



PROPOSED MATERIALS
WALLS: GREY METAL WALL CLADDING
ROOF: GREY SINGLE PLY MEMBRANE

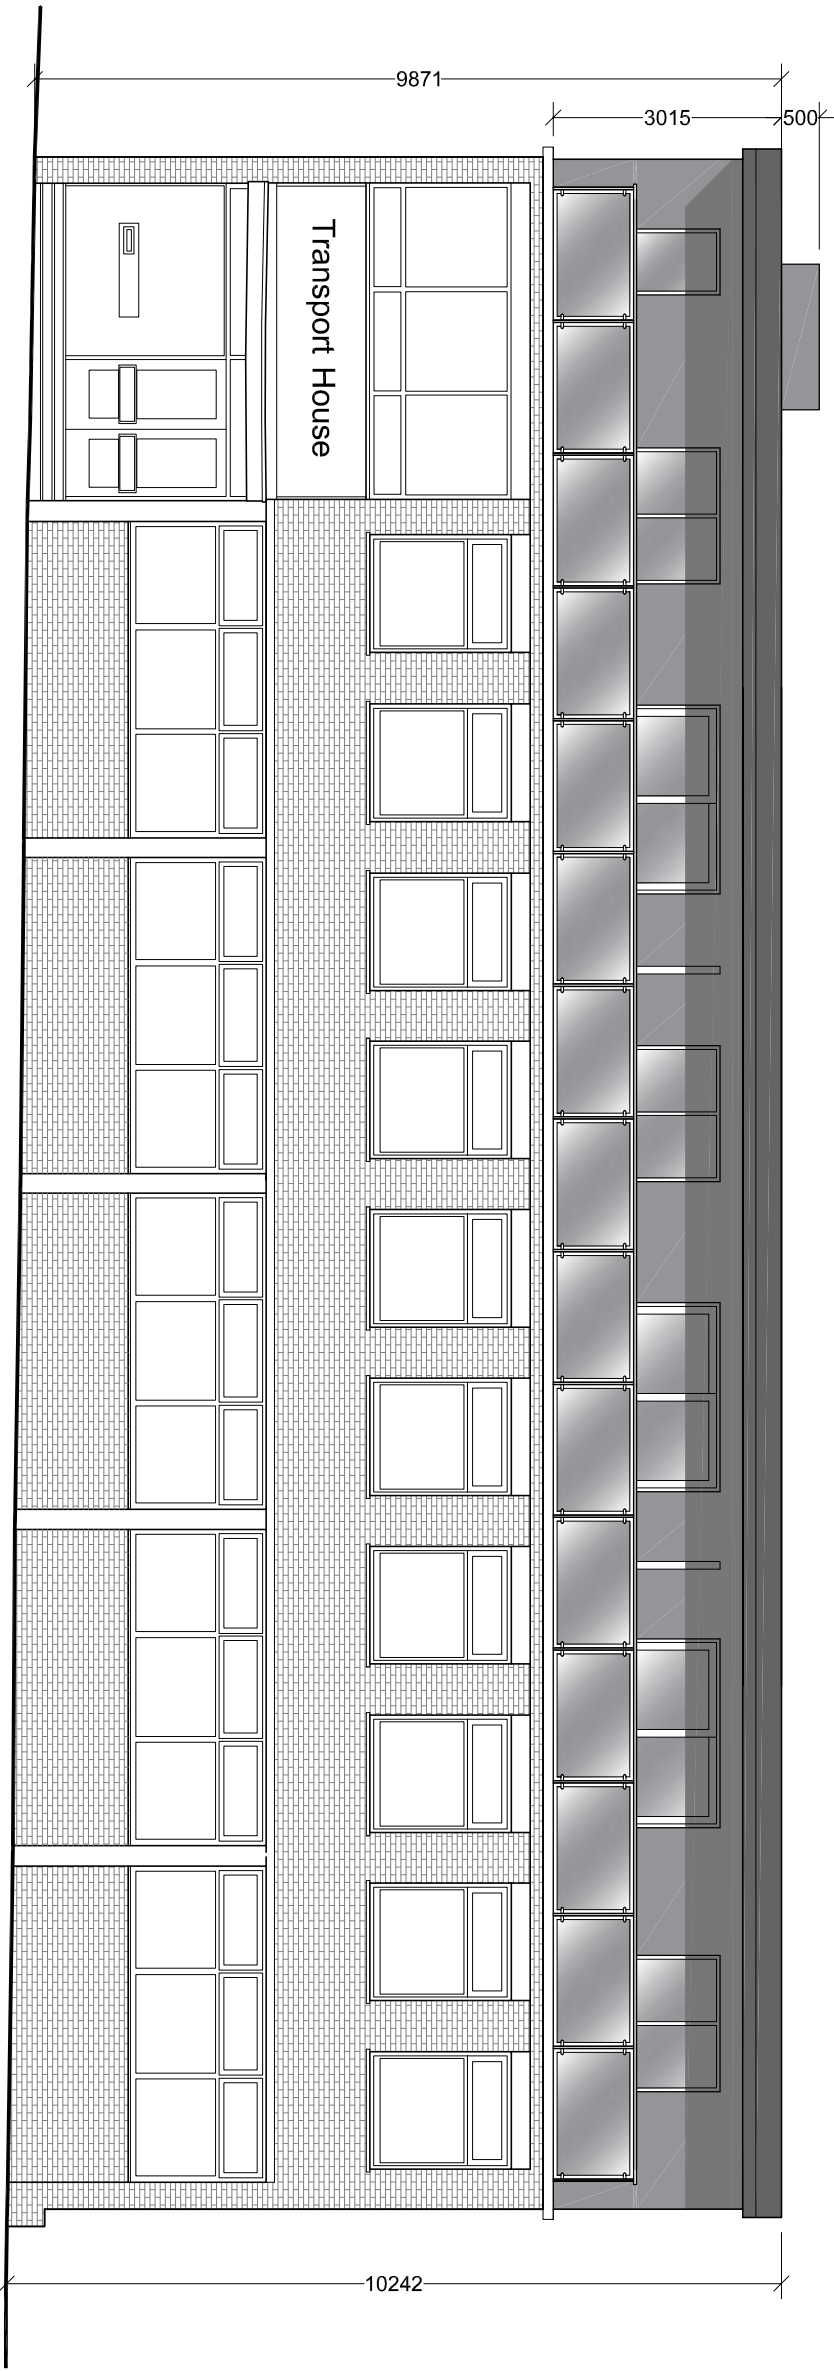

SOUTH ELEVATION

 

LIFT SHAFT	FEB 2021	D
MATERIALS	DEC 2020	C
DIMENSIONS	JUL 2020	B
FLOOR LAYOUT	JUL 2020	A
AMENDMENTS	DATE	REV.

Dimensions, areas and levels where given are only approximate and subject to site survey. All dimensions are to be measured on the face of the work unless otherwise stated. The architect is not responsible for any errors or omissions in the drawings and any discrepancies or variations are to be referred to the architect before the final stage of construction. The drawings are the property of the architect and shall remain confidential.



bernard murray design
chartered architect

WWW.BMURRAYDESIGN.CO.UK
78 BRIDGE ROAD, UXBRIDGE, MIDDLESEX UB8 3QW
TEL: 07988 471714 EMAIL: BMURRAYDESIGN@YAHOO.CO.UK

PROJECT
TRANSPORT HOUSE
HILLINGDON
UB10 0LY

CLIENT
MR CM CHAYA

DRAWING
PROPOSED ELEVATIONS

SCALE	1:100 @ A3	DRAWING NUMBER	REV.
DATE	JUL 2020	1134-03	D
DRAWN	BM		

WEST ELEVATION

