




NORTH ELEVATION AS PROPOSED




WEST ELEVATION AS PROPOSED




EAST ELEVATION AS EXISTING (NO ALTERATION)

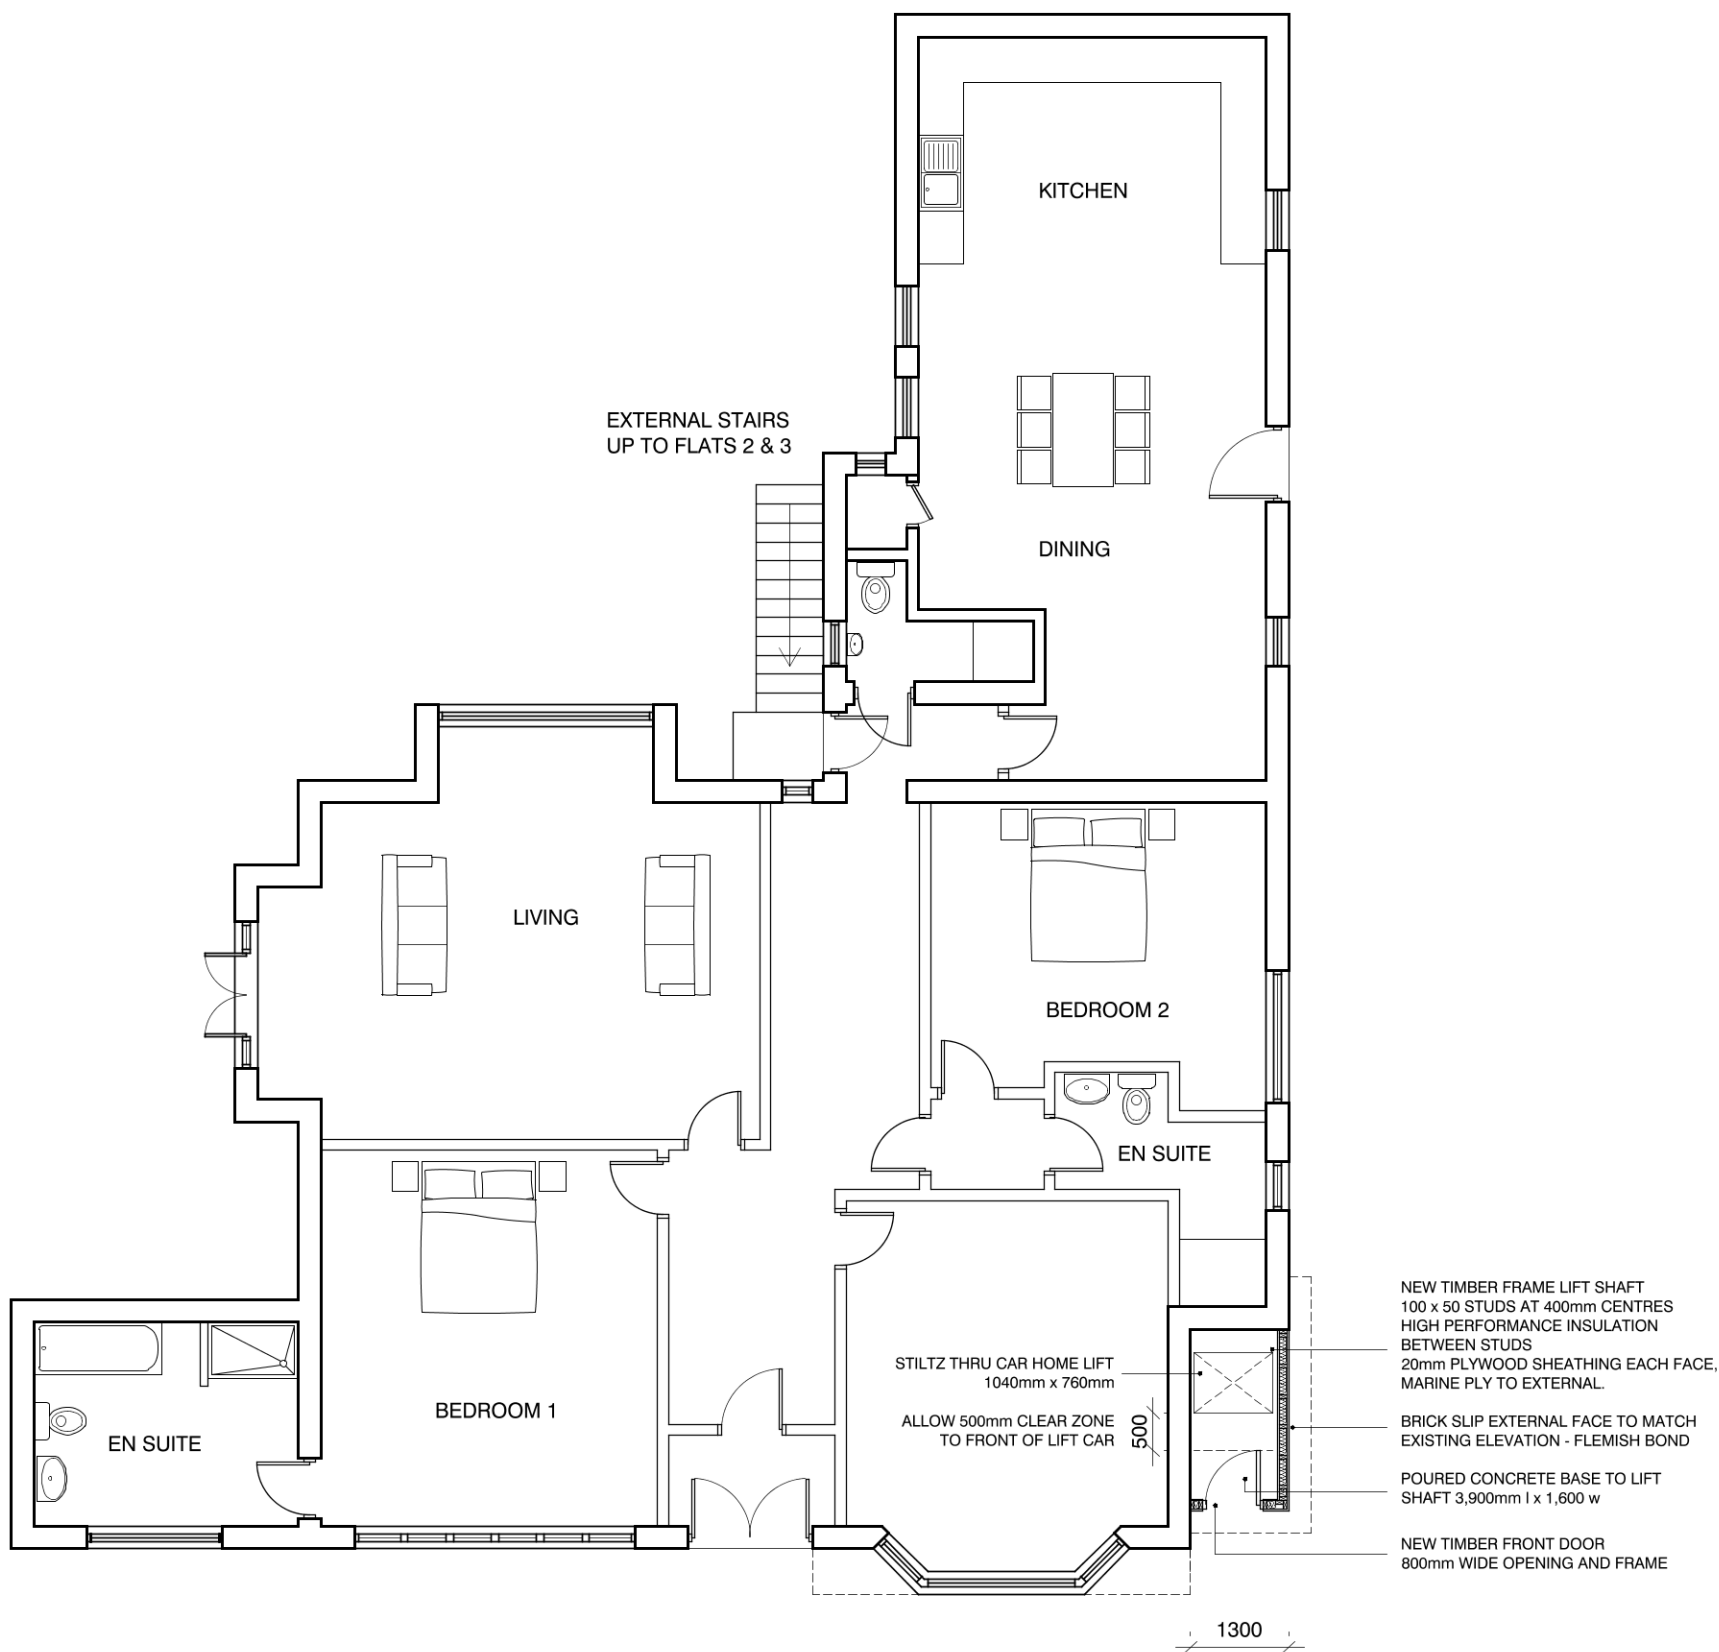

PROPOSED GROUND FLOOR PLAN

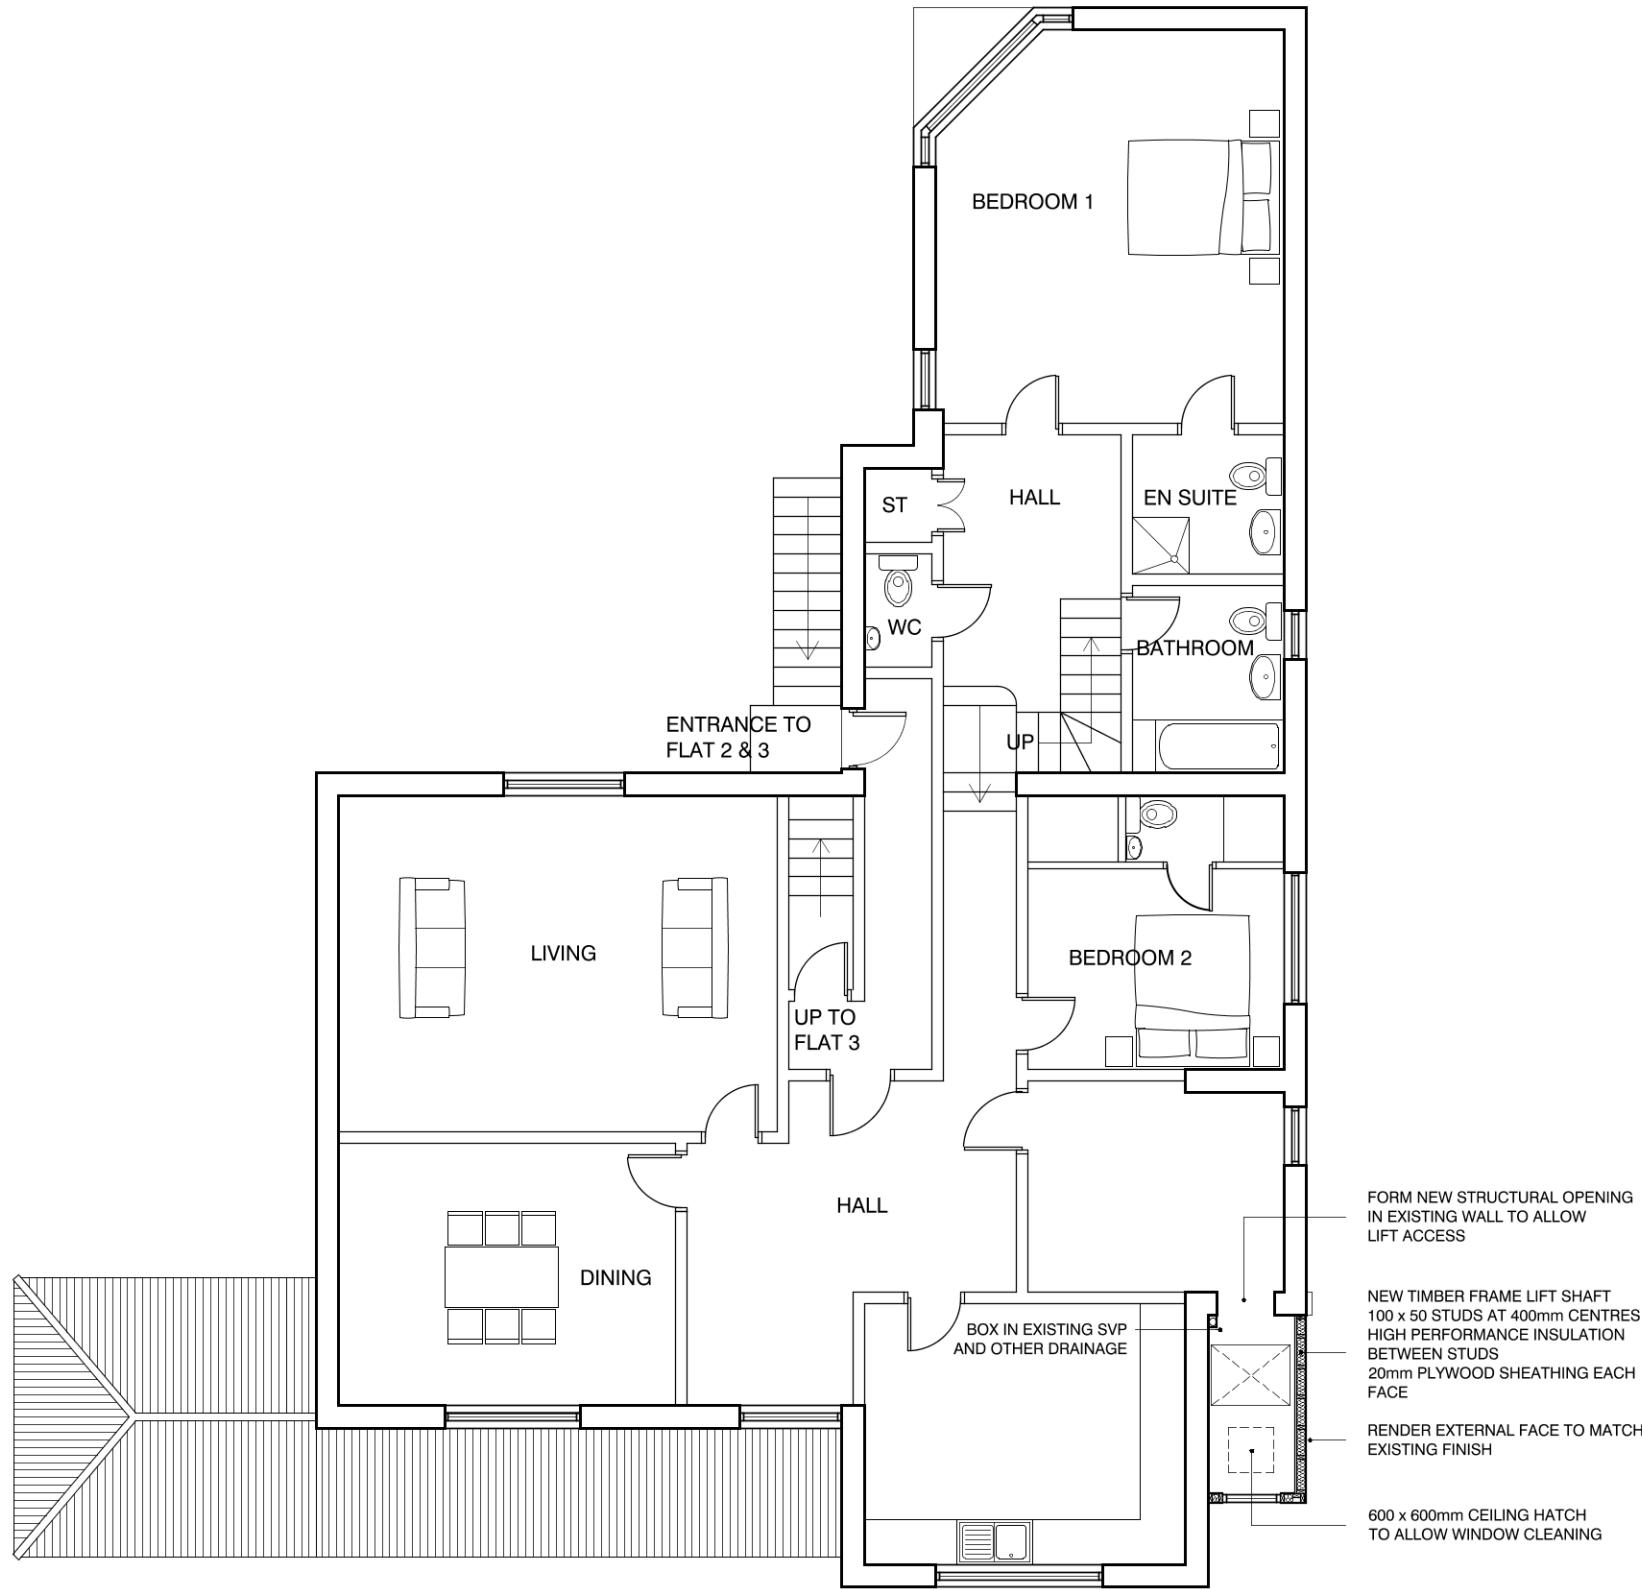

PROPOSED FIRST FLOOR PLAN

 

DRAWN SCALE 1:100




SOUTH ELEVATION AS EXISTING (NO ALTERATION)

NOTES

1. This drawing is copyright of the Architect.

rev.	date	dm	aud
drawing status			

PLANNING APPLICATION

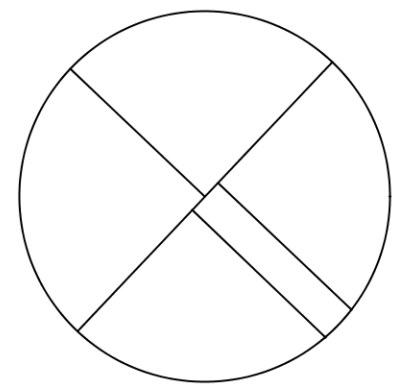

CONNOLLY ARCHITECTS

7 Albion Buildings, 1 Back Hill, Clehenwell, London EC1H 3EN

T: 020 7168 0101 F: 087 0751 8552 damian@connolly-architects.co.uk

project	FLAT No 2, THE ELMS NORTHWOOD	drawn	DWC	audited	—	scale	1 - 100 AT A1	date	11 20
drg title	FLOOR PLANS AND ELEVATIONS AS PROPOSED	job no.	20 05	drg no.	P 02	rev			

FILE: XREF's: