



NOTES

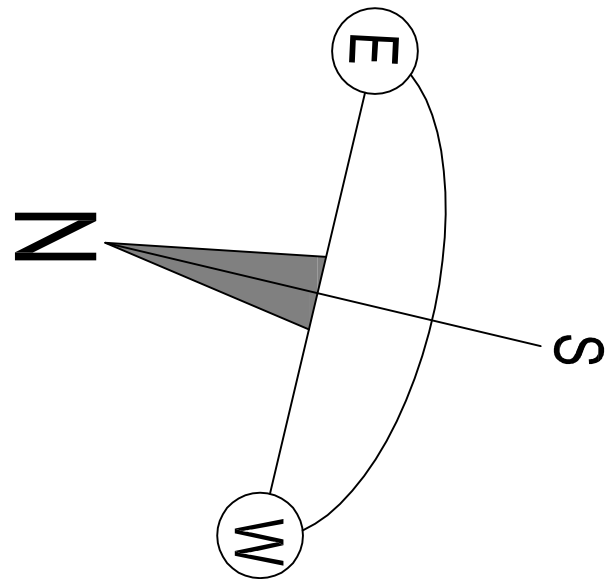

1. All new external materials to be matched the existing (shown) materials of existing building house
2. All new windows on the walls and the chimney should be made of UPVC or UPVC in white. The height of the windows shall not be less than 1.2 meters above the floor of the room in which window is located.
3. All the roof lights on the roof slope shall be made of UPVC or UPVC in white. The height of the windows shall not be less than 1.2 meters above the floor of the room in which window is located.

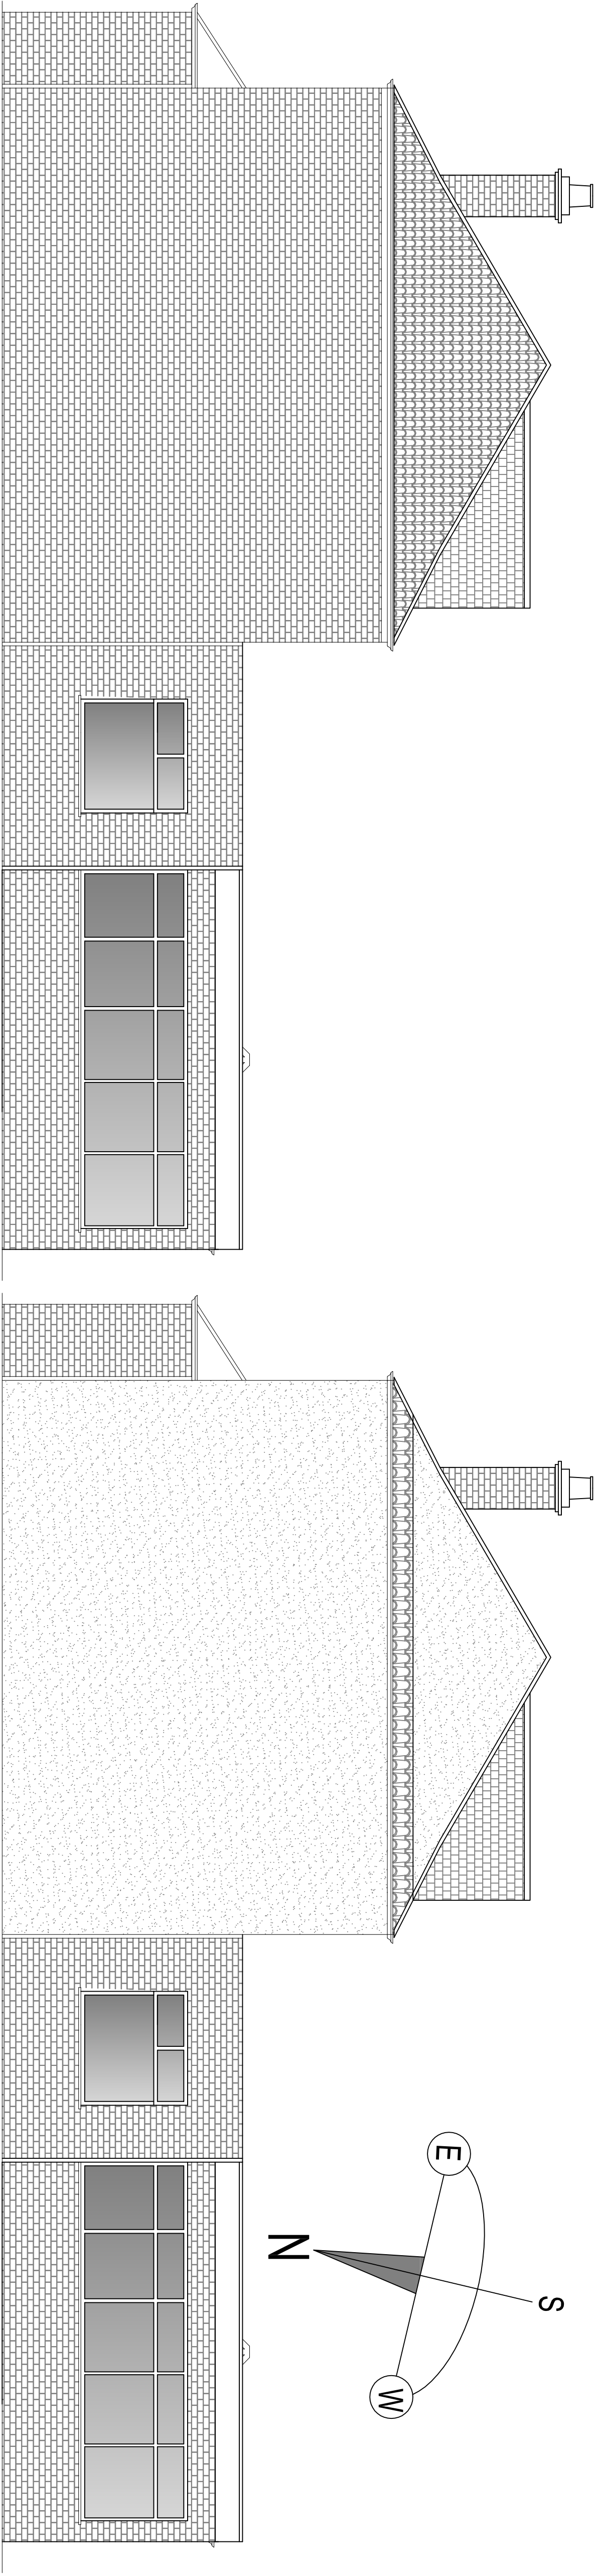

EXISTING WEST ELEVATION
SCALE 1:50@A1

