




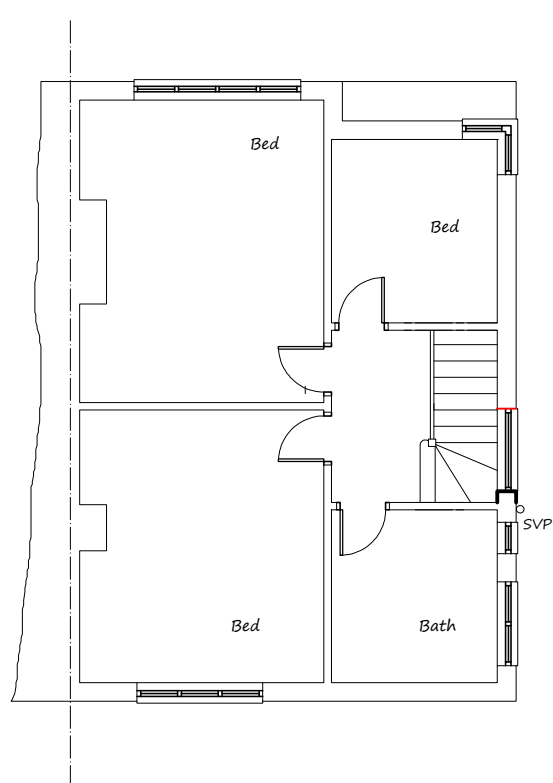


Existing First Floor Plan

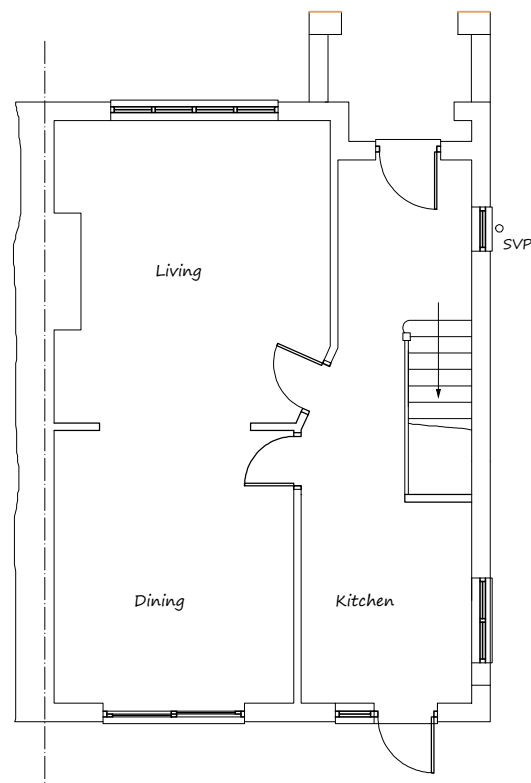

Existing Ground Floor Plan

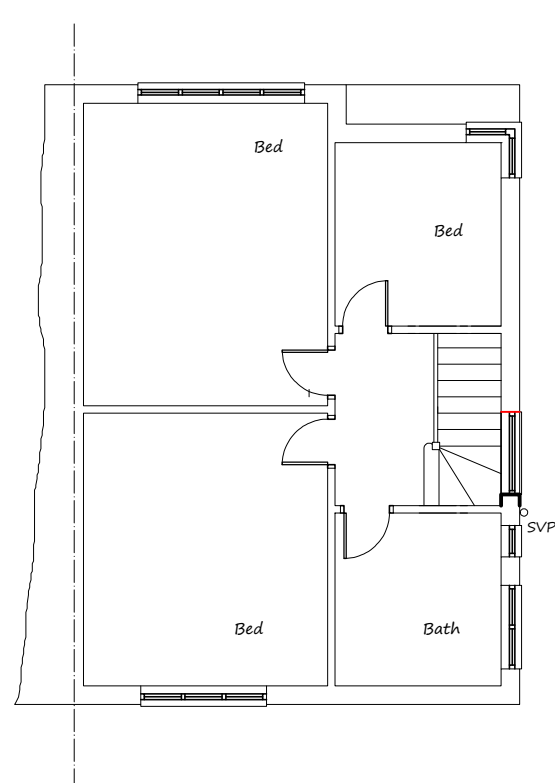

Proposed First Floor Plan

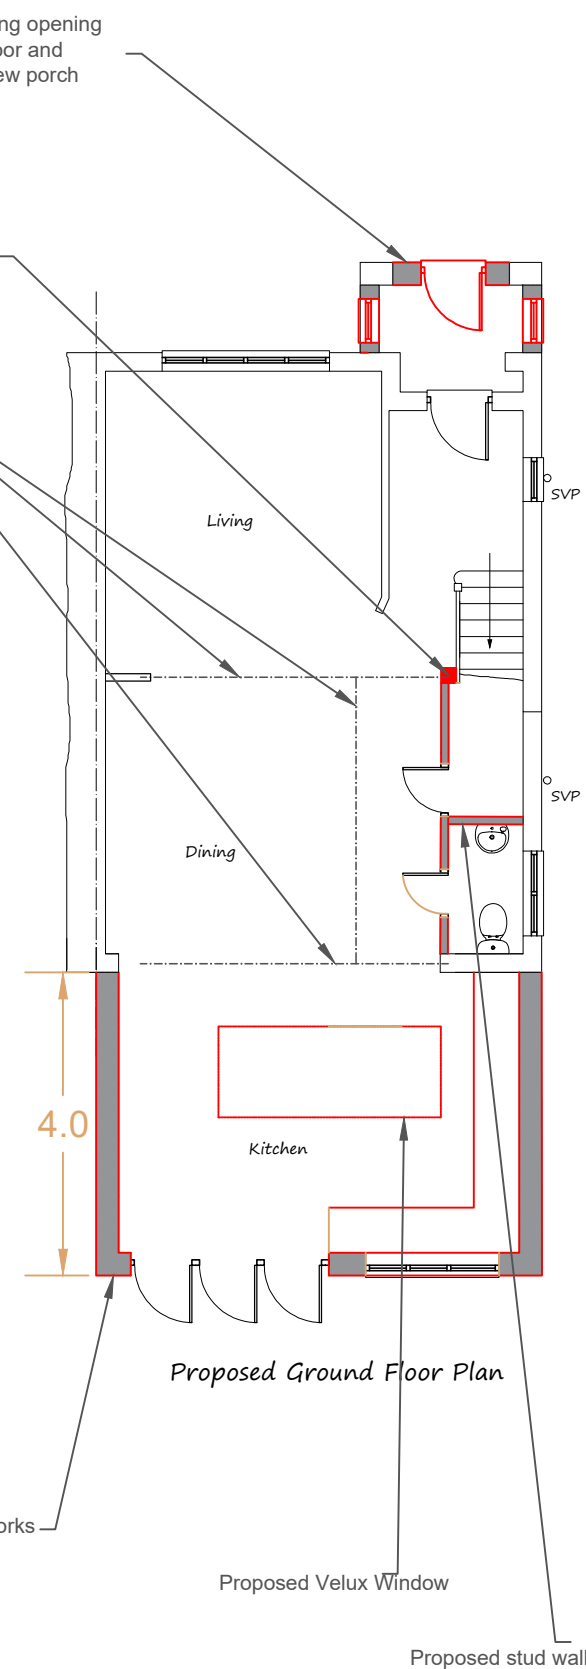

NOTES:

All dimensions to be checked on site.

Project

46 Melthorne Drive
Ruislip- HA4 0TR

Project Title

Floor Plans

Scale
1:100 @ A3

Drawing No.
462022-01

Date
Feb 2022

