


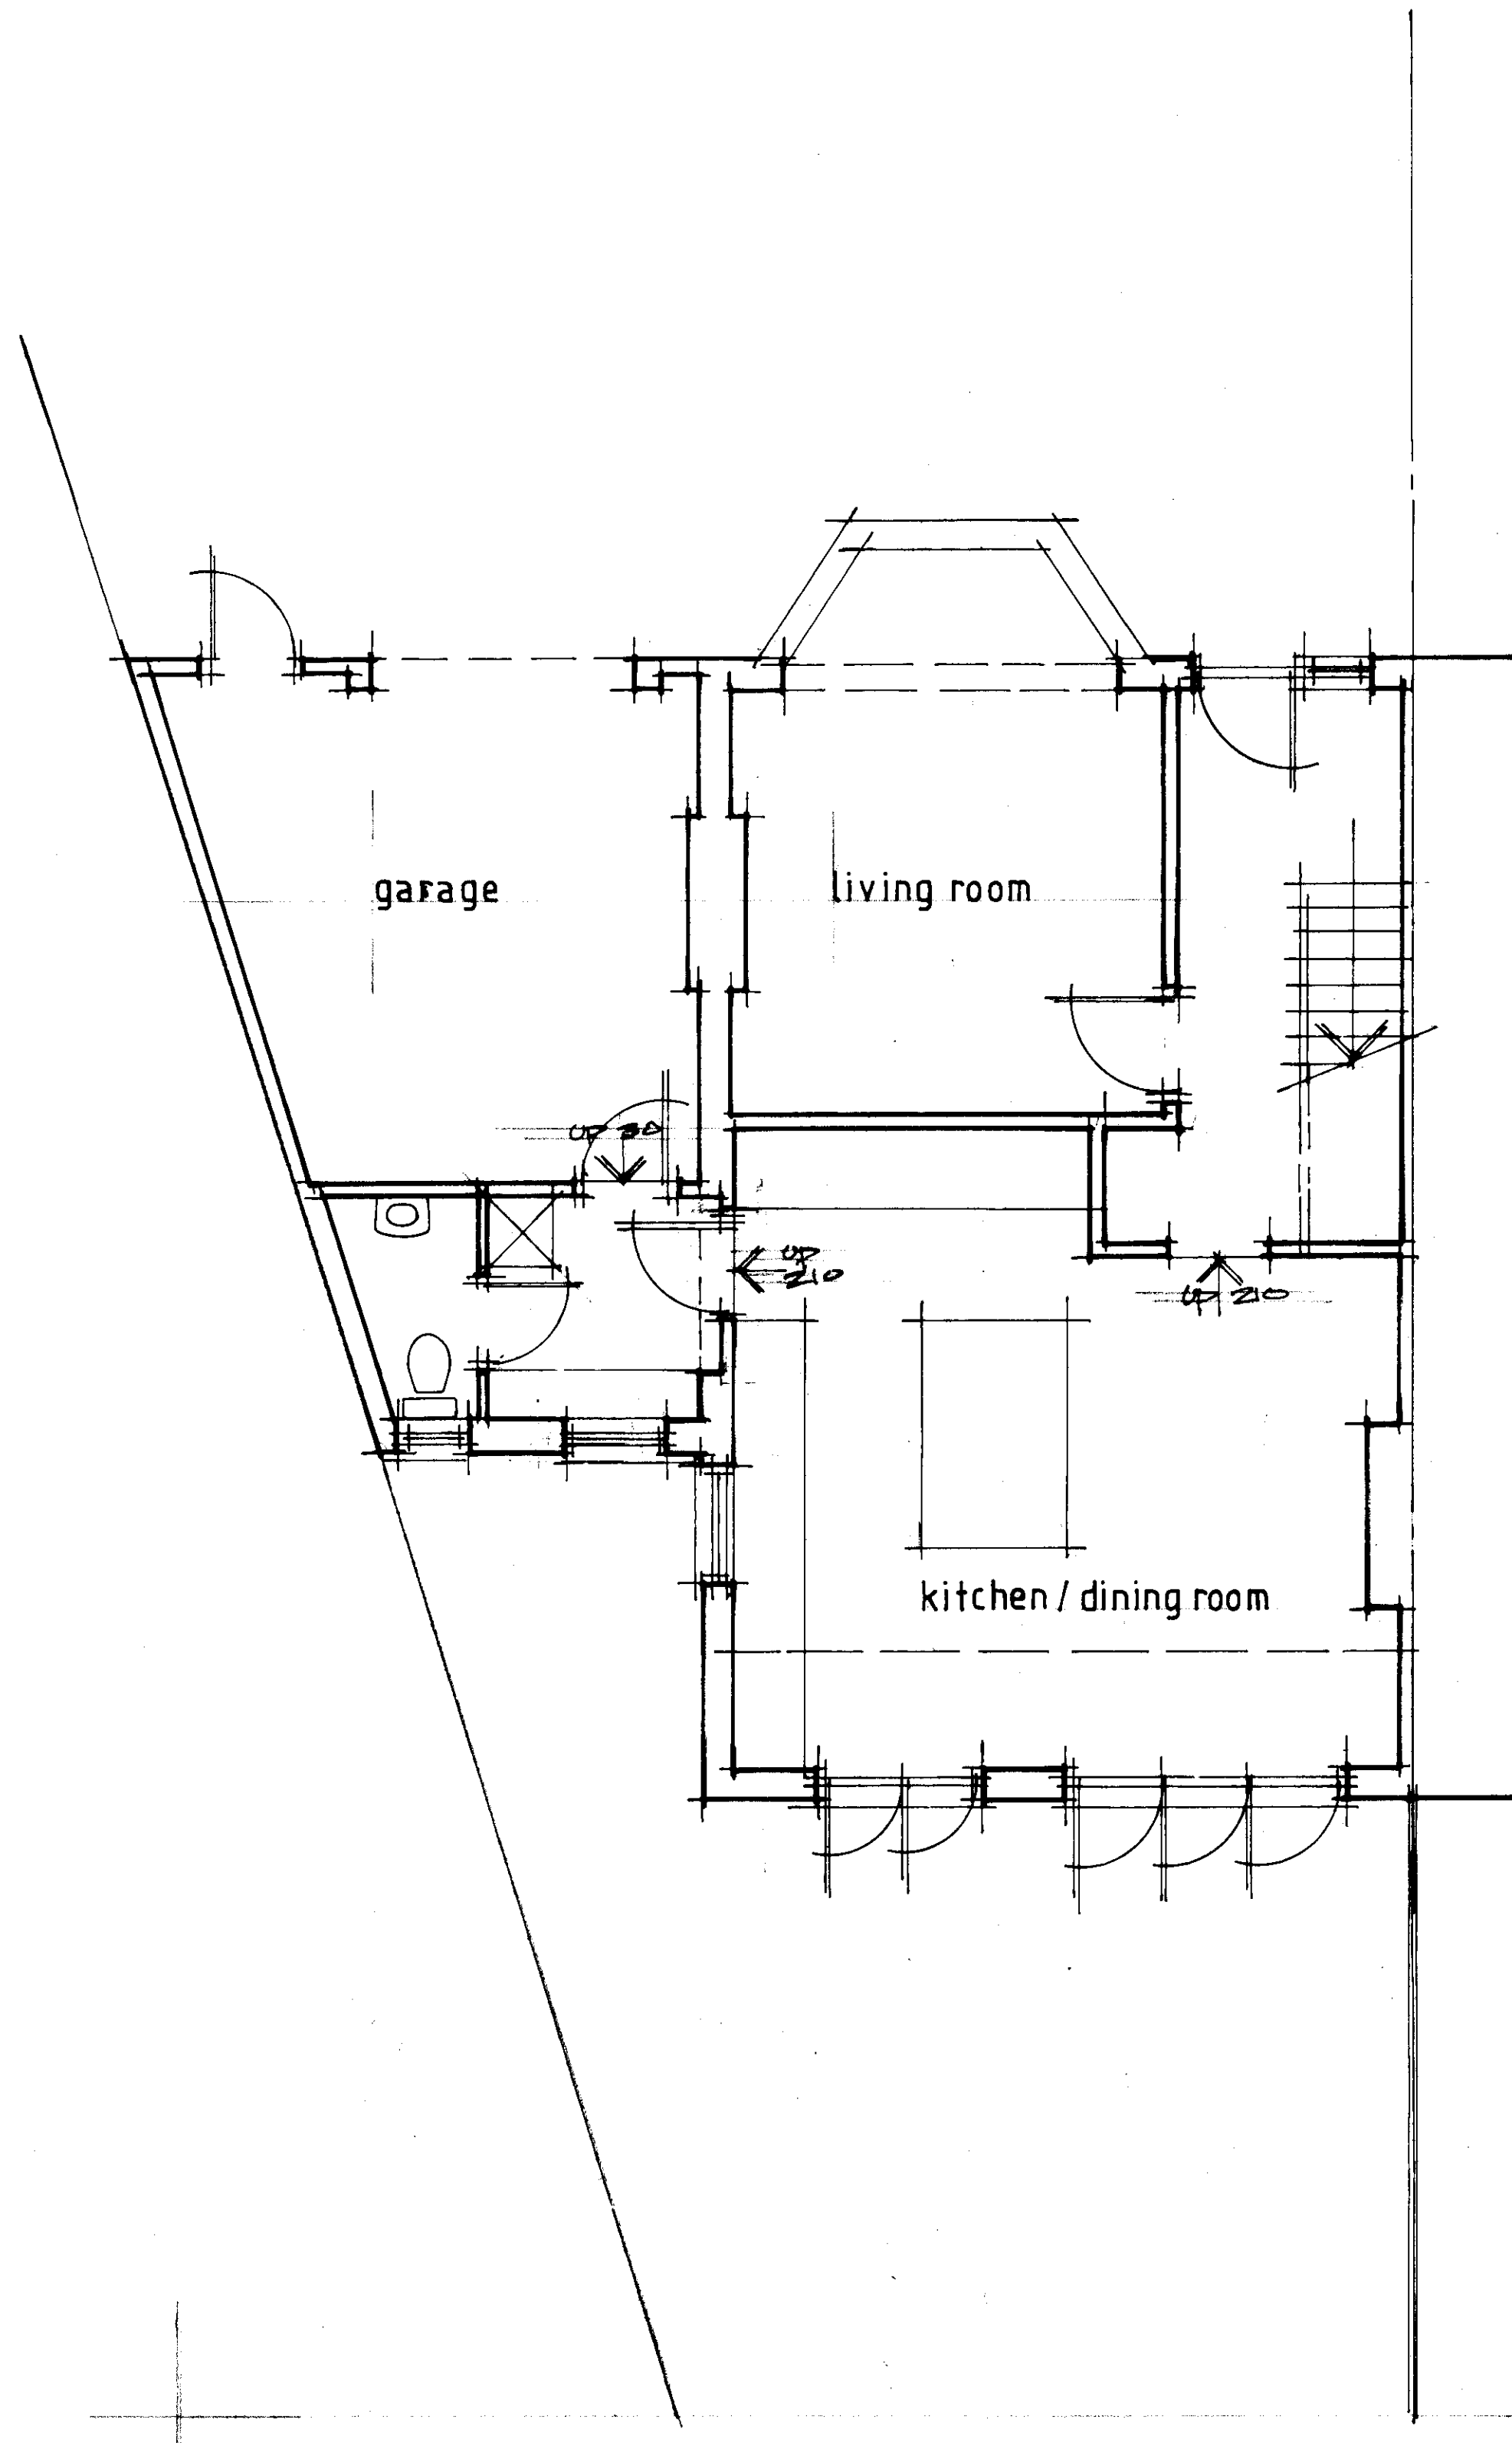


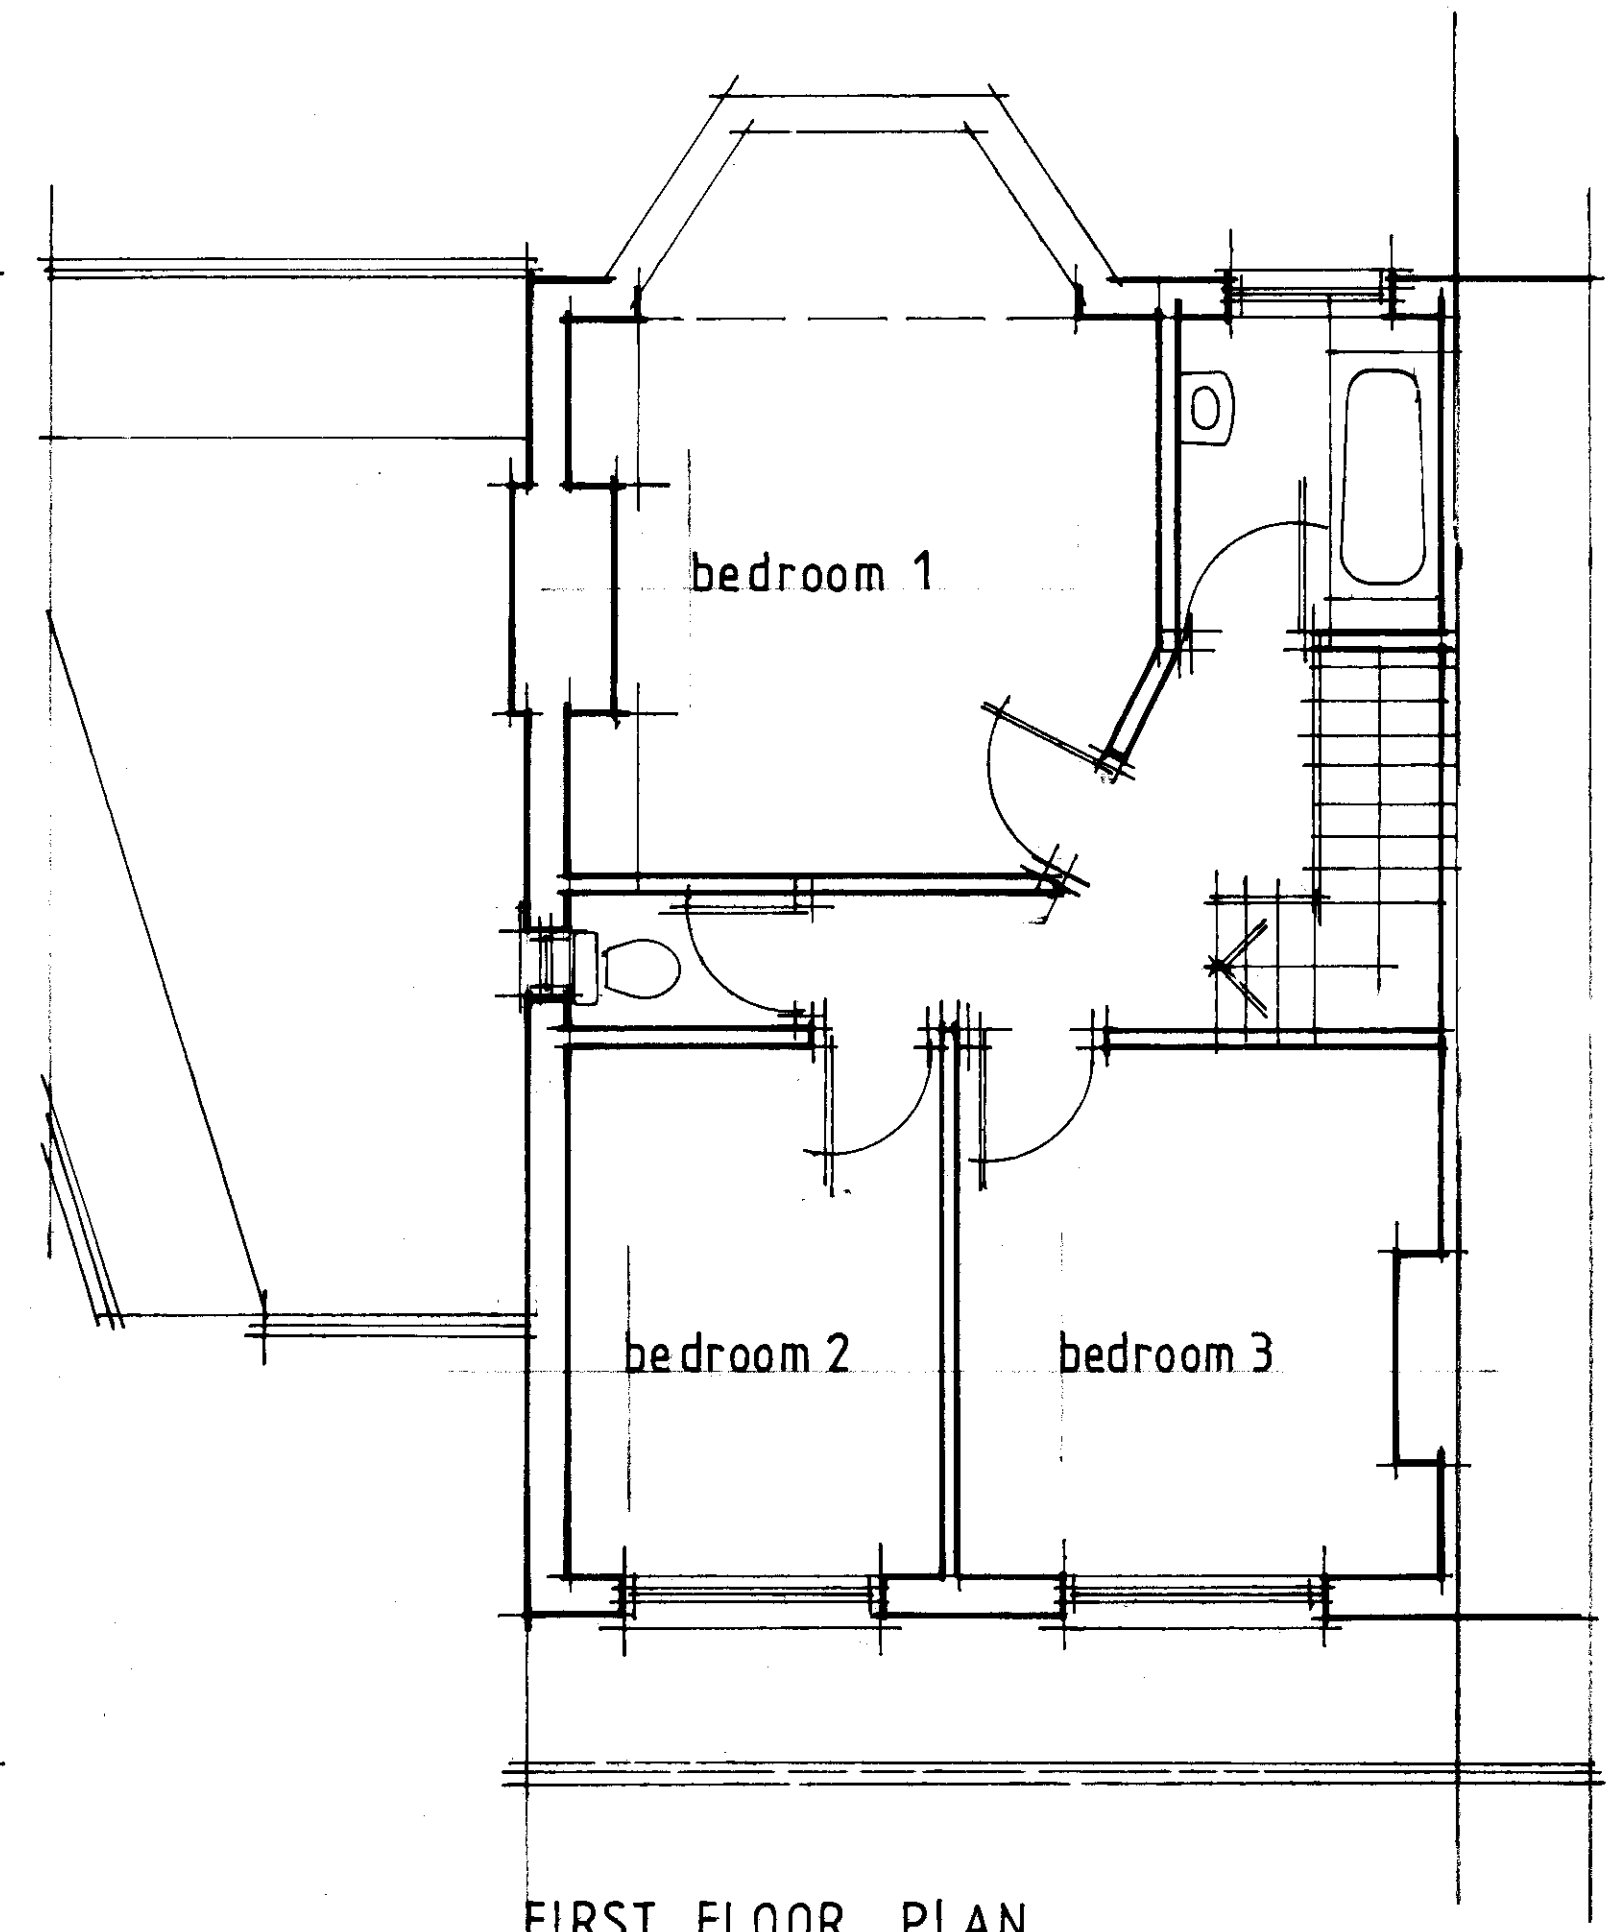


GROUND FLOOR PLAN

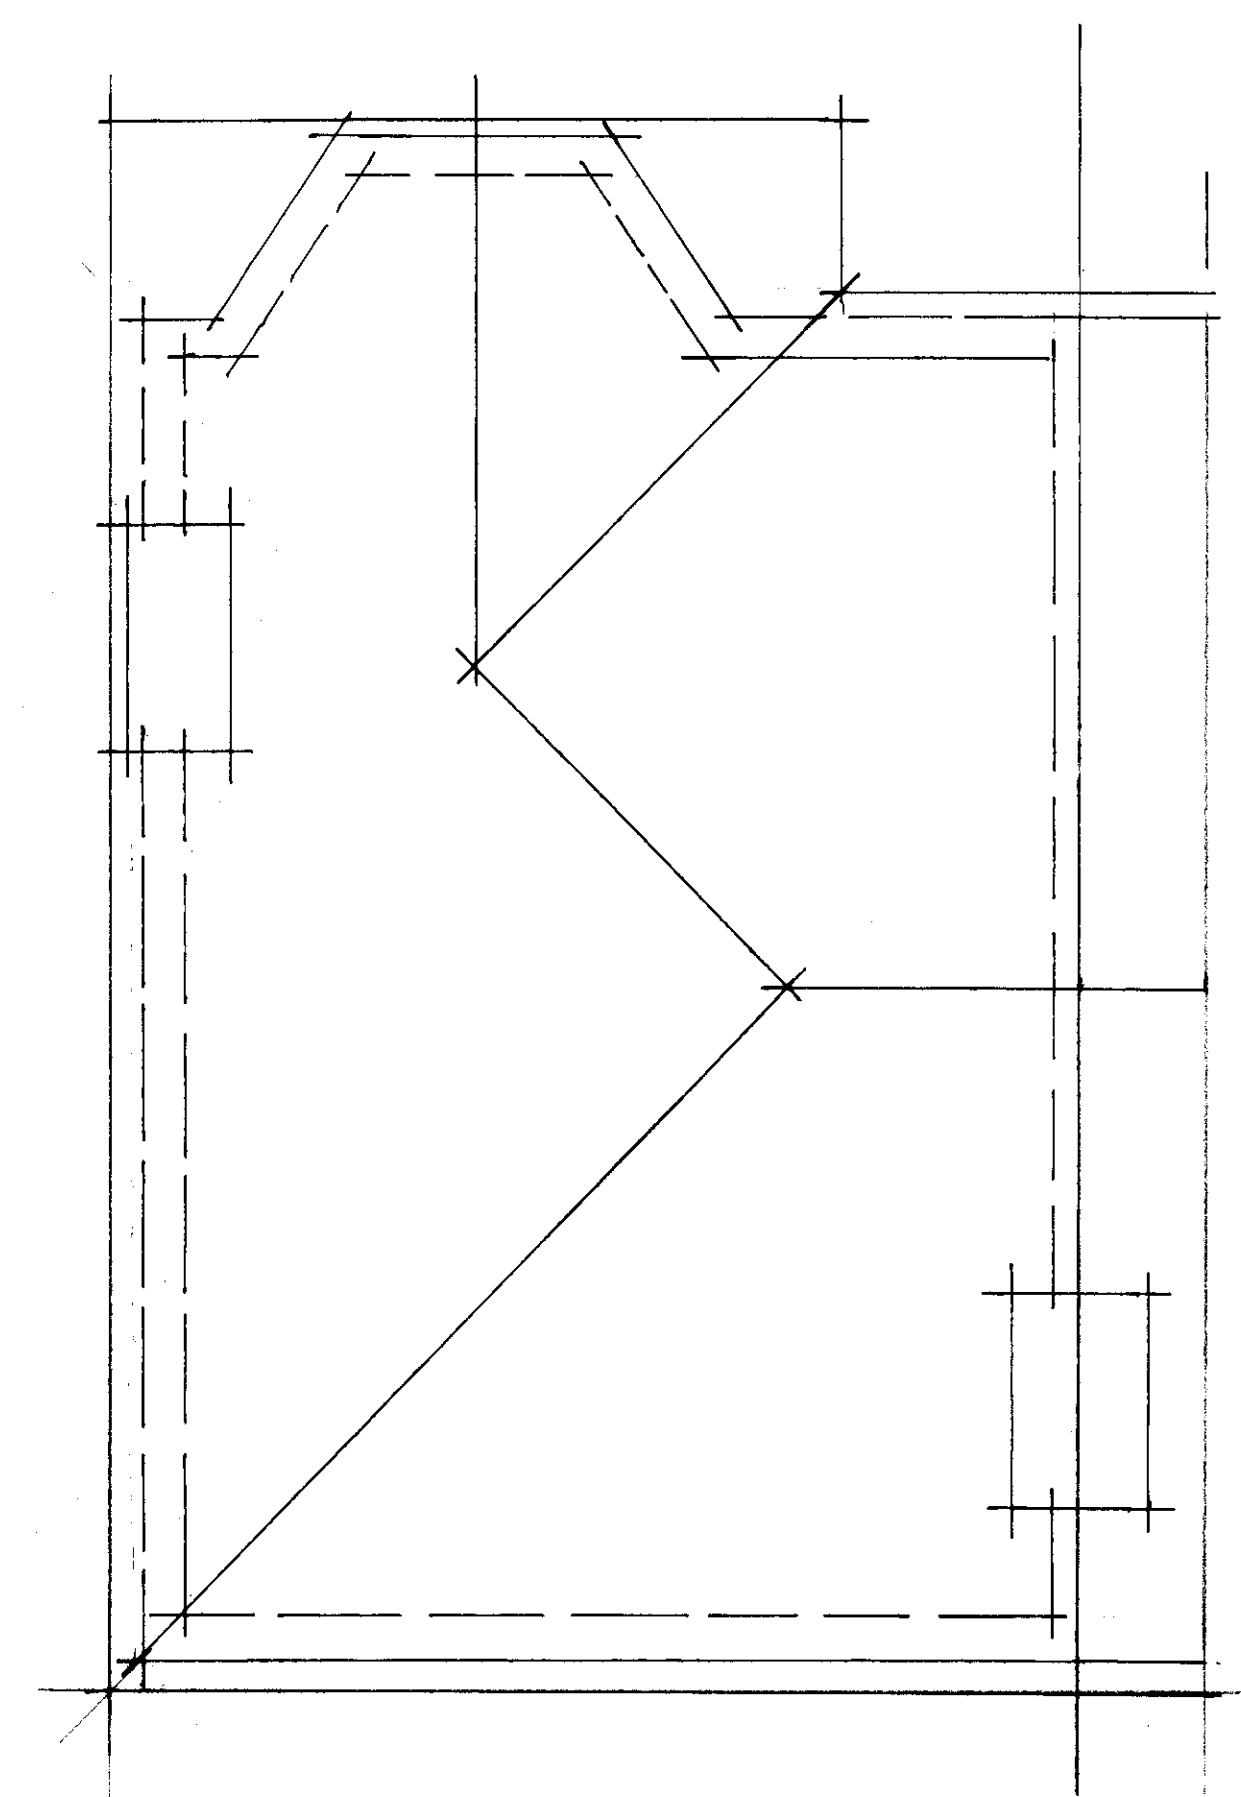

FIRST FLOOR PLAN

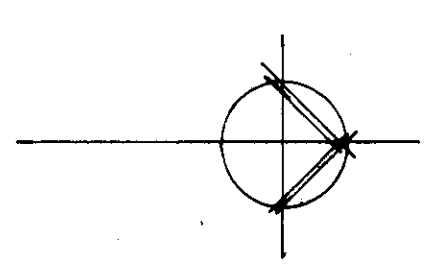

LOFT PLAN

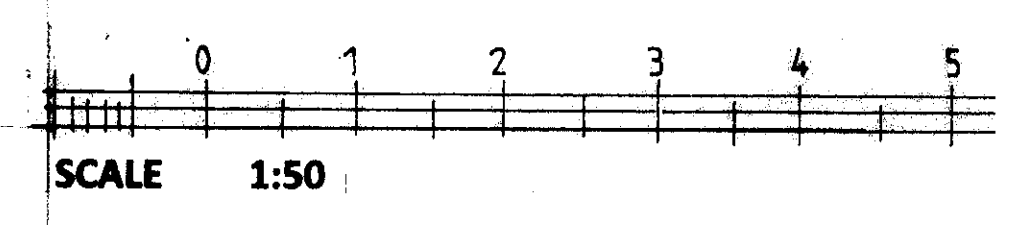

DESCRIPTION	DATE	REV
-------------	------	-----

DAVID F. EWINS RIBA
ARCHITECT

31 BOSTON GARDENS
BENTFORD
MIDDLESEX TW8 9LS
OFFICE: 020 8560 7934
MOBILE: 07814 727674

CLIENT

JOB
**2 ST MARTINS APPROACH
RUISLIP**

DRAWING TITLE
**AS EXISTING
floor plans**

DATE <i>08/08/2021</i>	DRAWN <i>DE</i>
SCALE <i>1:50 @ A1 SIZE</i>	

JOB No	DRAWING No	REVISION
1747	01	