


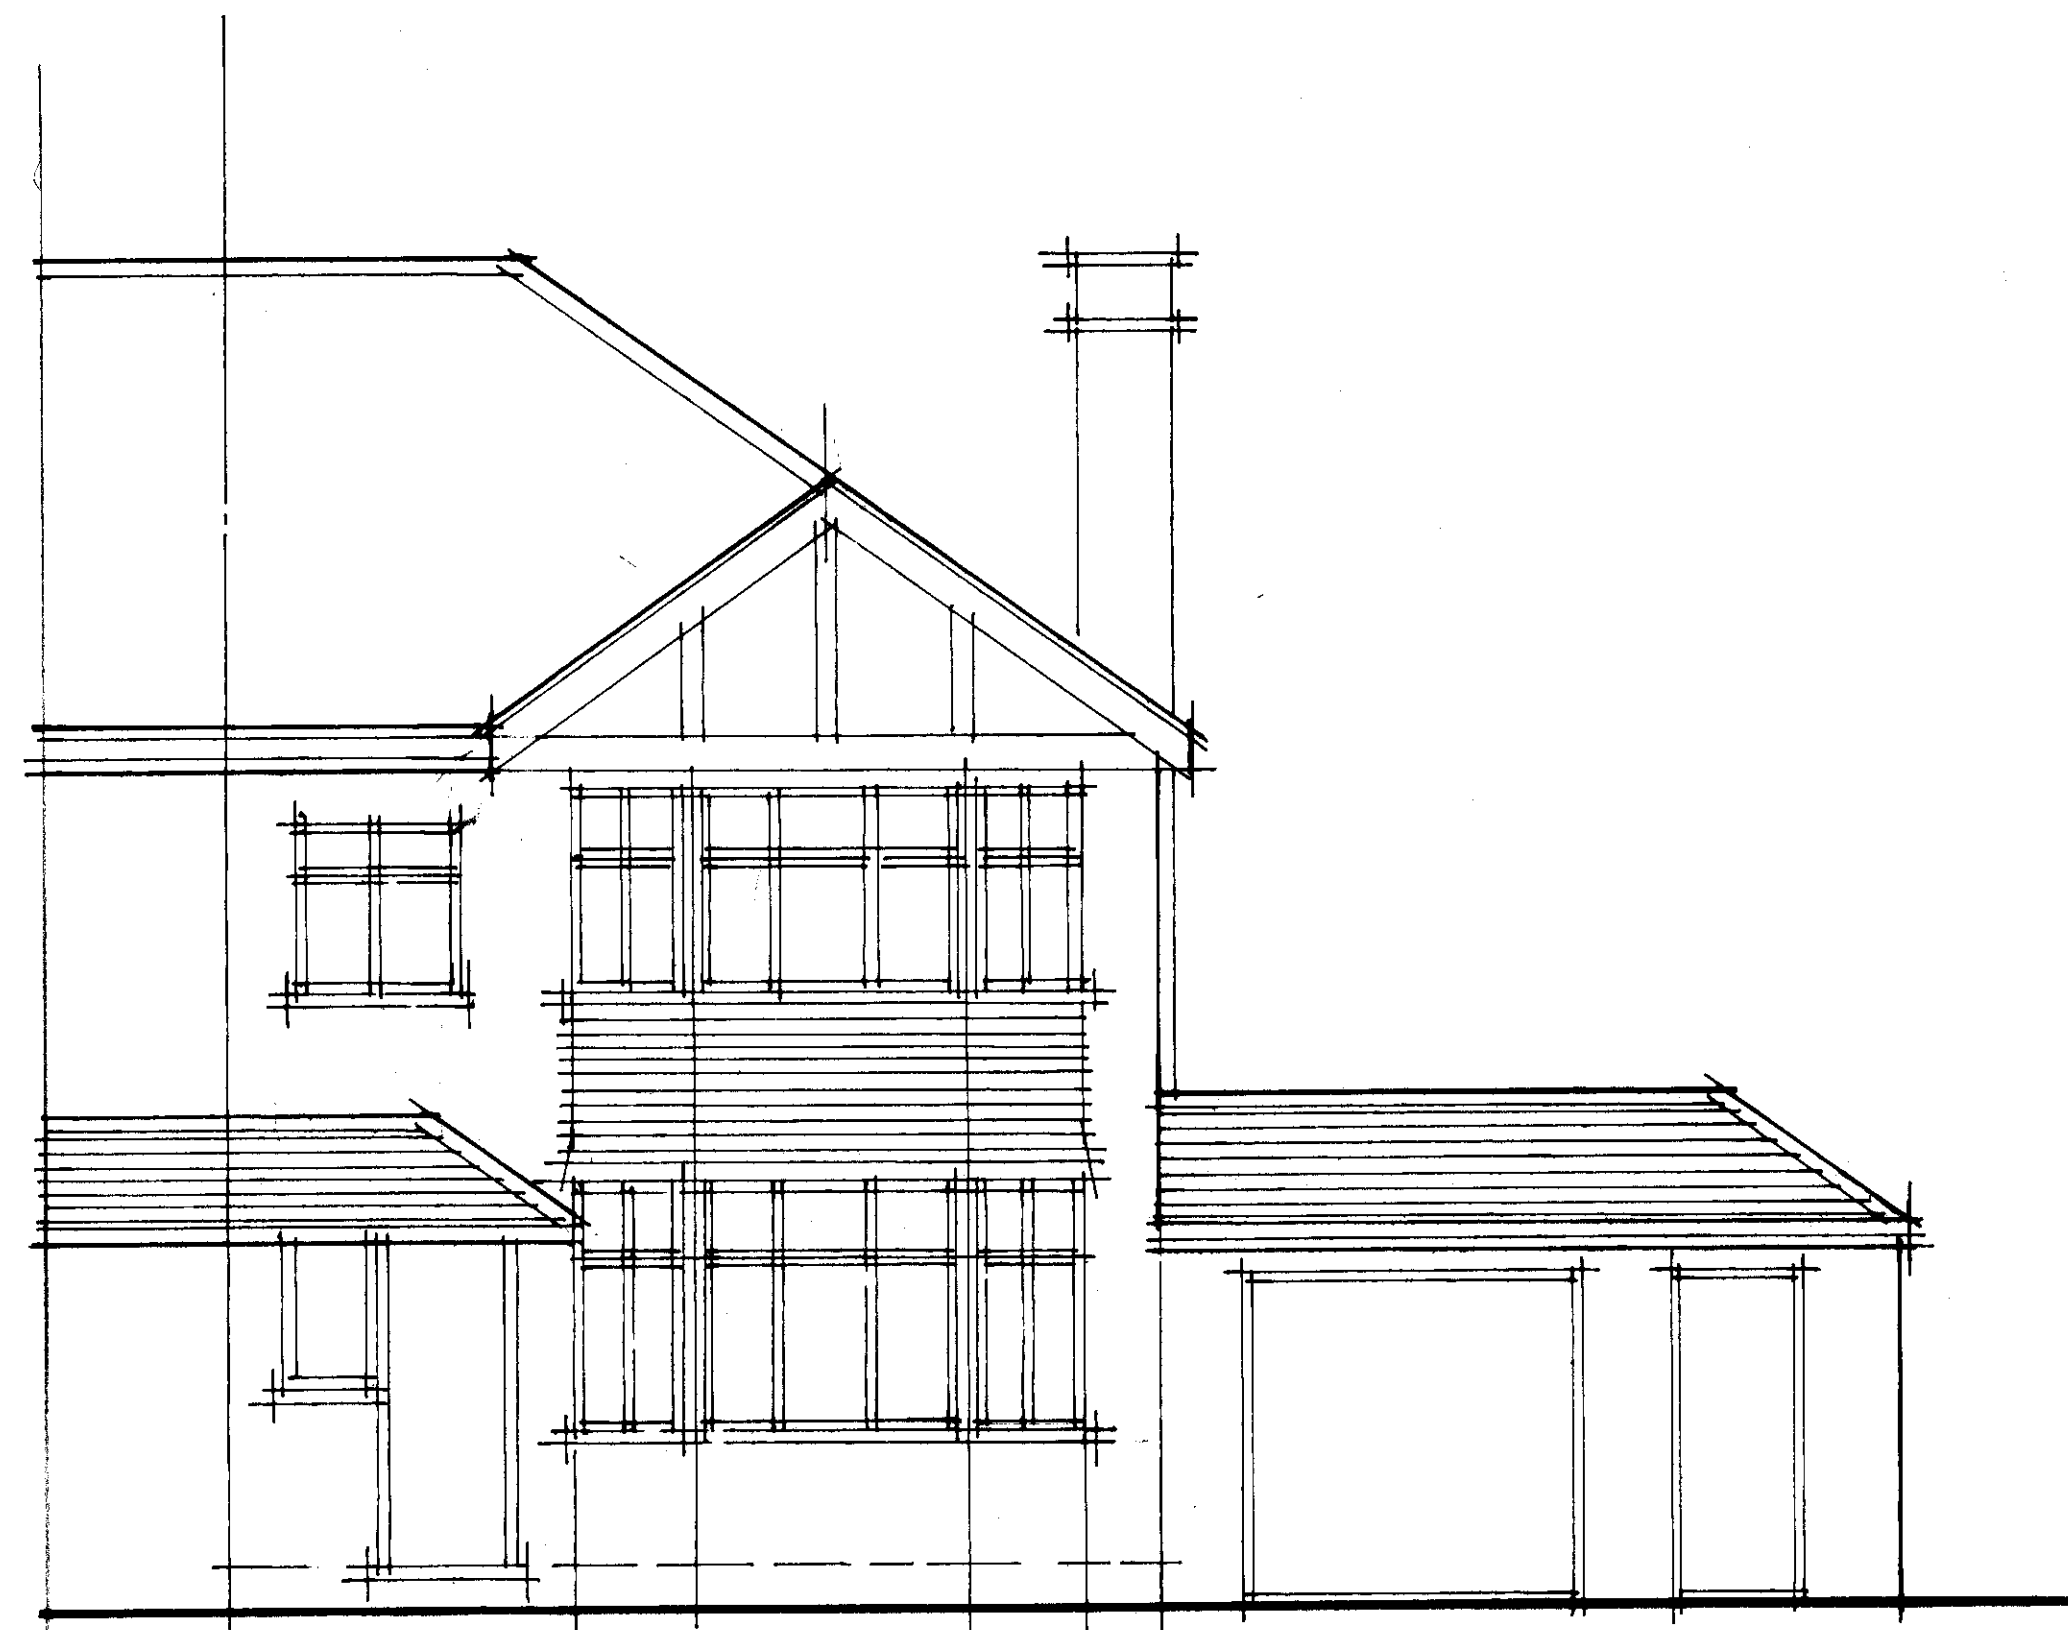


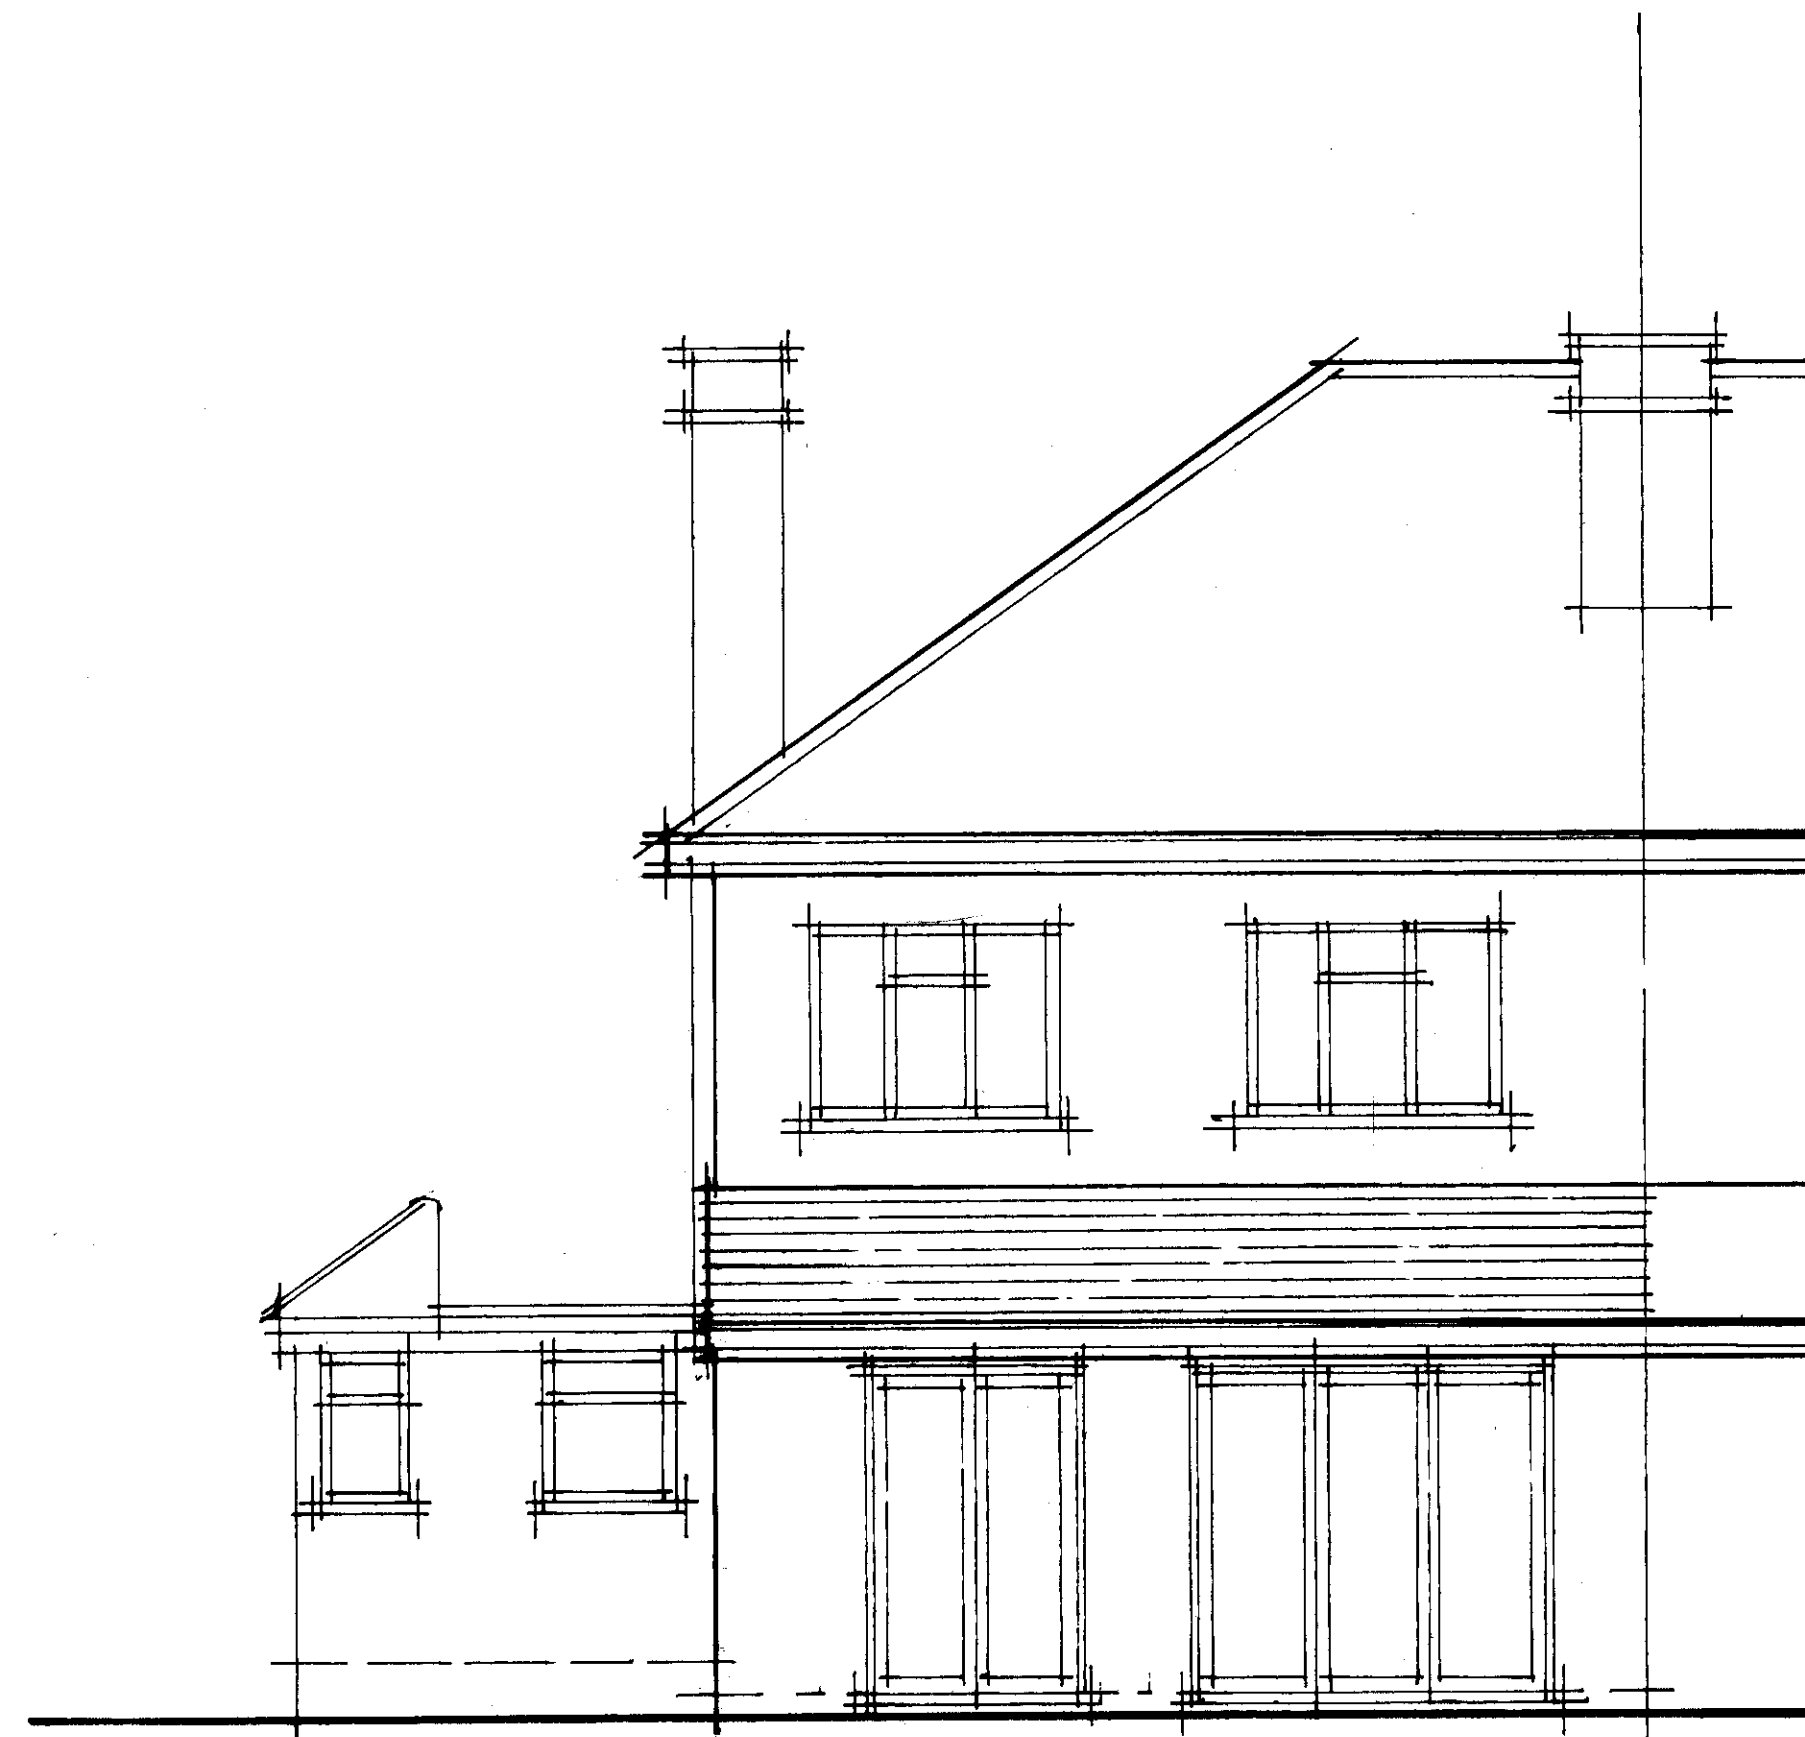


FRONT ELEVATION

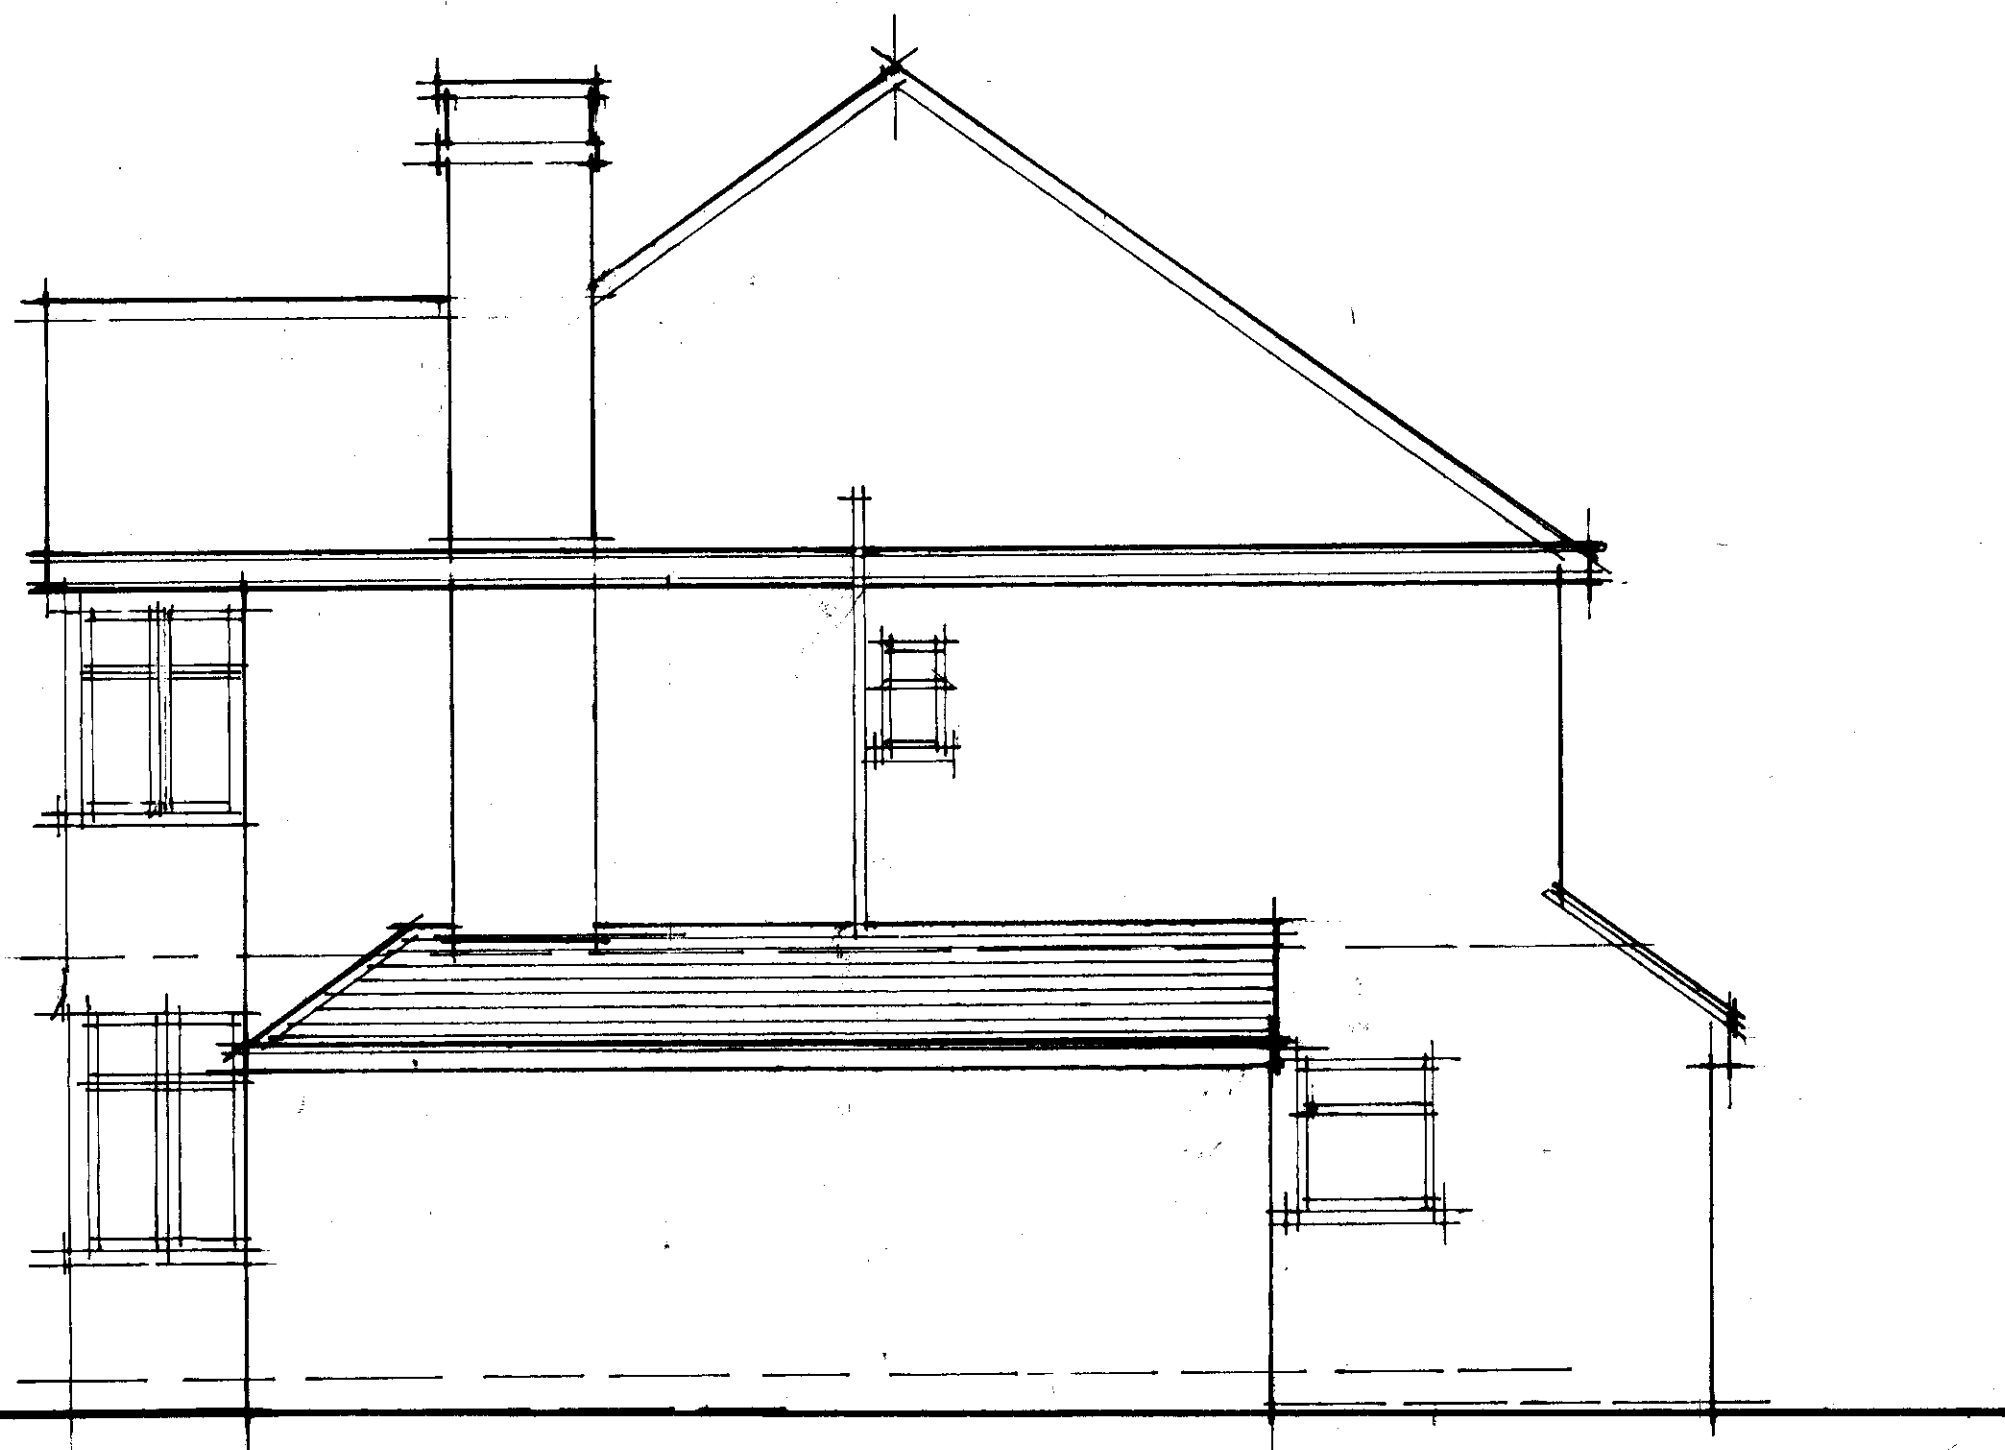

REAR ELEVATION

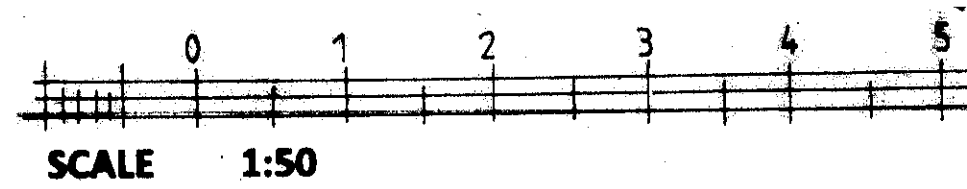


SIDE ELEVATION

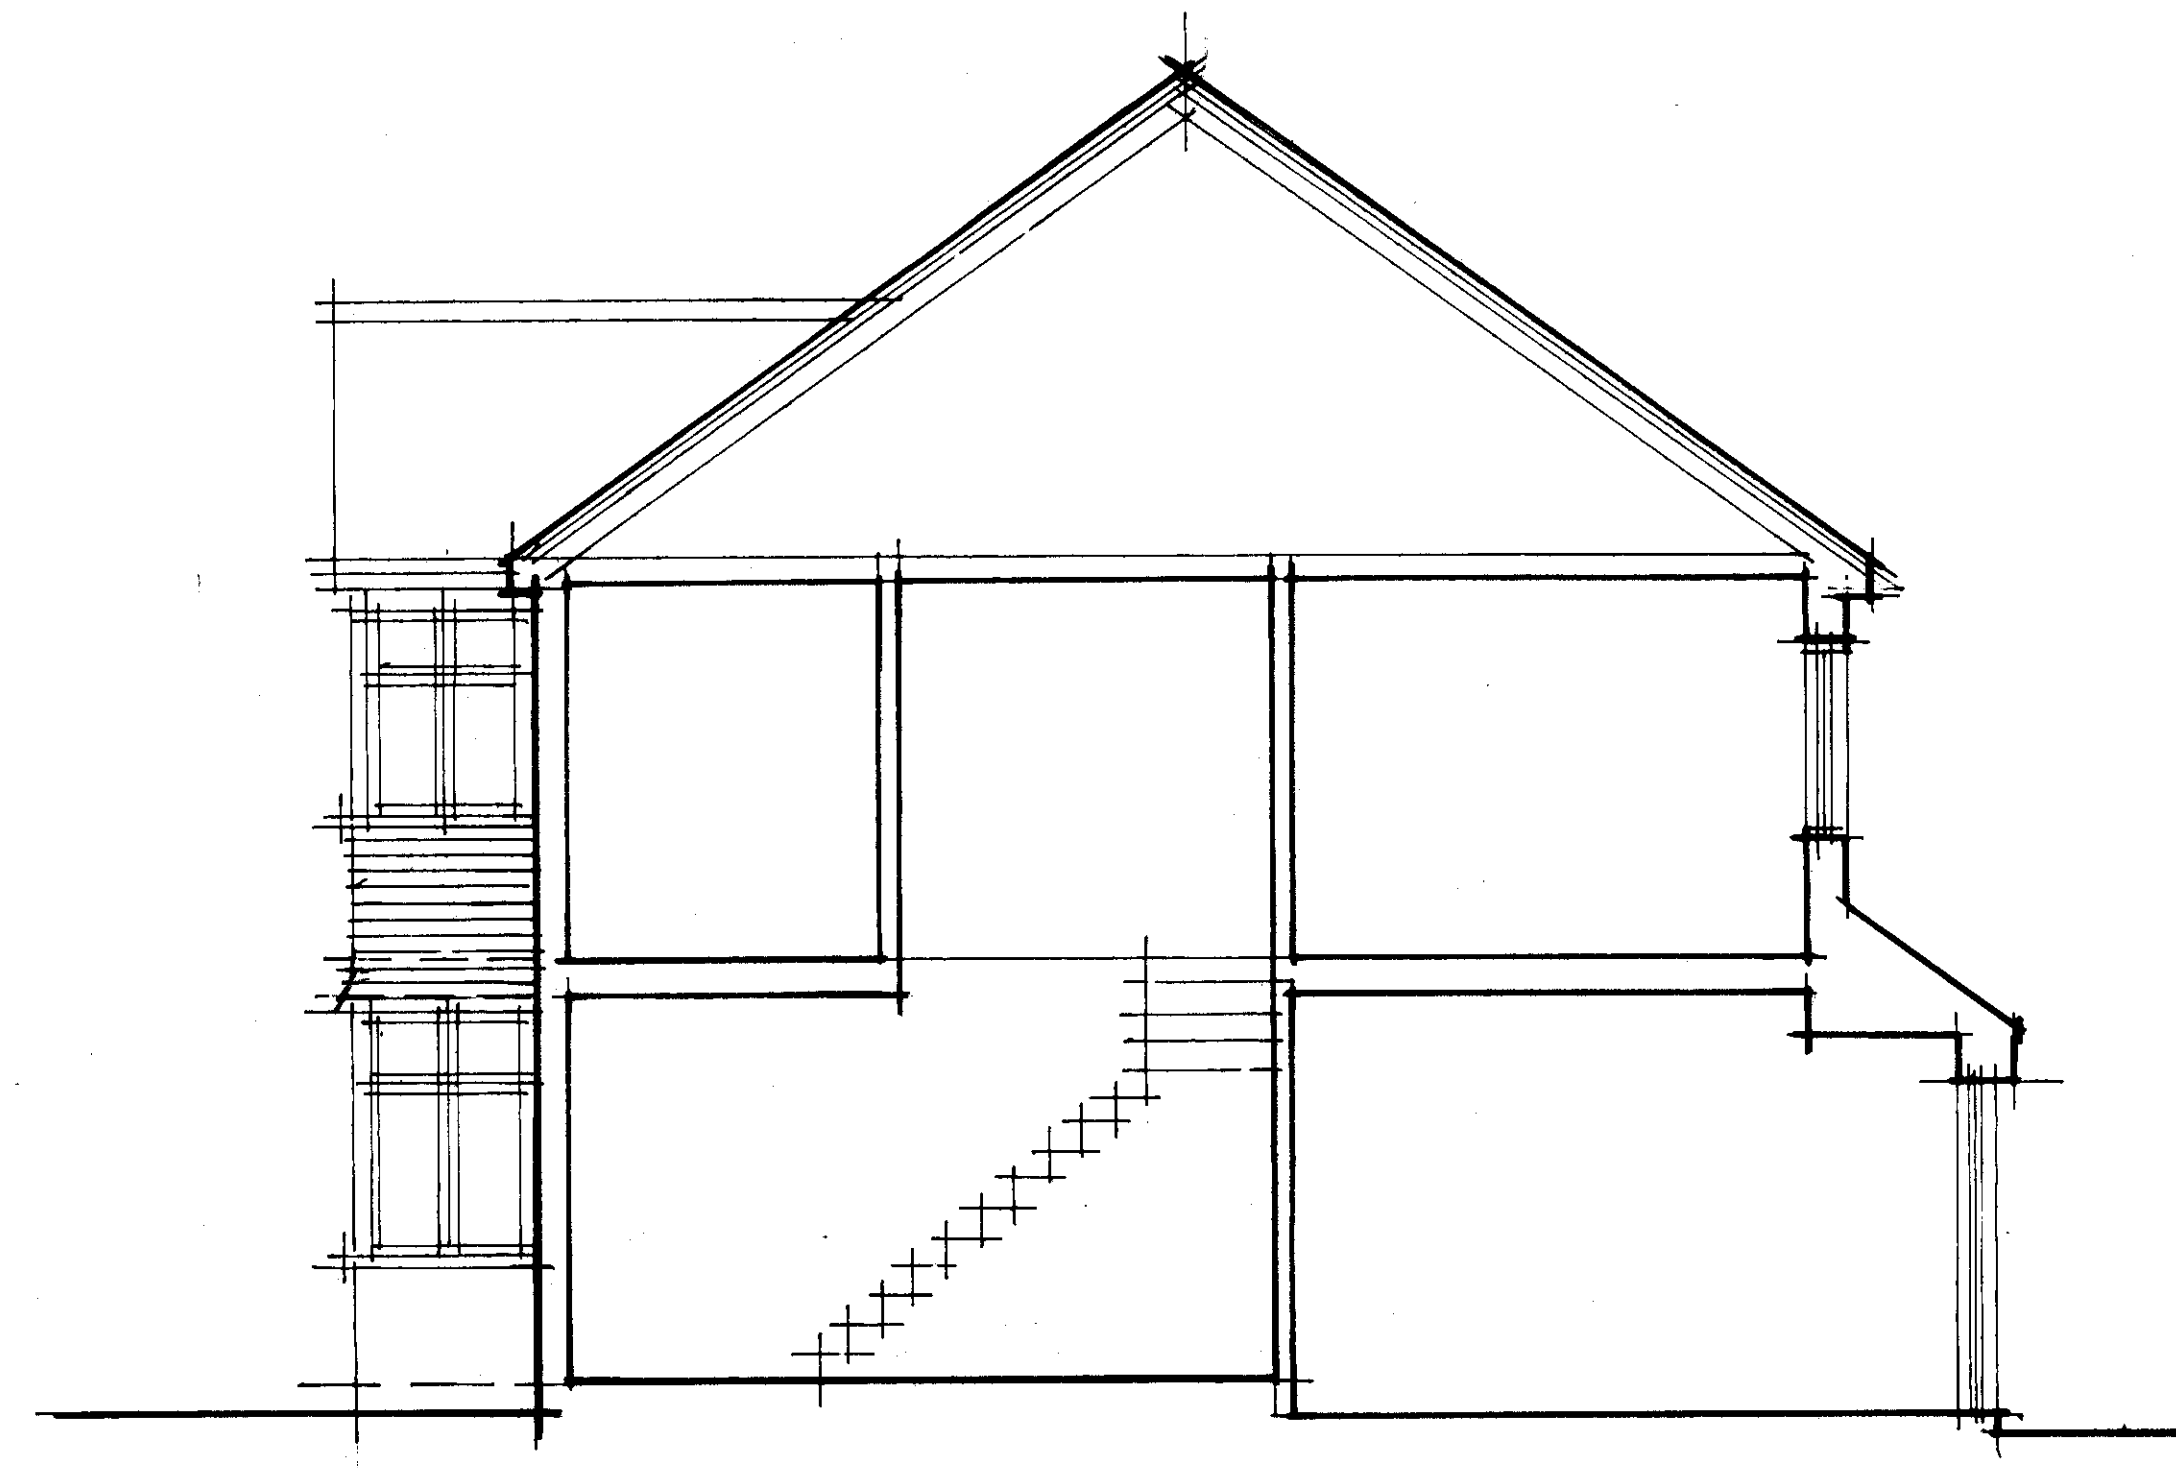

SECTION

DESCRIPTION	DATE	REV

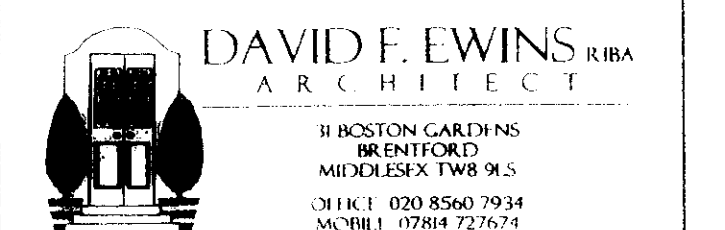

CLIENT

JOB
2 ST MARTINS APPROACH
RUISLIP

DRAWING TITLE
AS EXISTING
elevations and section

DATE <i>Oct 2002</i>	DRAWN <i>DE</i>
SCALE <i>1/50 @ A200</i>	

JOB No	DRAWING No	REVISION
1747	02	