


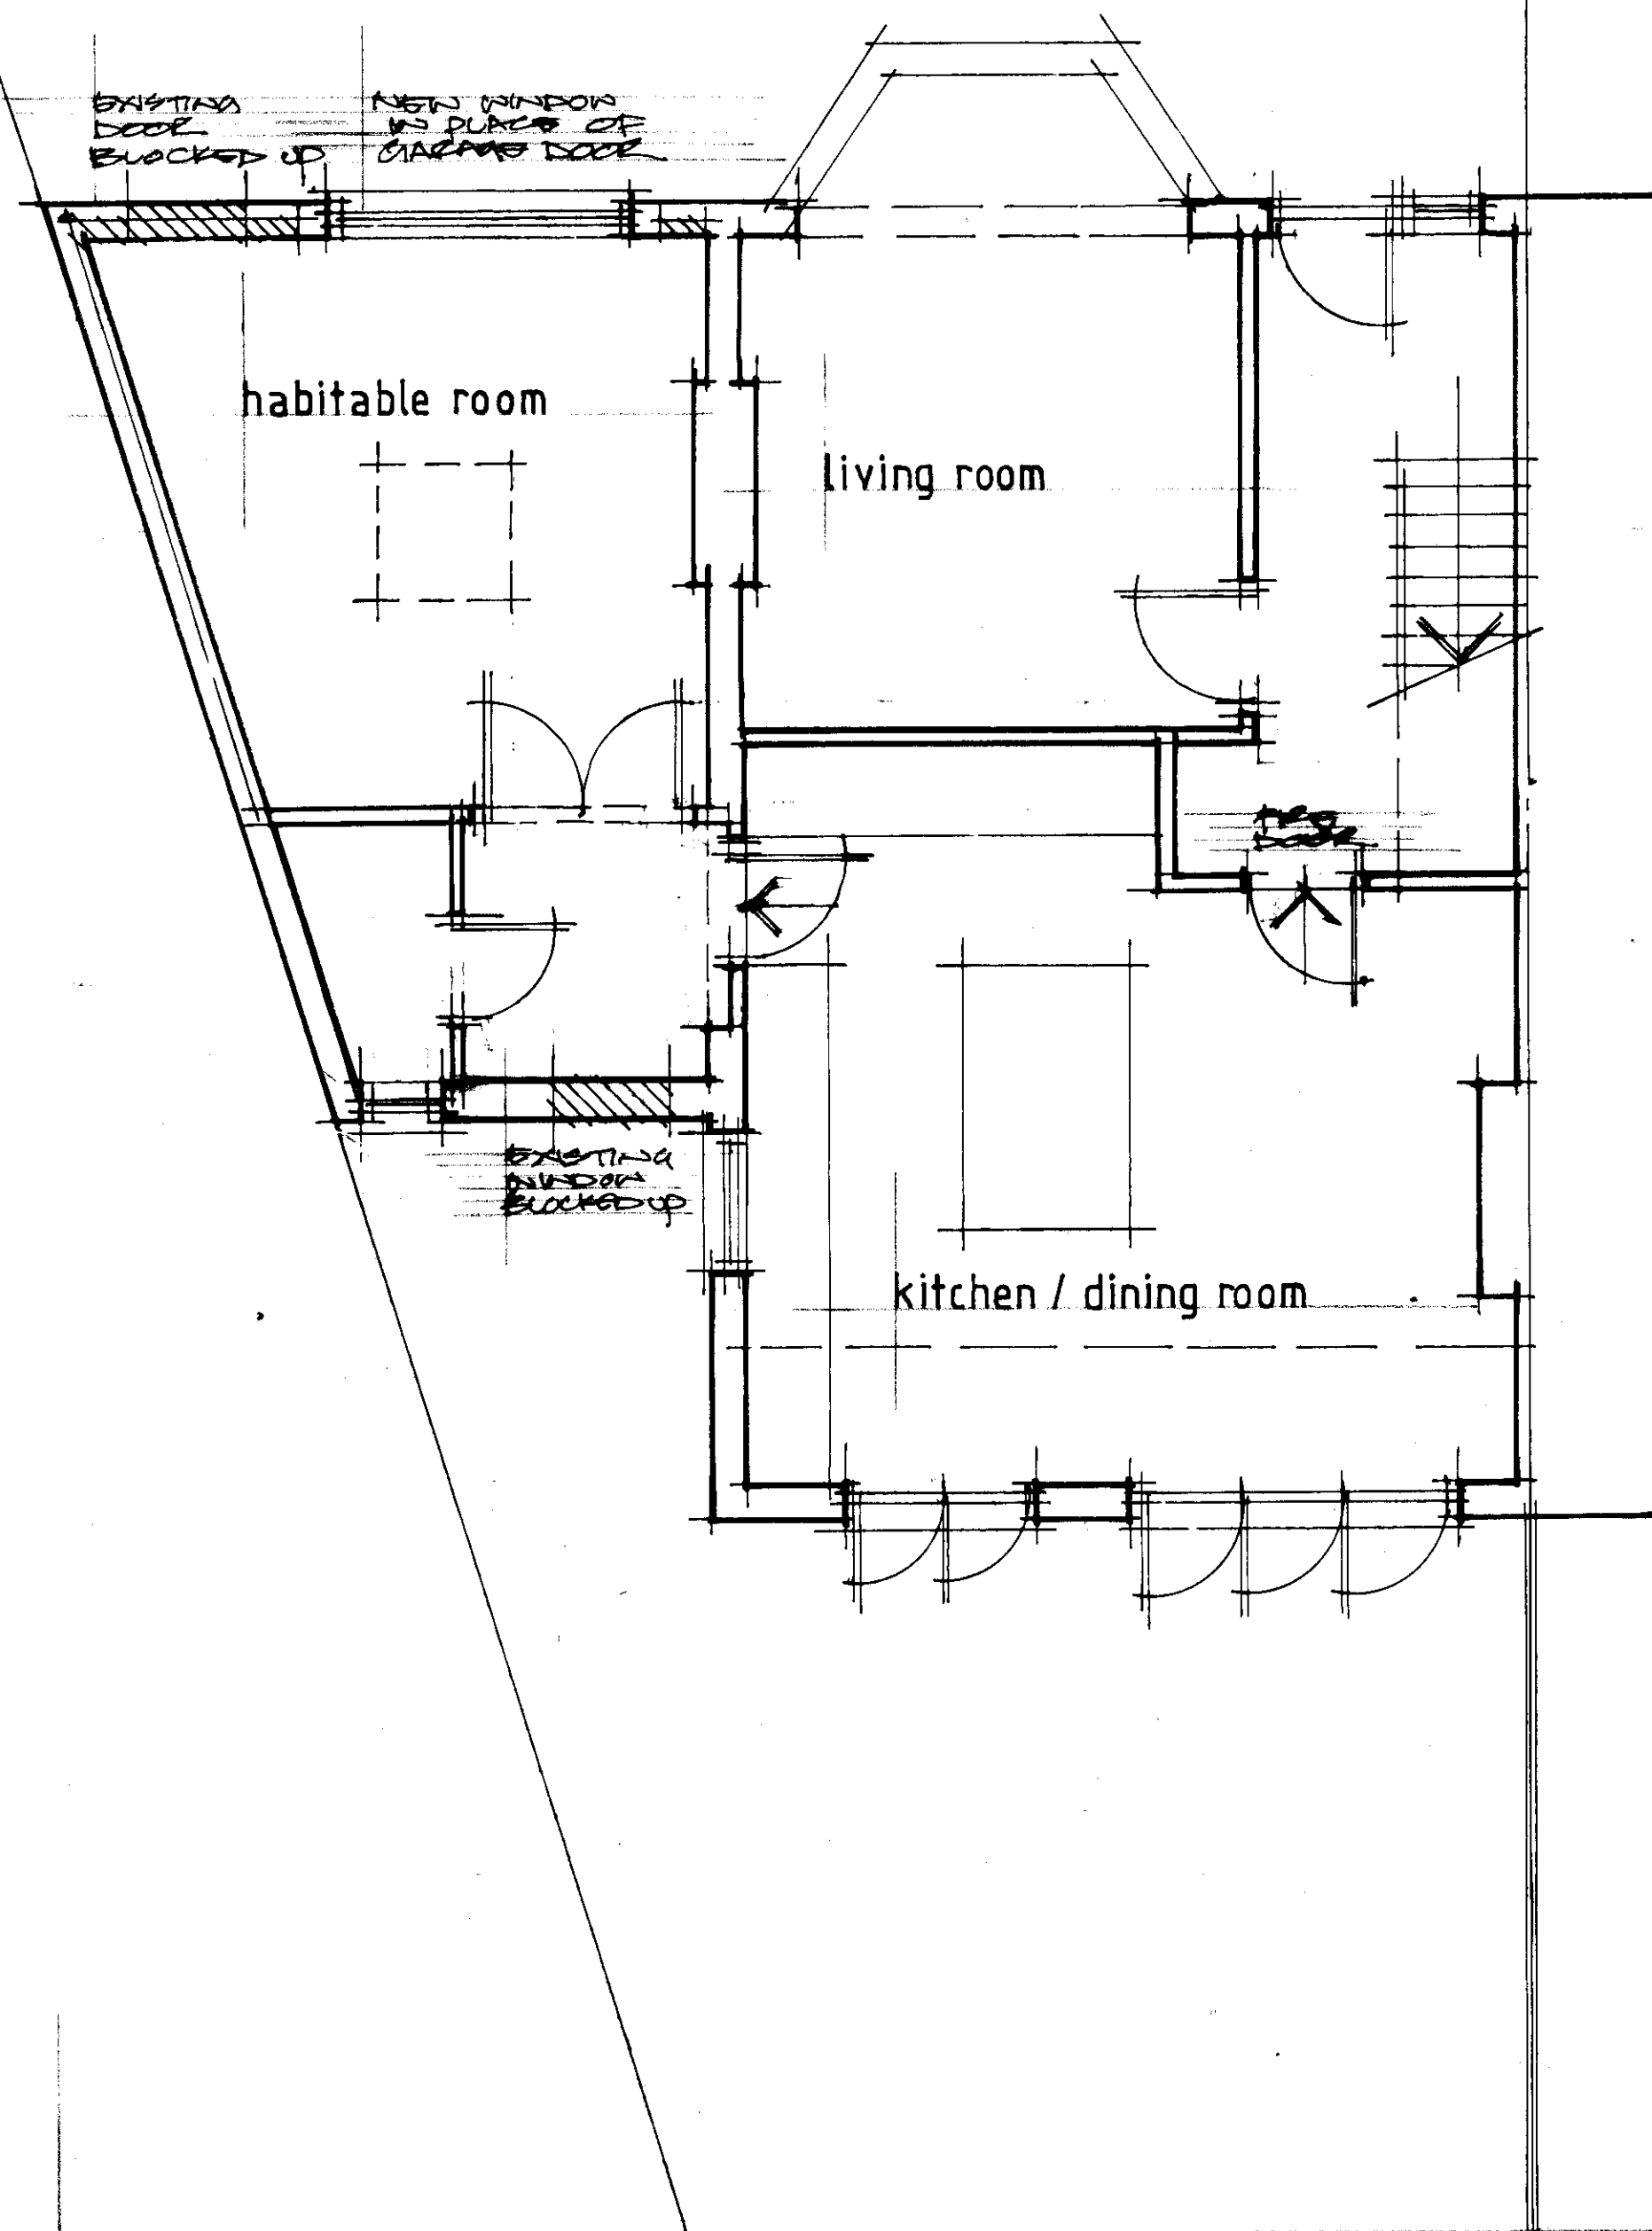


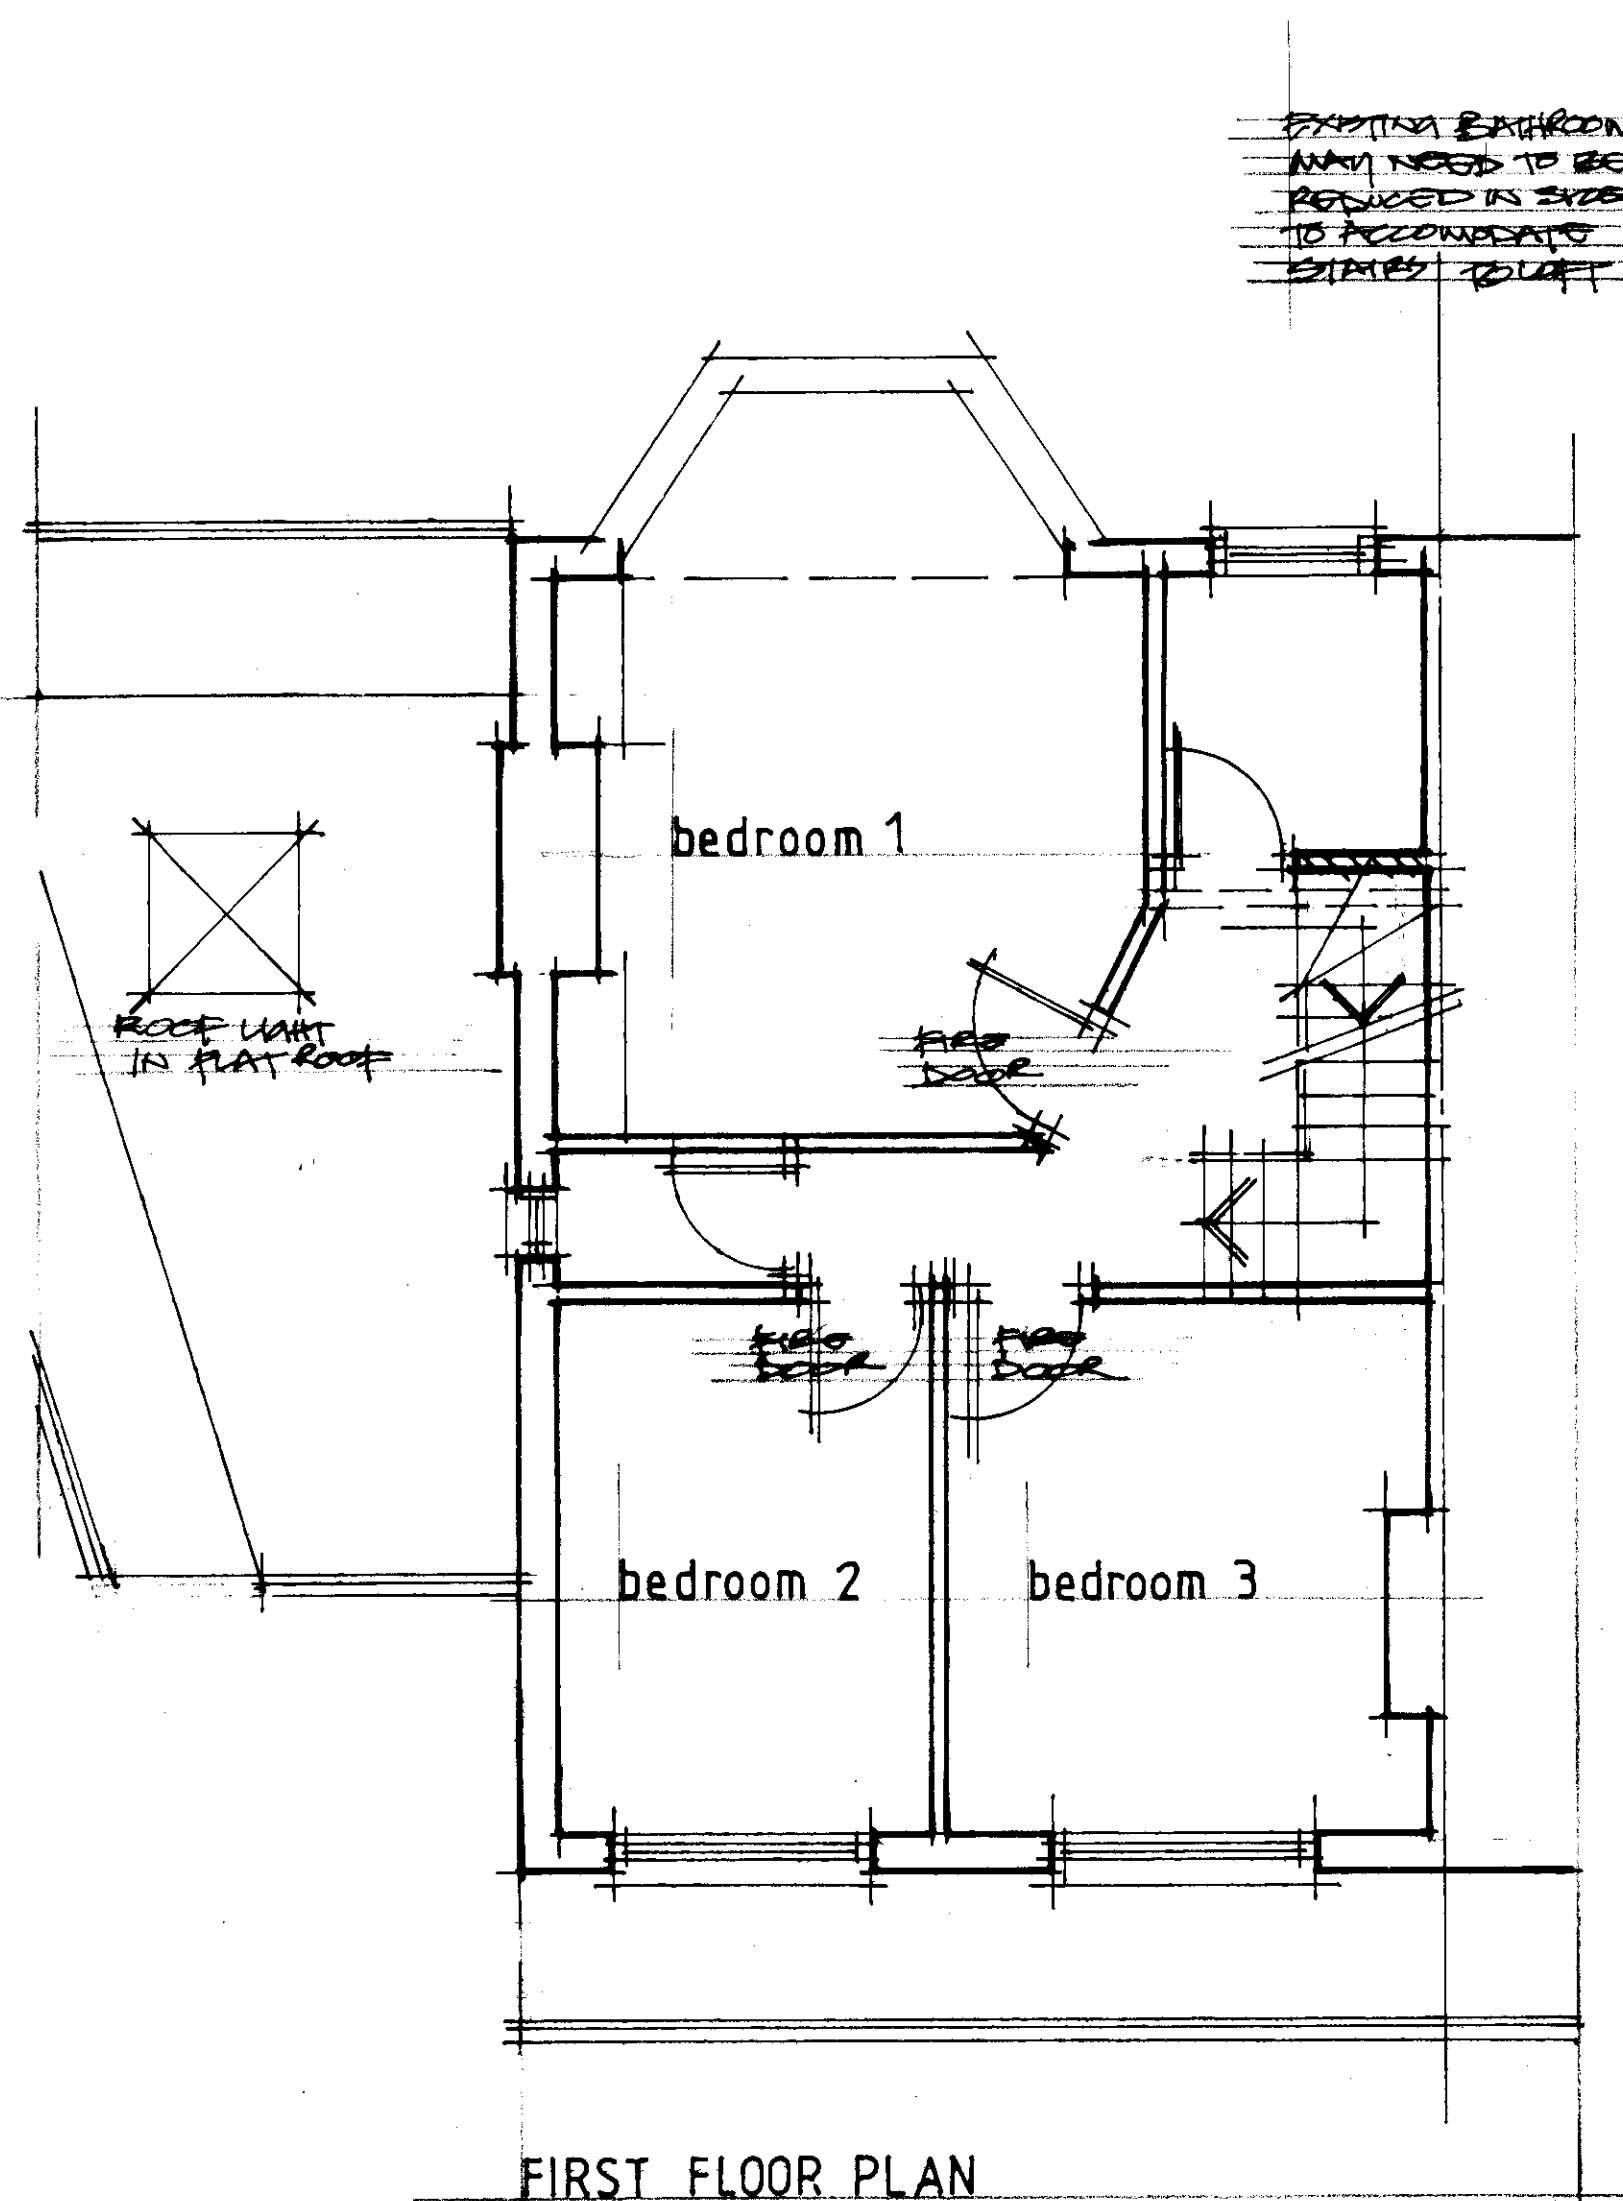


GROUND FLOOR PLAN

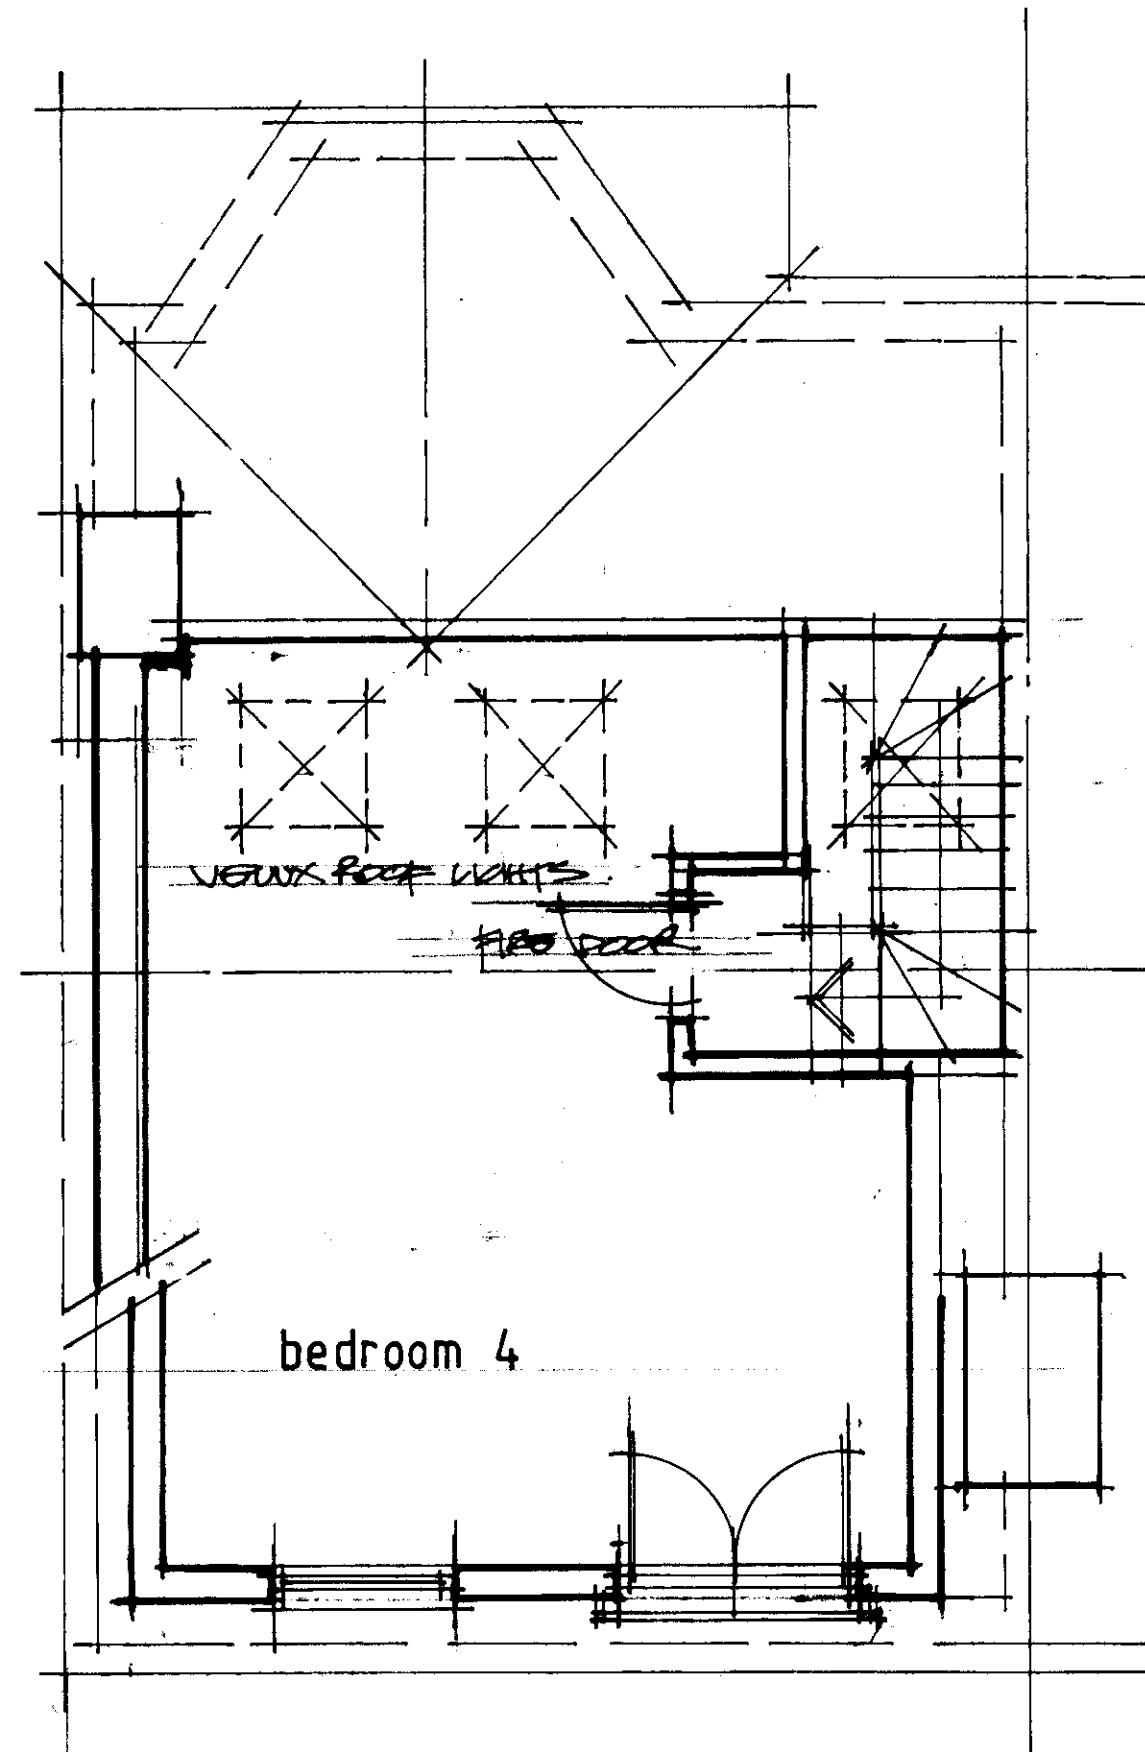

FIRST FLOOR PLAN

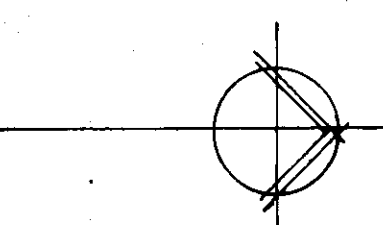

LOFT PLAN

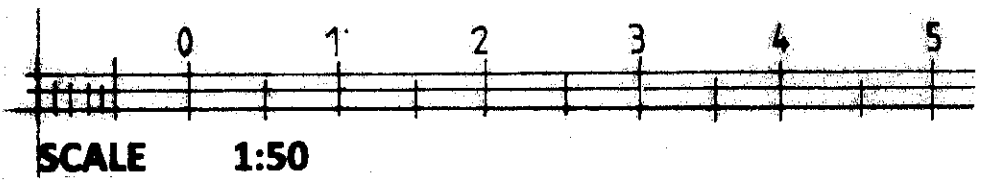

LEFT DOORS & WINDOWS ADDED	10/21/21
DESCRIPTION	DATE REV

DAVID F. EWINS RIBA
ARCHITECT

31 BOSTON GARDENS
BENTLEY
MIDDLESEX TW8 9LS
OFFICE: 020 8560 7934
MOBILE: 0784 727674

CLIENT

JOB
2 ST MARTINS APPROACH
RUISLIP

DRAWING TITLE
AS PROPOSED
floor plans

DATE 10/21/21	DRAWN DS
SCALE 1:50 @ A1 SIZE	

JOB No 1747	DRAWING No 04	REVISION A
-------------	---------------	------------