



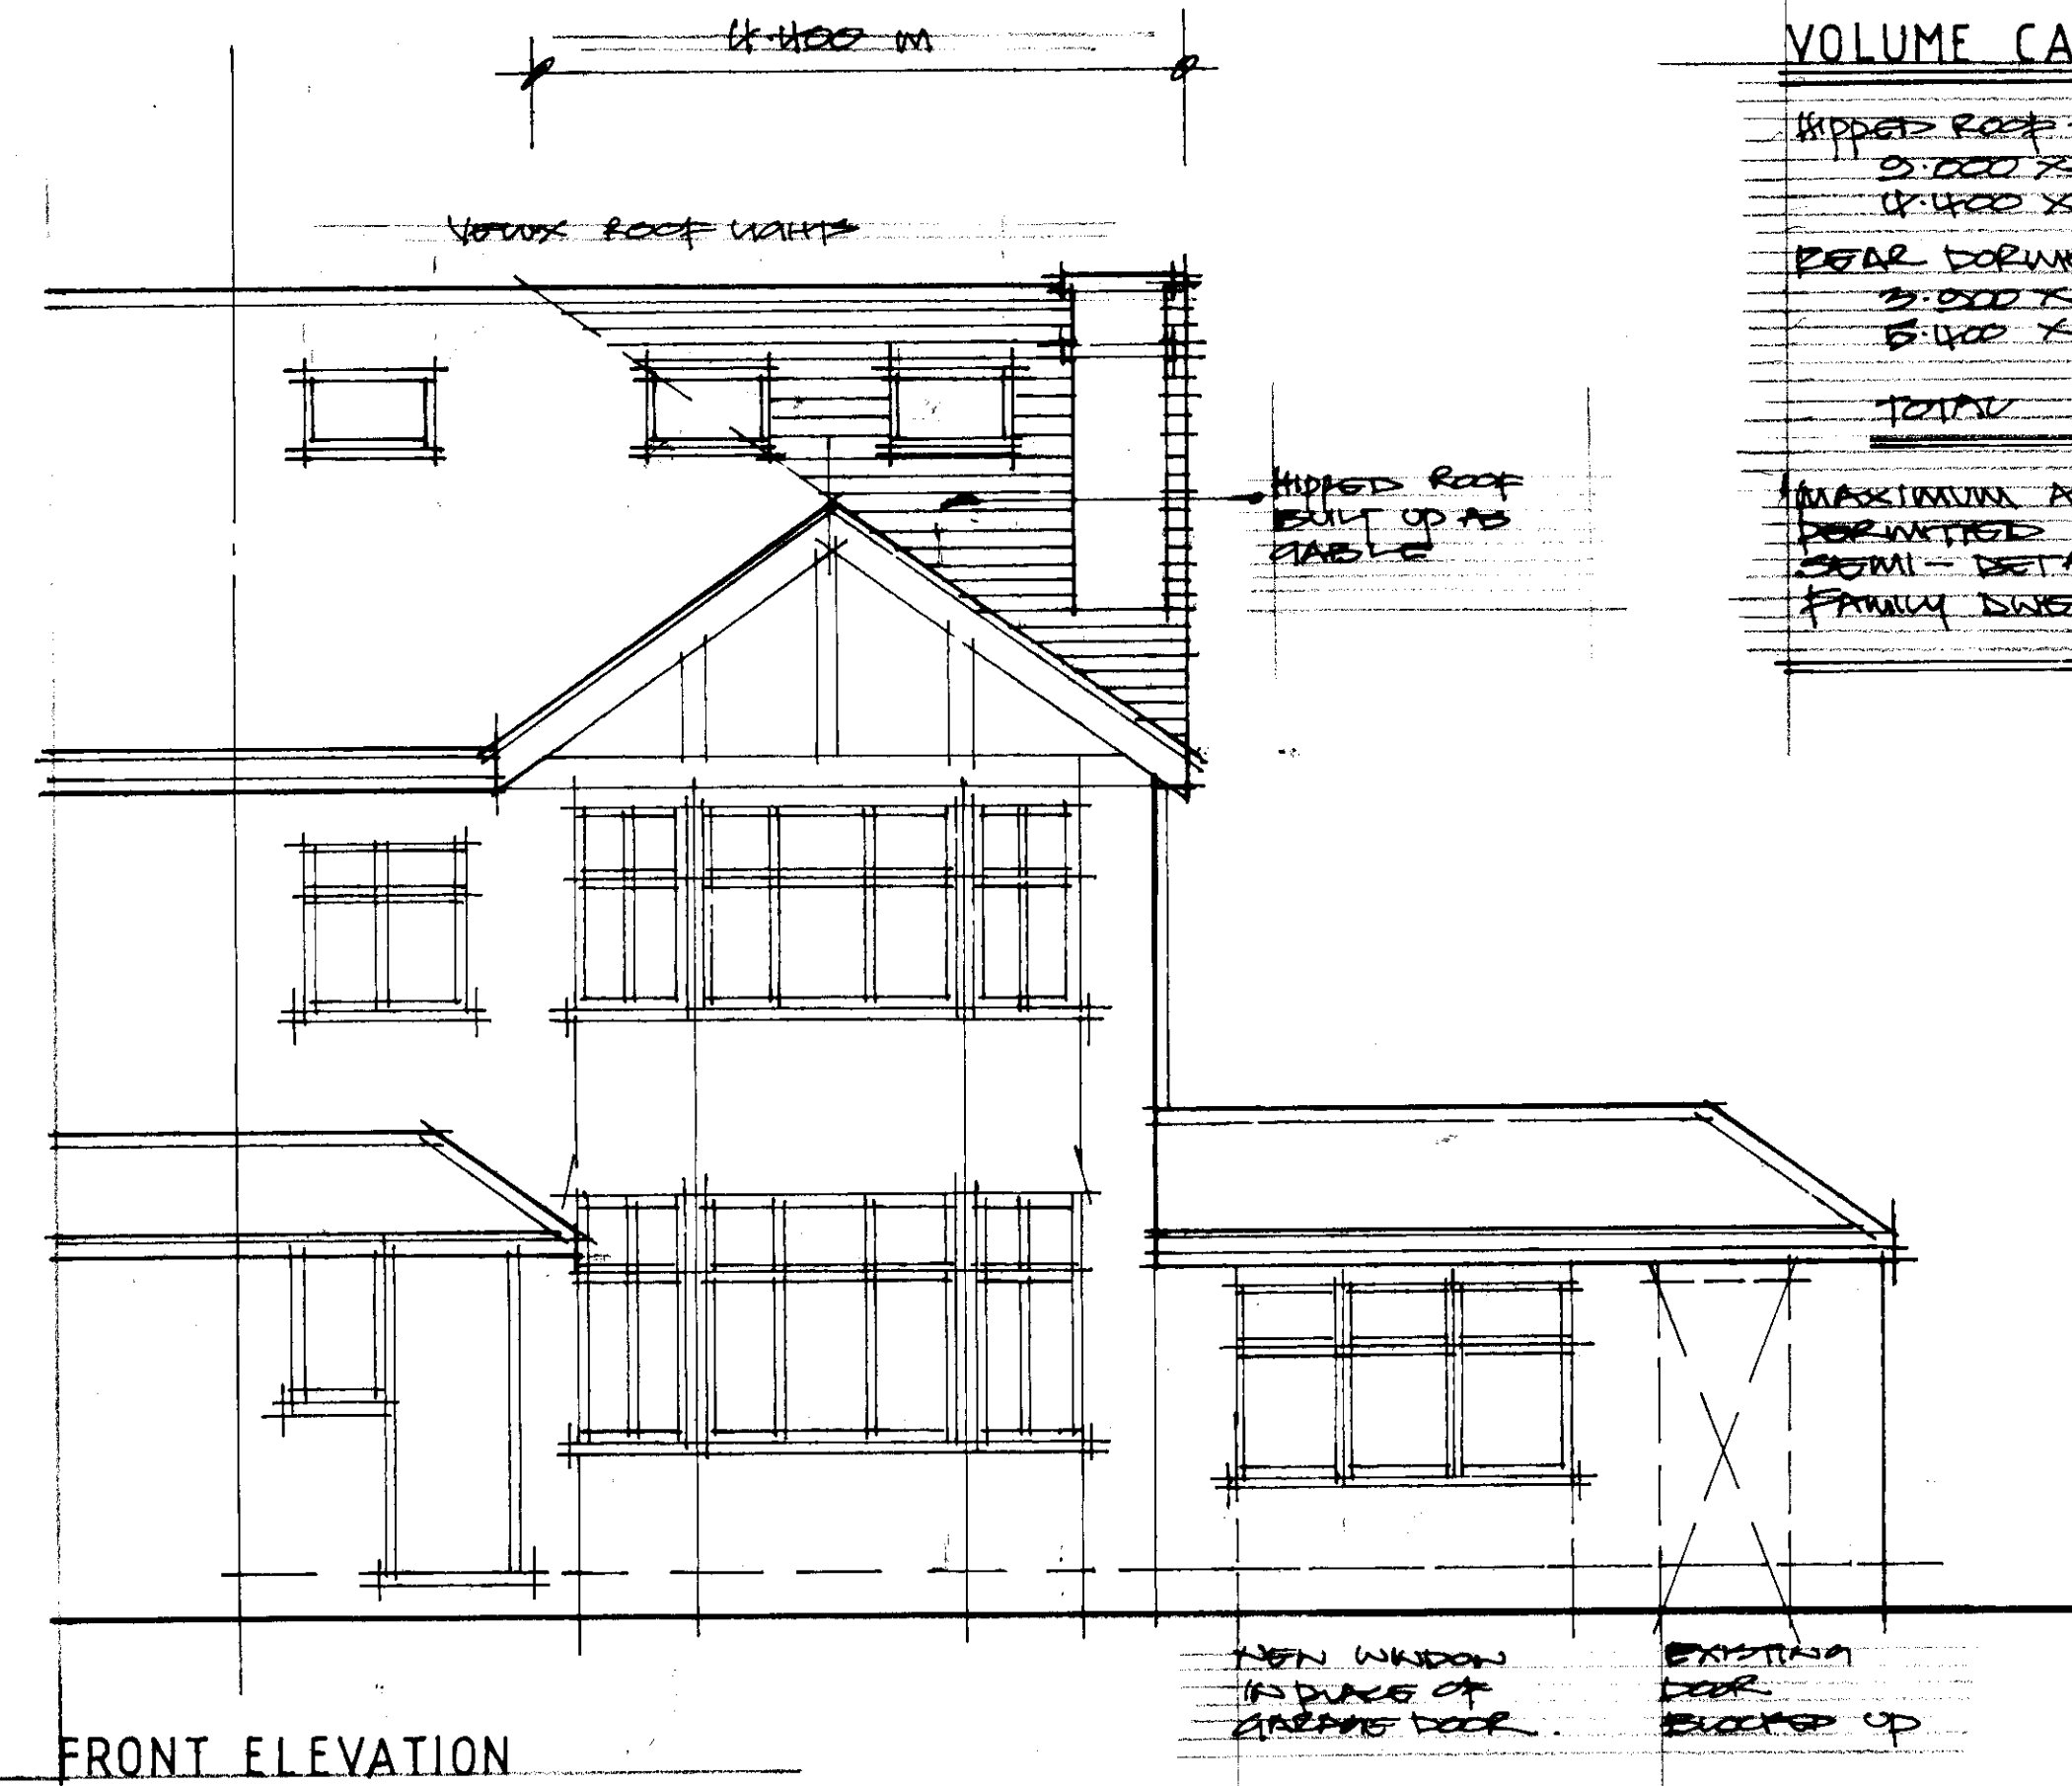


FRONT ELEVATION


VOLUME CALCULATION	
HIPPED ROOF TO GABLE	
3.000 X 3.400 X 1/2	= 5.100
4.400 X 1/2	= 2.200
REAR DOWN	
3.000 X 2.400 X 1/2	= 3.600
5.400 X 1/2	= 2.700
TOTAL	13.600
MAXIMUM ALLOWANCE UNDER PERMITTED DEVELOPMENT FOR DETACHED HOUSE	
FAMILY DWELLING HOUSE	
= 13.600	

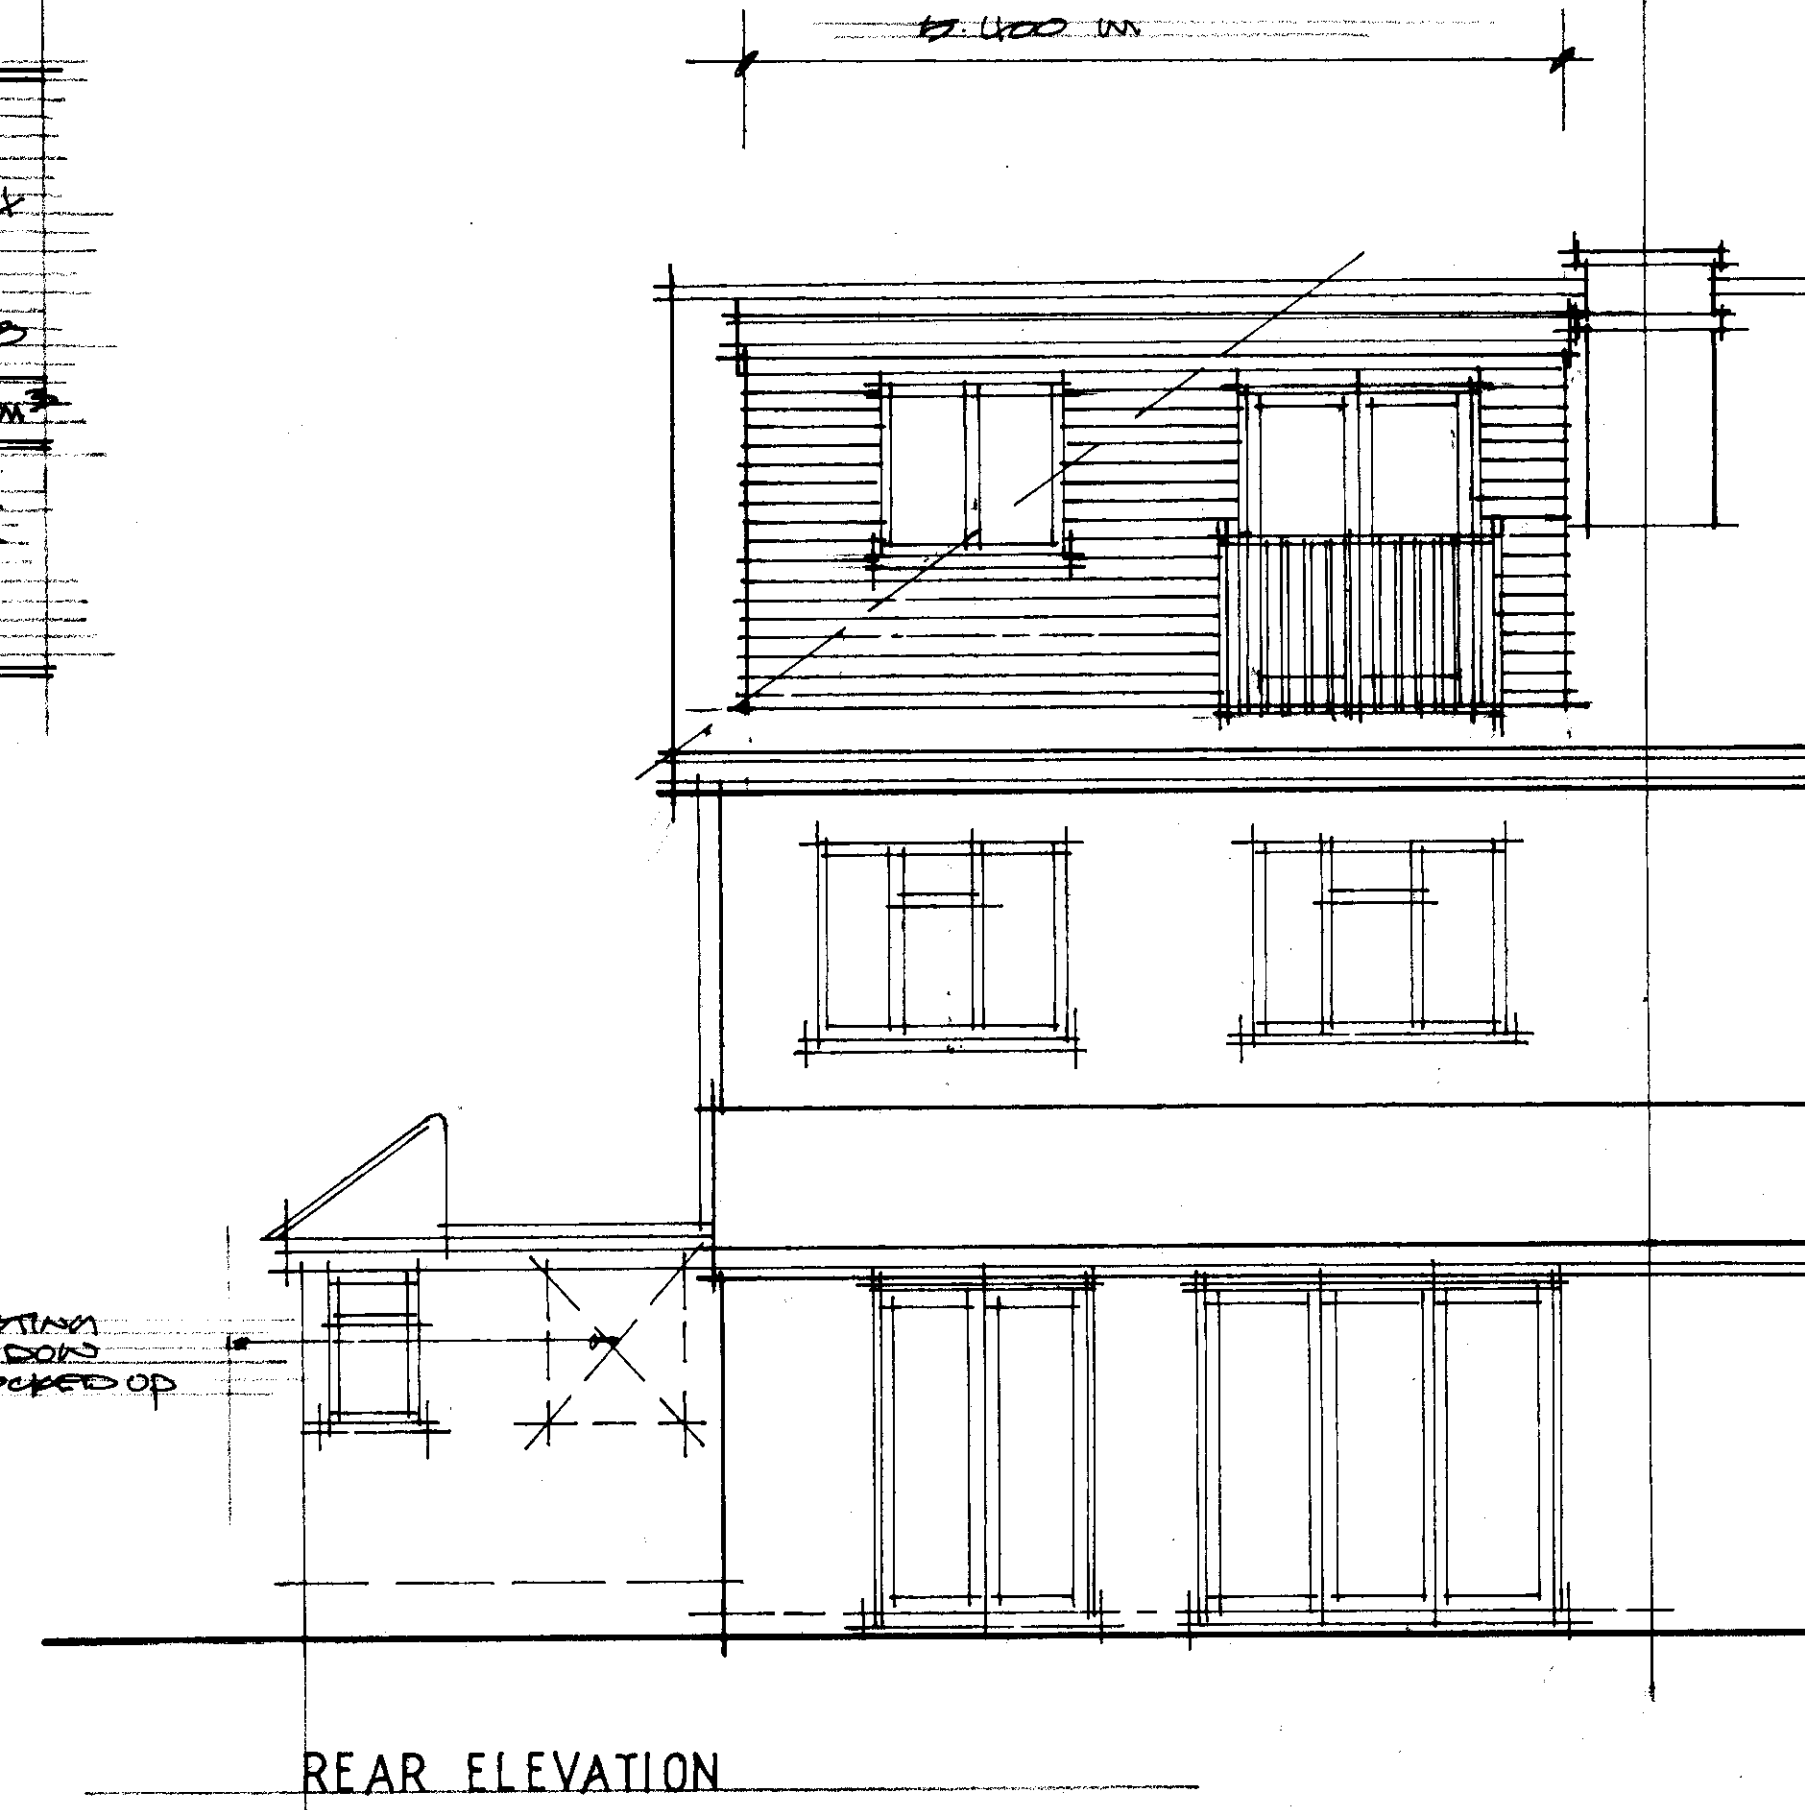


REAR ELEVATION

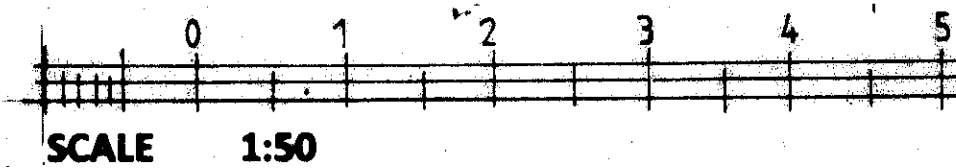

MATERIALS	
ROOFING: FINE HONK TO MATCH MAIN ROOF	
FLAT ROOF OF DOWN: FELT, ASPHALT OR GRP	
DOORS & WINDOWS: PAINTED TIMBER OR WHITE UPVC TO MATCH EXISTING	

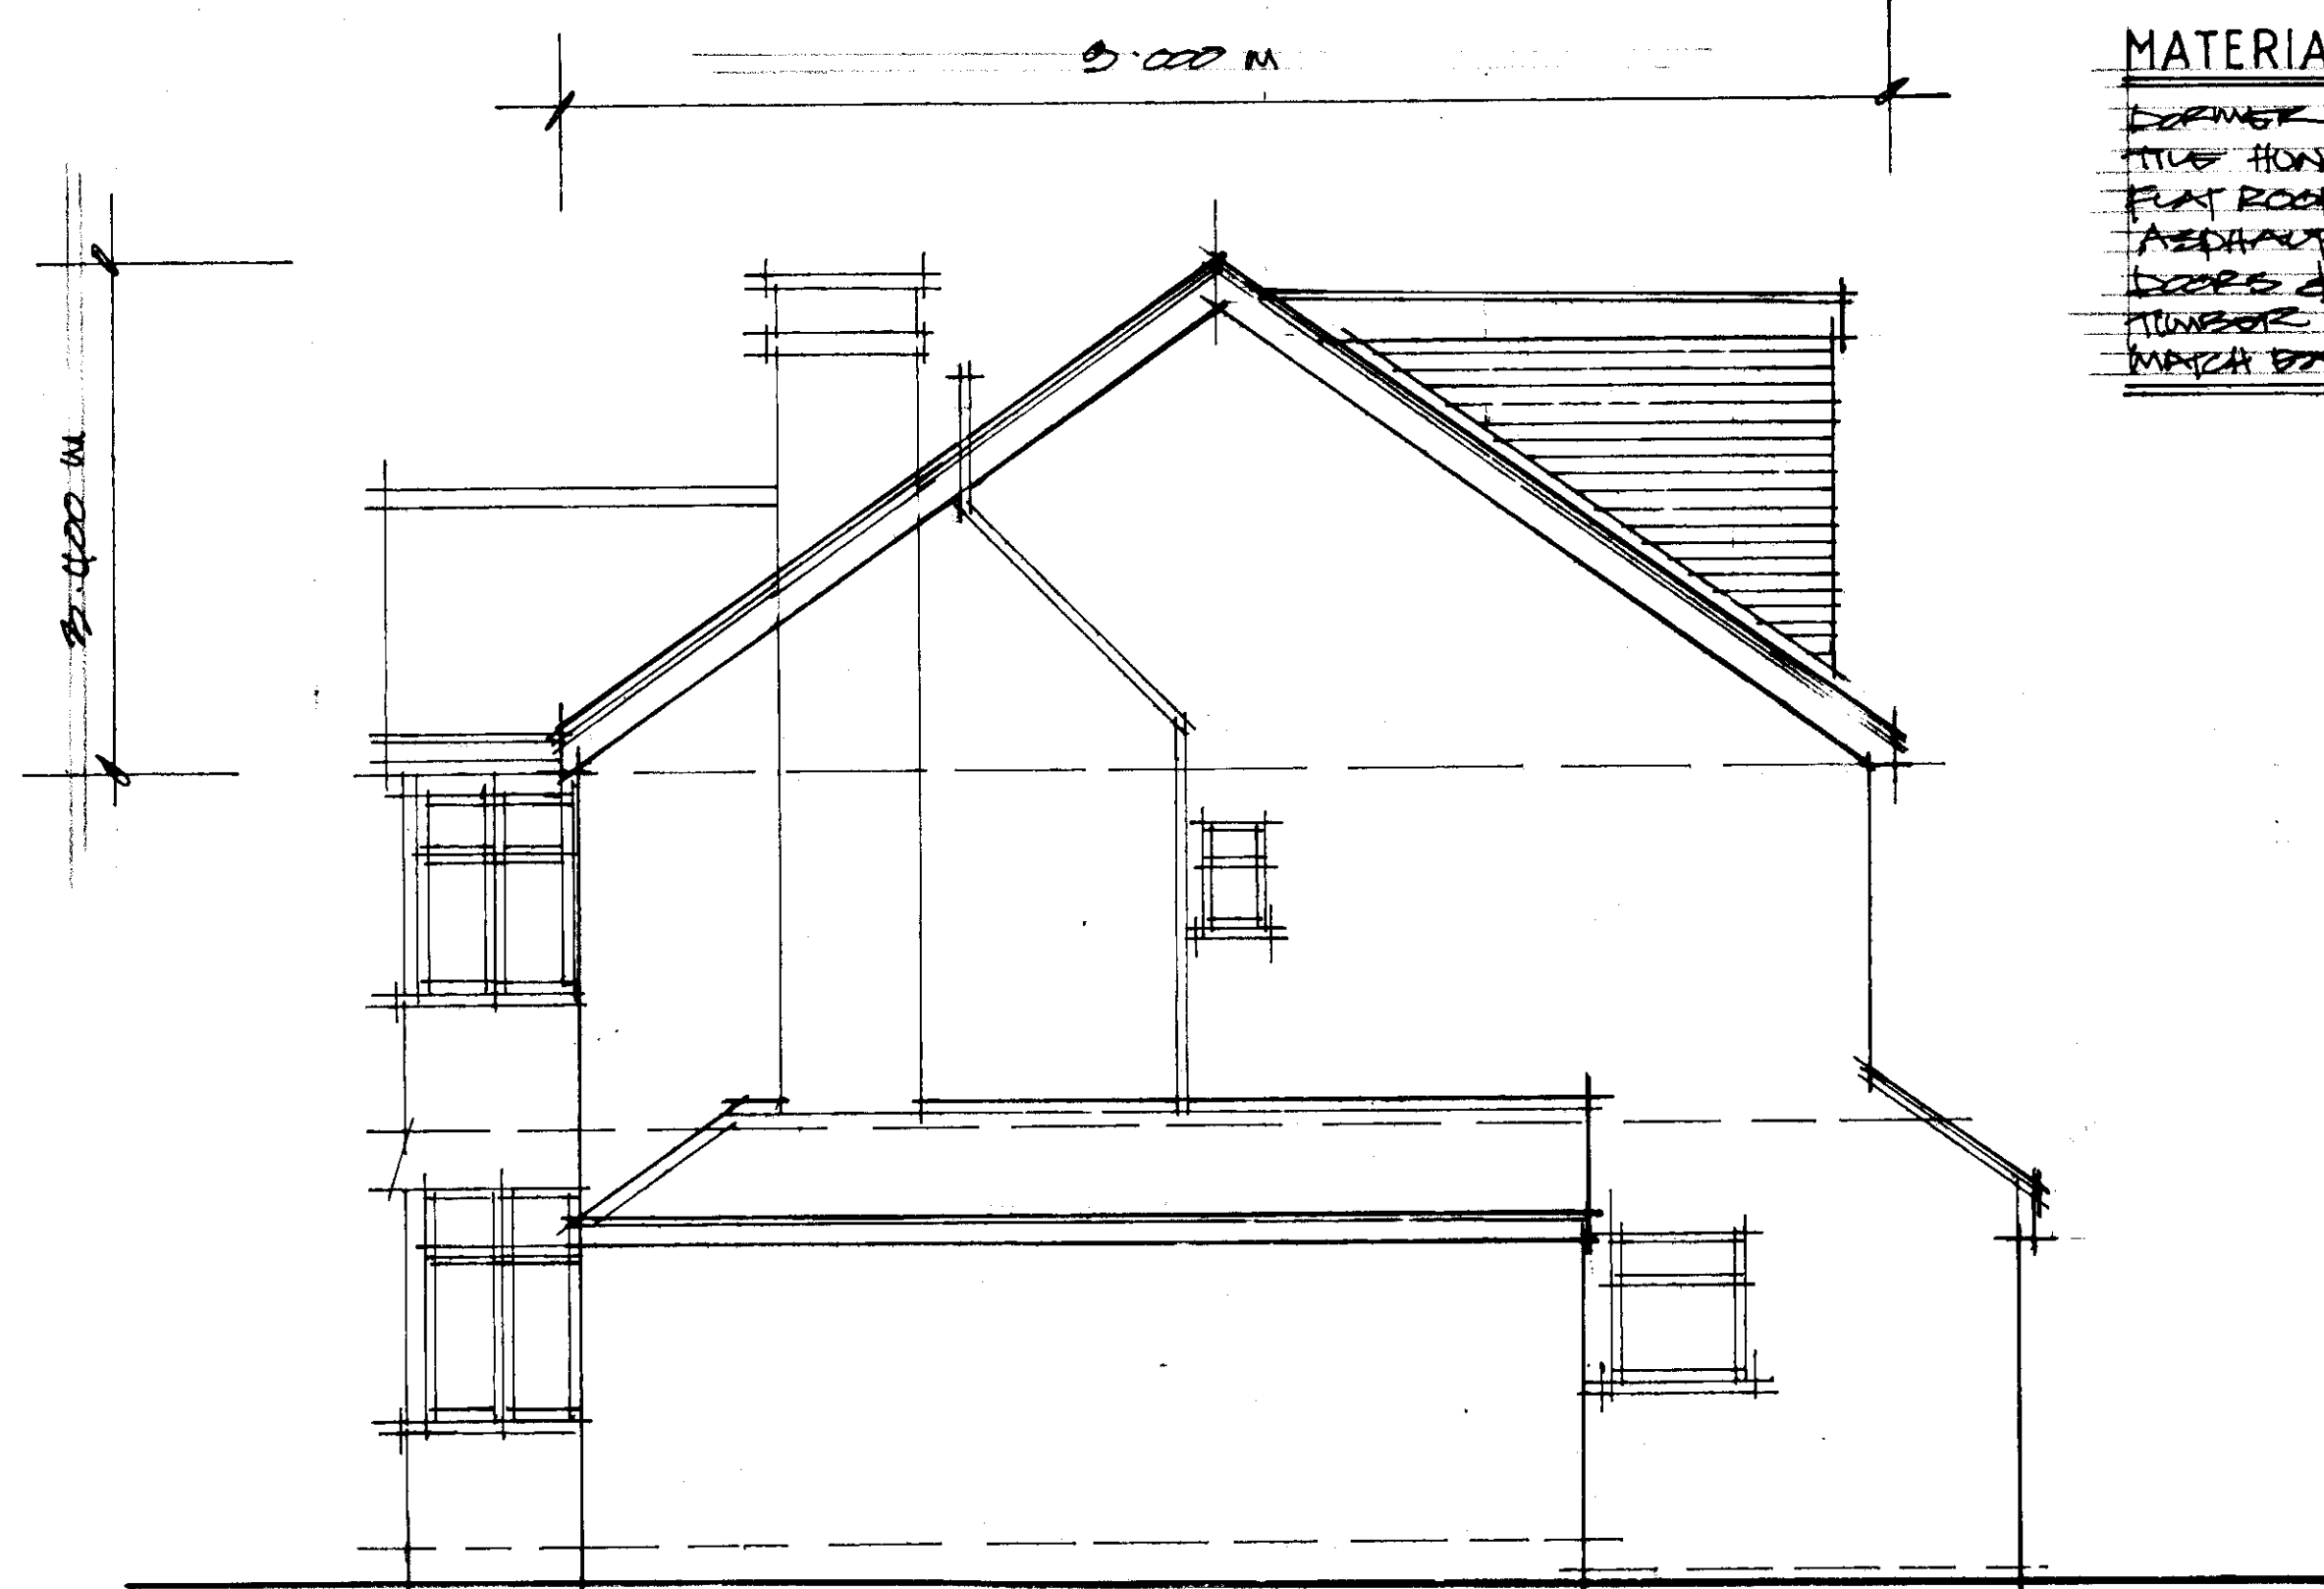


SIDE ELEVATION

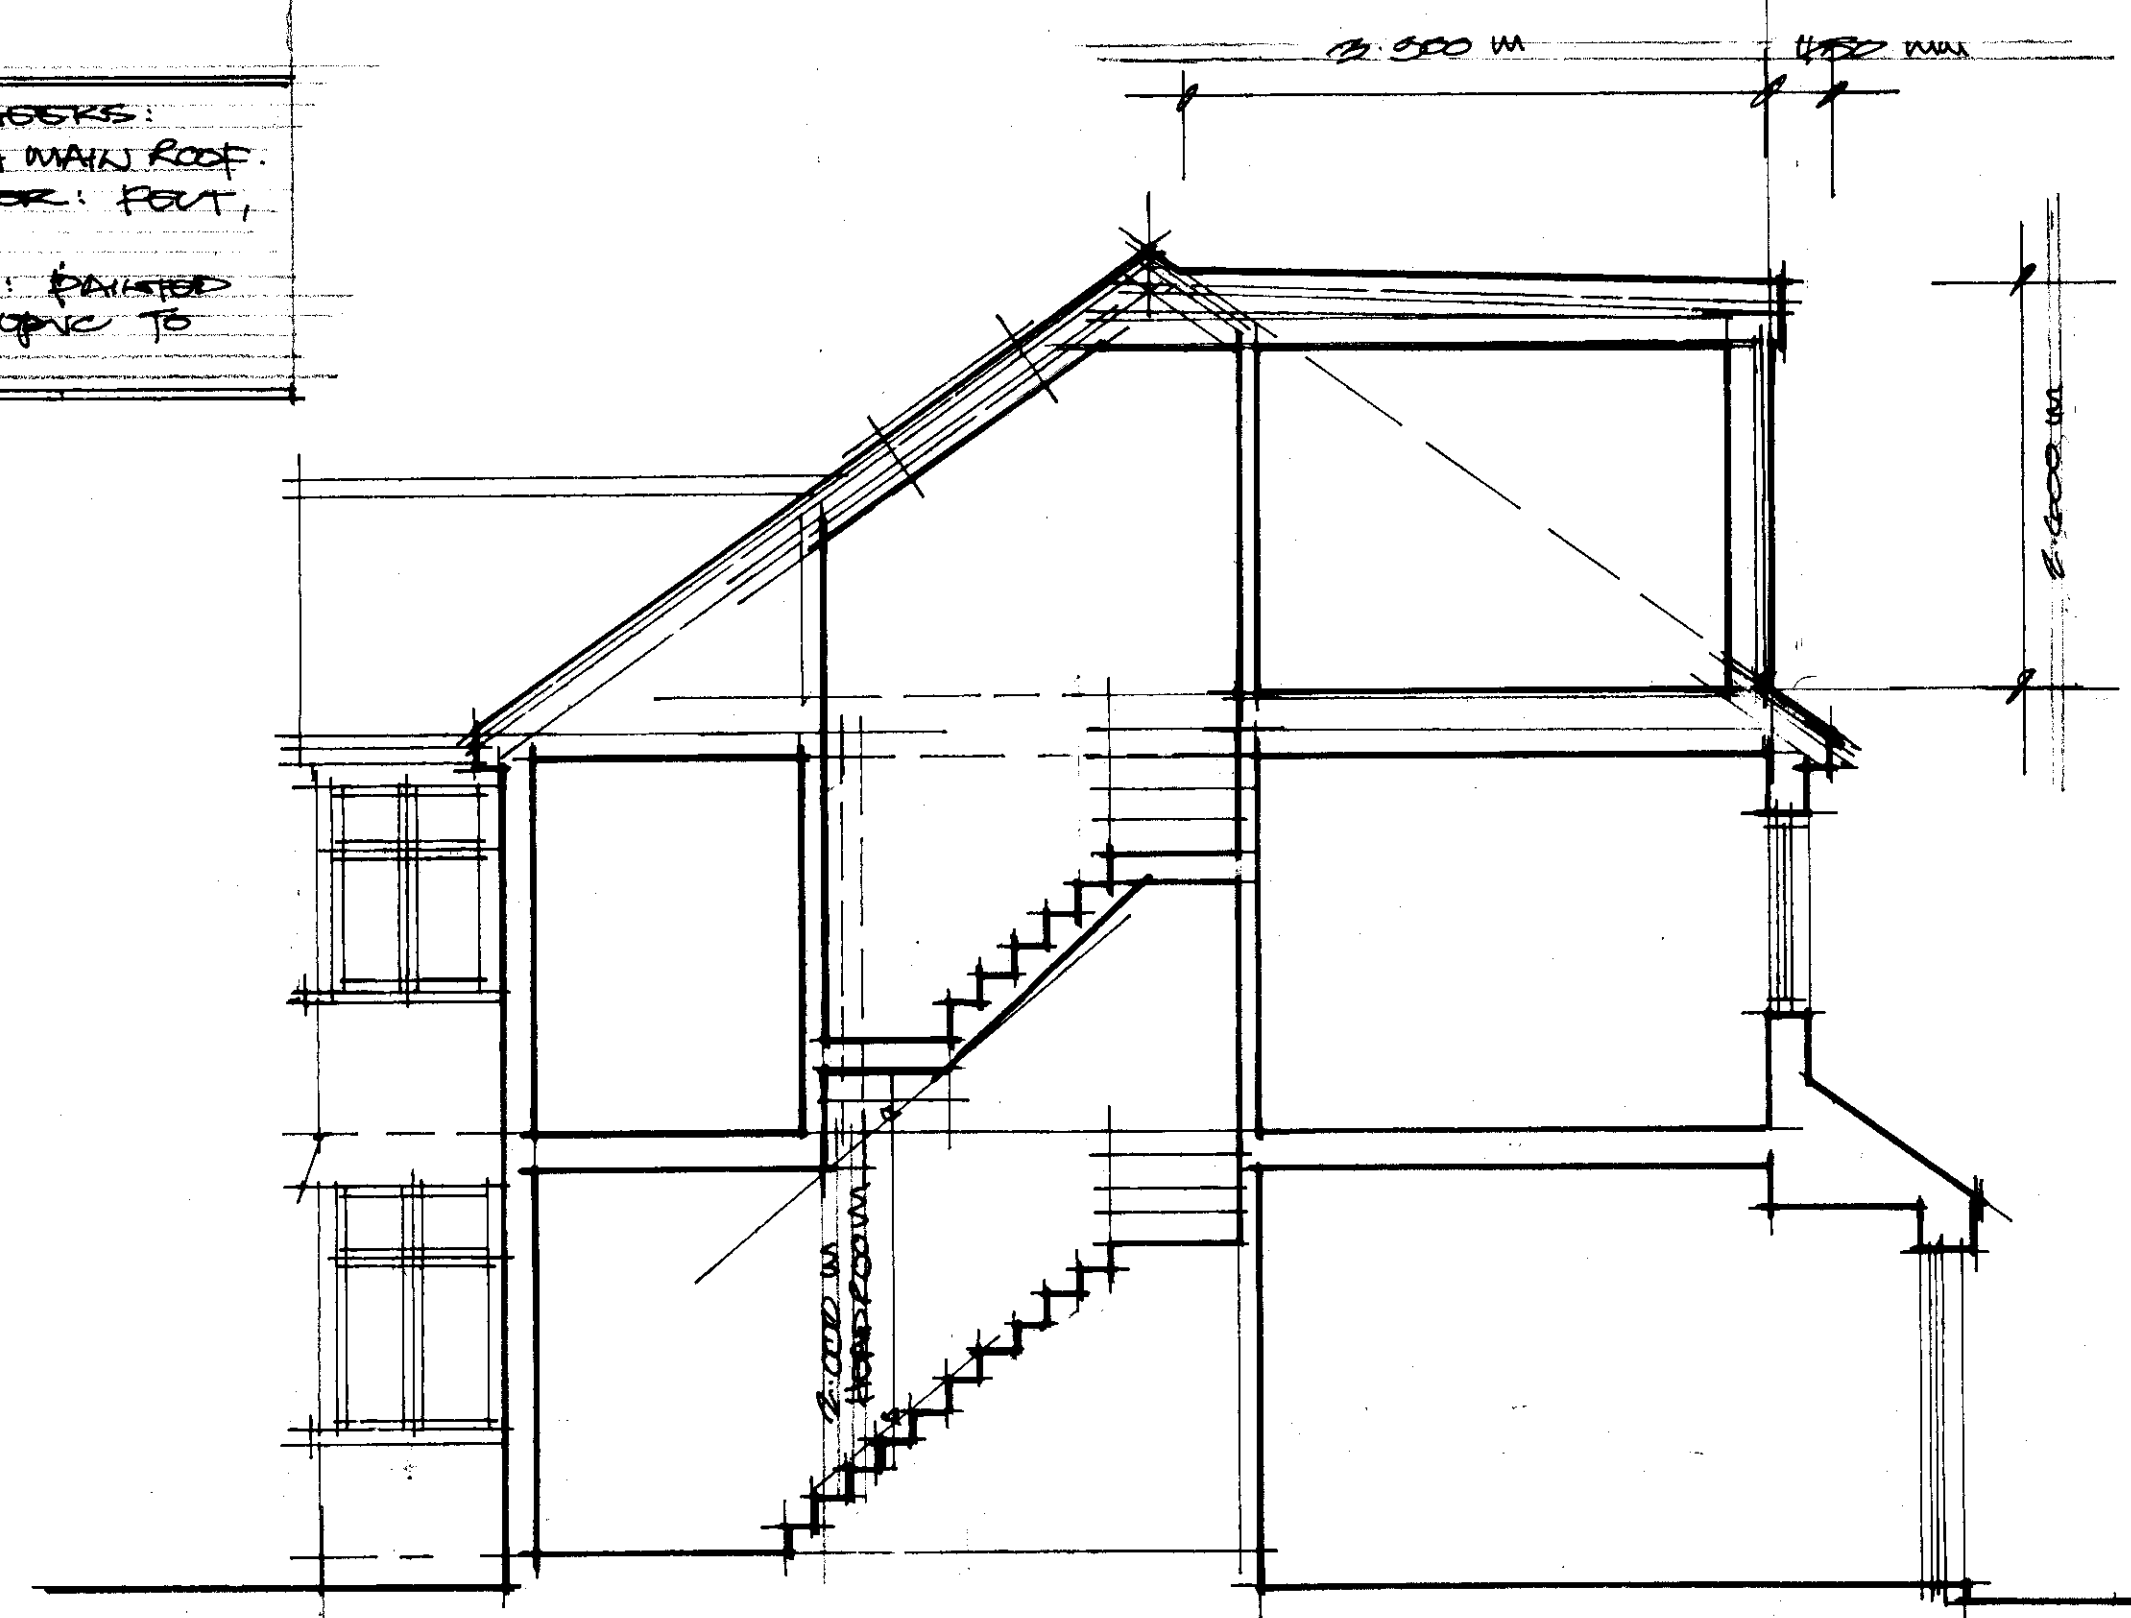

SECTION

DESCRIPTION	DATE	REV
FORMER ELEVATION ADDED	12/1	A

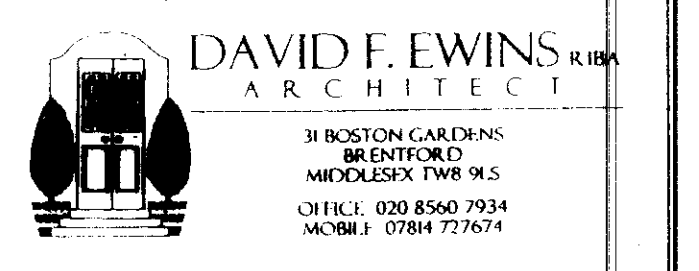

CLIENT

JOB
2 ST MARTINS APPROACH
RUISLIP

DRAWING TITLE
AS PROPOSED
elevations and section

DATE	DRAWN
01/01/2021	DS
SCALE	1:50 @ A1 SIZE

JOB No	DRAWING No	REVISION
1747	05	A