



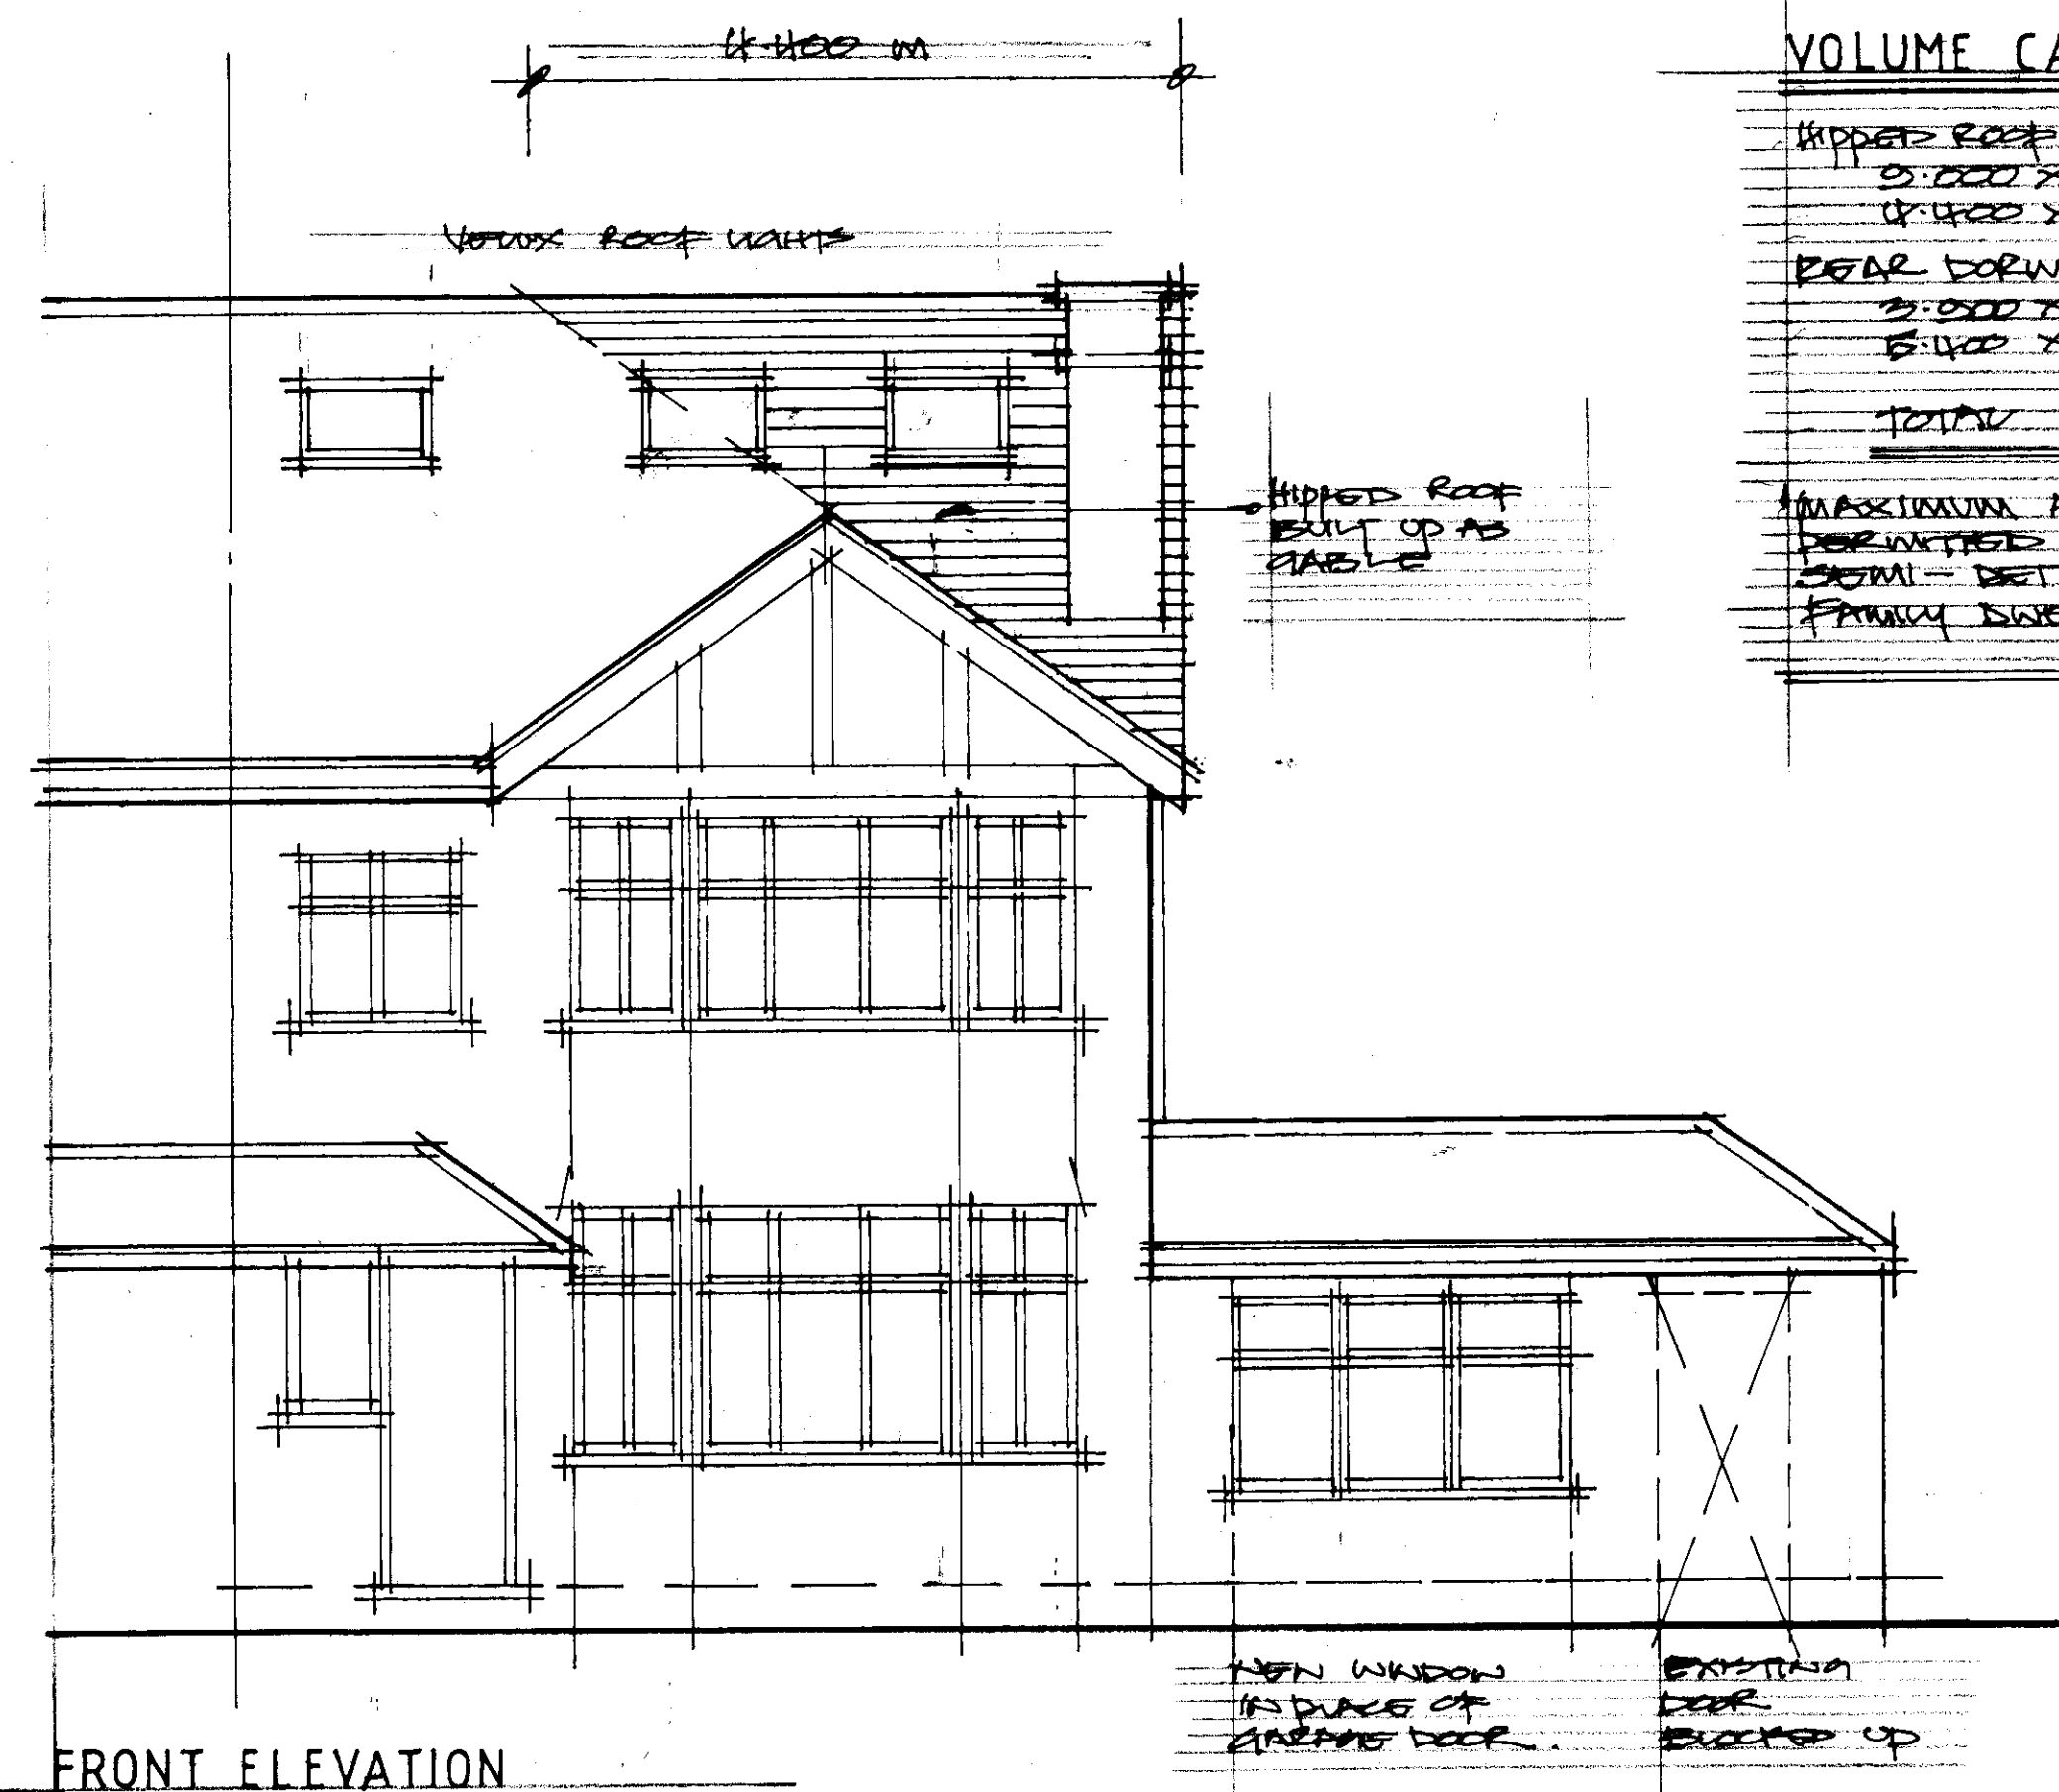


FRONT ELEVATION

VOLUME CALCULATION	
HIPPED ROOF TO GABLE	
$5.000 \times 3.400 \times \frac{1}{2}$	$= 8.500$
FLAT ROOF	
$5.000 \times 2.000 \times \frac{1}{2}$	$= 5.000$
TOTAL	13.500 m^3
MAXIMUM ALLOWABLE UNDER PERMITTED DEVELOPMENT FOR DETACHED HOUSE	
FAMILY DWELLING HOUSE	
$= 22.000 \text{ m}^3$	

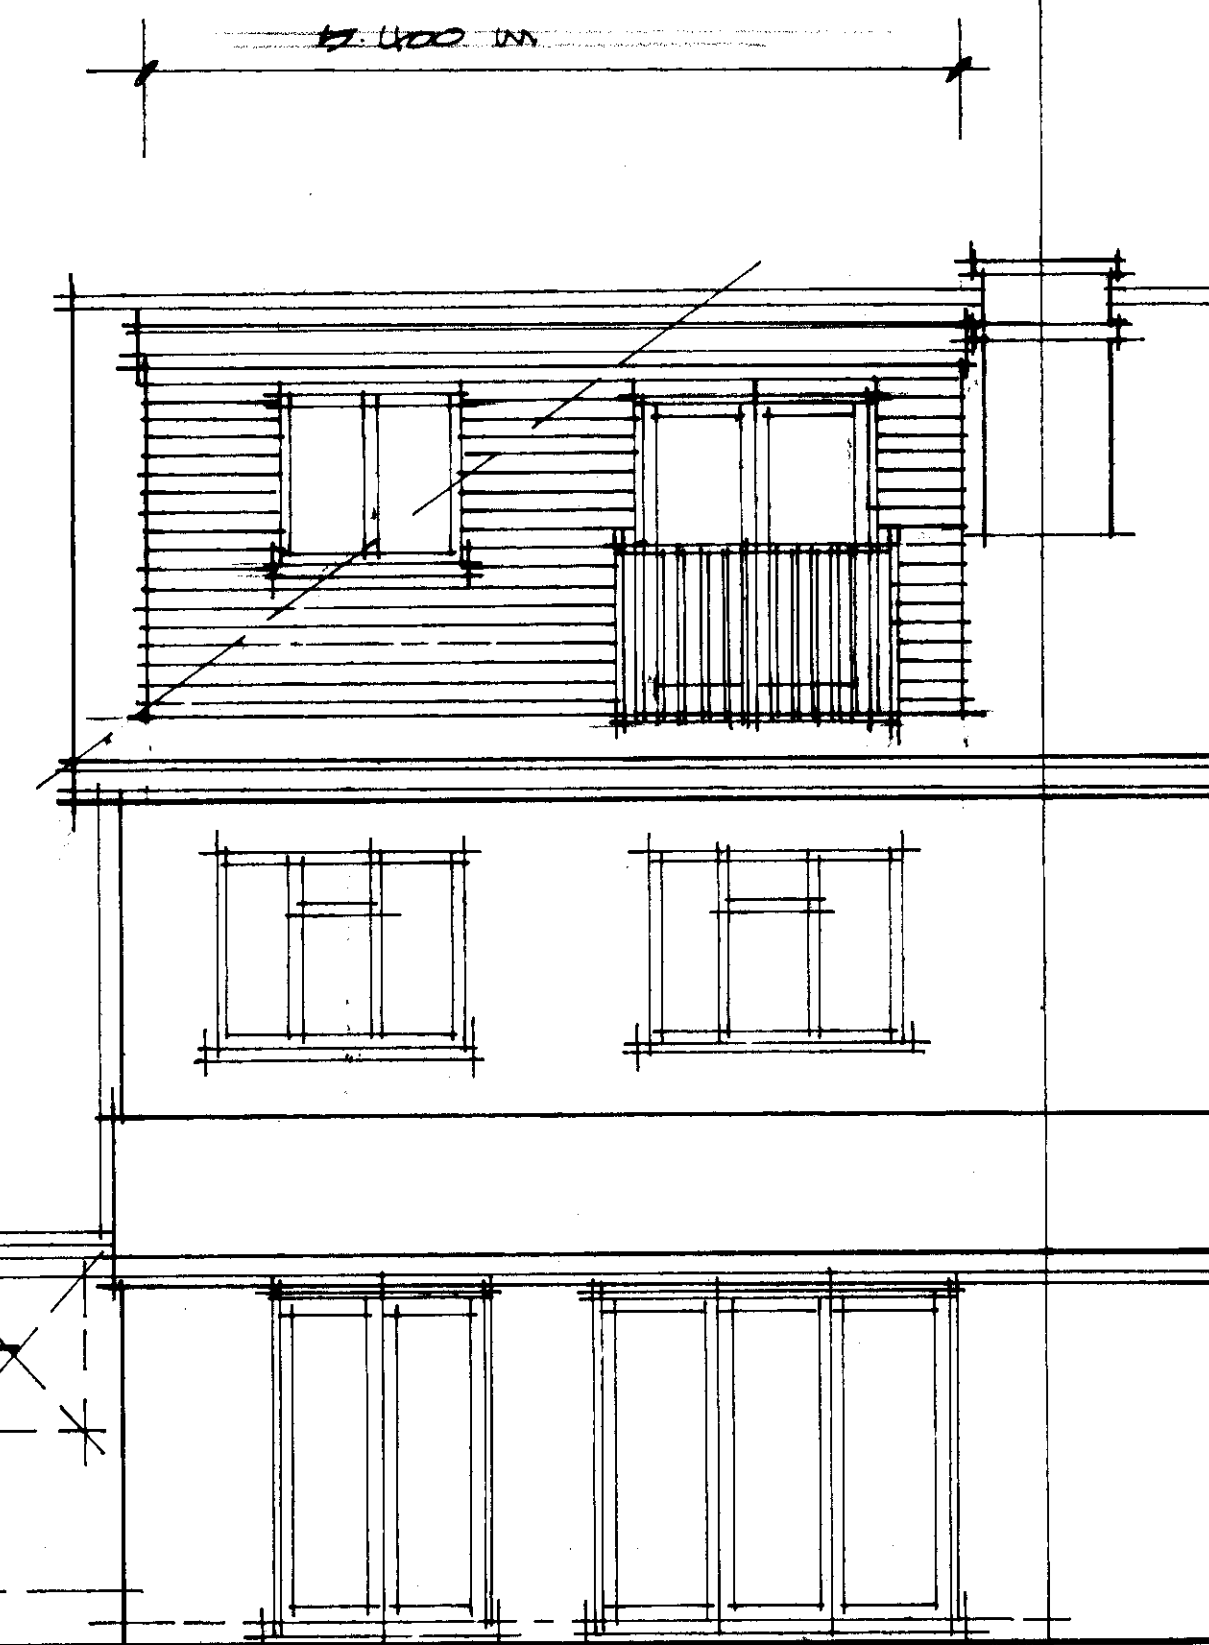


REAR ELEVATION

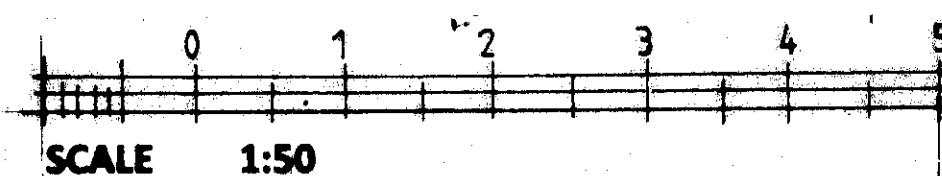


MATERIALS	
ROOFING: ROOF & CHIMNEYS:	
TO MATCH MAIN ROOF.	
FLAT ROOF OF DORMER: FERT, ADHANT OR AD.	
DOORS & WINDOWS: PAINTED TO MATCH EXISTING.	

NEW ROOF LIGHTS TO BE INSTALLED 150 mm FROM EDGE OF ROOF.

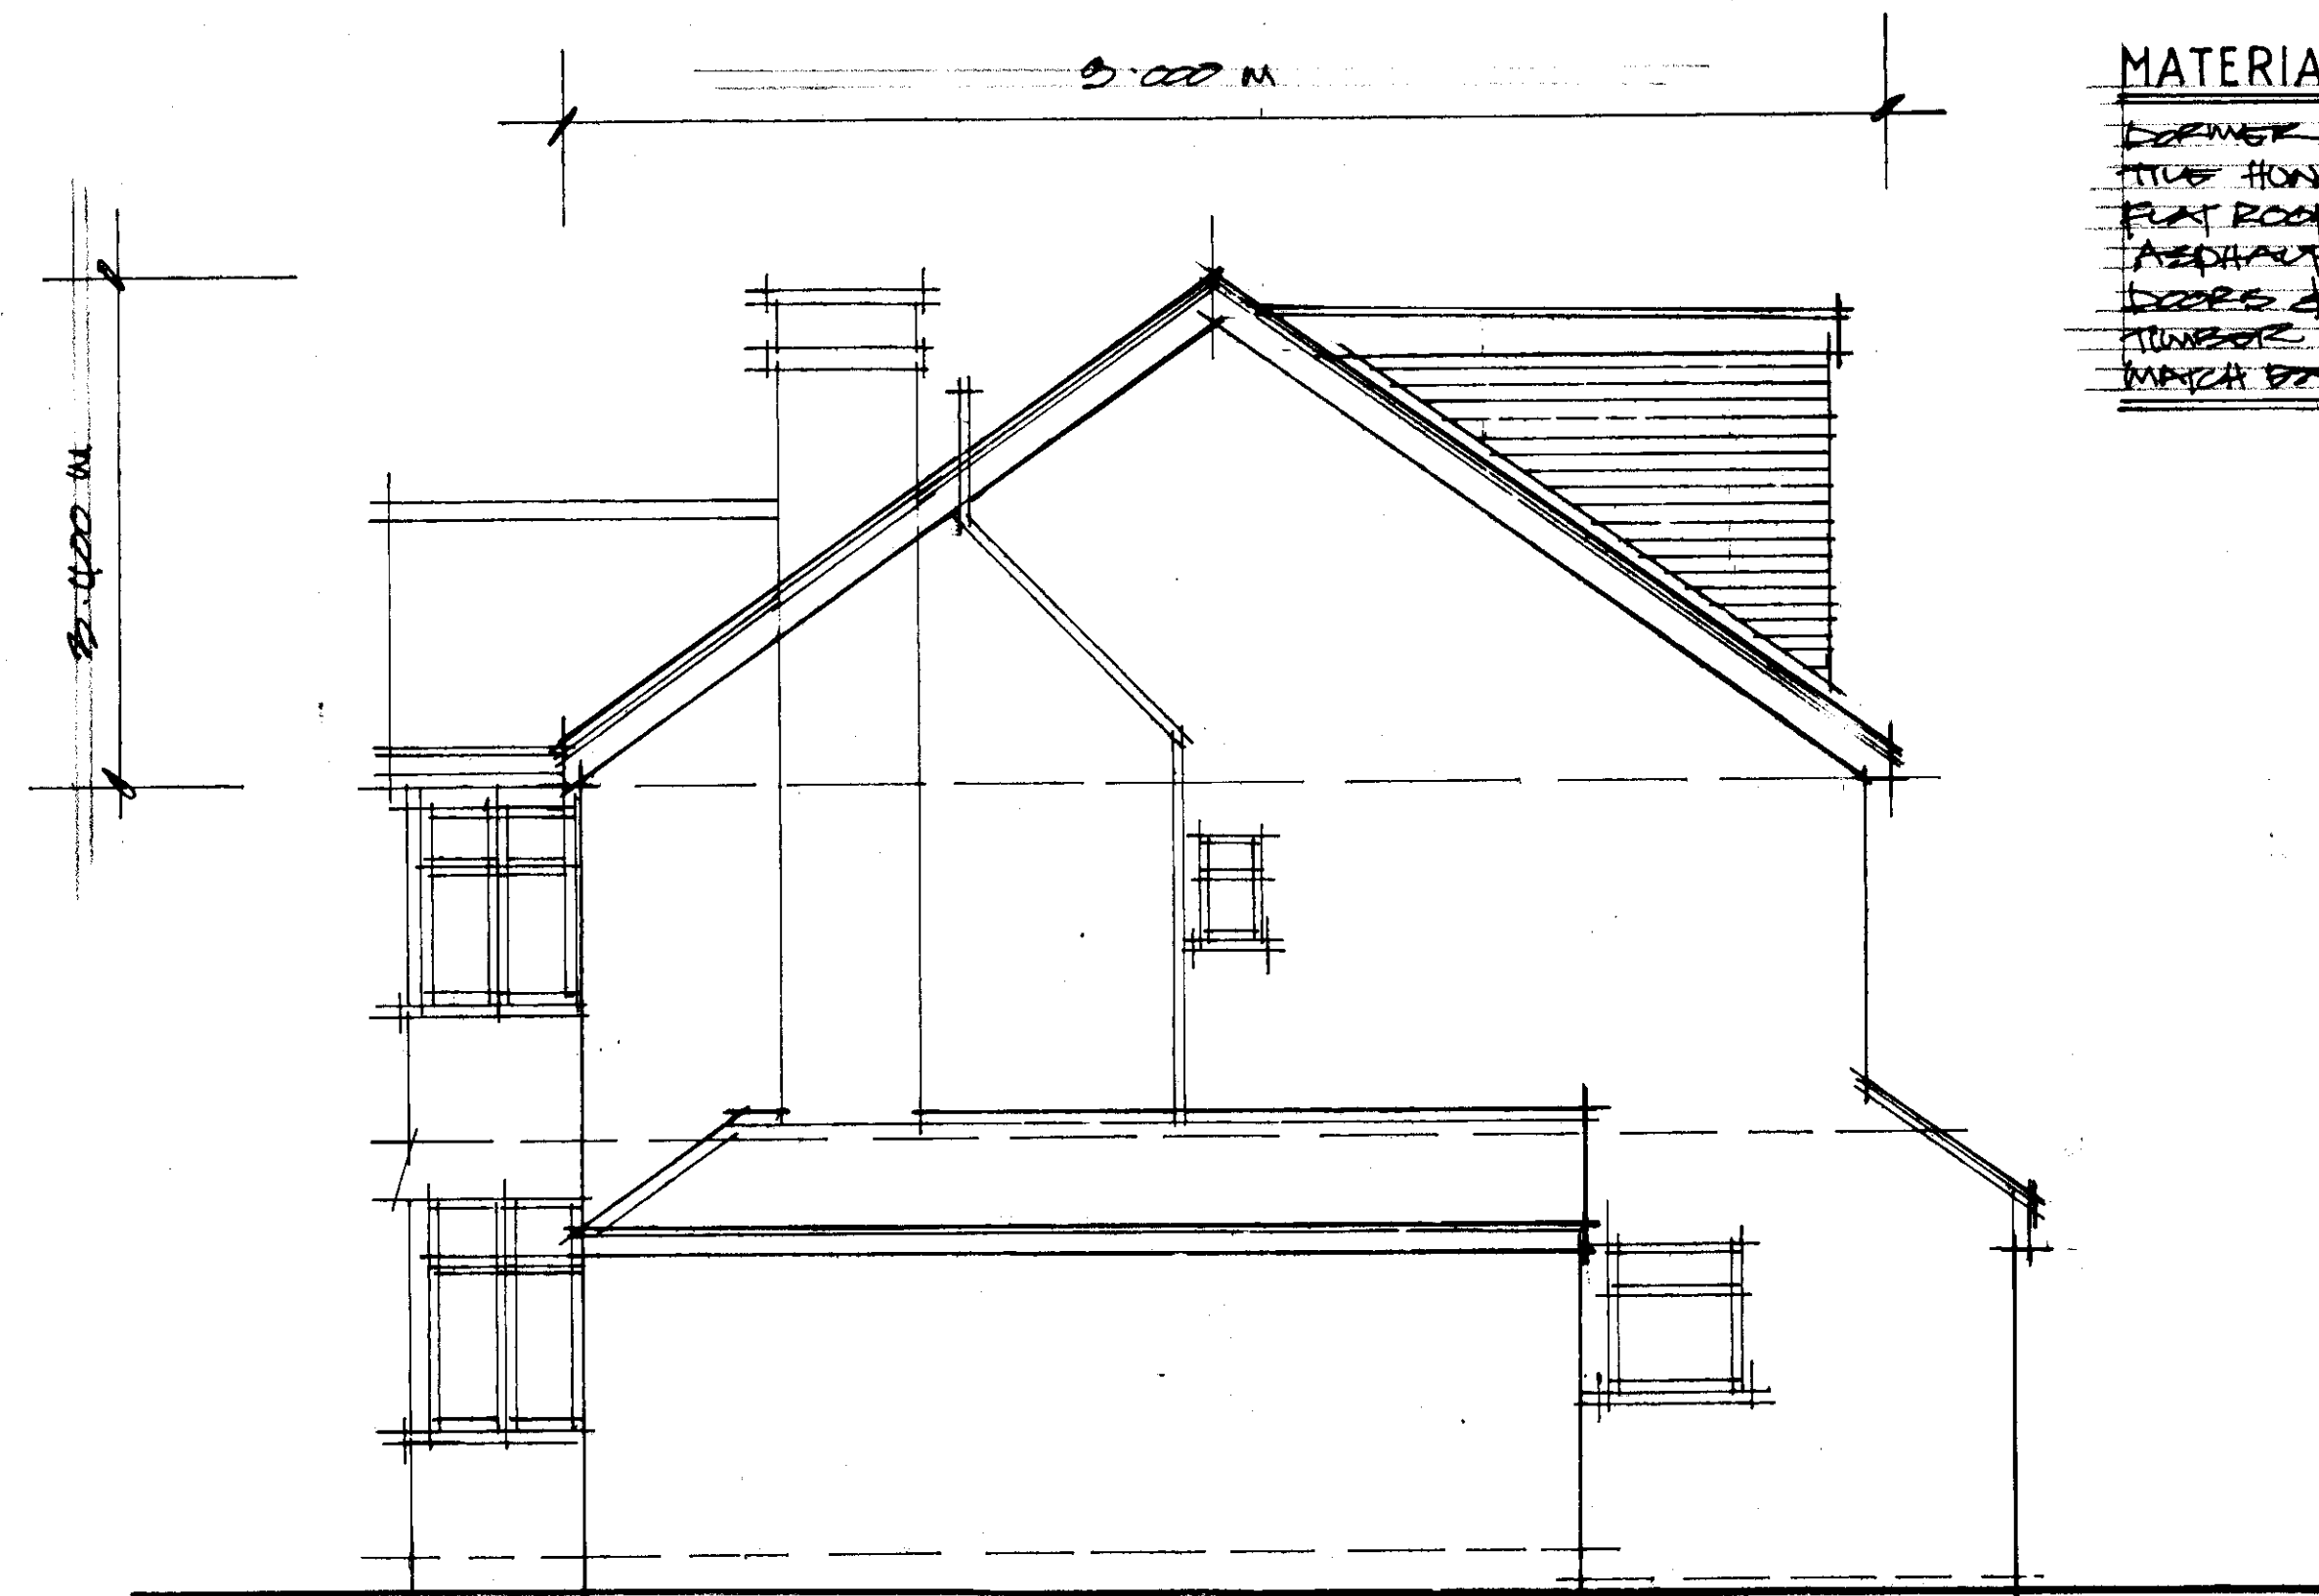

SIDE ELEVATION

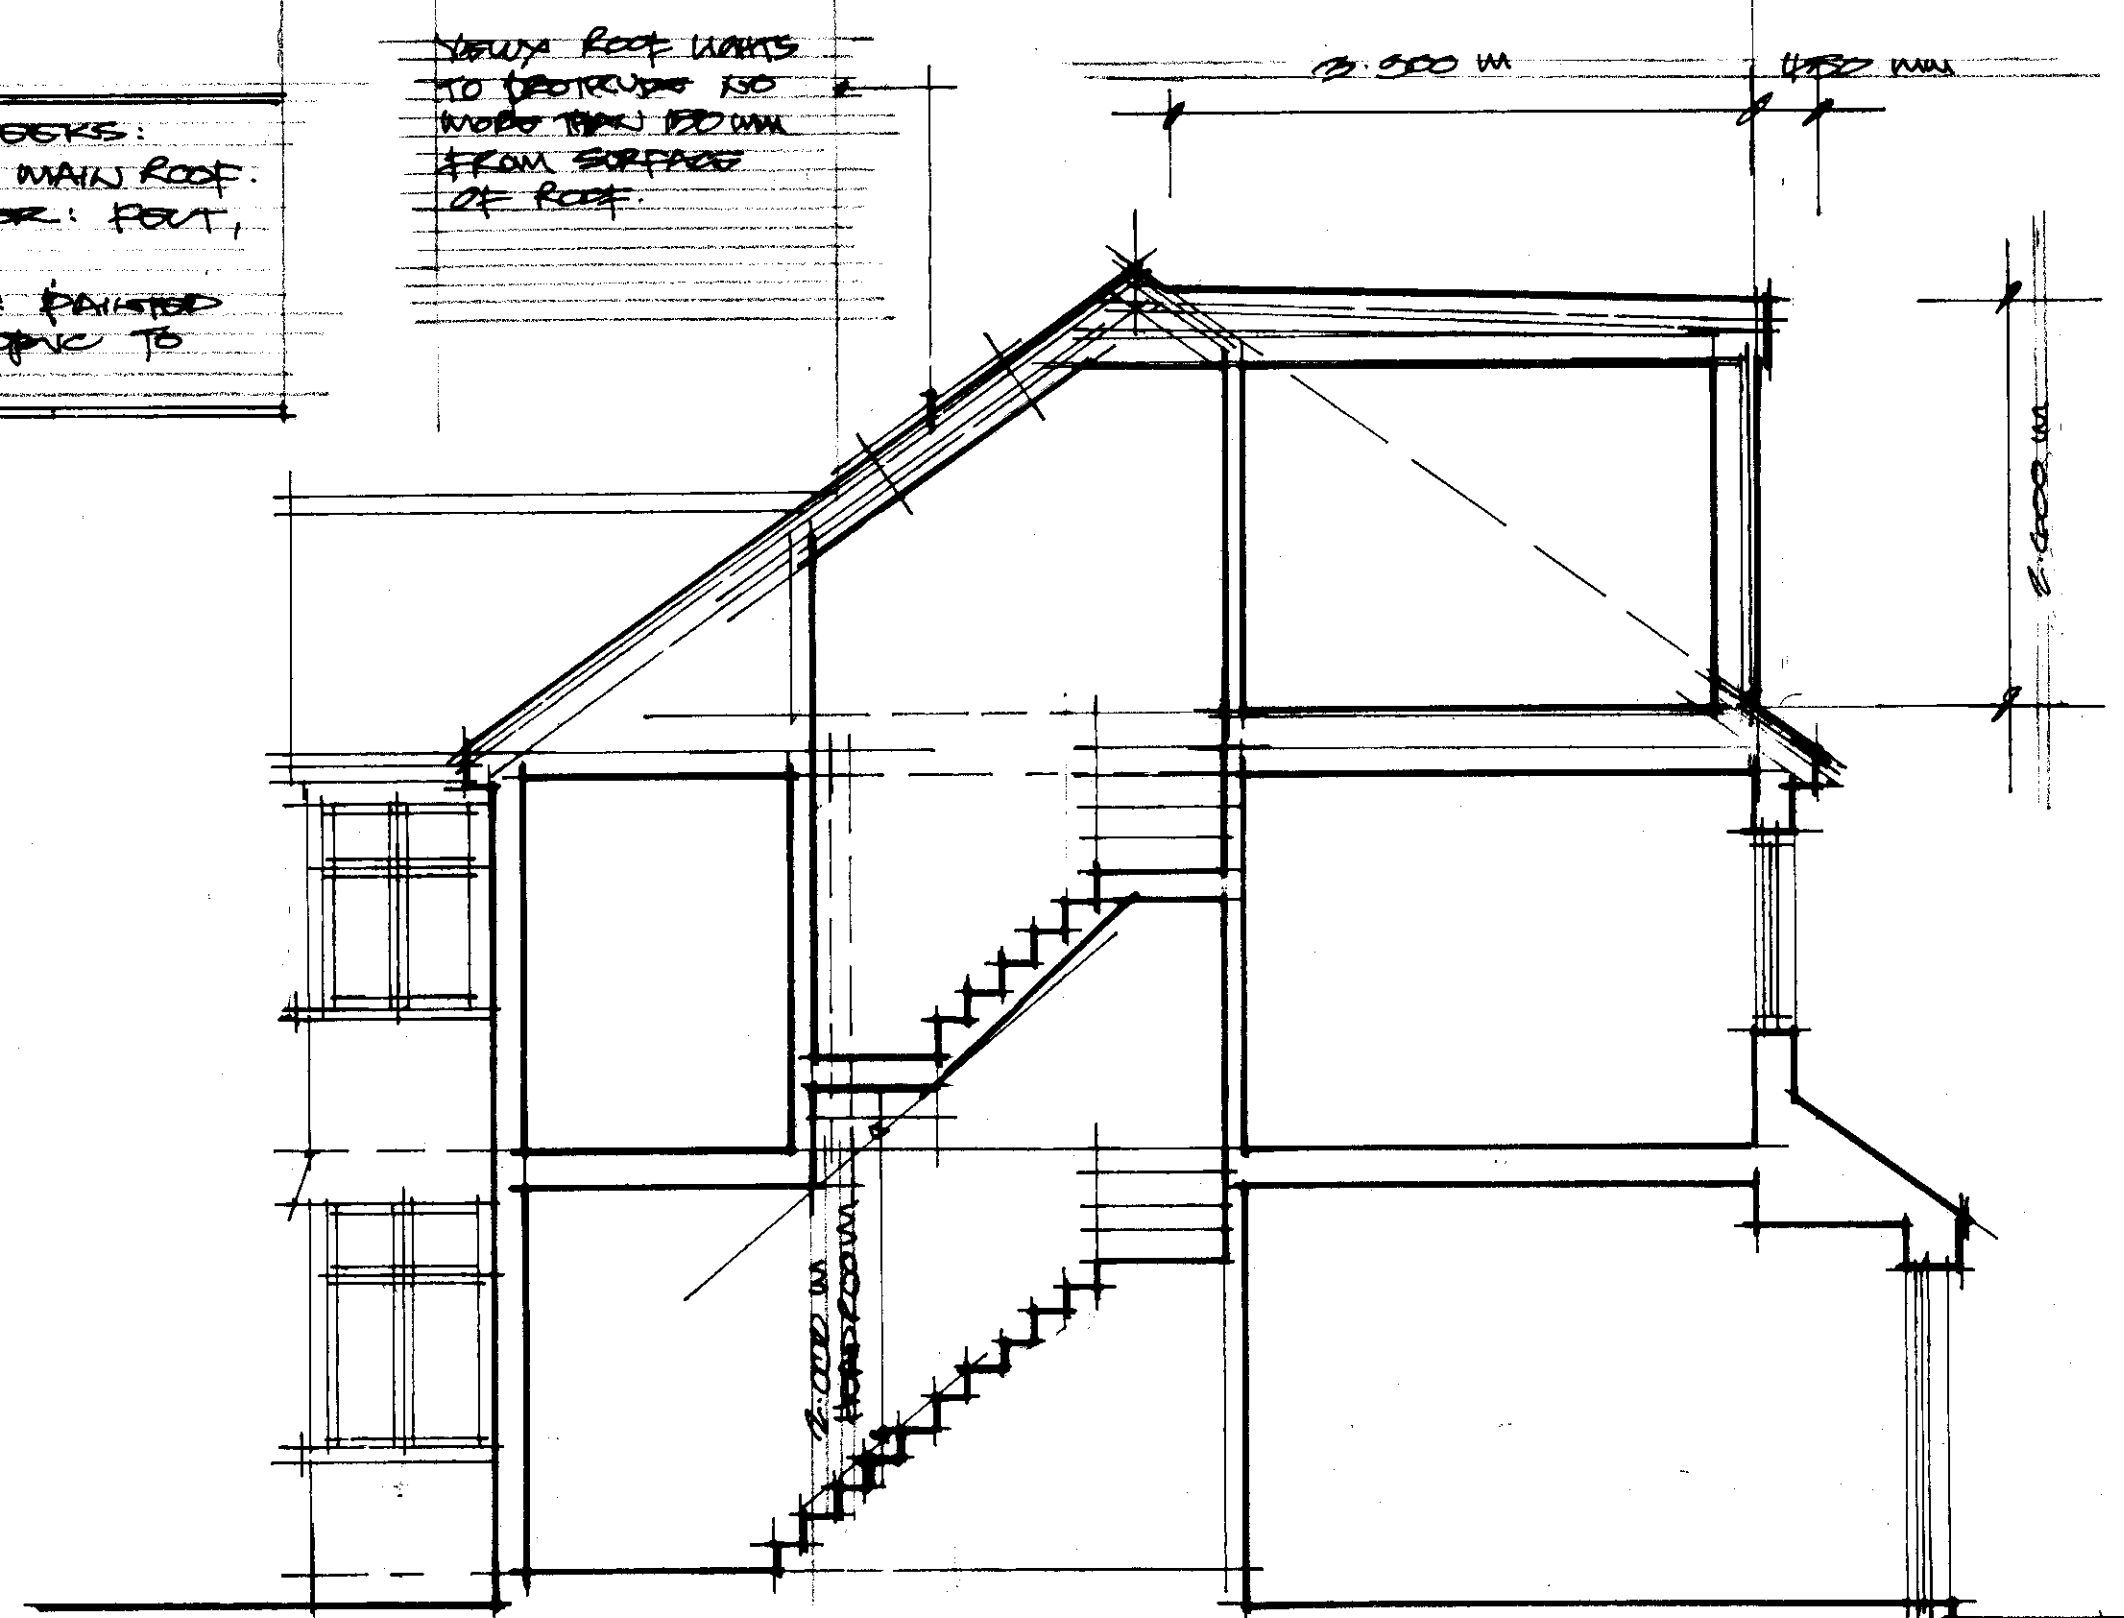

SECTION

ROOF LIGHTS ADDED	11/21	B
DORMER ROOF ADDED	10/21	A
DESCRIPTION	DATE	REV



CLIENT

JOB
2 ST MARTINS APPROACH
RUISLIP

DRAWING TITLE
AS PROPOSED
elevations and section

DATE 01/01/2011	DRAWN BY
SCALE 1:50 @ A1 SIZE	

JOB No	DRAWING No	REVISION
1747	05	B