




South Elevation Front
Scale 1:100
0m 5m 10m
Scale 1:100

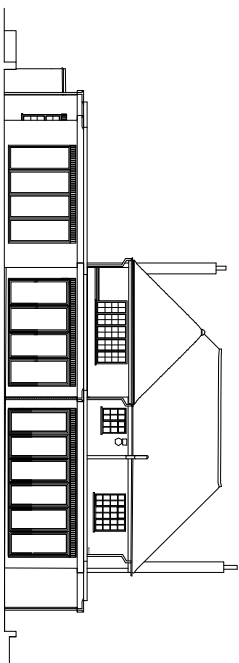


North Elevation Front
Scale 1:100

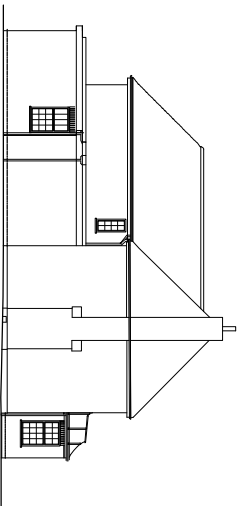

West Elevation

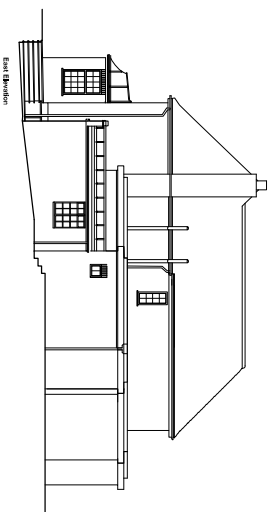

East Elevation

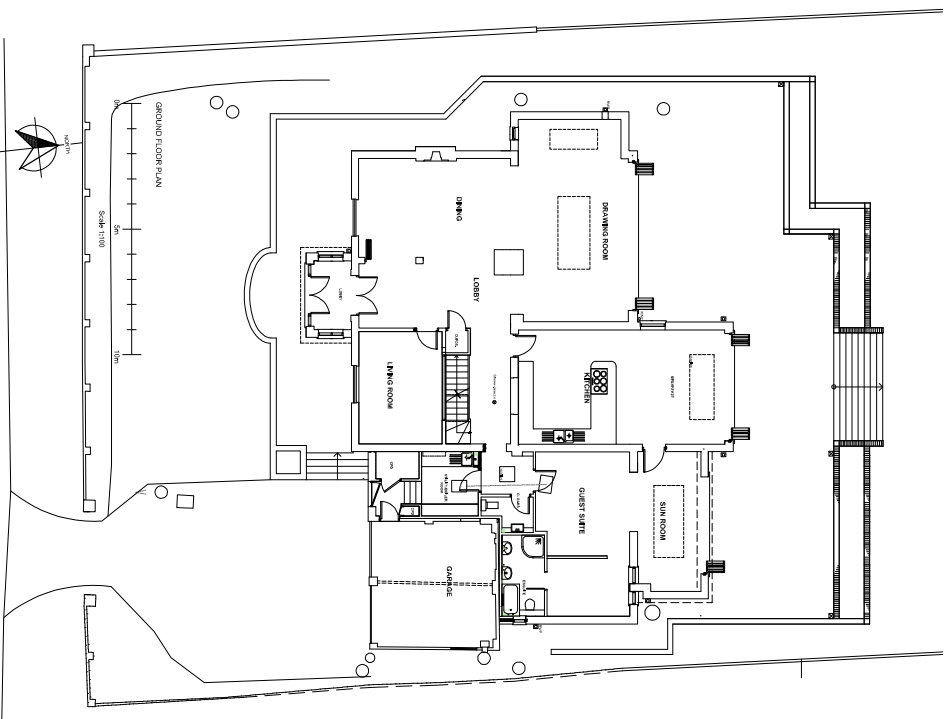

GROUND FLOOR PLAN
Scale 1:100
0m 5m 10m



Notes:

DO NOT SCALE. USE DIMENSIONS ON THE DRAWING.
This contract is subject to the terms and conditions of the contract.
Discrepancies must be reported immediately to the Architect
during production.

PLANNING

Rev.	Date	Revised By	Check

Jane DUNCAN
ARCHITECTS
RESIDENTIAL
72-74, The Quadrant, Northwood, Middlesex, HA8 7JH
UK: 0181 871 1111
info@janeduncan.co.uk

Client
MR & MRS R VADERA

Job Title
LA CHENAI
LA CHENAI DRIVE
NORTHWOOD
MIDDLESEX

Drawing Title
EXISTING PLAN & ELEVATIONS

Scale	1:250, 500 @ A1	Date	JUNE 2021
Drawn	RJD	Checked	

Drawn	Rev.
VAD 765 PL01	