



Notes:
THIS DRAWING IS COPYRIGHT.
DO NOT SCALE. USE FIGURED DIMENSIONS ONLY.
The contractor is to check all dimensions on site before
commencement of the works.
Discrepancies must be reported immediately to the Architect
before proceeding.

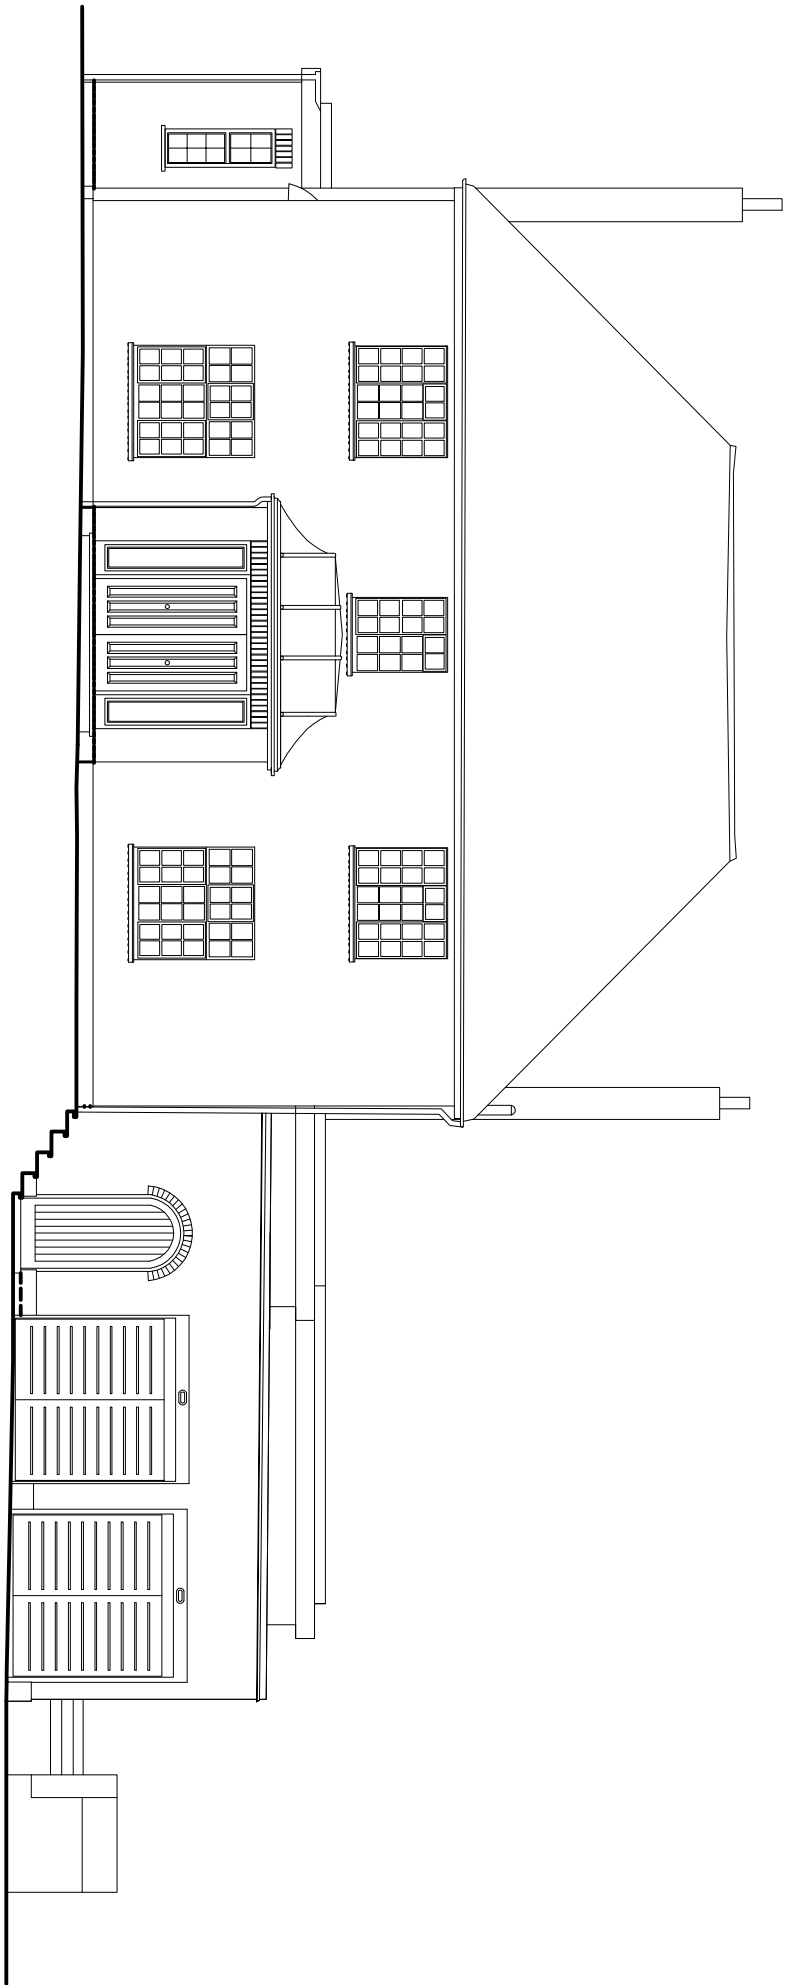

South Elevation (Front)


Scale 1:100

0m 5m 10m
Scale 1:100

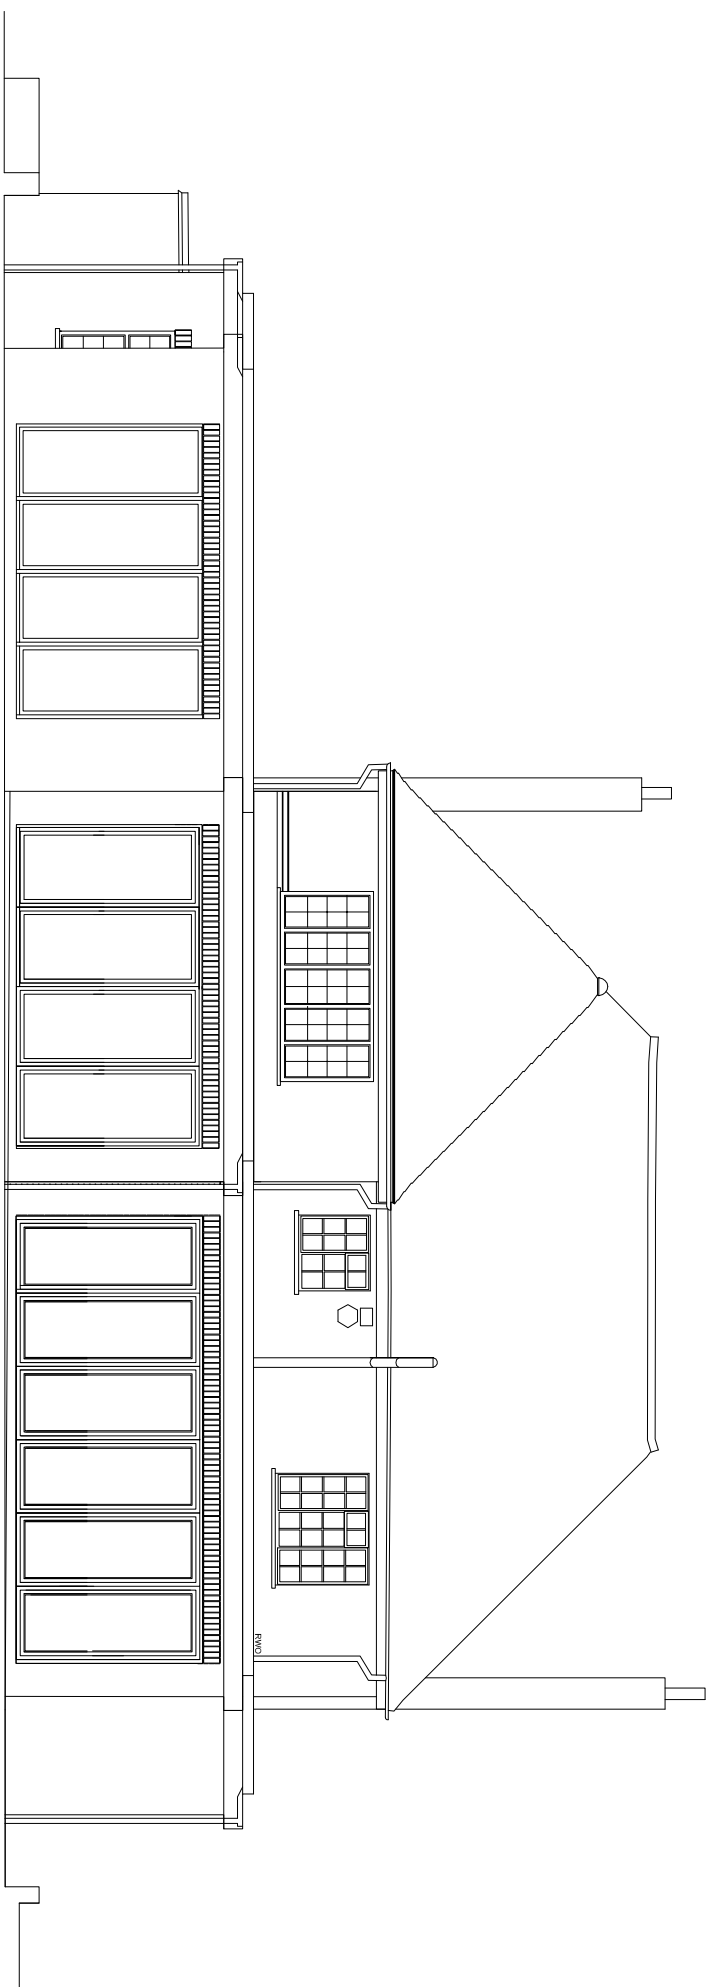


North Elevation (Rear)


Scale 1:100

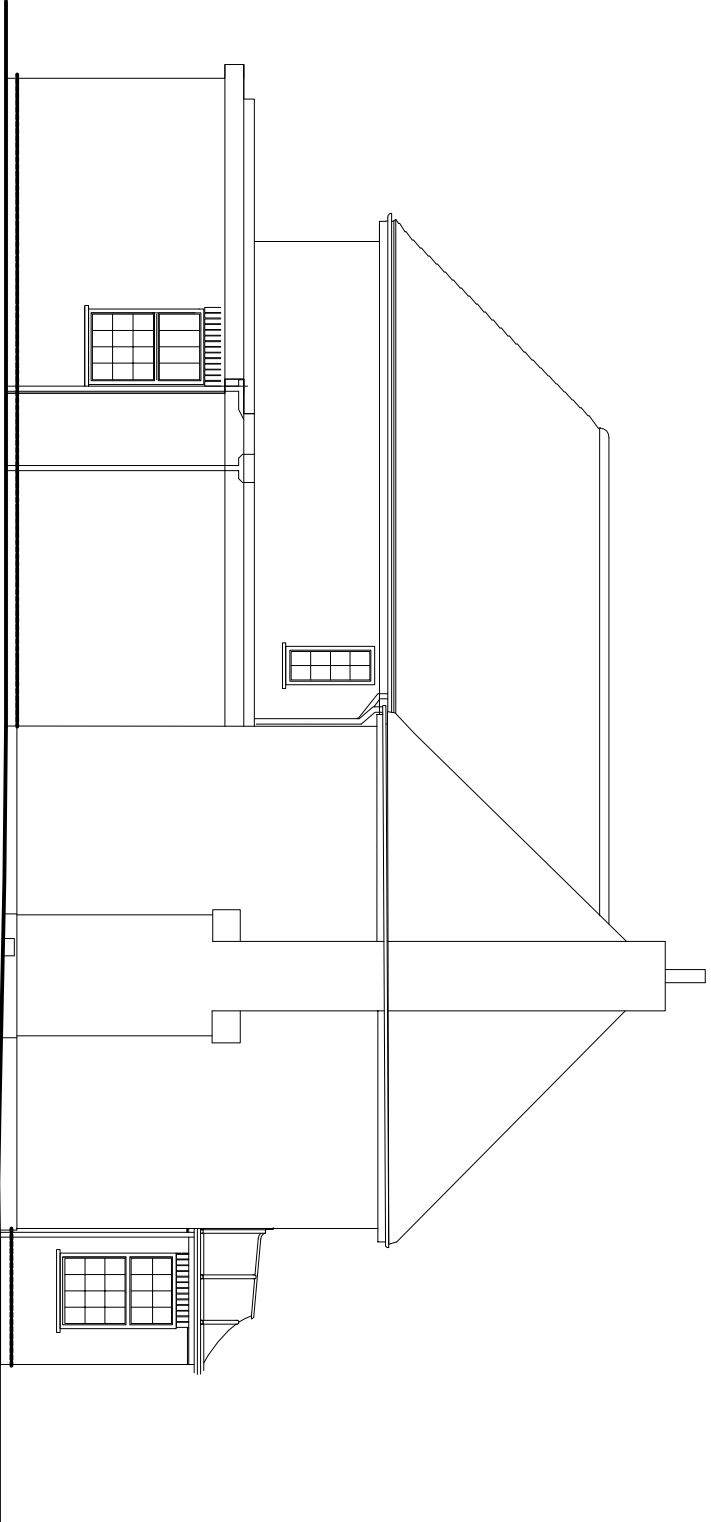

West Elevation

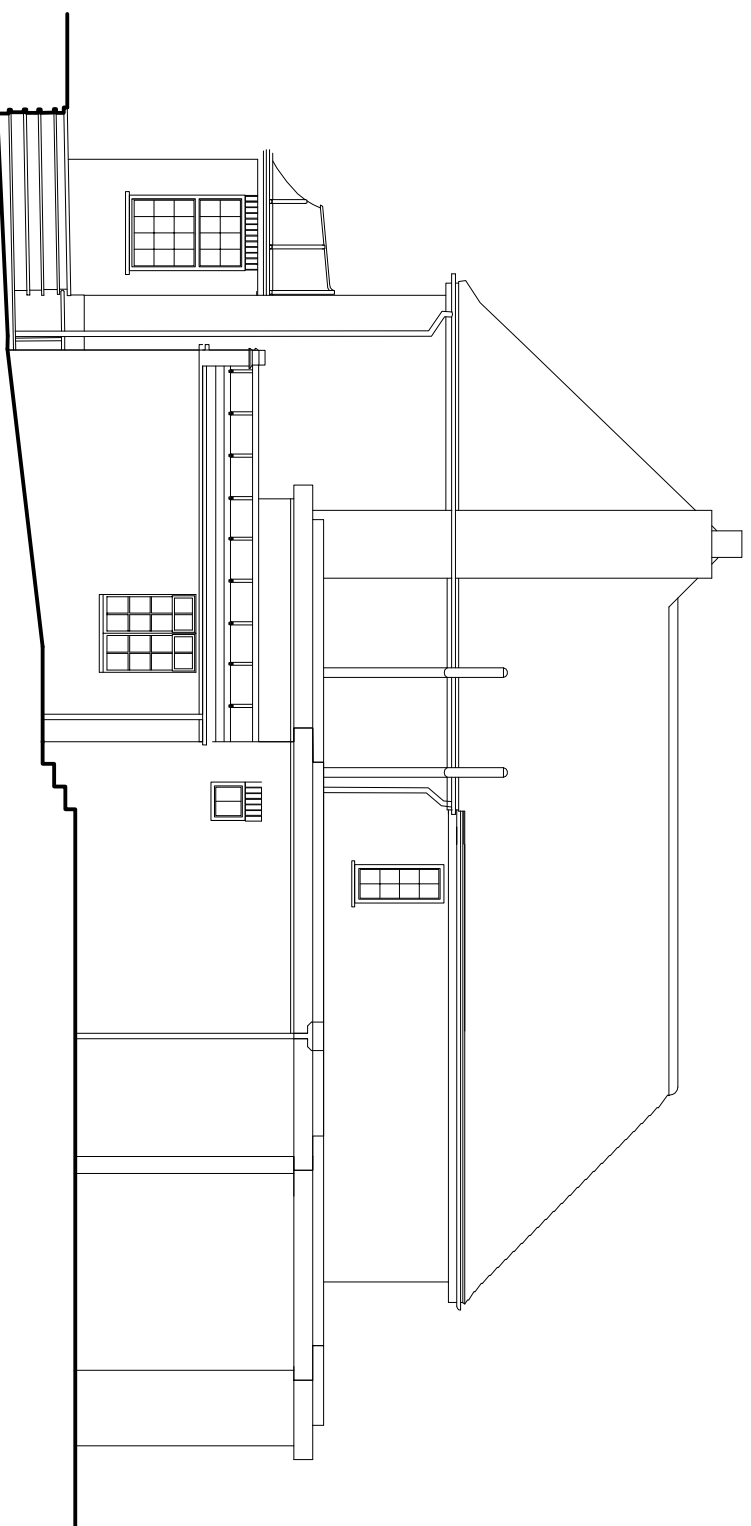


East Elevation

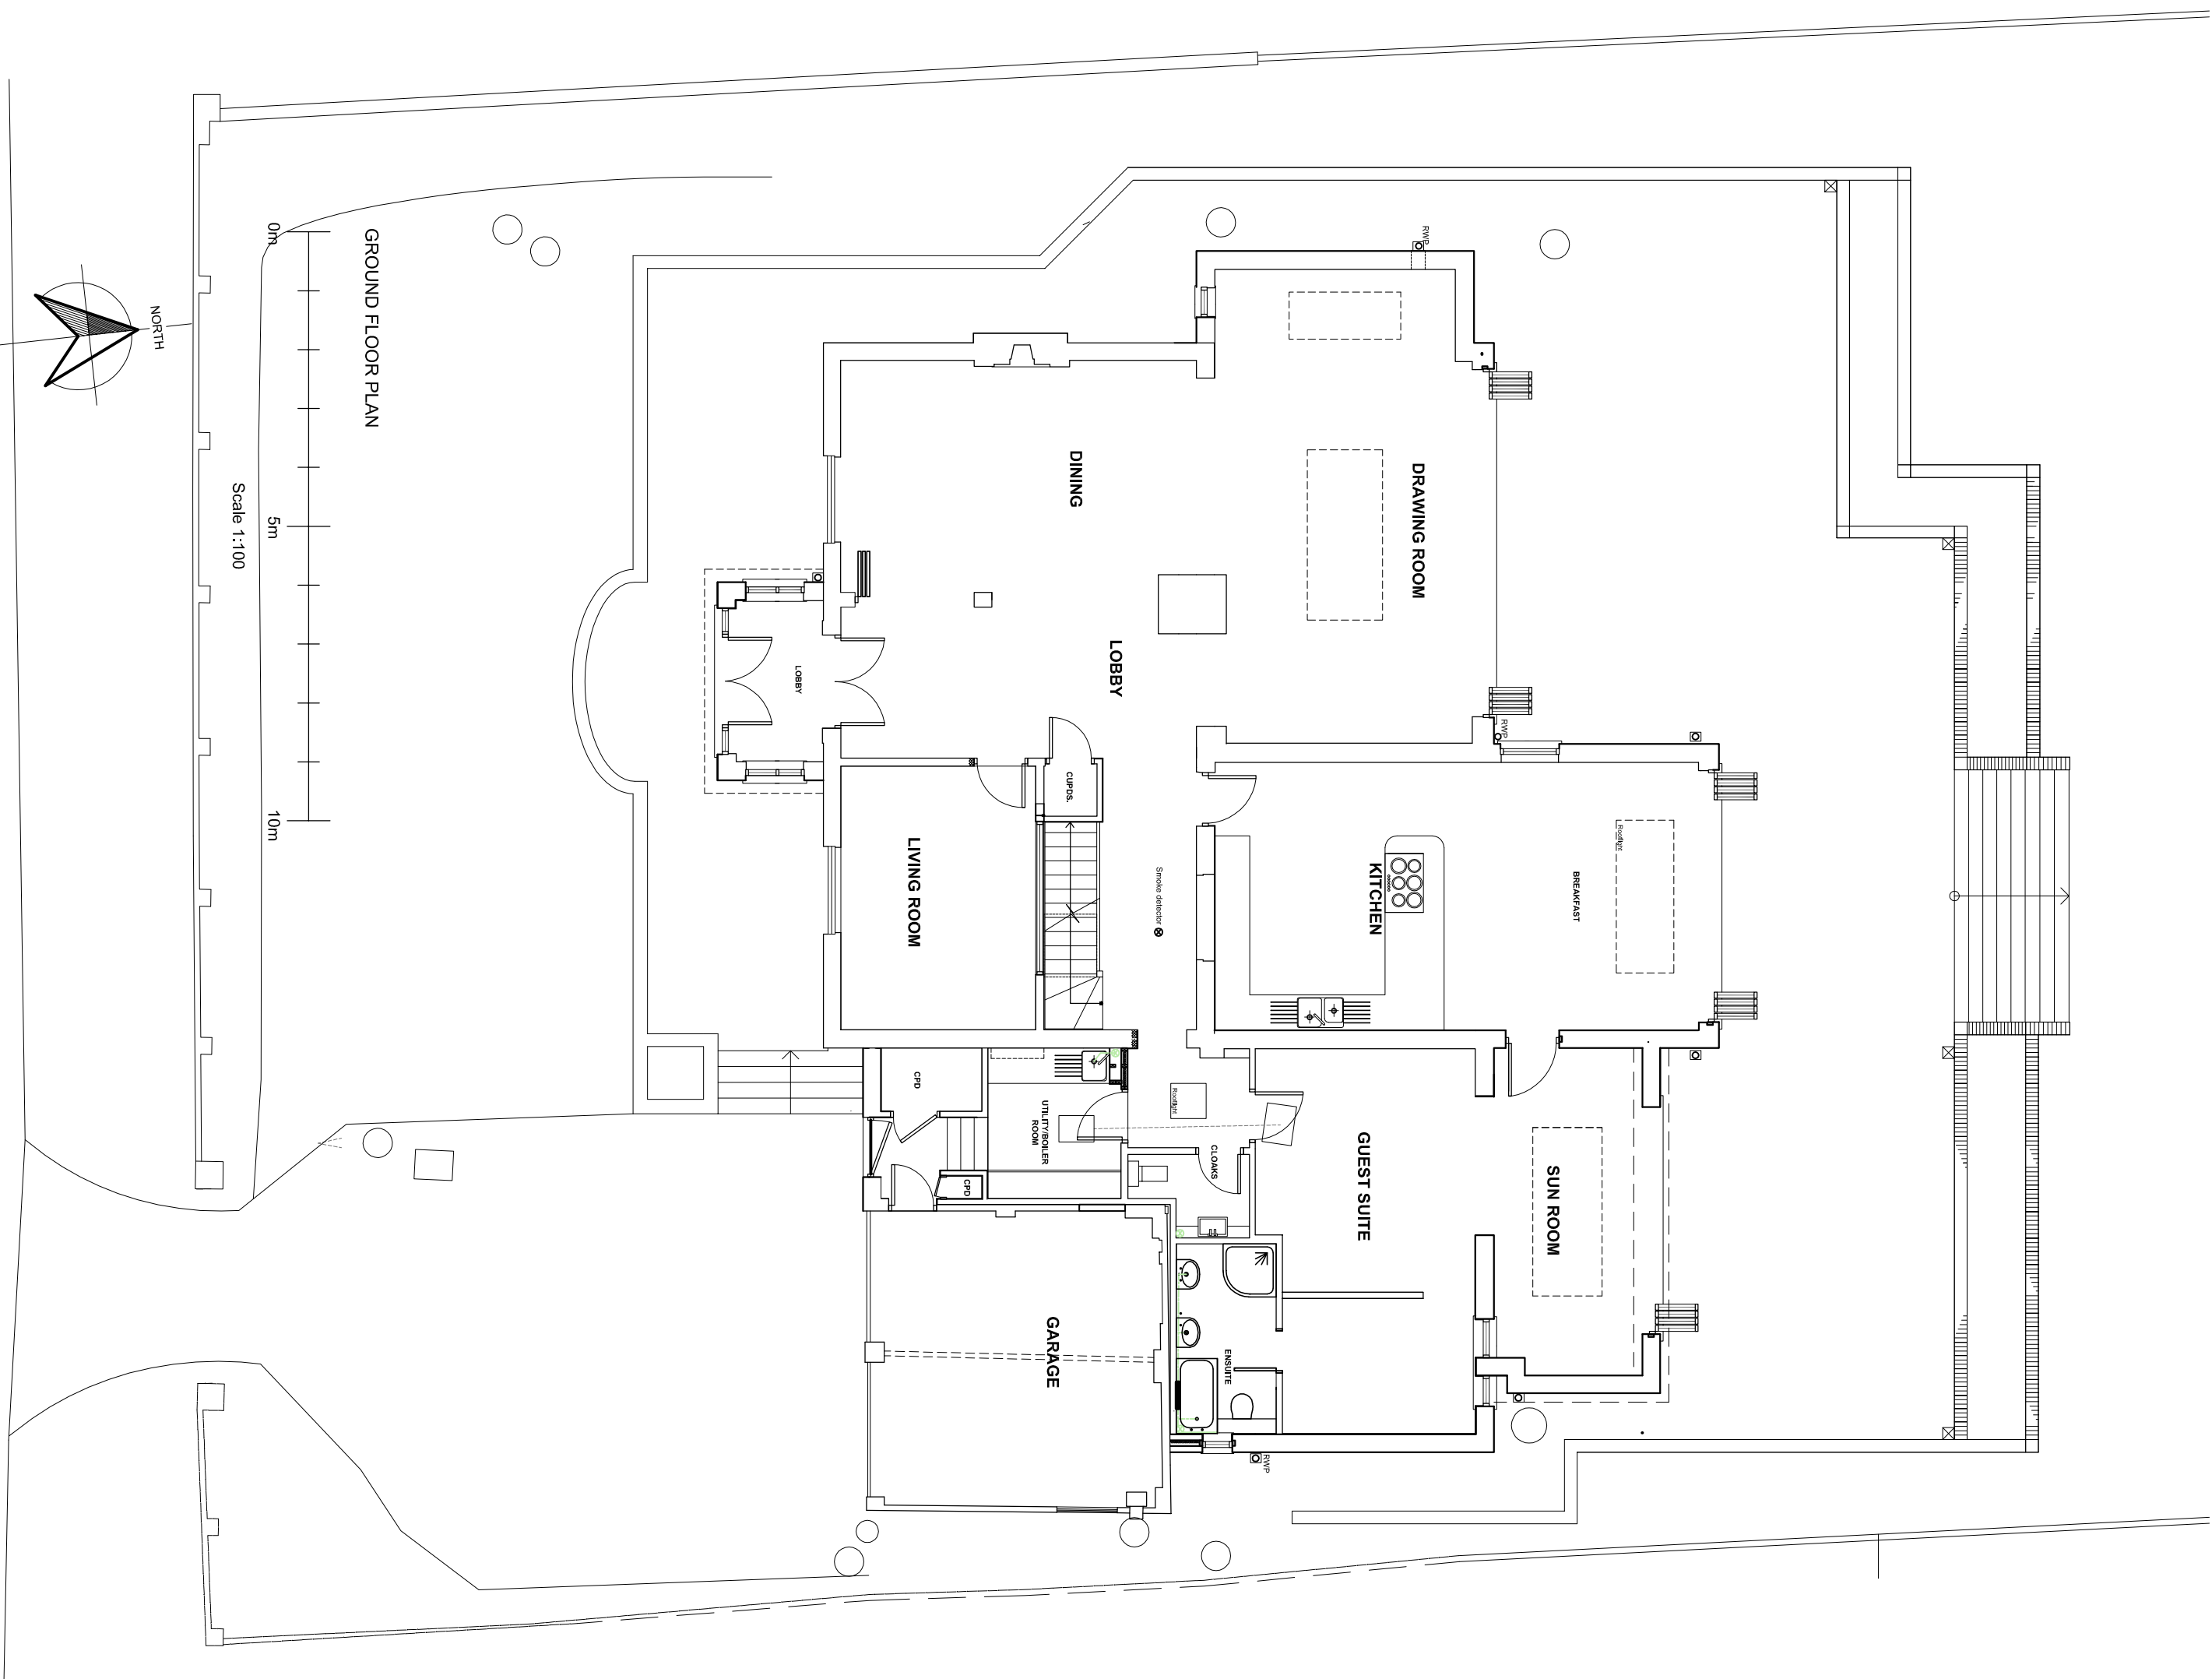

GROUND FLOOR PLAN

0m 5m 10m
Scale 1:100

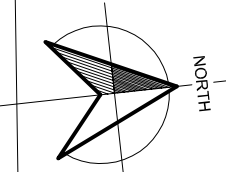

PLANNING

Rev	Date	Revisions	Chk.

Jane DUNCAN
ARCHITECTS
RESIDENTIAL
The Old Warehouse, Chalfont Station Road
Little Chalfont, Amersham, Bucks/Herts, HP7 9PN
t: 01494 756999
f: 01494 756789
e: info@janeduncanarchitects.co.uk

Client

MIR & MRS R VADERA

Job Title

LA CHENAIE
KEWERRY DRIVE
NORTHWOOD
MIDDX

Drawing Title

EXISTING PLAN & ELEVATIONS

Scale 1250,500@A1 Date JUNE 2021

Drawn RJD	Checked	d	t
-----------	---------	---	---

Dwg. No.	Rev.
VKD 765 PL01	