



1:100 @ A3
1:50 @ A1

As Proposed....

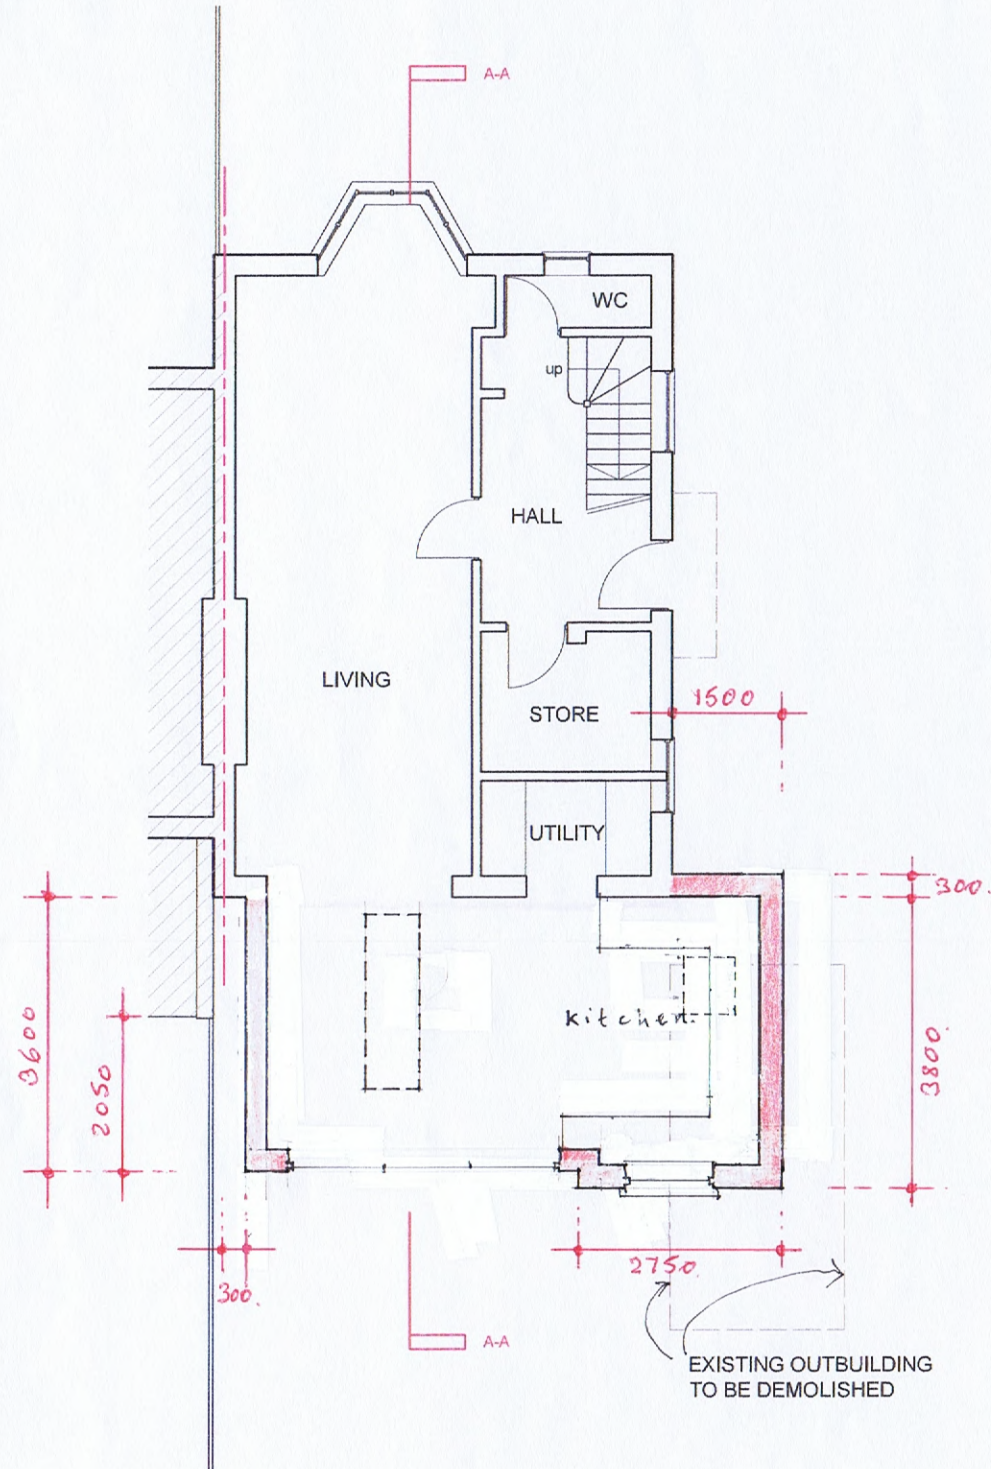

ground floor plan

MICHAEL OAKES, B.A.Hons
Dipl. Architecture

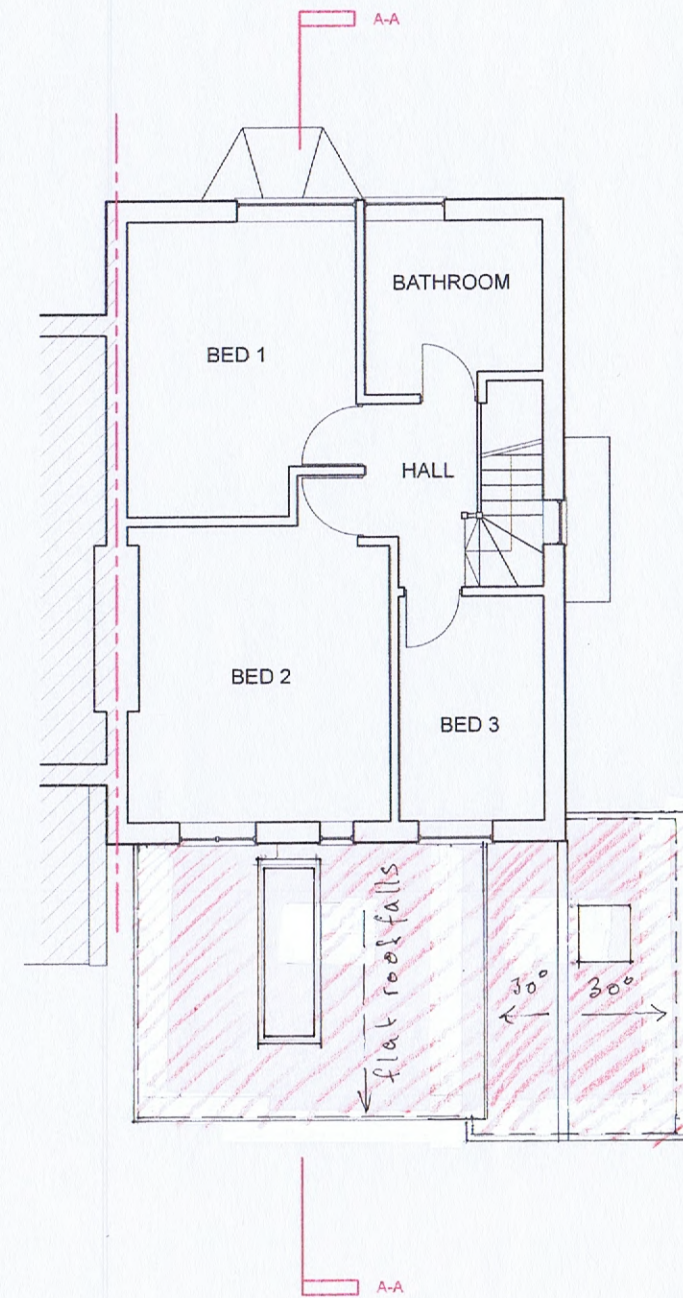


first floor plan

plans, as proposed..

proposed extension at 40 Coombe Drive,
Ruislip, HA4 9TR

for Mr Federico Nov '15
scale 1:100 @ A3 size..

..drawing 20..

 


1:100 @ A3
1:50 @ A1

As Proposed....



Section through next door neighbour

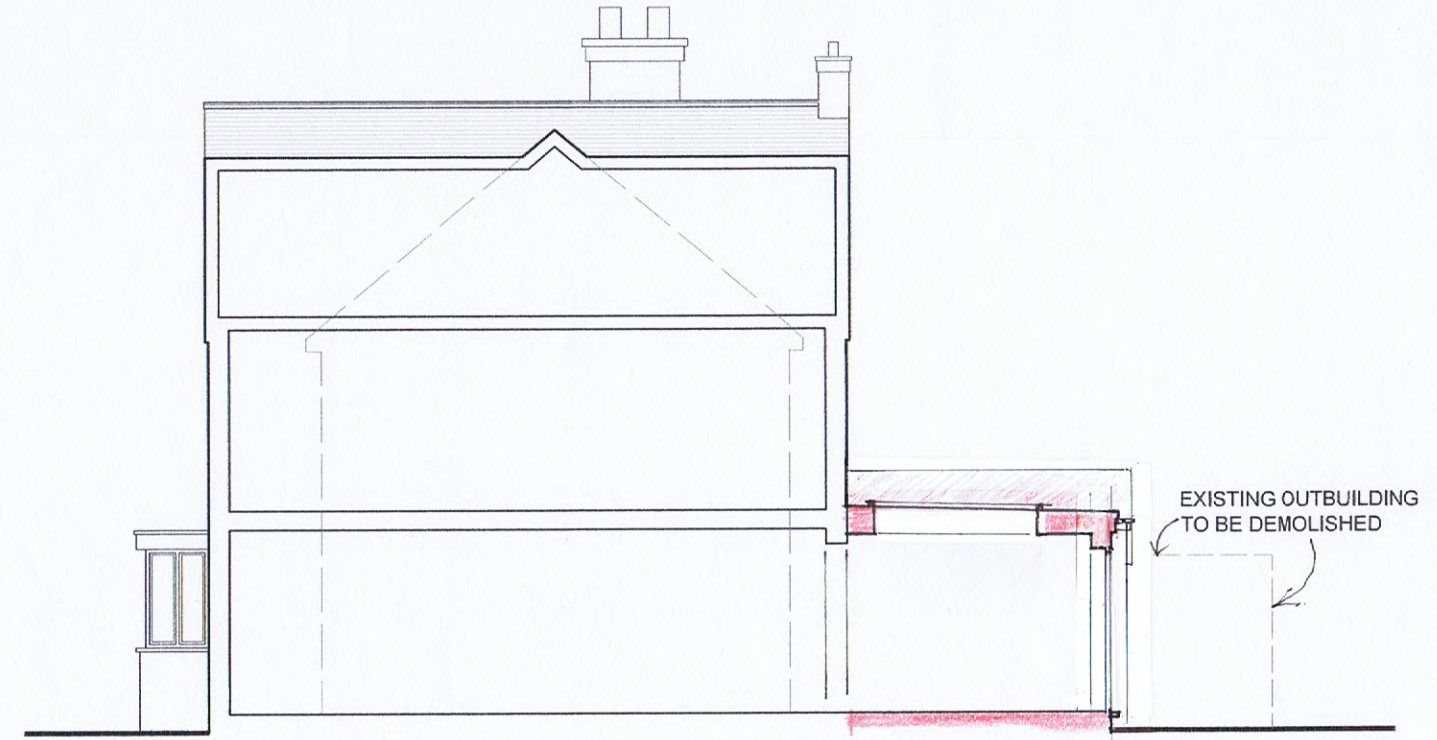

Section A-A

proposed extension at 40 Coombe Drive,
Ruislip, HA4 9TR

for Mr Federico Nov '15
scale 1:100 @ A3 size..

..drawing 21