



1:100 @ A3
1:50 @ A1

As Existing...

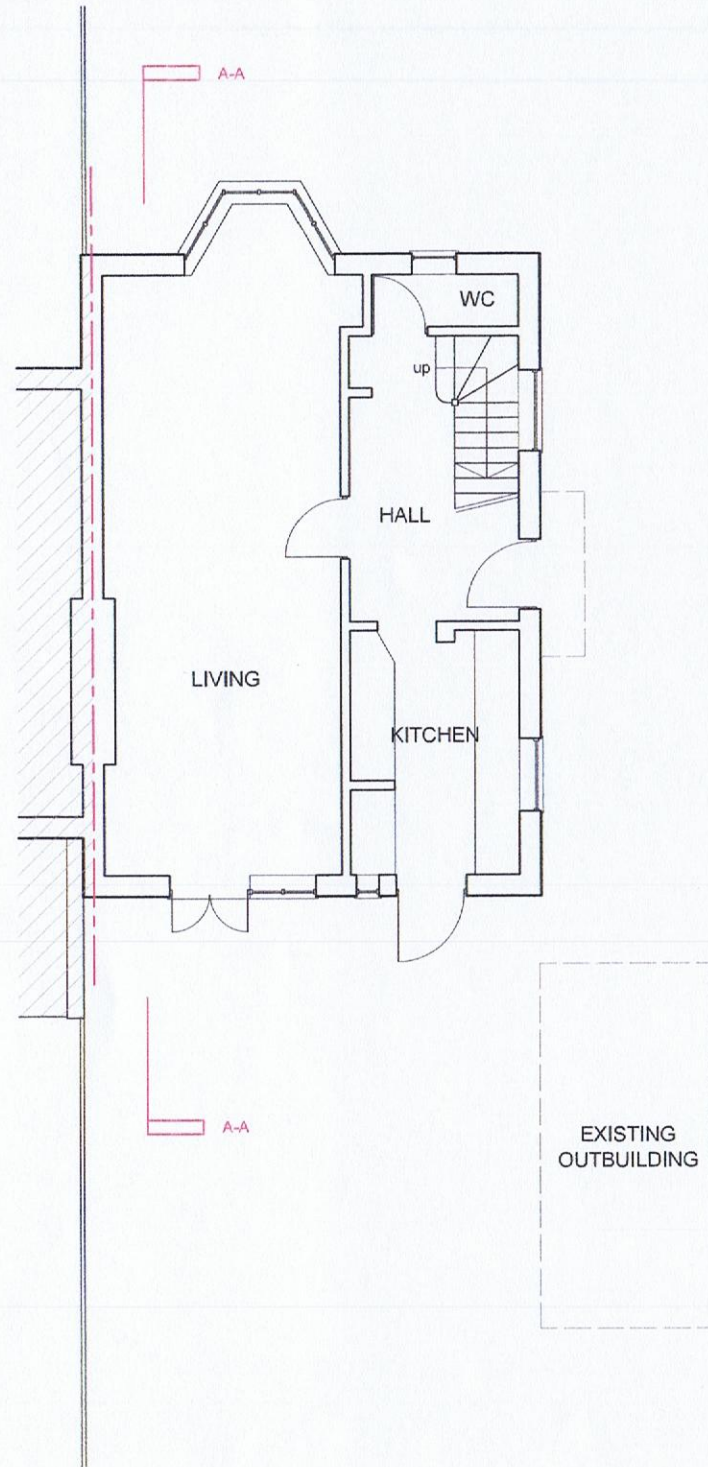

Existing ground floor plan

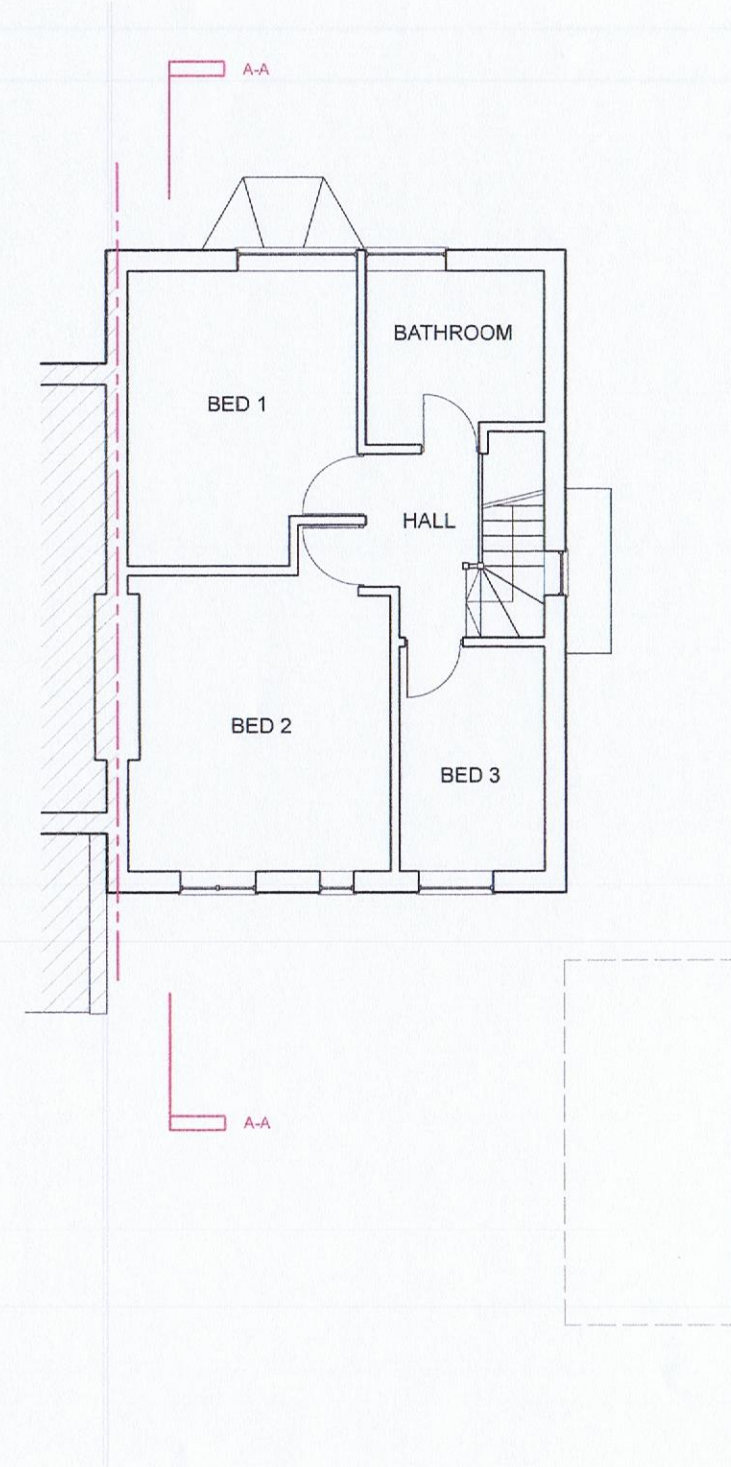

Existing first floor plan

proposed extension at 40 Coombe Drive,
Ruislip, HA4 9TR

for Mr Federico May '15
scale 1:100 @ A3 size..

..drawing 3



1:100 @ A3
1:50 @ A1


As Existing....




Existing rear elevation




Existing side elevation

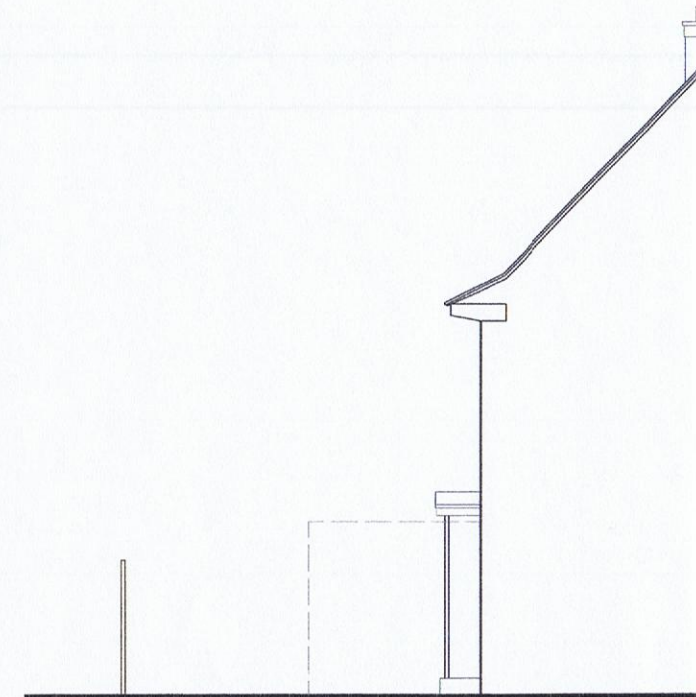

Existing front elevation

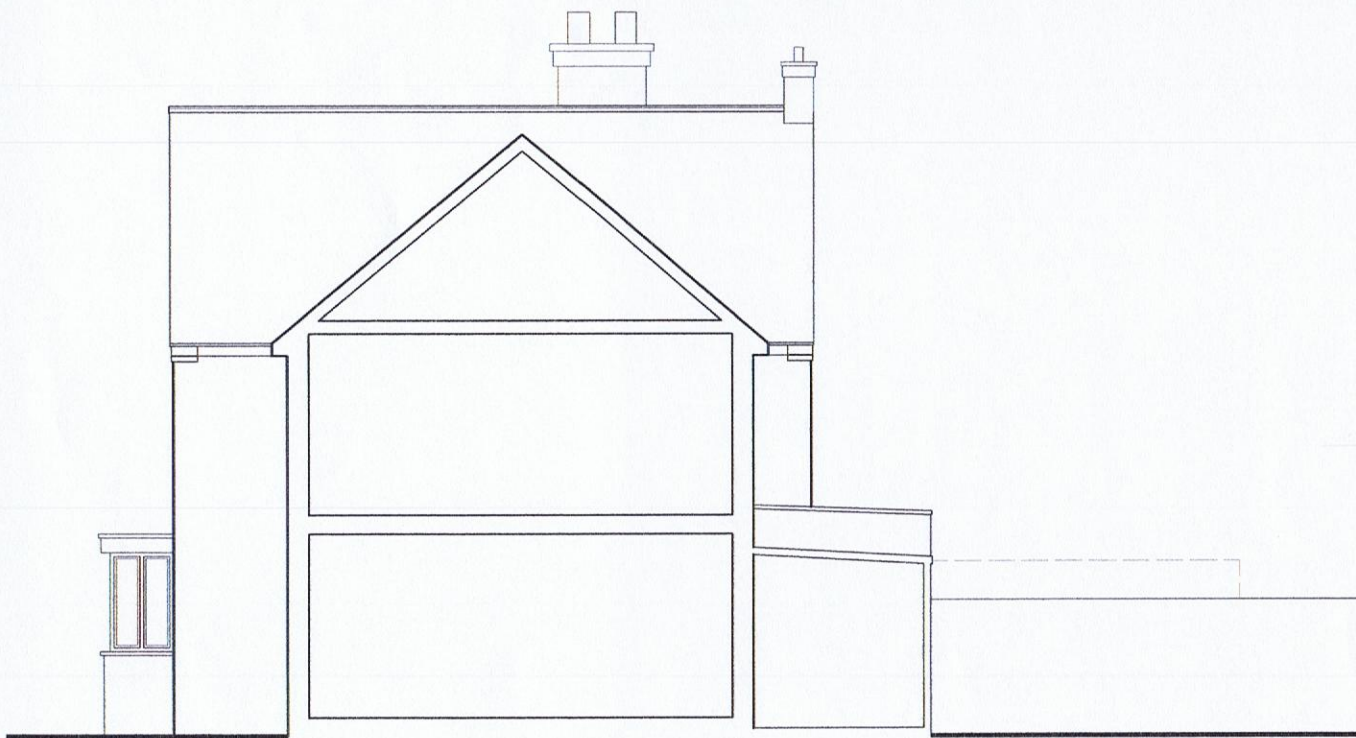

Section through next door neighbour

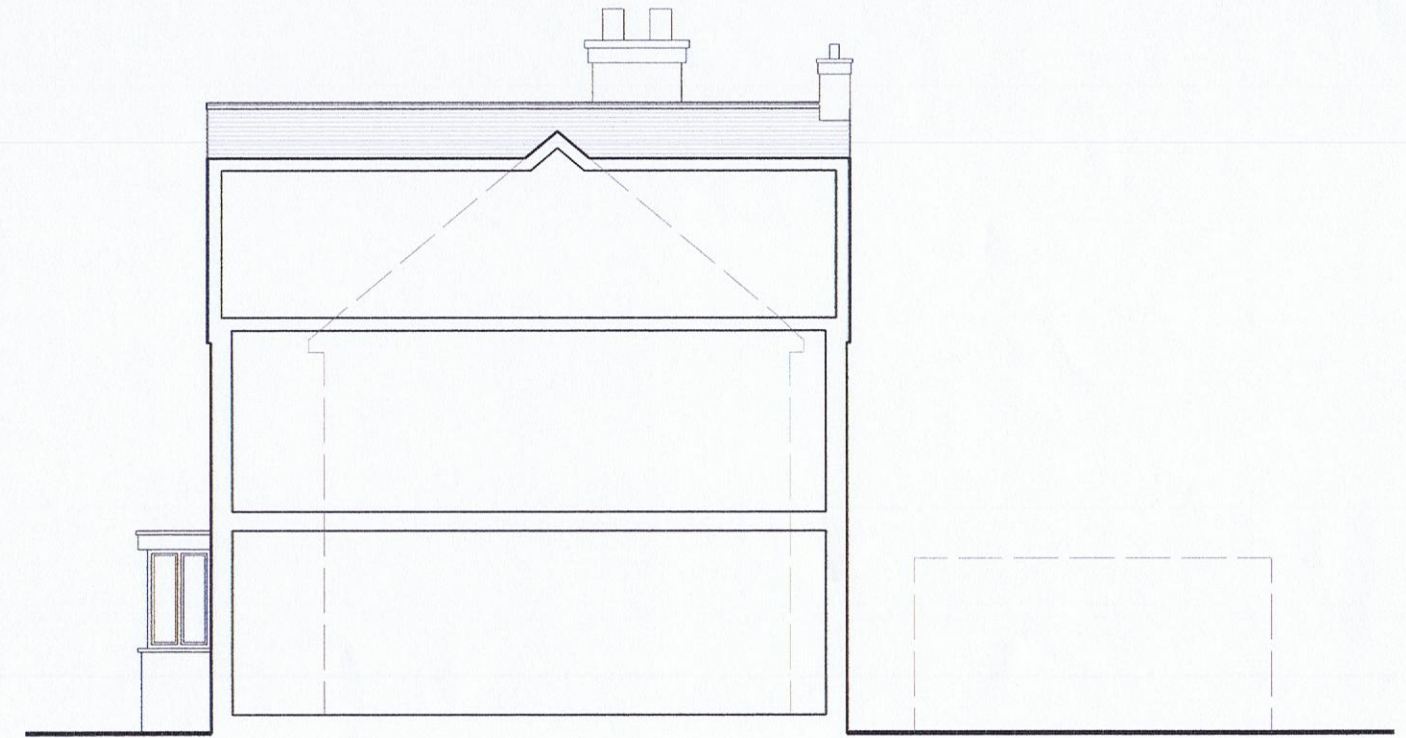

Section A-A

proposed extension at 40 Coombe Drive,
Ruislip, HA4 9TR

for Mr Federico May '15
scale 1:100 @ A3 size..

..drawing 4

MICHAEL OAKES, B.A.Hons
Dipl. Architecture

REGISTERED ARCHITECT
DESIGNER and ILLUSTRATOR
email: michaeloakesarchitect@googlemail.com
phone or fax. **01895 235089**

position of proposed
rear extension..

low original outbuilding,
footprint proposed lost.



rear elevation.



side elevation (with front door)



side elevation.




detail, rear elevation..



side elevation [rear] on Pine Gardens.



looking to the rear of the rear
garden.

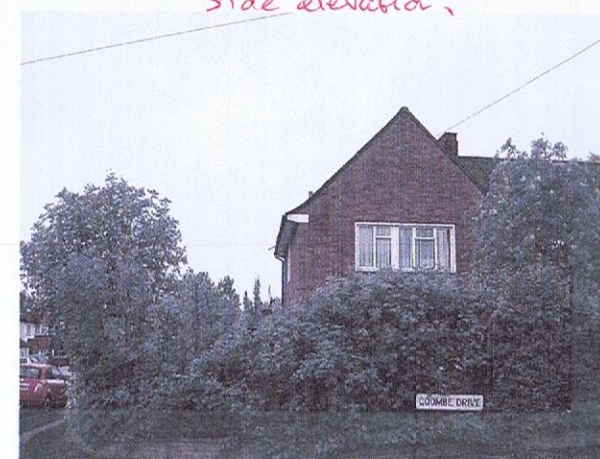

front elevation (Coombe Drive)

NOTE! proposed extension
not visible due to existing
mature shrubs / planting..

proposed extension at 40 Coombe Drive,
Ruislip, HA4 9TR for Mr Federico May '15
scale - @ A3 size..

..drawing 1.