
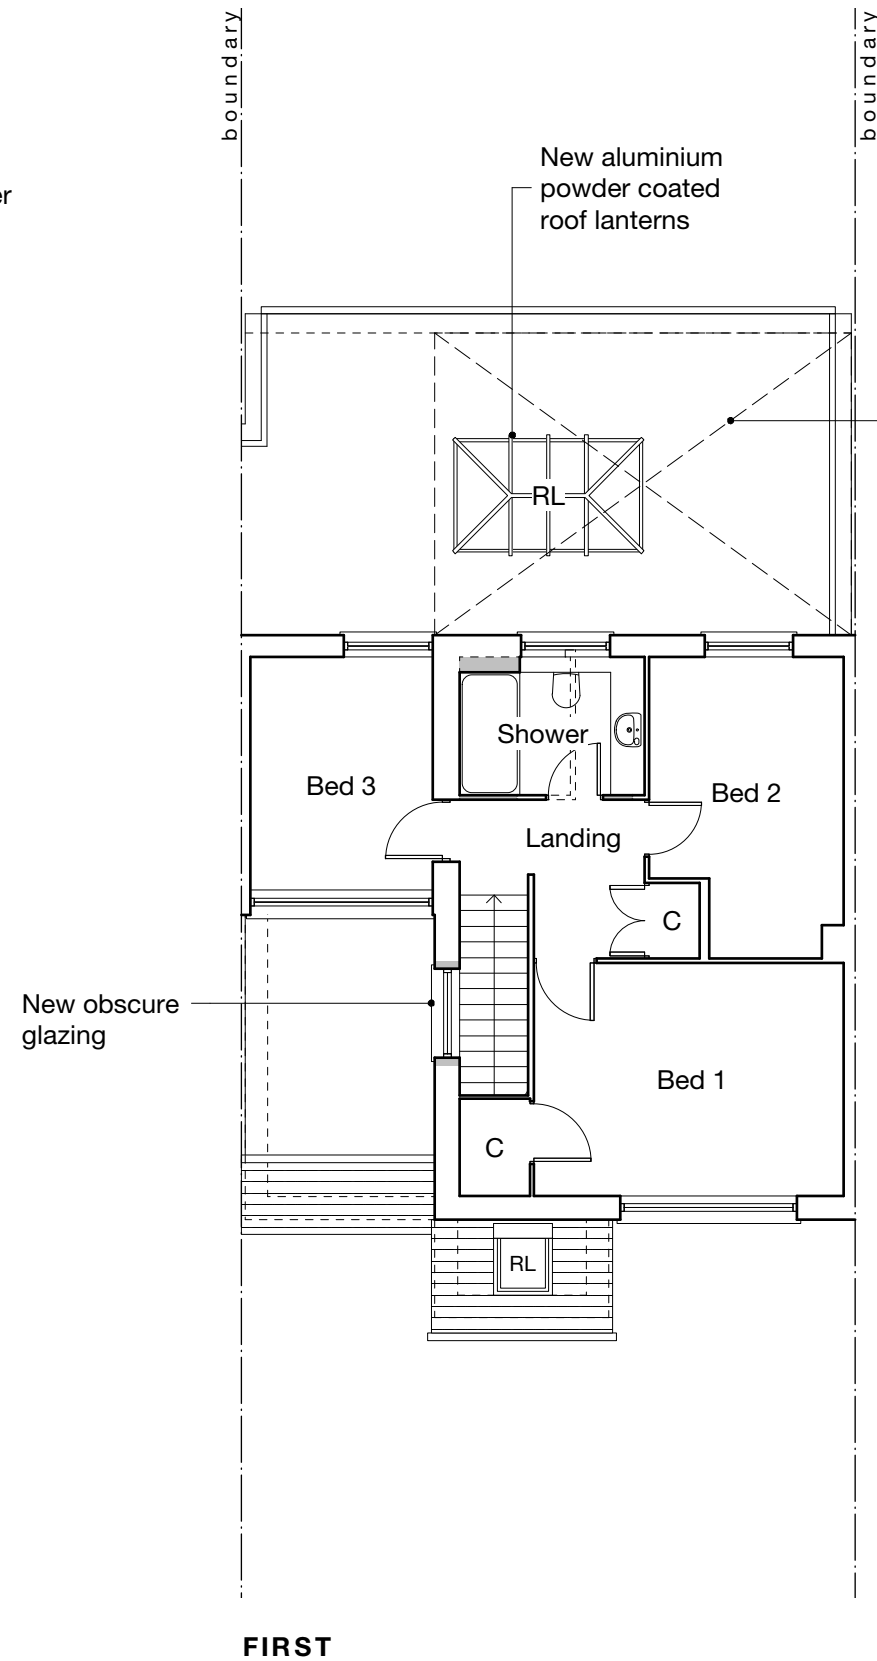


# Notes

RLA      Roof light above  
RL      Roof light  
C      Cupboard  
F      Fridge

New work shown shaded

Demolition generally shown dotted

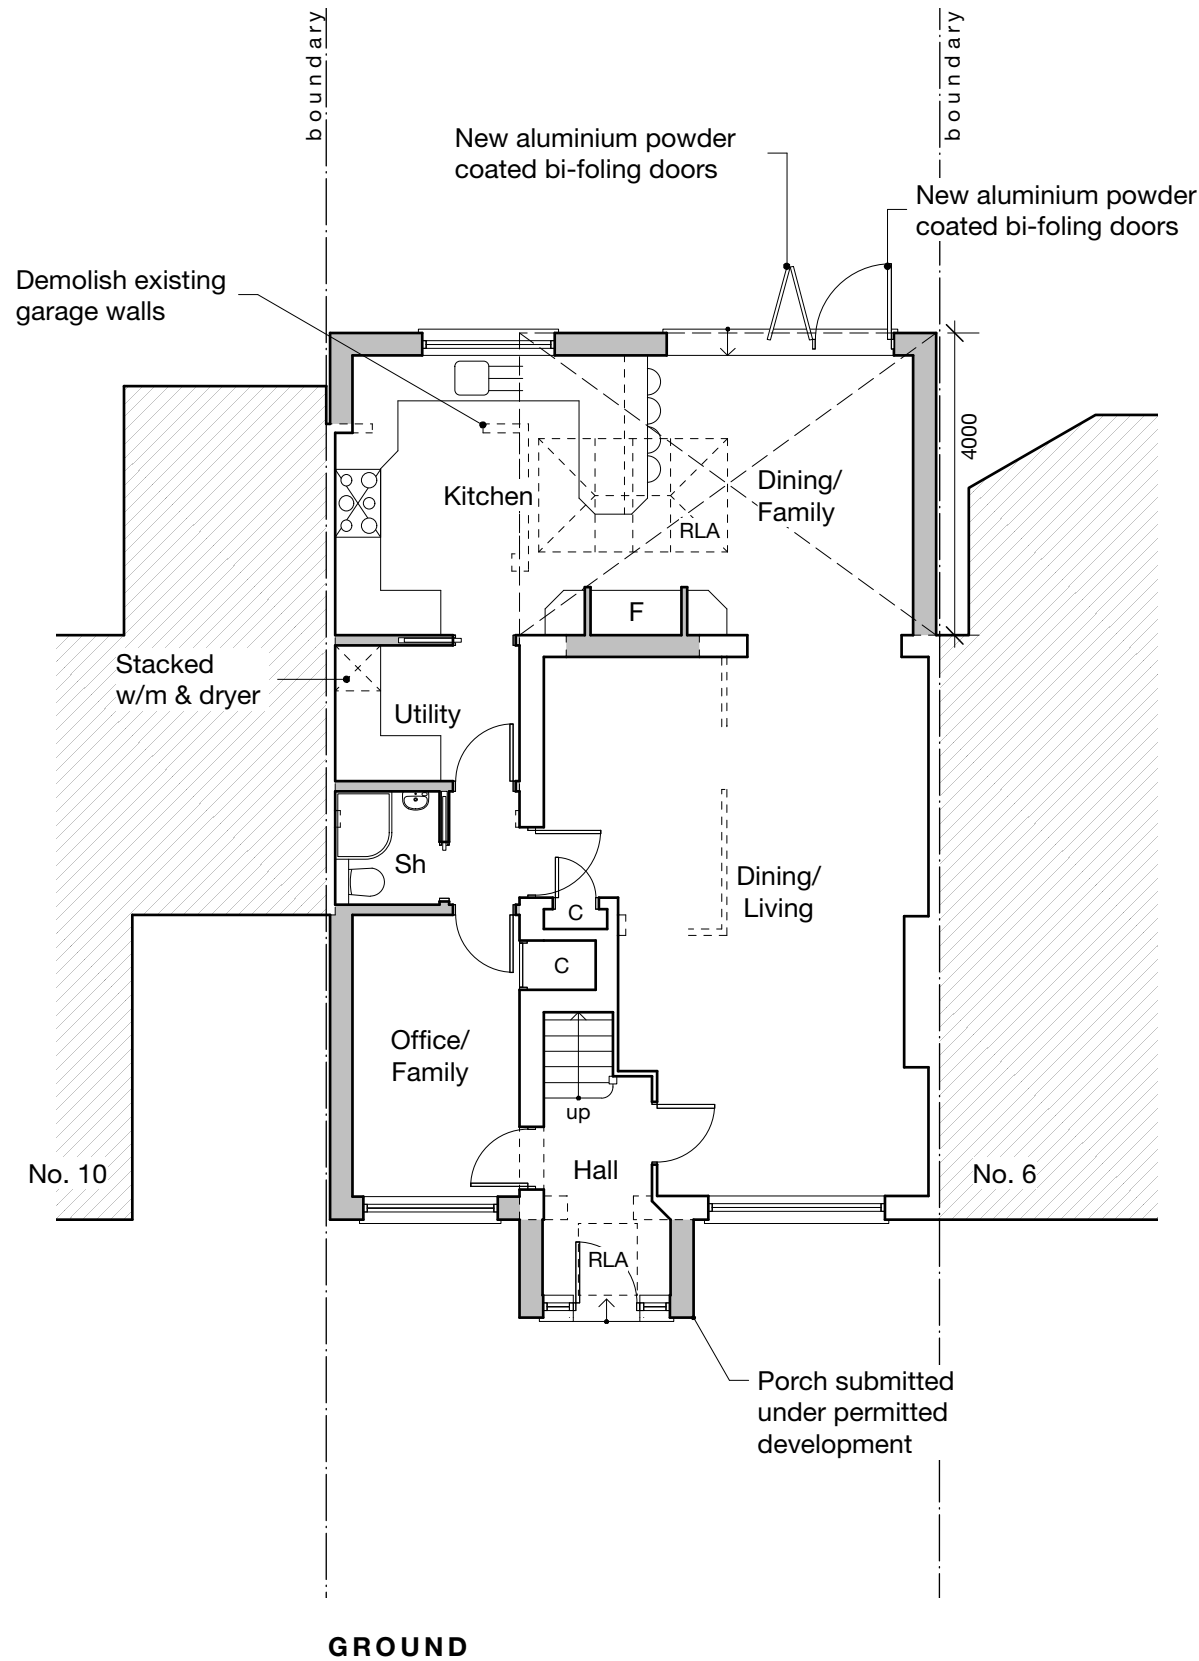

Dotted line indicates 4m ground floor rear extension submitted under Prior Approval Notice

|                |   |   |   |   |   |
|----------------|---|---|---|---|---|
|                |   |   |   |   |   |
| -              | - | - | - | - | - |
| Revision notes |   |   |   |   |   |

0 1 2 3 4 5 M



Design & Build Contractors | Project Management  
www.richingsdesignandbuild.com  
7 Richings Way, Richings Park, Iwer SL0 9DA  
01753 651 304



|                                               |                      |                                               |                        |                          |   |
|-----------------------------------------------|----------------------|-----------------------------------------------|------------------------|--------------------------|---|
| client<br>Mr Amrit Bhinder                    |                      | project<br>8 Coleridge Way, West Drayton, UB7 |                        |                          |   |
| drawing<br>PROPOSED GROUND & FIRST FLOOR PLAN |                      |                                               |                        |                          |   |
| date<br>Sept. 2018                            | scale<br>1:100 at A3 | project no.<br><b>2018.018</b>                | work stage<br><b>3</b> | drawing no<br><b>D01</b> | - |

PLANNING



Notes

|                |   |   |   |
|----------------|---|---|---|
| -              | - | - | - |
| Revision notes |   |   |   |


PLANNING

Design & Build Contractors | Project Management  
www.richingsdesignandbuild.com  
7 Richings Way, Richings Park, Iwer SL0 9DA  
01753 651 304



|                               |                      |                                               |                 |                   |   |
|-------------------------------|----------------------|-----------------------------------------------|-----------------|-------------------|---|
| client<br>Mr Amrit Bhinder    |                      | project<br>8 Coleridge Way, West Drayton, UB7 |                 |                   |   |
| drawing<br>PROPOSED ROOF PLAN |                      |                                               |                 |                   |   |
| date<br>Sept. 2018            | scale<br>1.200 at A3 | project no.<br>2018.018                       | work stage<br>3 | drawing no<br>D02 | - |

Notes  
All new work shown shaded

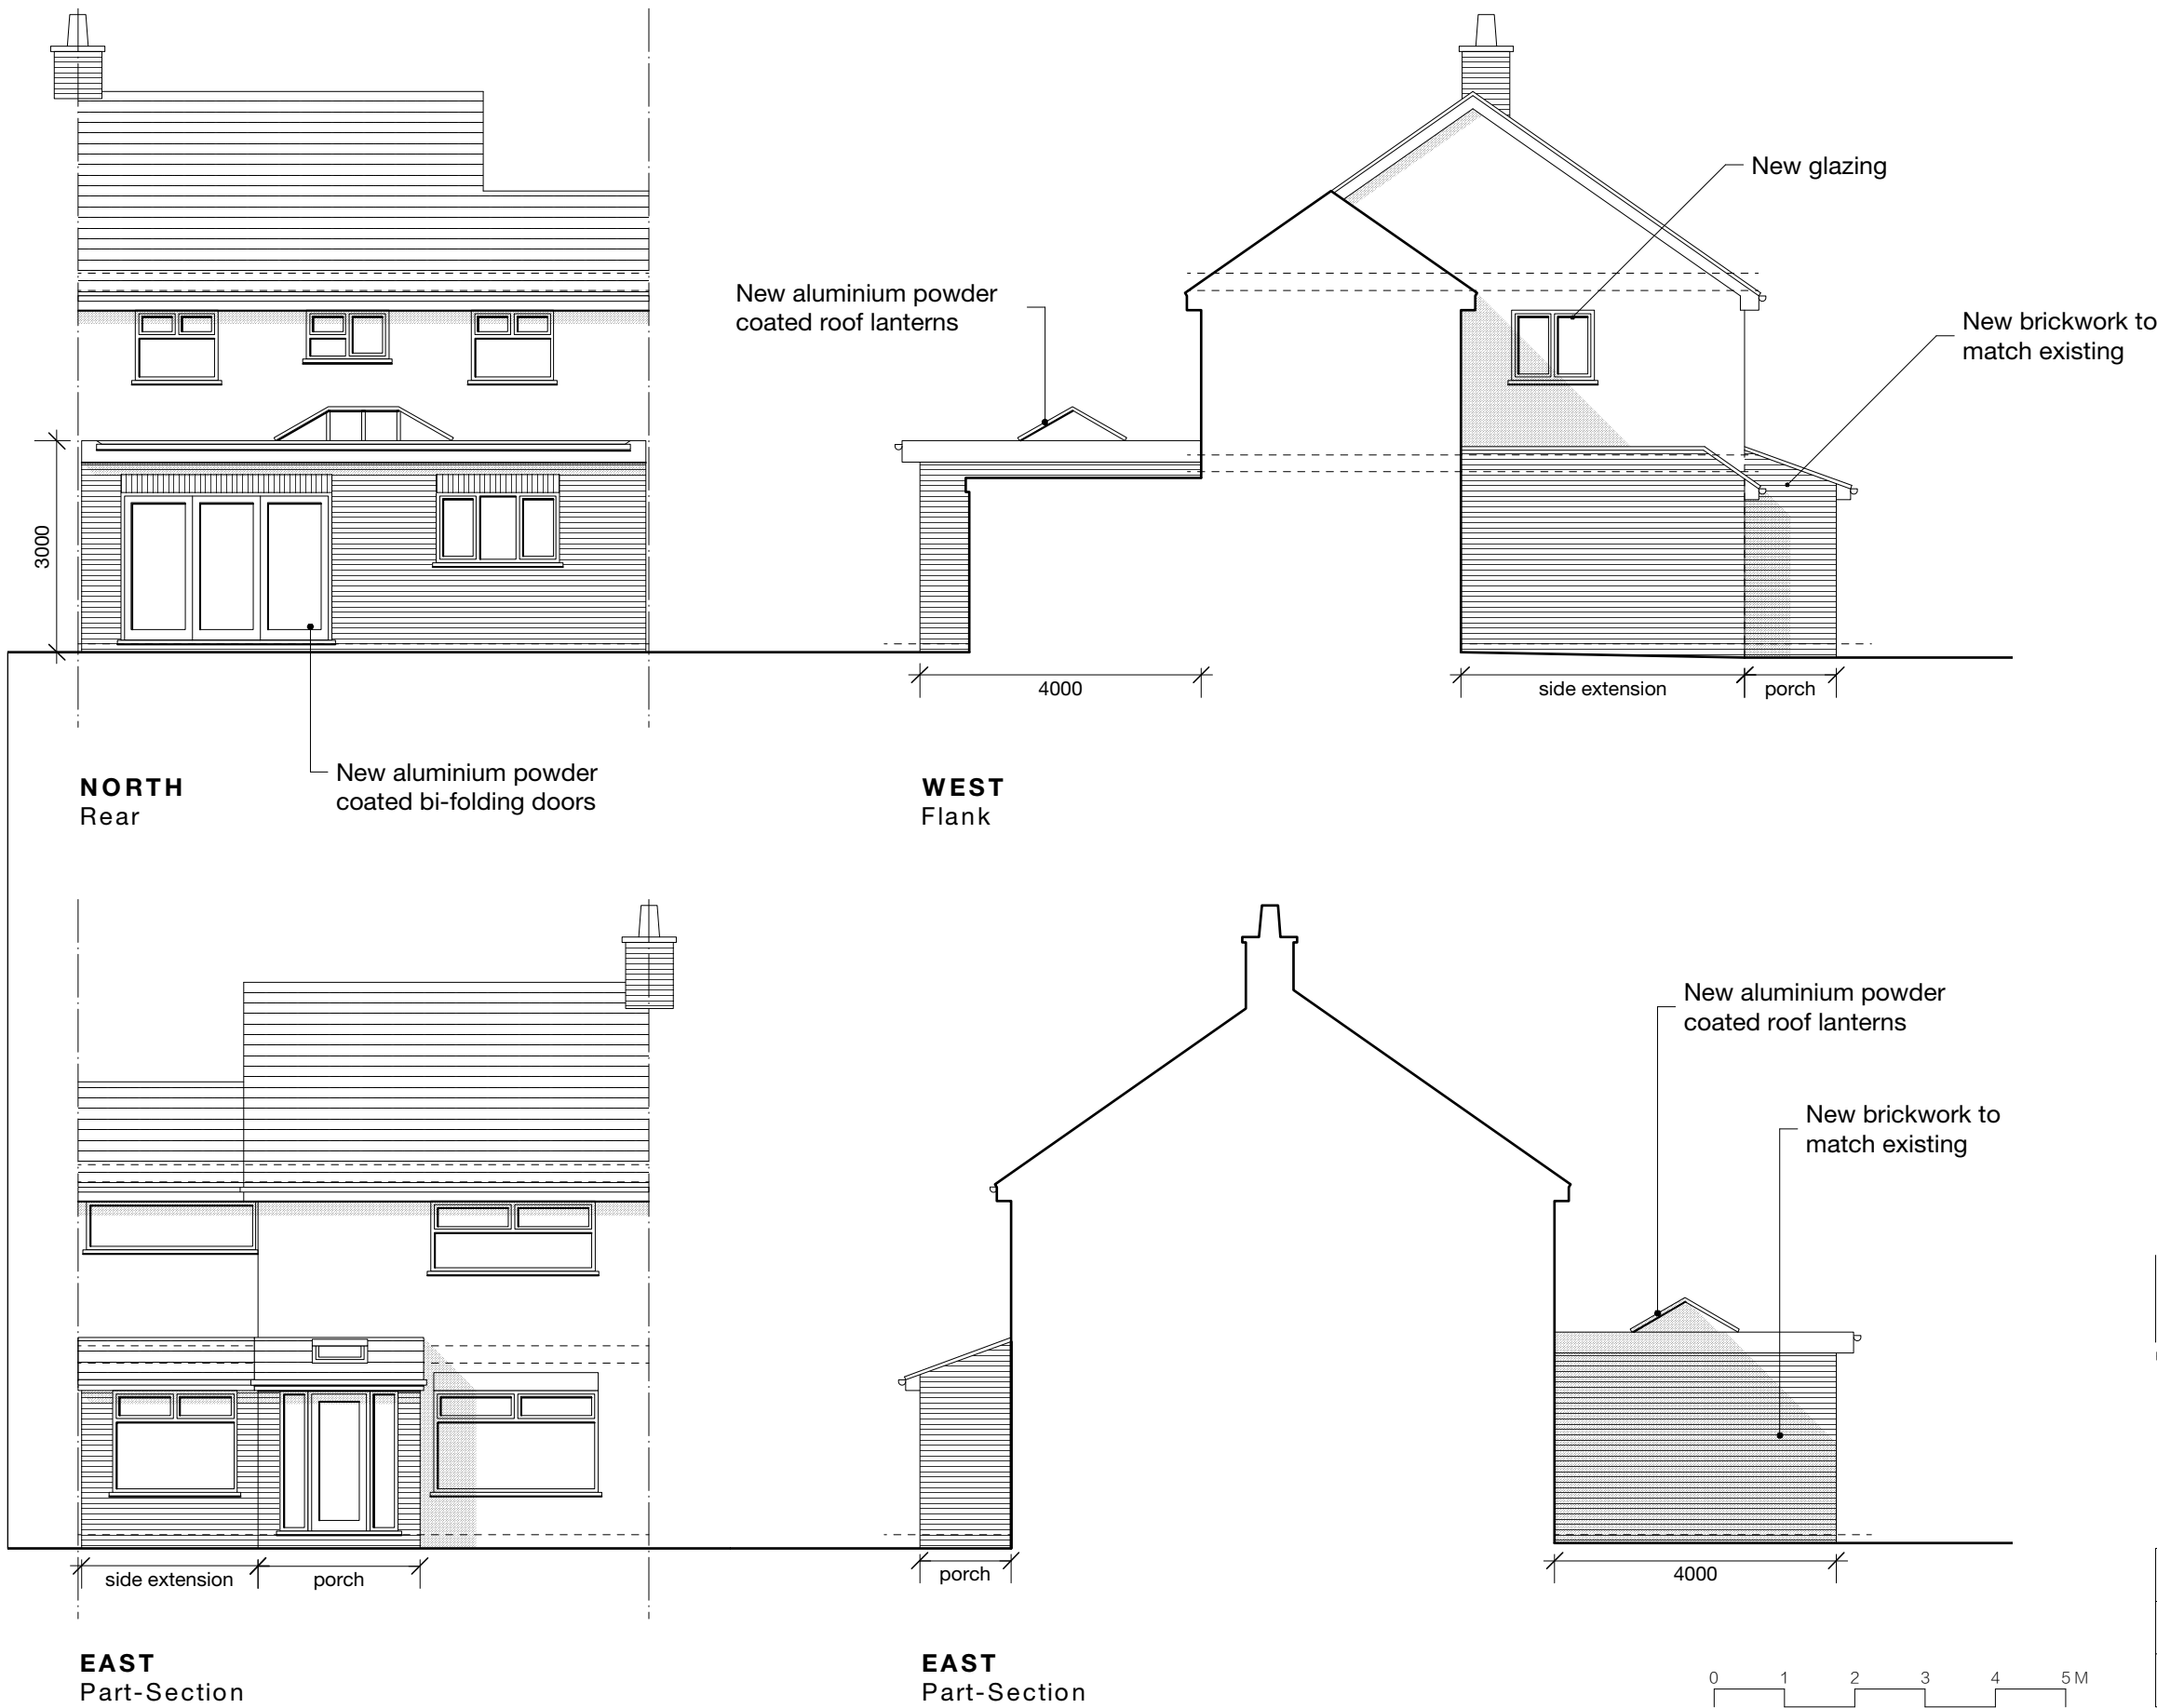

PLANNING

|                |   |   |   |   |
|----------------|---|---|---|---|
|                |   |   |   |   |
| -              | - | - | - | - |
| Revision notes |   |   |   |   |

Design & Build Contractors | Project Management  
www.richingsdesignandbuild.com  
7 Richings Way, Richings Park, Iwer SL0 9DA  
01753 651 304



|                                |                      |                                               |                 |                   |   |
|--------------------------------|----------------------|-----------------------------------------------|-----------------|-------------------|---|
| client<br>Mr Amrit Bhinder     |                      | project<br>8 Coleridge Way, West Drayton, UB7 |                 |                   |   |
| drawing<br>PROPOSED ELEVATIONS |                      |                                               |                 |                   |   |
| date<br>Sept. 2018             | scale<br>1.100 at A3 | project no.<br>2018.018                       | work stage<br>3 | drawing no<br>D03 | - |