




Notes

©Crown Copyright and database rights 2018 OS 100019980

Site Area: 250m²

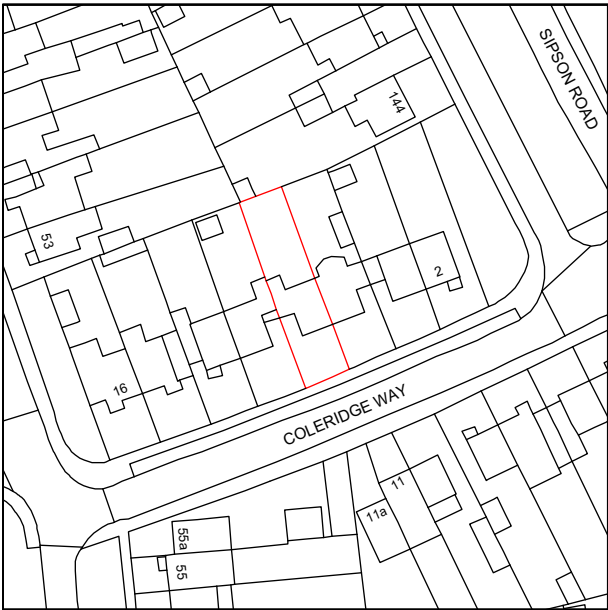

-	-	-	-
Revision notes			

  


Design & Build Contractors | Project Management
www.richingsdesignandbuild.com
7 Richings Way, Richings Park, Iwer SL0 9DA
01753 651 304




client Mr Amrit Bhinder		project 8 Coleridge Way, West Drayton, UB7			
drawing SITE LOCATION PLAN					
date Sept. 2018	scale 1.1250 at A4	project no. RDB.018	work stage 1	drawing no S01	-

Notes	
RLA	Roof light above
RL	Roof light
CH	Cill height
WH	Window height
2445	Ceiling height
C	Cupboard
MH	Manhole

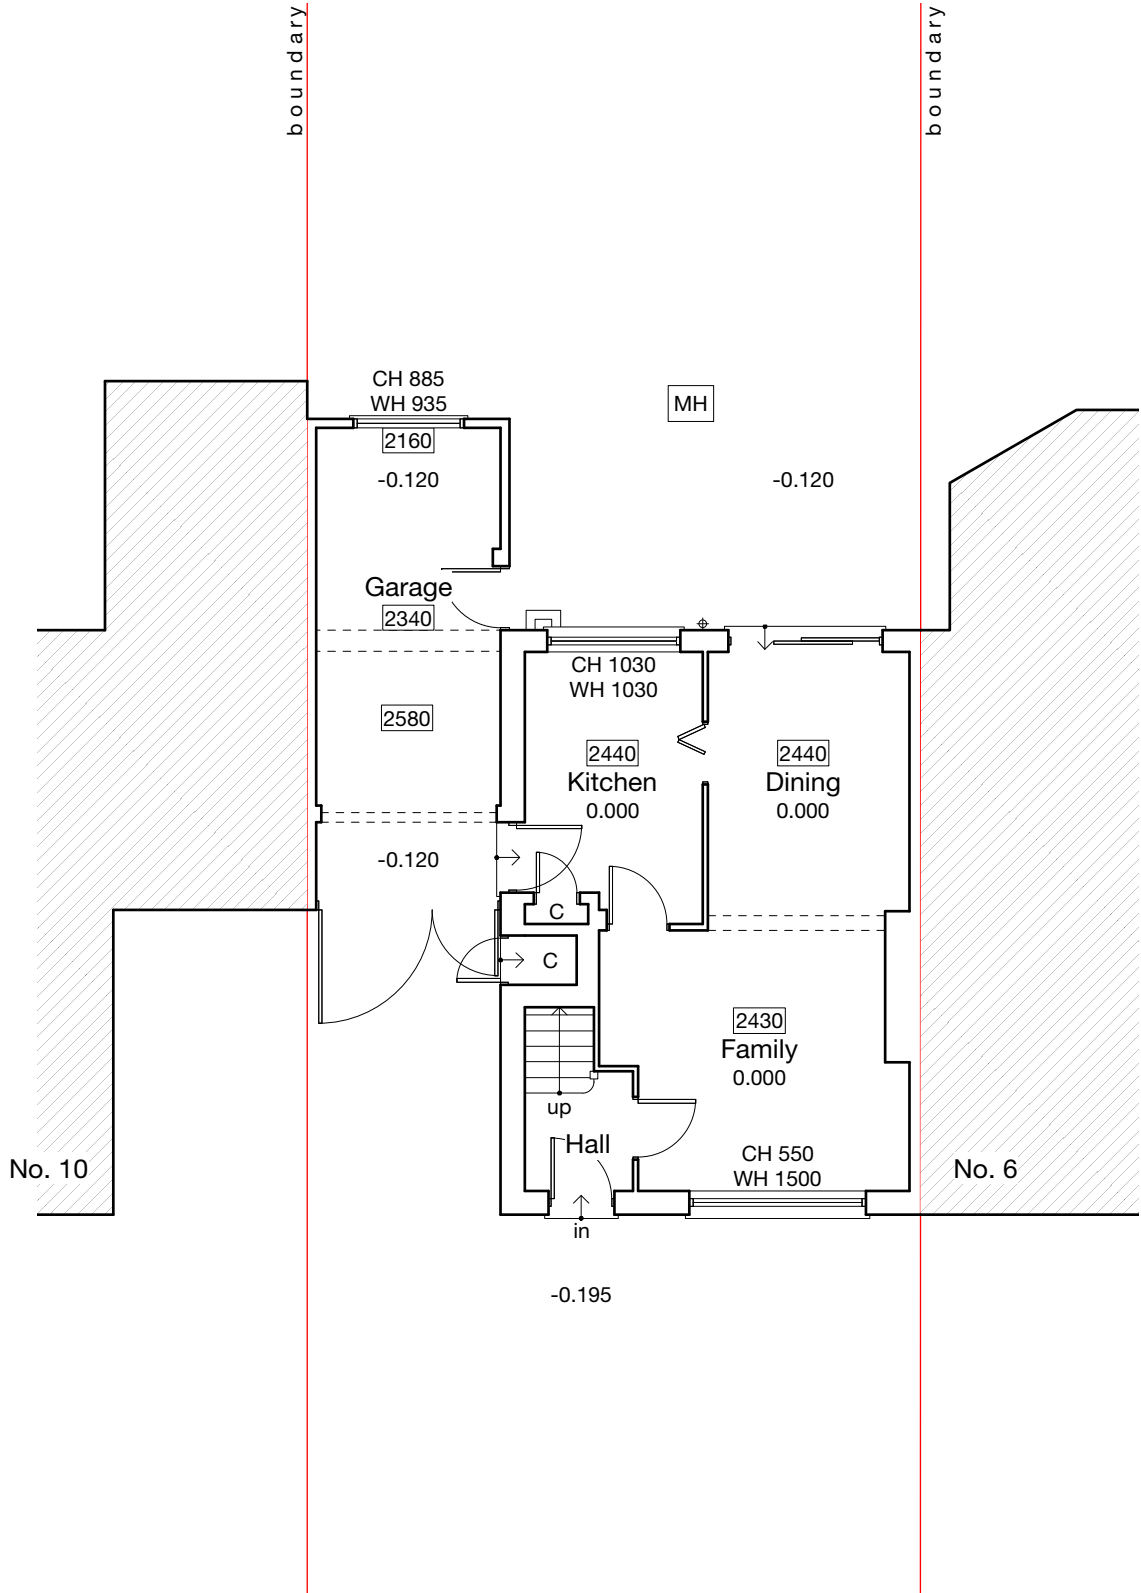


GROUND

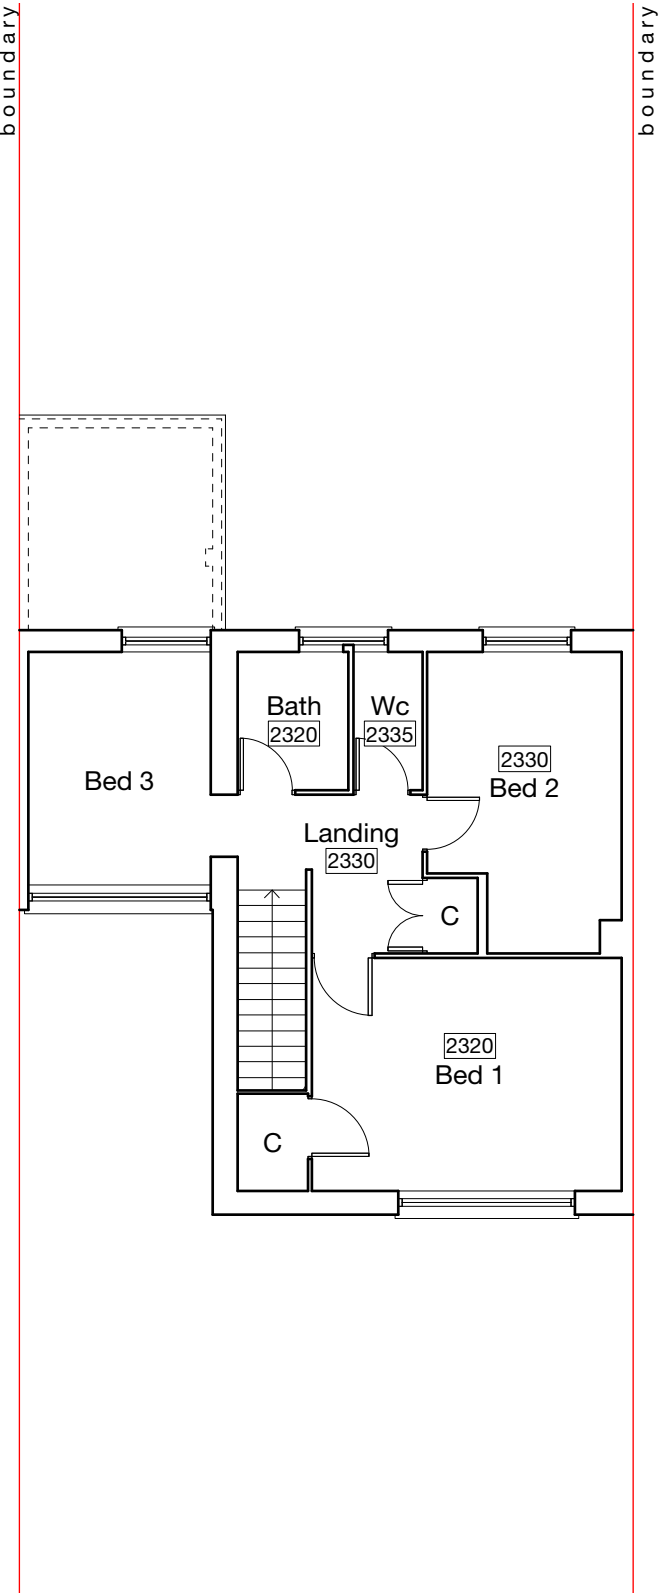


FIRST


-	-	-	-	-
Revision notes				

 

Design & Build Contractors Project Management www.richingsdesignandbuild.com 7 Richings Way, Richings Park, Iwer SL0 9DA 01753 651 304		 RICHINGS DESIGN & BUILD LTD			
client Mr Amrit Bhinder	project 8 Coleridge Way, West Drayton, UB7	drawing EXISTING GROUND & FIRST FLOOR PLAN			
date Sept. 2018	scale 1:100 at A3	project no. 2018.018	work stage 1	drawing no S02	-

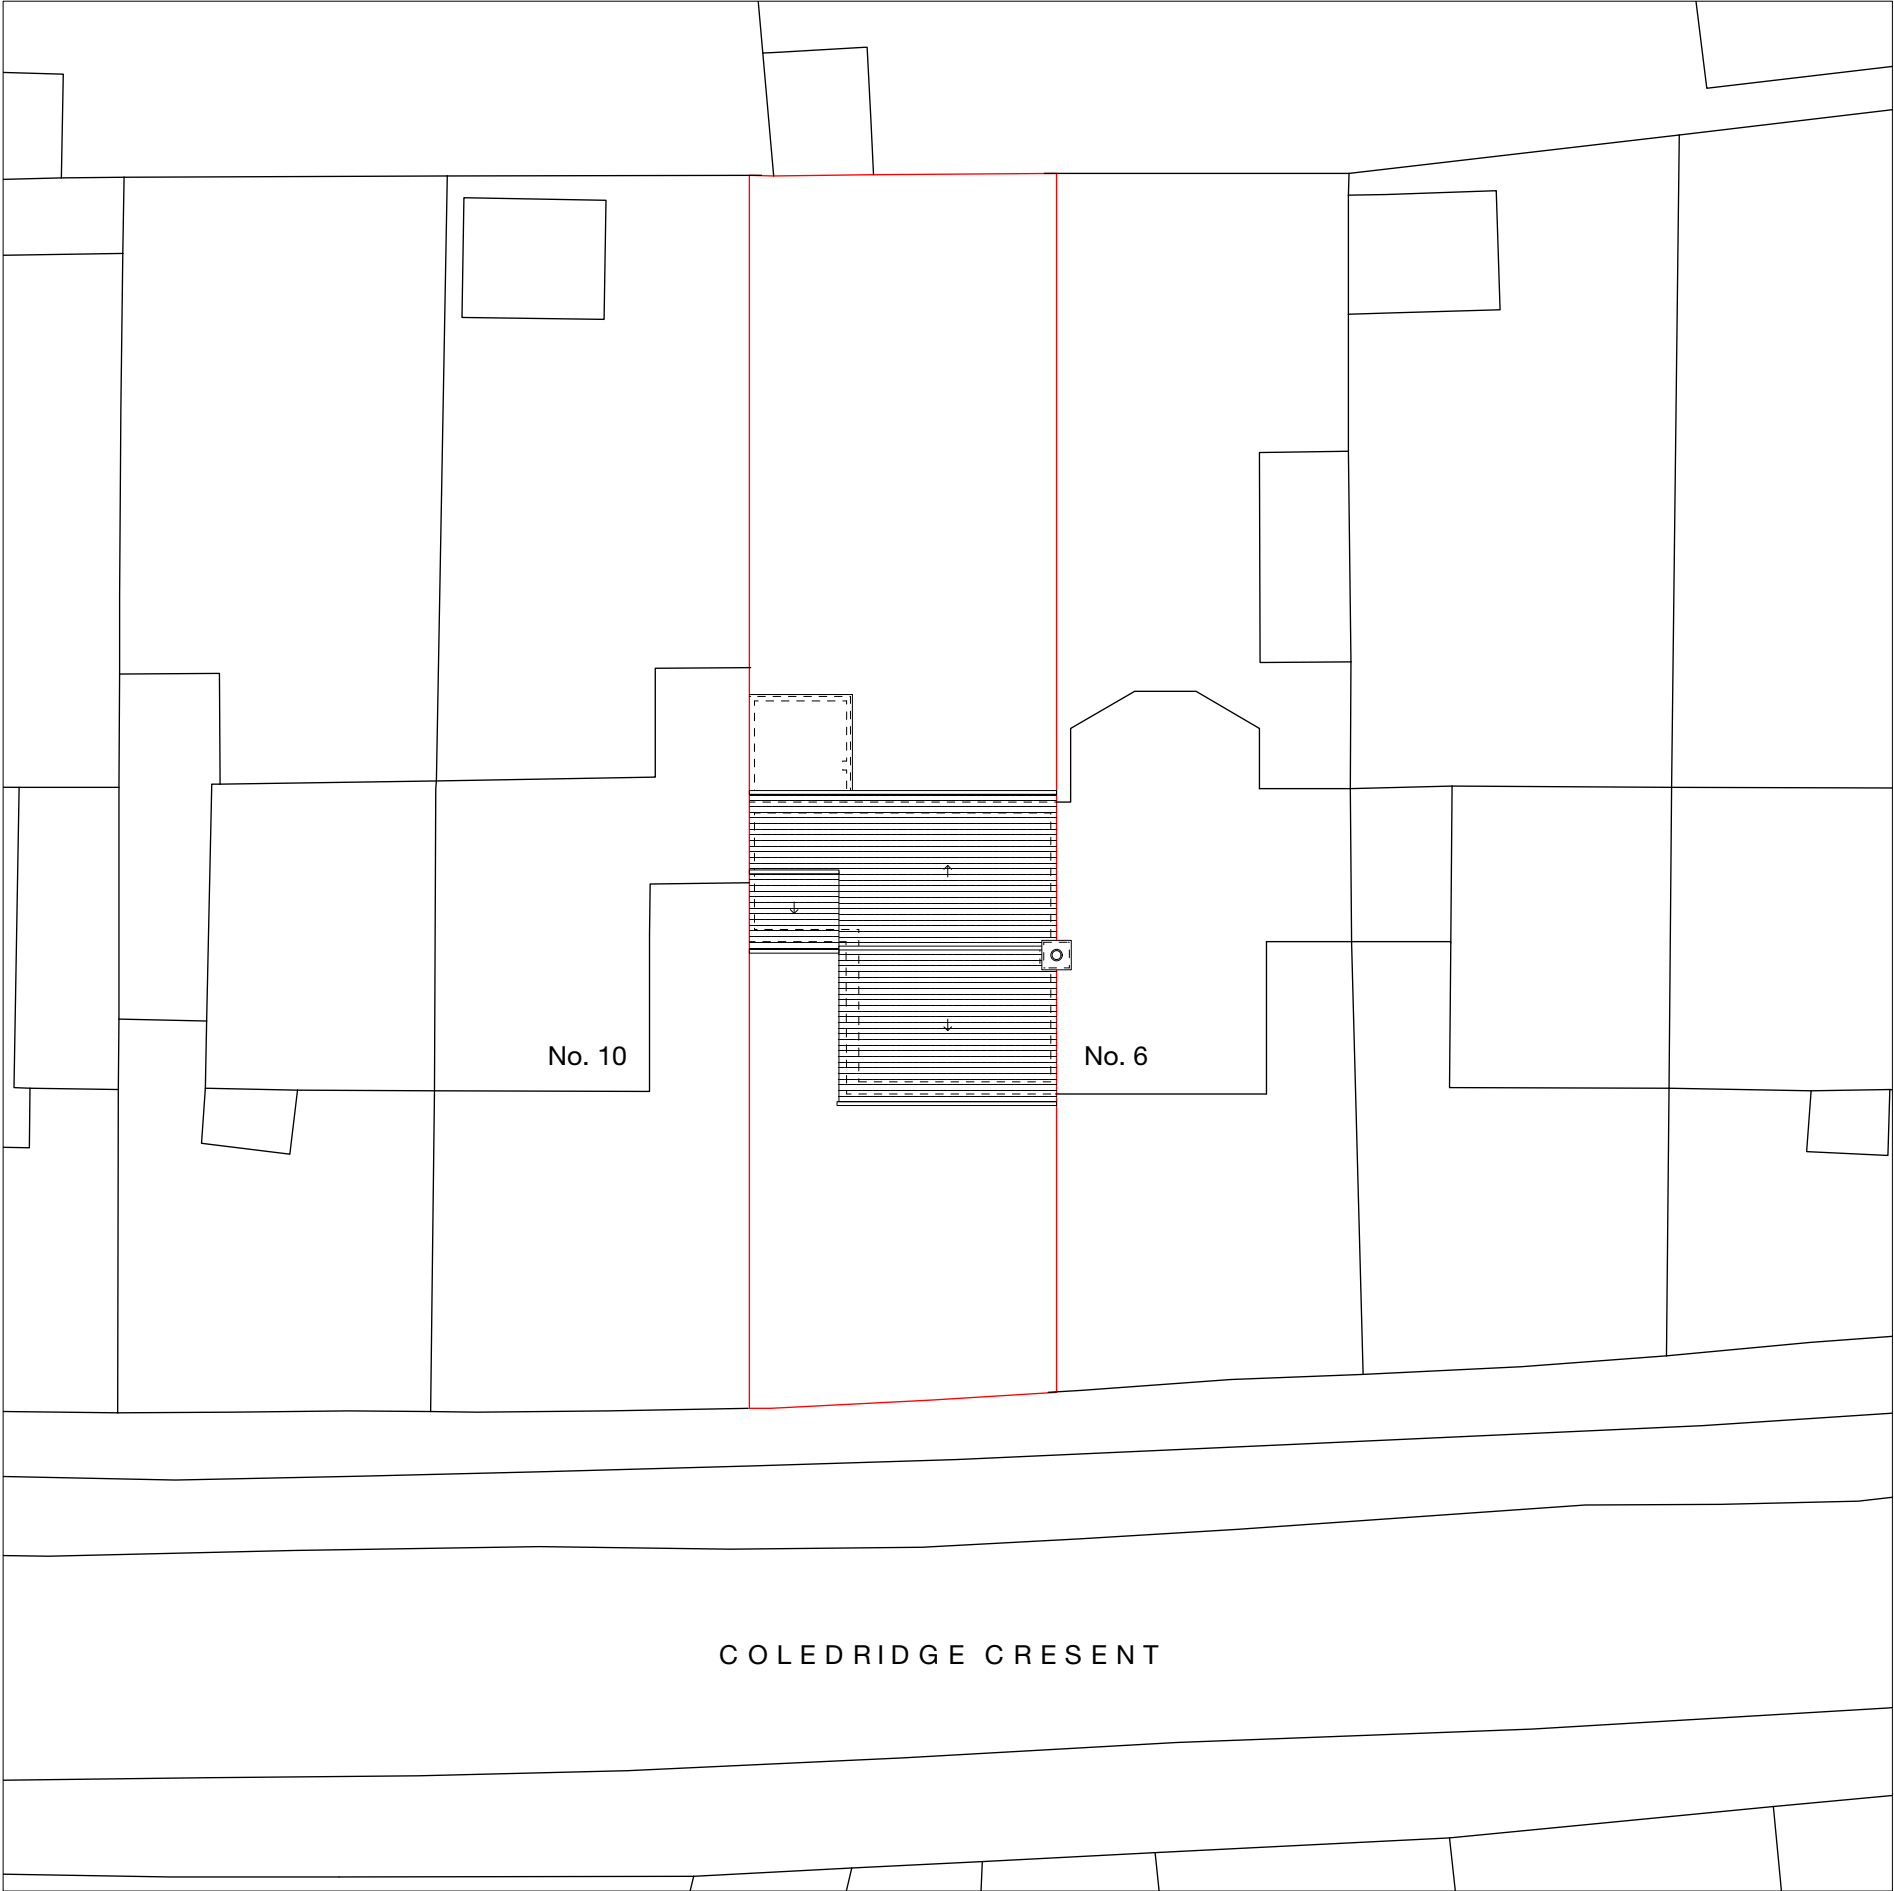


-	-	-	-
Revision notes			

 

Design & Build Contractors | Project Management
www.richingsdesignandbuild.com
7 Richings Way, Richings Park, Iwer SL0 9DA
01753 651 304



client Mr Amrit Bhinder		project 8 Coleridge Way, West Drayton, UB7			
drawing EXISTING ROOF PLAN					
date Sept. 2018	scale 1.200 at A3	project no. 2018.018	work stage 1	drawing no S03	-

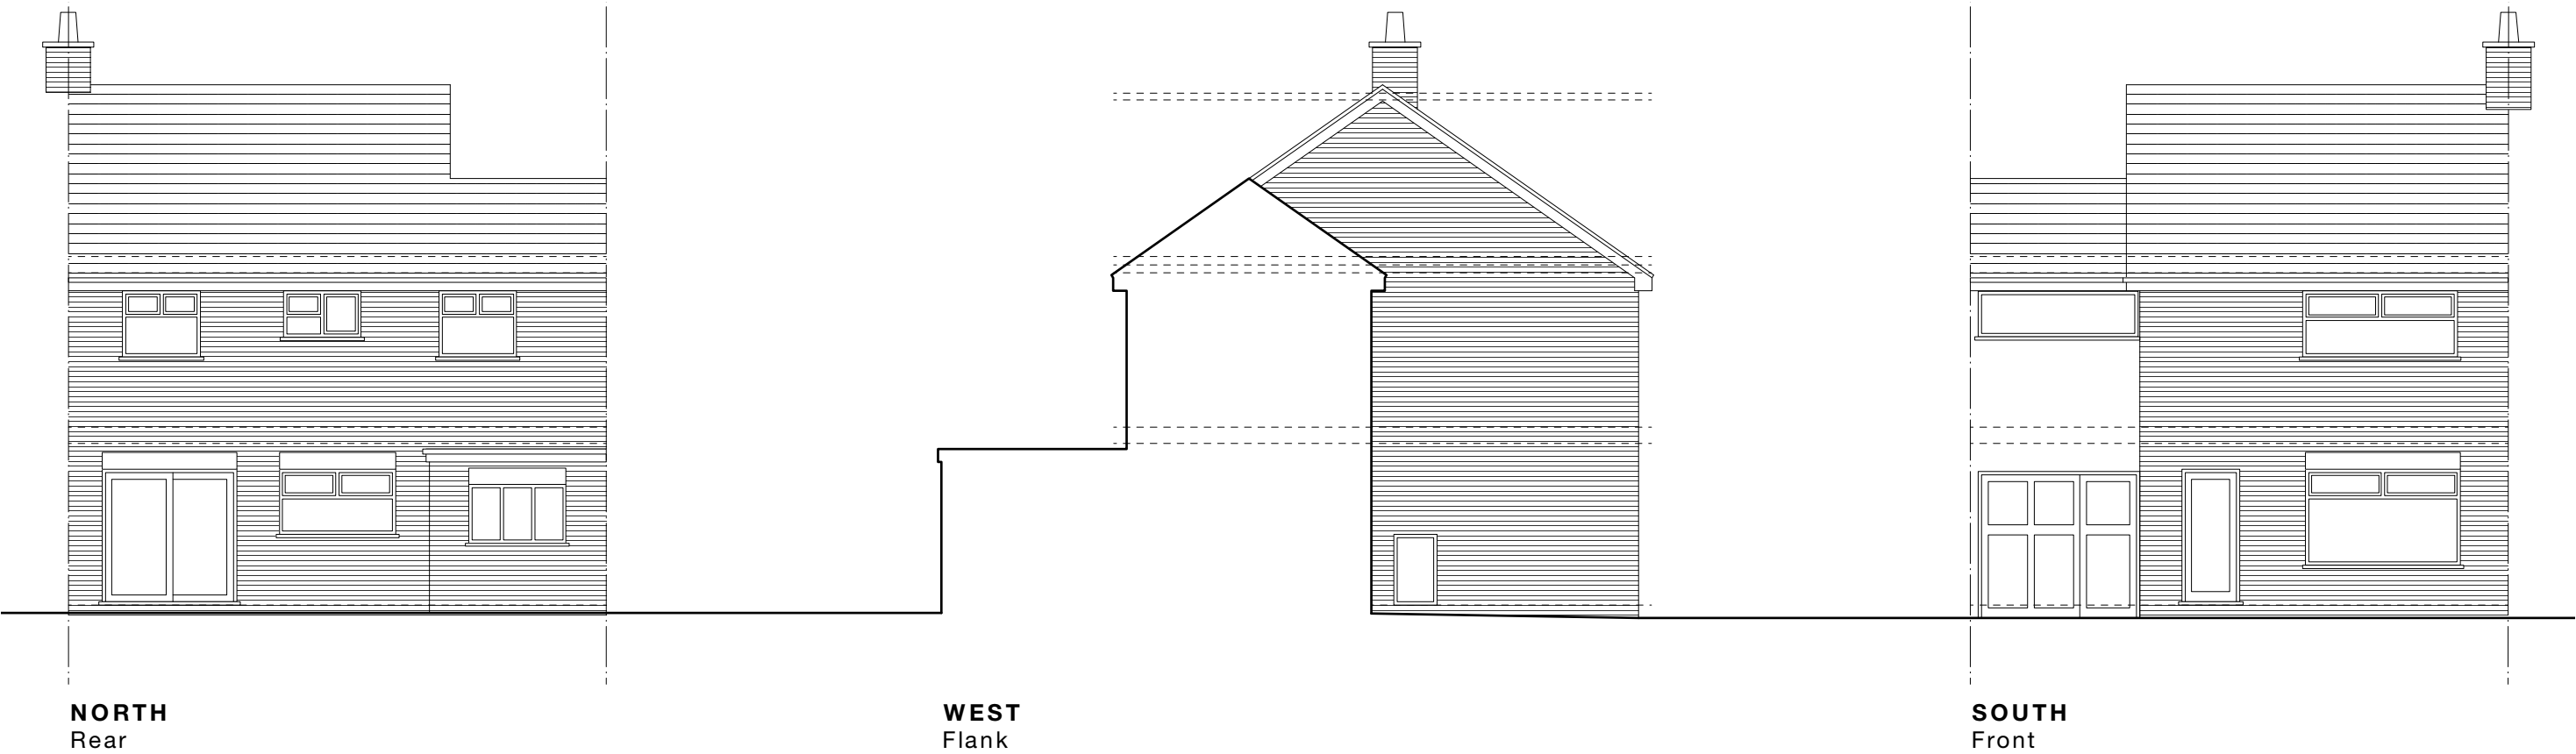

-	-	-	-
Revision notes			

Design & Build Contractors | Project Management
www.richingsdesignandbuild.com
7 Richings Way, Richings Park, Iwer SL0 9DA
01753 651 304



client Mr Amrit Bhinder		project 8 Coleridge Way, West Drayton, UB7			
drawing EXISTING ELEVATIONS					
date Sept. 2018	scale 1.100 at A3	project no. 2018.018	work stage 1	drawing no S04	-