



- Notes
- RLA Roof light above
 - RL Roof light
 - C Cupboard
 - F Fridge
- New work shown shaded
- Demolition generally shown dotted
- All new works showing shaded in relation to approved application ref. 1768/APP/2018/3765


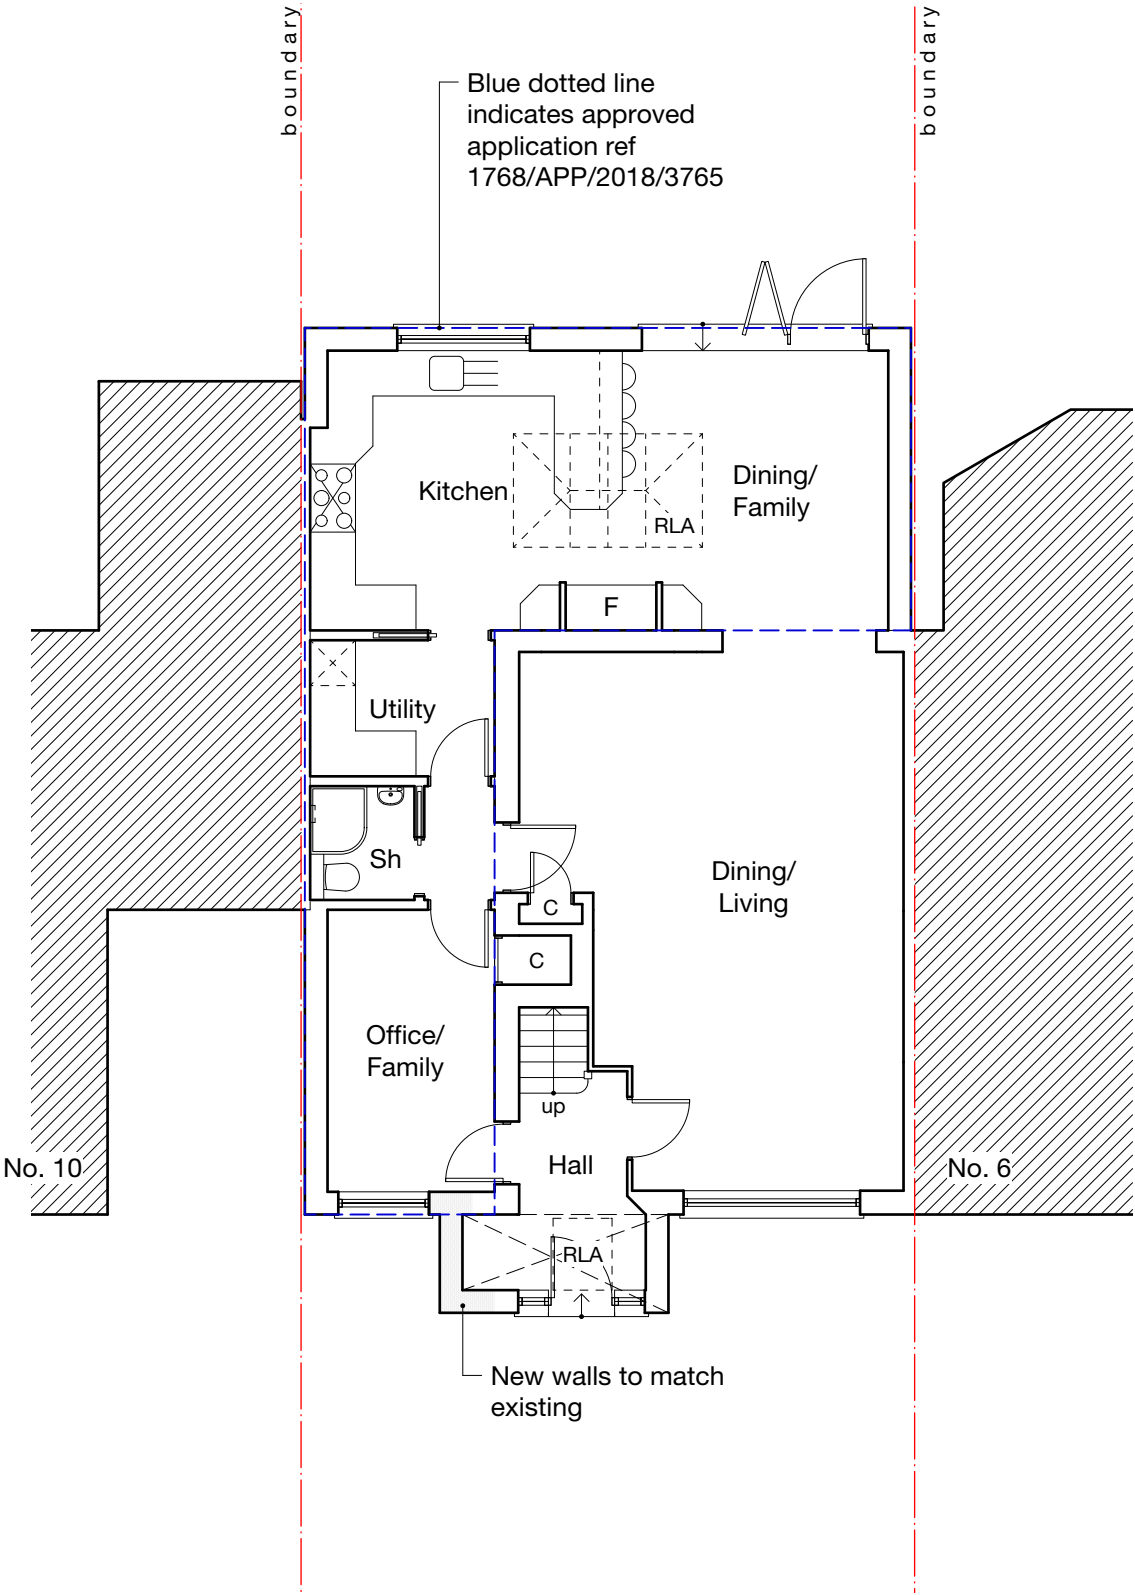


GROUND

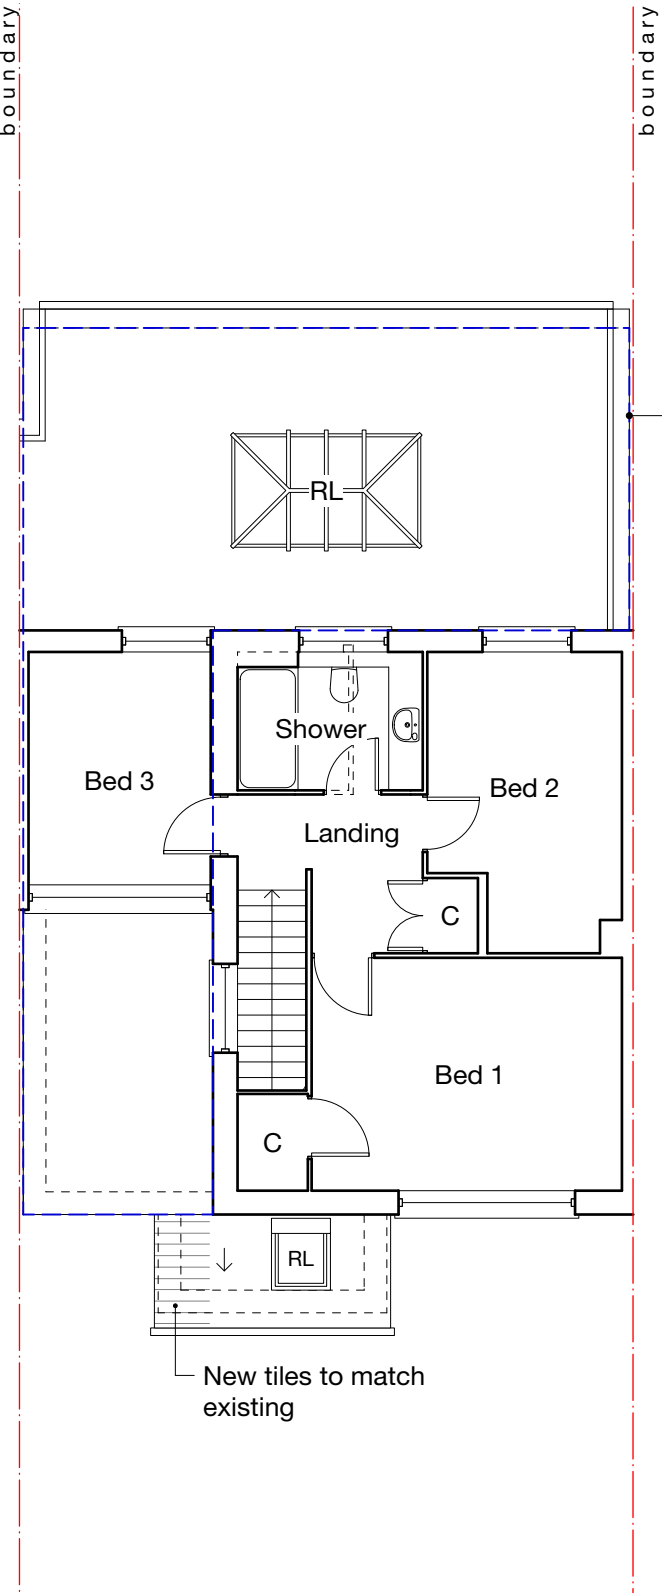

FIRST

A	01/07/21	MH	Amendments as per planning officer (Mandeep Chaggar) comments
Revision notes			

  



MASONWOOD
DESIGN

client
Mr Amrit Bhinder

project
8 Coleridge Way, West Drayton UB7

drawing
PROPOSED GROUND & FIRST FLOOR PLAN

date
April 2021

work stage
3

scale
1:100 at A3


drawing no
C01

project no
2021.021

revision
A

www.masonwoodgroup.co.uk
gc@masonwoodgroup.co.uk
+44 7498 589399

VARIATION

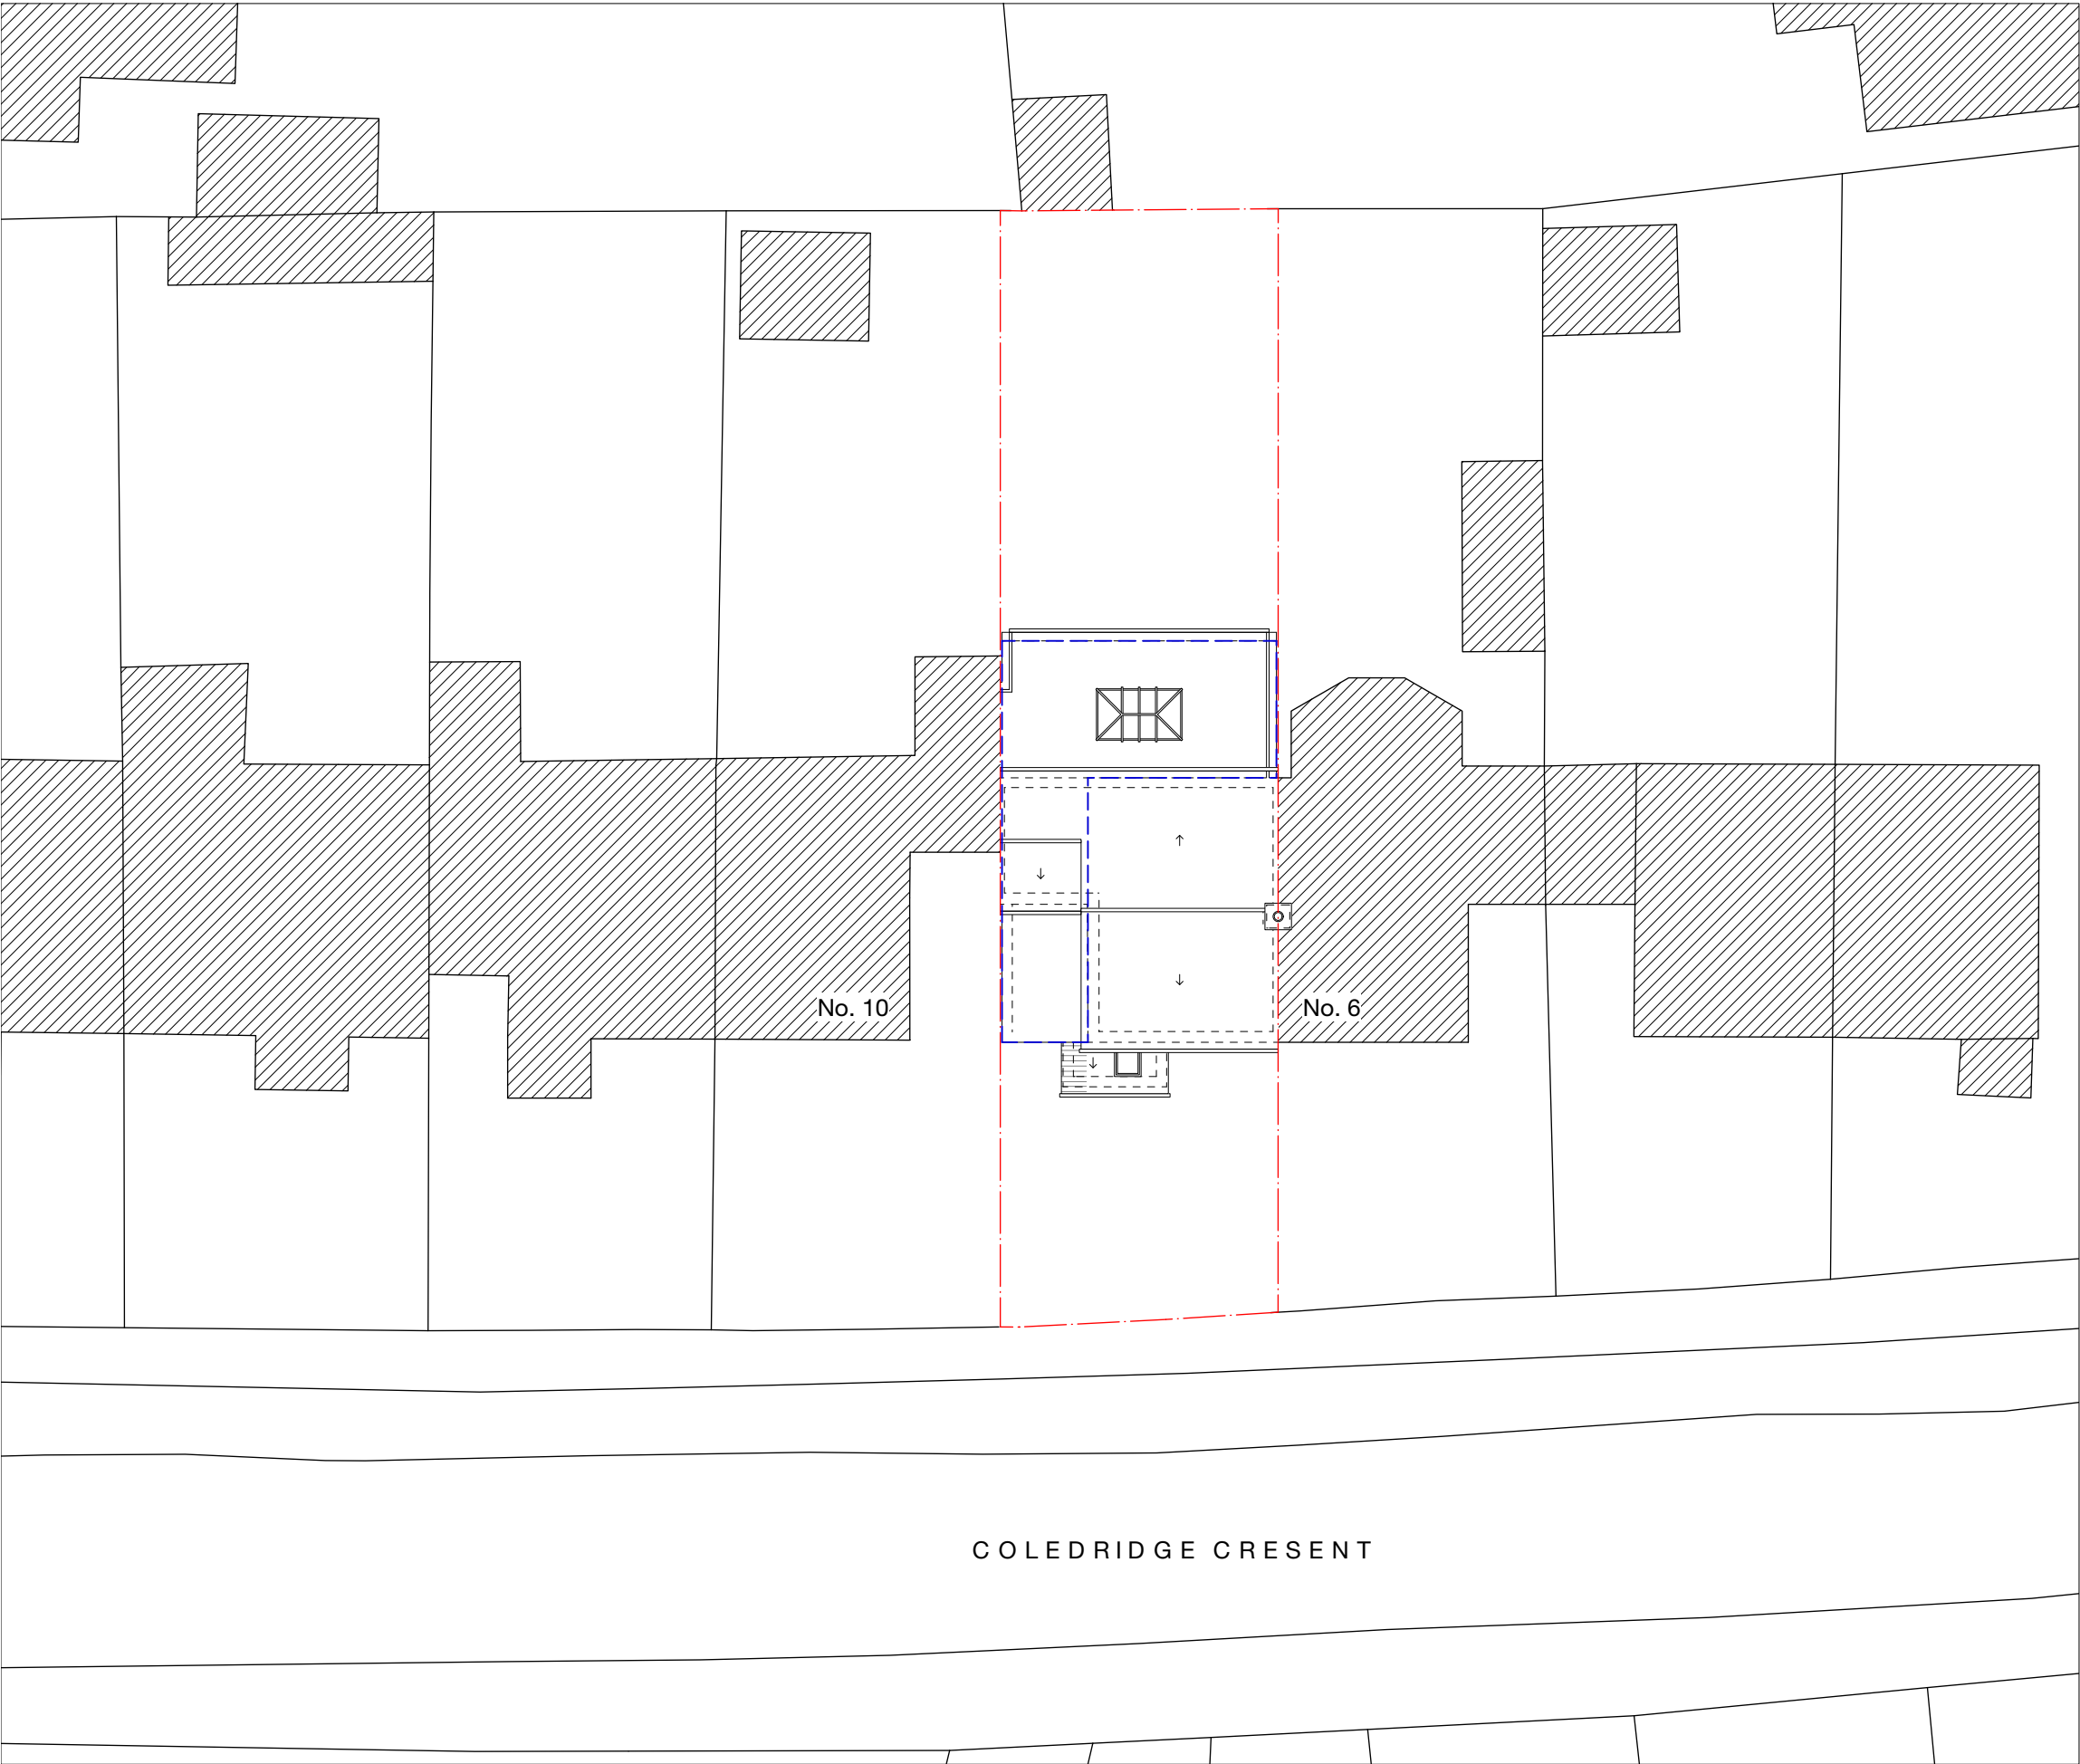

Notes

All new works showing shaded in relation to approved application ref. 1768/APP/2018/3765

A	01/07/21	MH	Amendments as per planning officer (Mandeep Chaggar) comments
Revision notes			



client
Mr Amrit Bhinder

project
8 Coleridge Way, West Drayton UB7

drawing
PROPOSED ROOF PLAN

date
April 2021

work stage
3

scale
1:200 at A3

drawing no
C02

project no
2021.021

revision
A


www.masonwoodgroup.co.uk
gc@masonwoodgroup.co.uk
+44 7498 589399

VARIATION

Notes

All new work shown shaded

All new works showing shaded in relation to approved application ref. 1768/APP/2018/3765

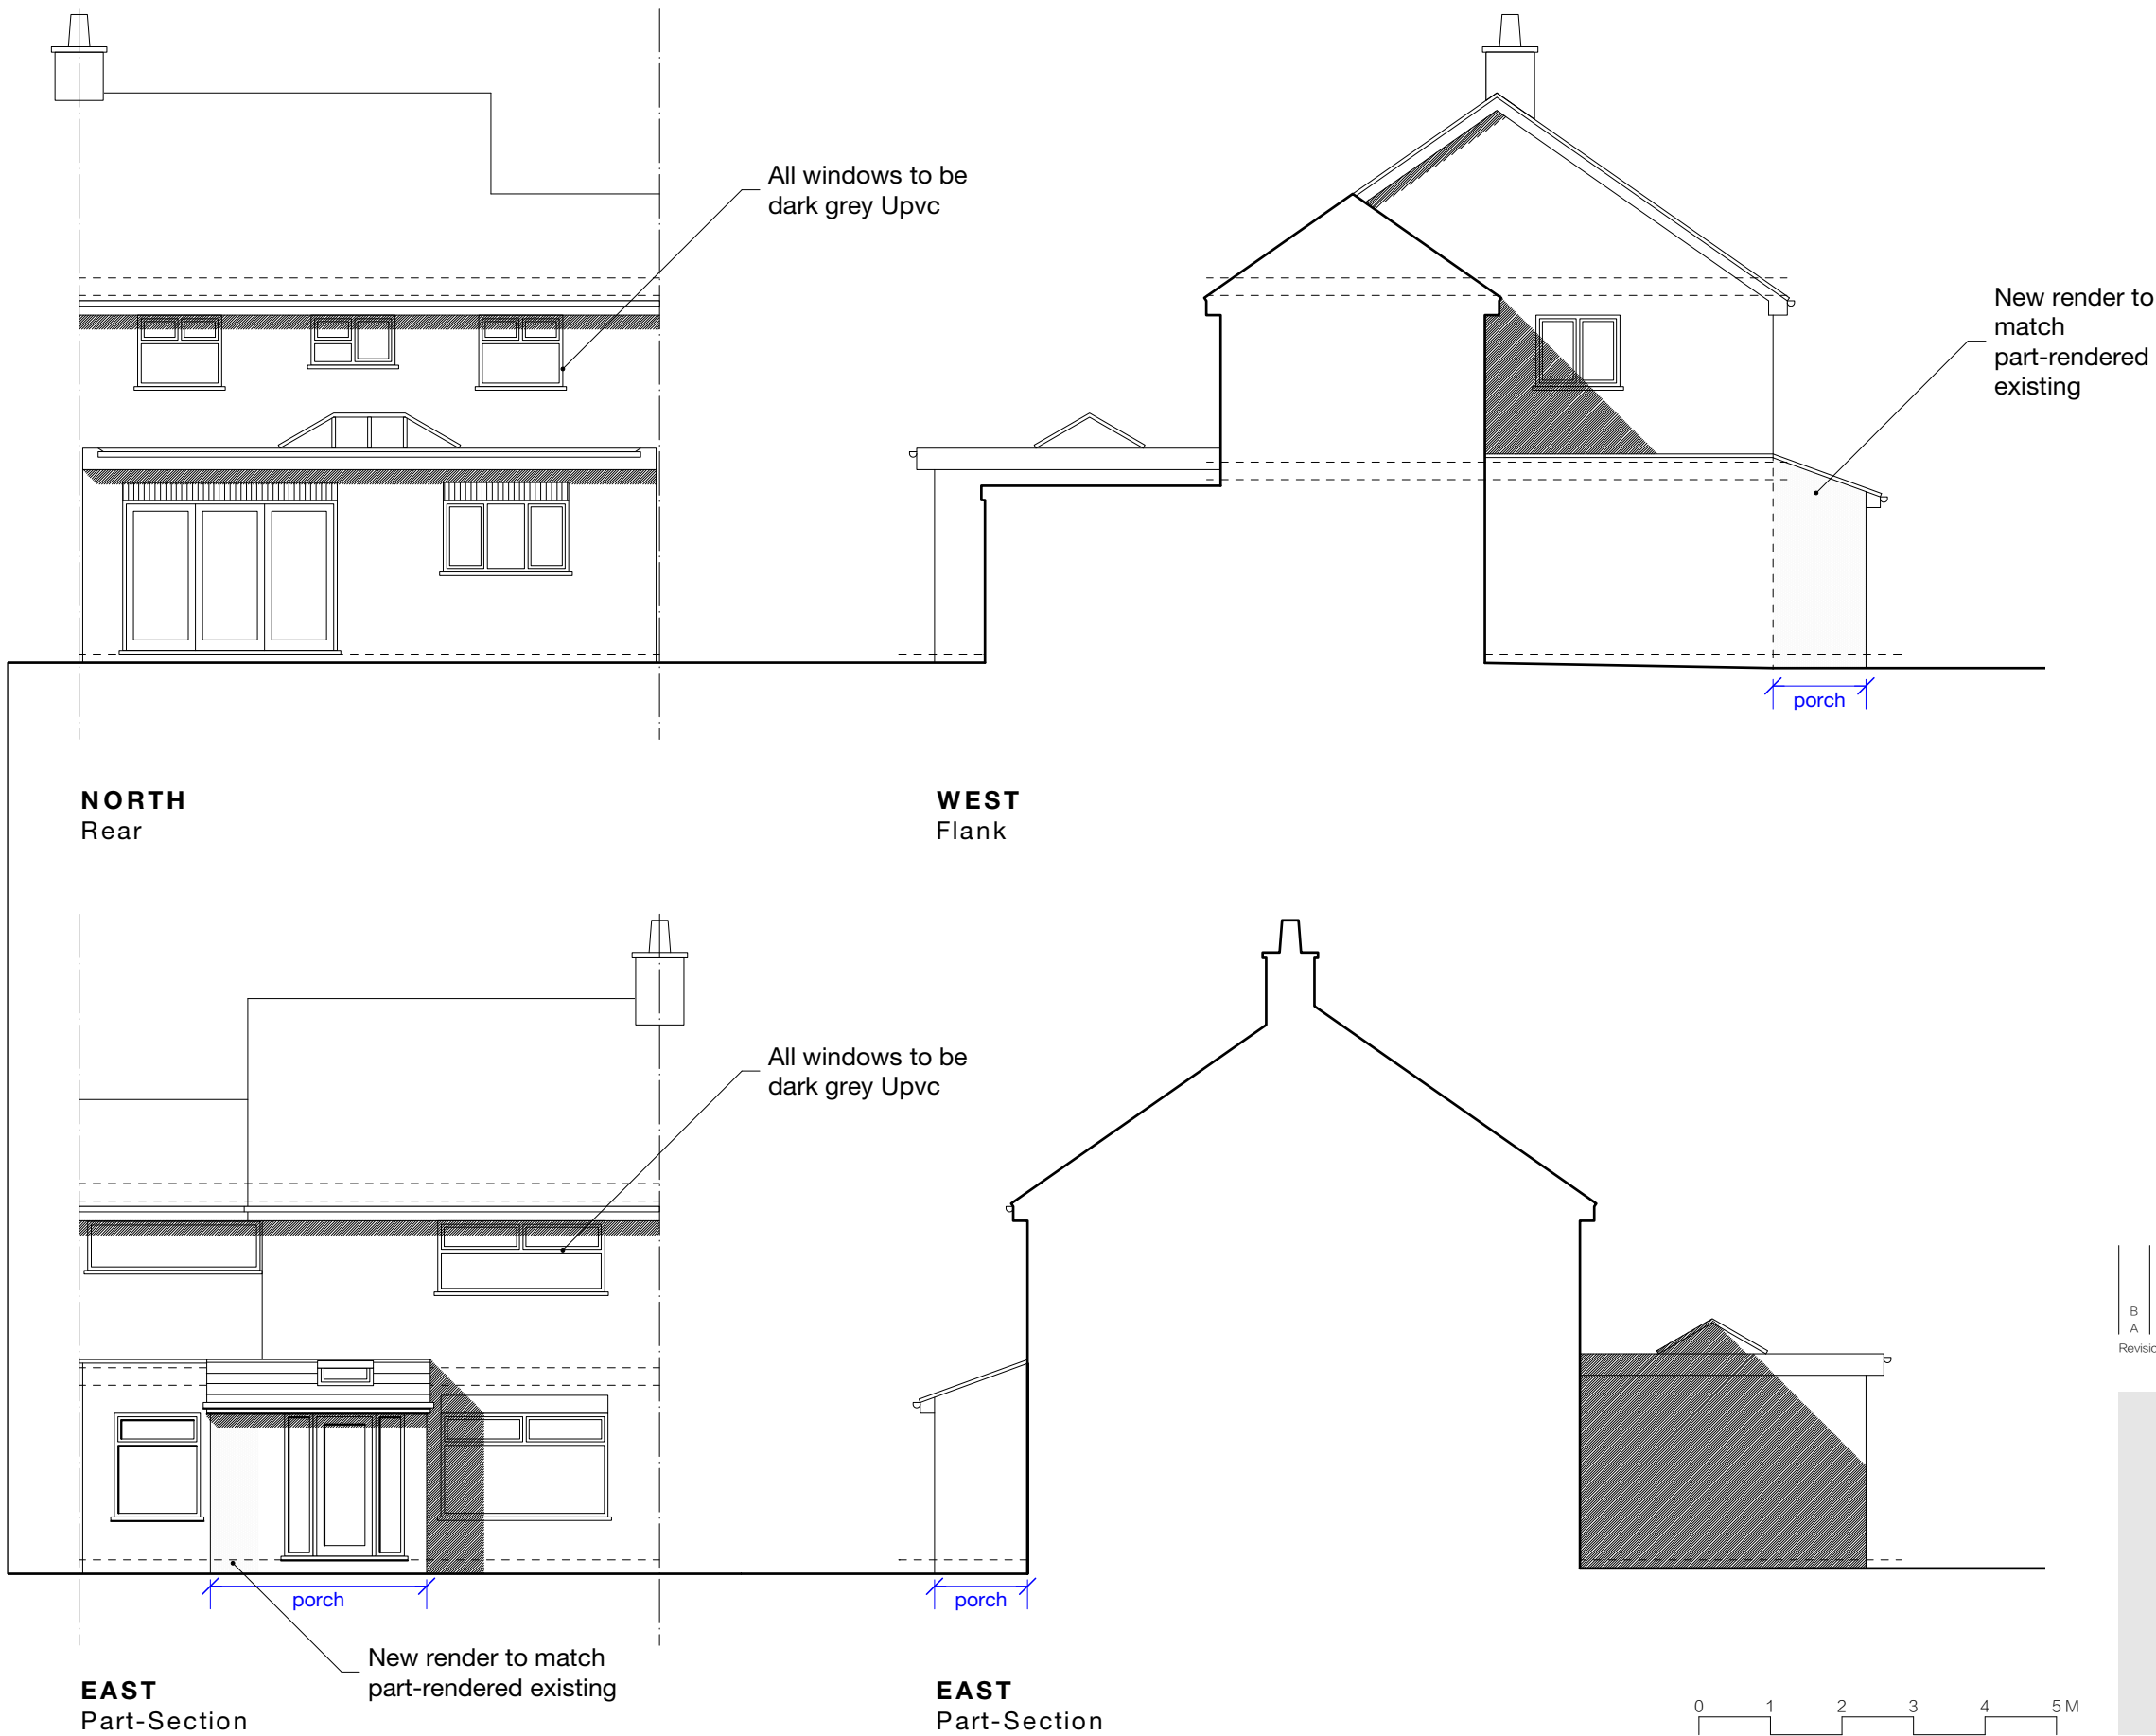

B	01/07/21	MH	Amendments as per planning officer (Mandeep Chaggar) comments
A	10/06/21	MH	Amendments as per clients comments
Revision notes			



MASONWOOD
DESIGN

www.masonwoodgroup.co.uk
gc@masonwoodgroup.co.uk
+44 7498 589399

client
Mr Amrit Bhinder

project
8 Coleridge Way, West Drayton UB7

drawing
PROPOSED ELEVATIONS

date
April 2021

work stage
3

scale
1:100 at A3

drawing no
C03

project no
2021.021

revision
B

VARIATION