




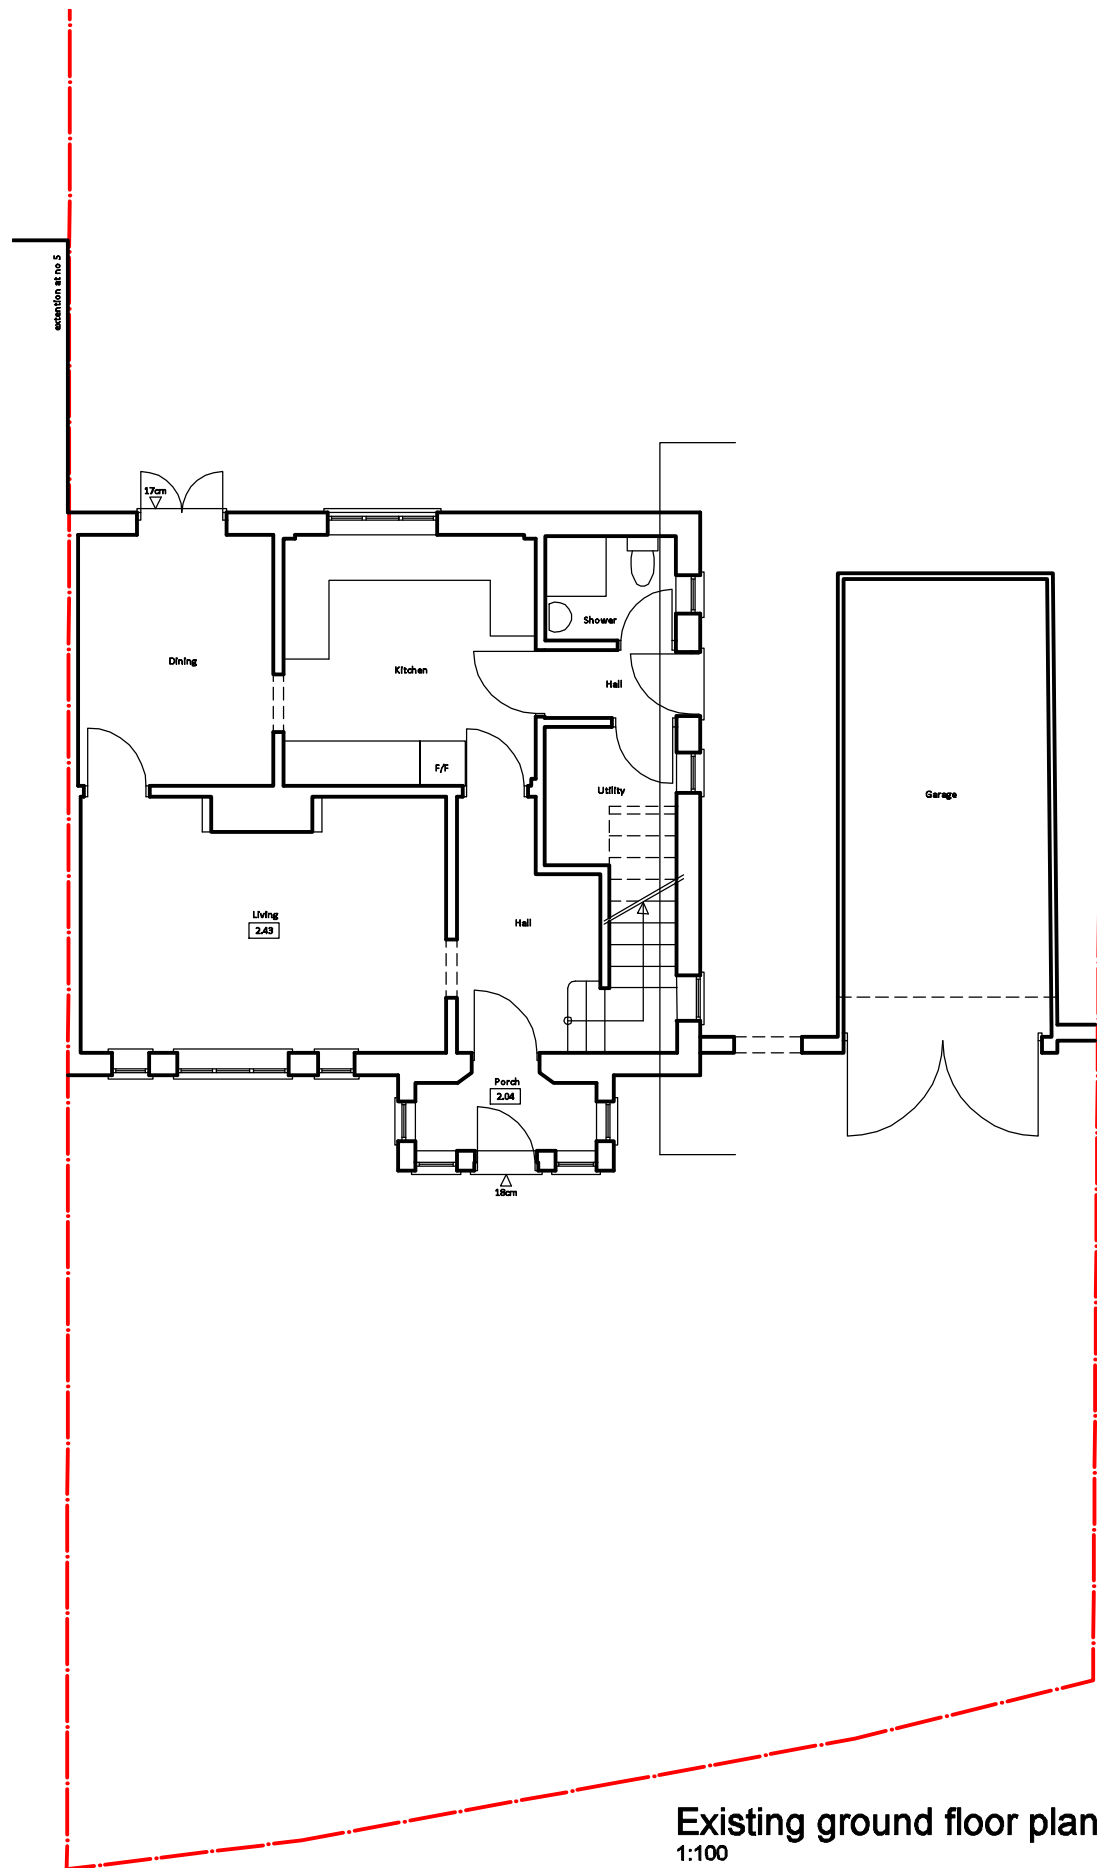


Existing ground floor plan  
1:100

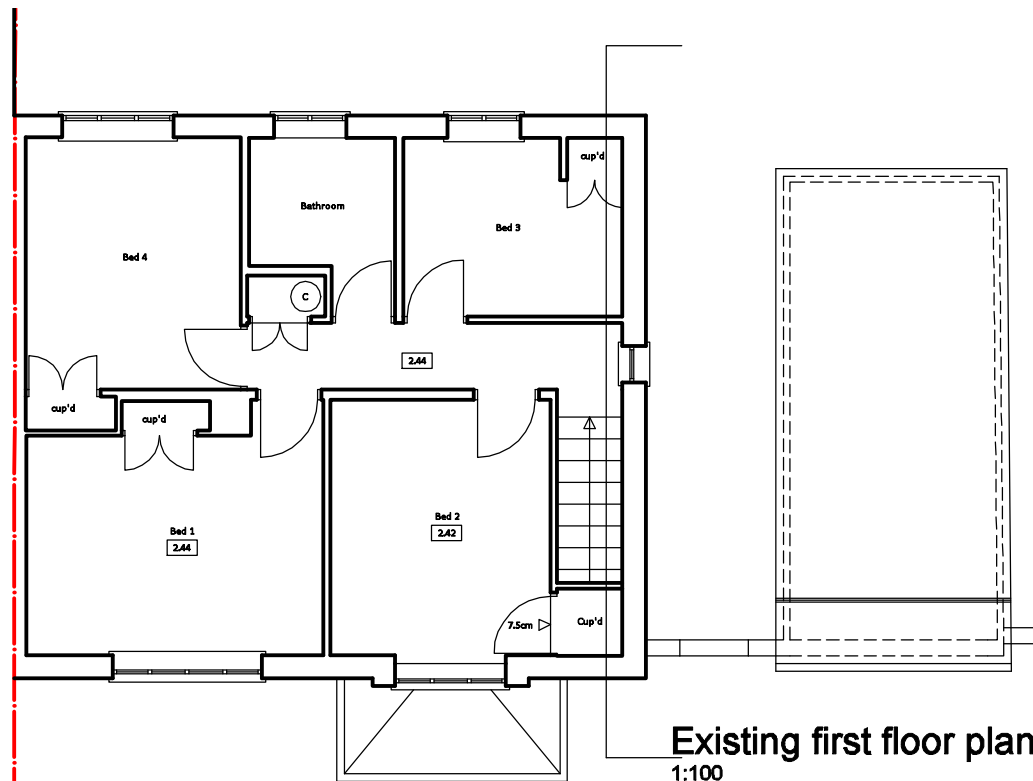


Existing first floor plan  
1:100

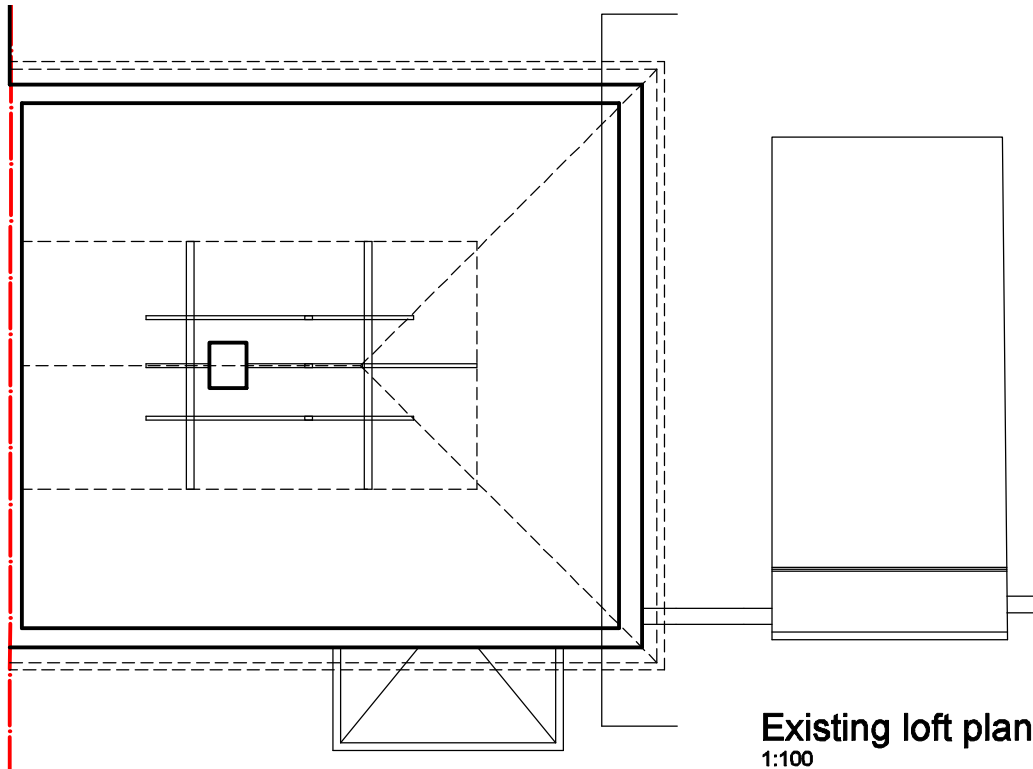

Existing loft plan  
1:100

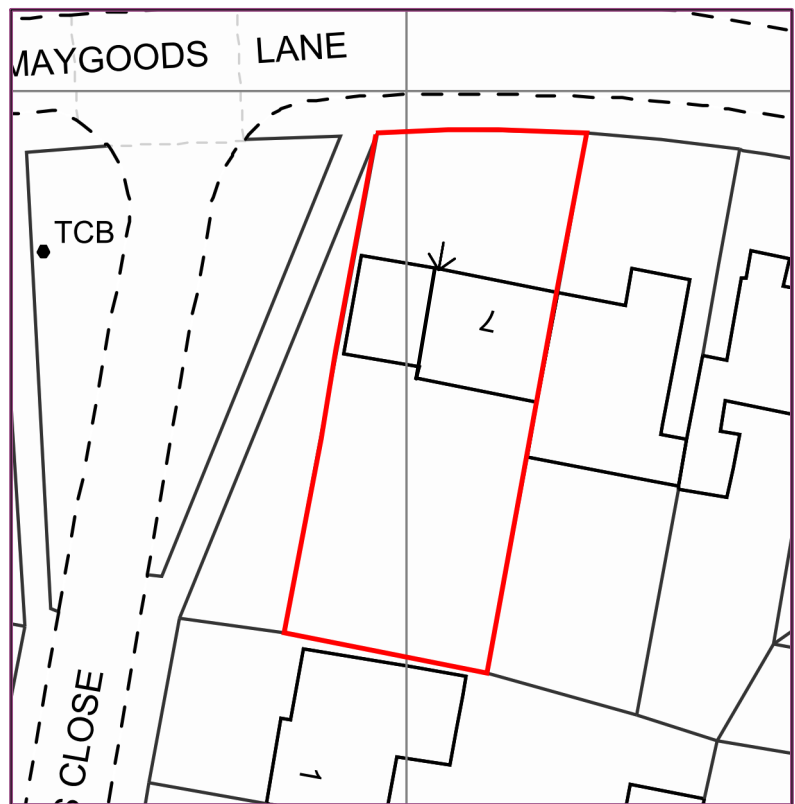

Block plan  
1:500

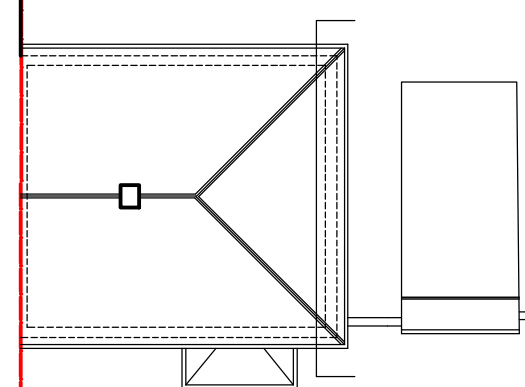


Existing roof plan  
1:200

**NOTES**

The specification and drawings are produced for the purpose of obtaining Local Authority Approvals only. No dimensions are to be scaled from drawings and all are to be site checked by builder before commencement of works. All works to be carried out in accordance with the Building Regulations 2000, British Standards, Codes of Practice and any printed directions issued by manufacturers of propriety materials and components used (whether specified or not). All works to be carried with all relevant Local Authority approvals and to building control inspection.

THIS IS A PLANNING DRAWING ONLY

1:100 scale @ A3

 

**ShazaDesign**  
140 Venner Road SE26 5HS  
tel: 077 6277 1020

Drawing  
**Existing plans**

Client/Site  
**7 Maygoods Lane  
UB8 3TE**

|                |          |            |
|----------------|----------|------------|
| Scale          | Date     | Drawing no |
| 1:100<br>1:200 | 19/07/21 | 154/PL/01  |

Revision