



- NOTES
1. This drawing are for Planning & Building Control purpose only
 2. Verify all dimensions & setting out point on site, IF IN DOUBT-ASK
 3. Engineer must be notified if there are any discrepancies and or before altering any structure details

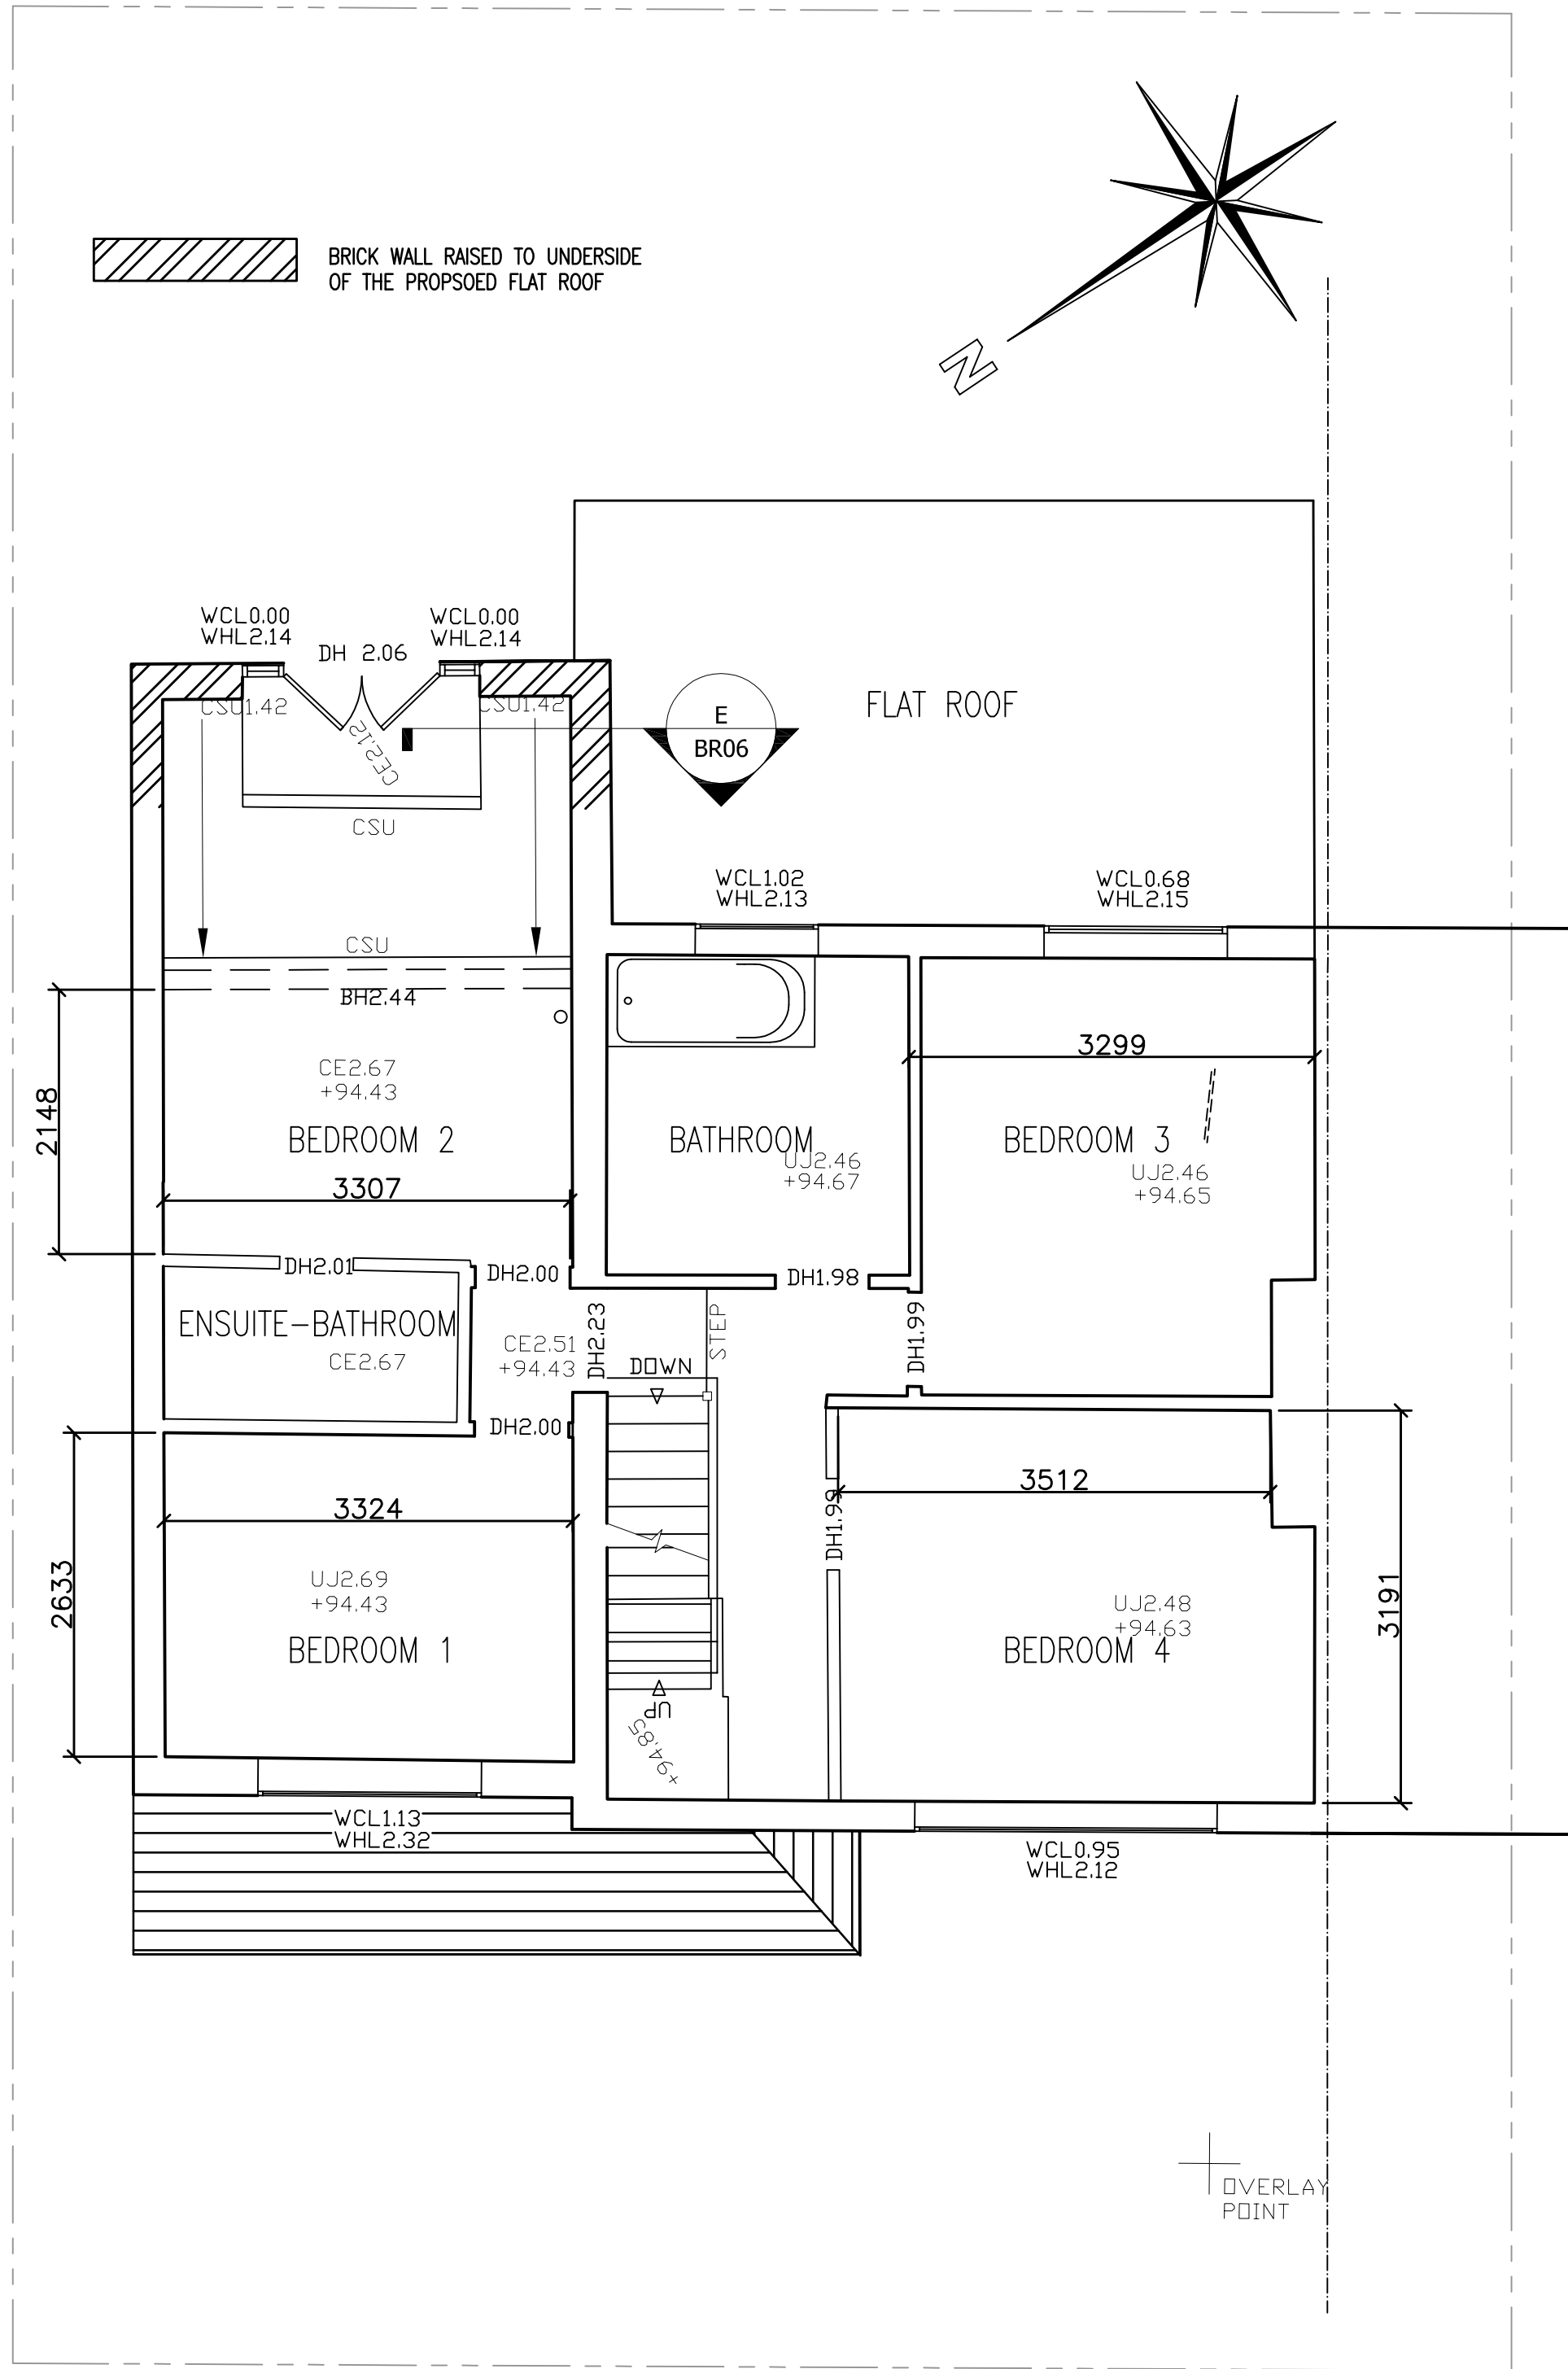

05 PROPOSED FIRST FLOOR

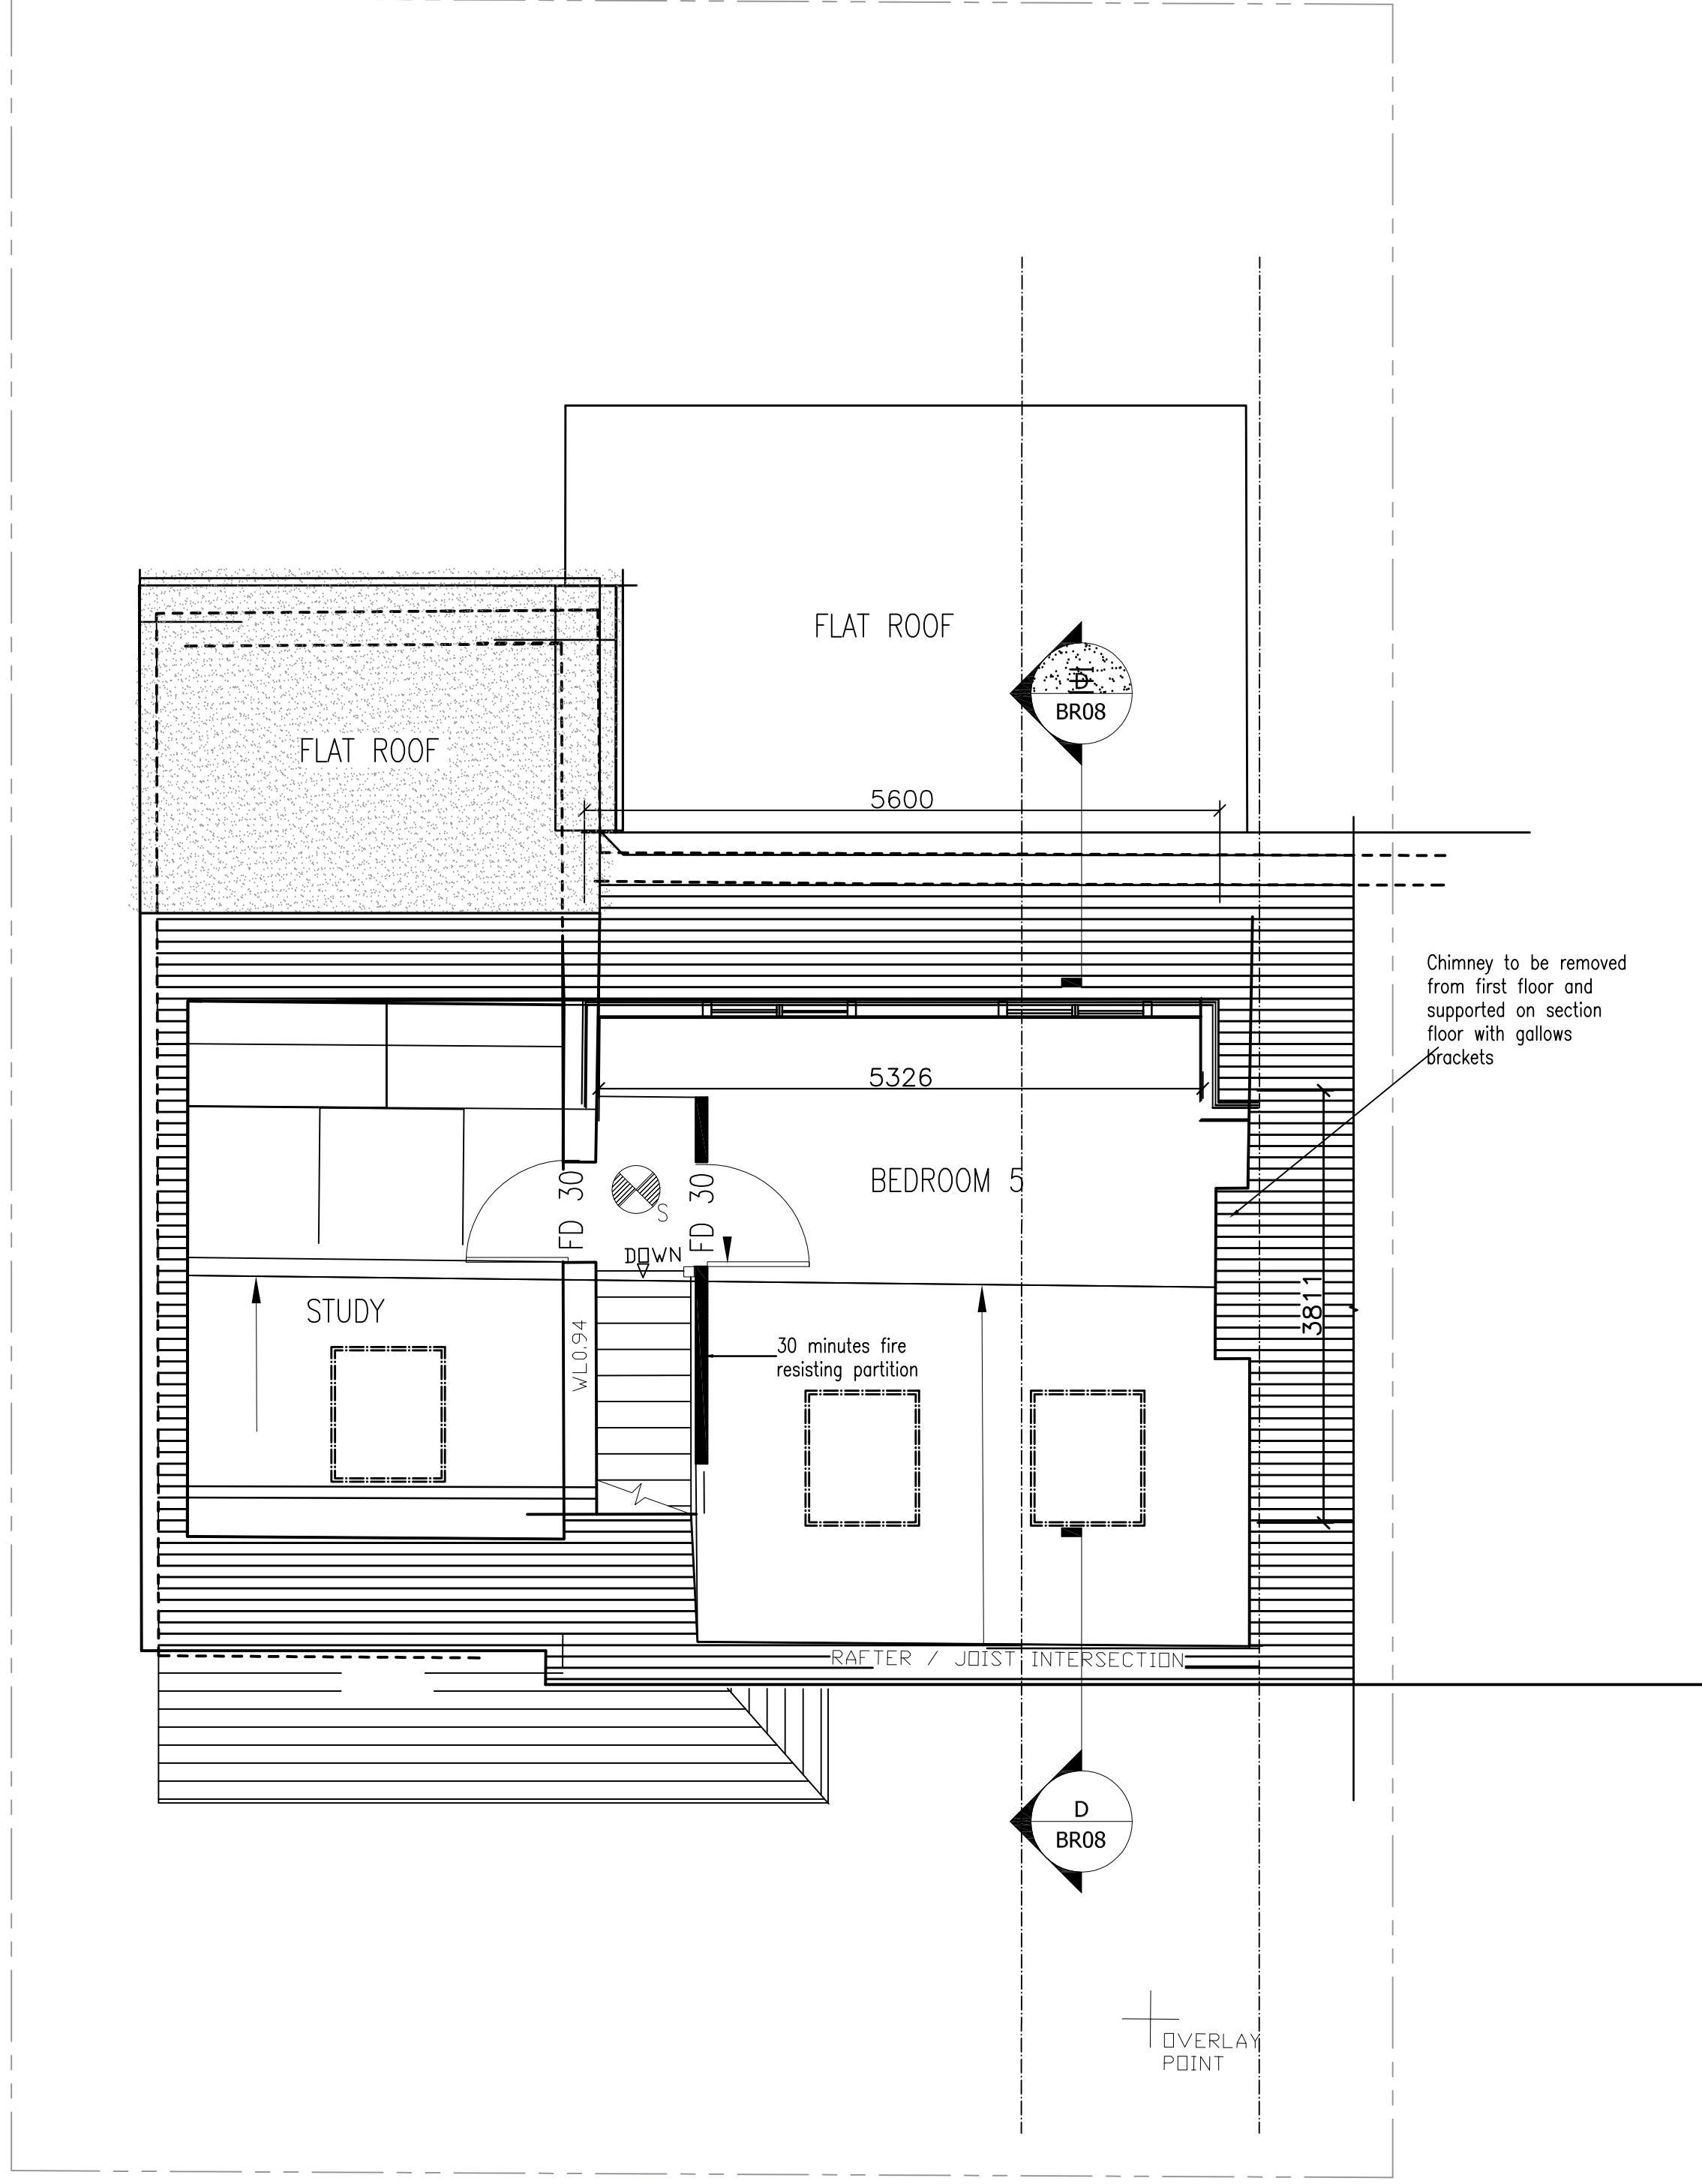

04 PROPOSED SECOND FLOOR

Lotus Consultants Limited
Design. Construction. Management

Address: 37 Woodfield Rise Bushey Hertsfordshire WD23 4QR
e: enquiries@lotusltd.co.uk web: www.lotusltd.co.uk
m: 0772544 1065 t: 0208 950 2143
© Copyright Lotus Consultants Ltd.

No.	Description	Date
A	LOFT SIZE ALTERED, RHS DORMER OMITED	~JAN 22
B	LOFT SIZE ALTERED, RHS DORMER OMITED	~JAN 22

Client name
Kishan & Amisha Thakrar
Project address
**234 Northwood Road
Harefield
UB9 6PT**

Project description
LOFT EXTENSION

Sheet name
PROPOSED 1ST & 2ND FLOOR

Project number **2106**

Date: **JAN 2022**

Drawn: **OP**

Checked:

Project stage
PLNNG

Drawing No.

BR 01 NR-FLOOR PLANS

Scale: **1:50 @ A1 & 1:100 @A3** Rev. **B**