
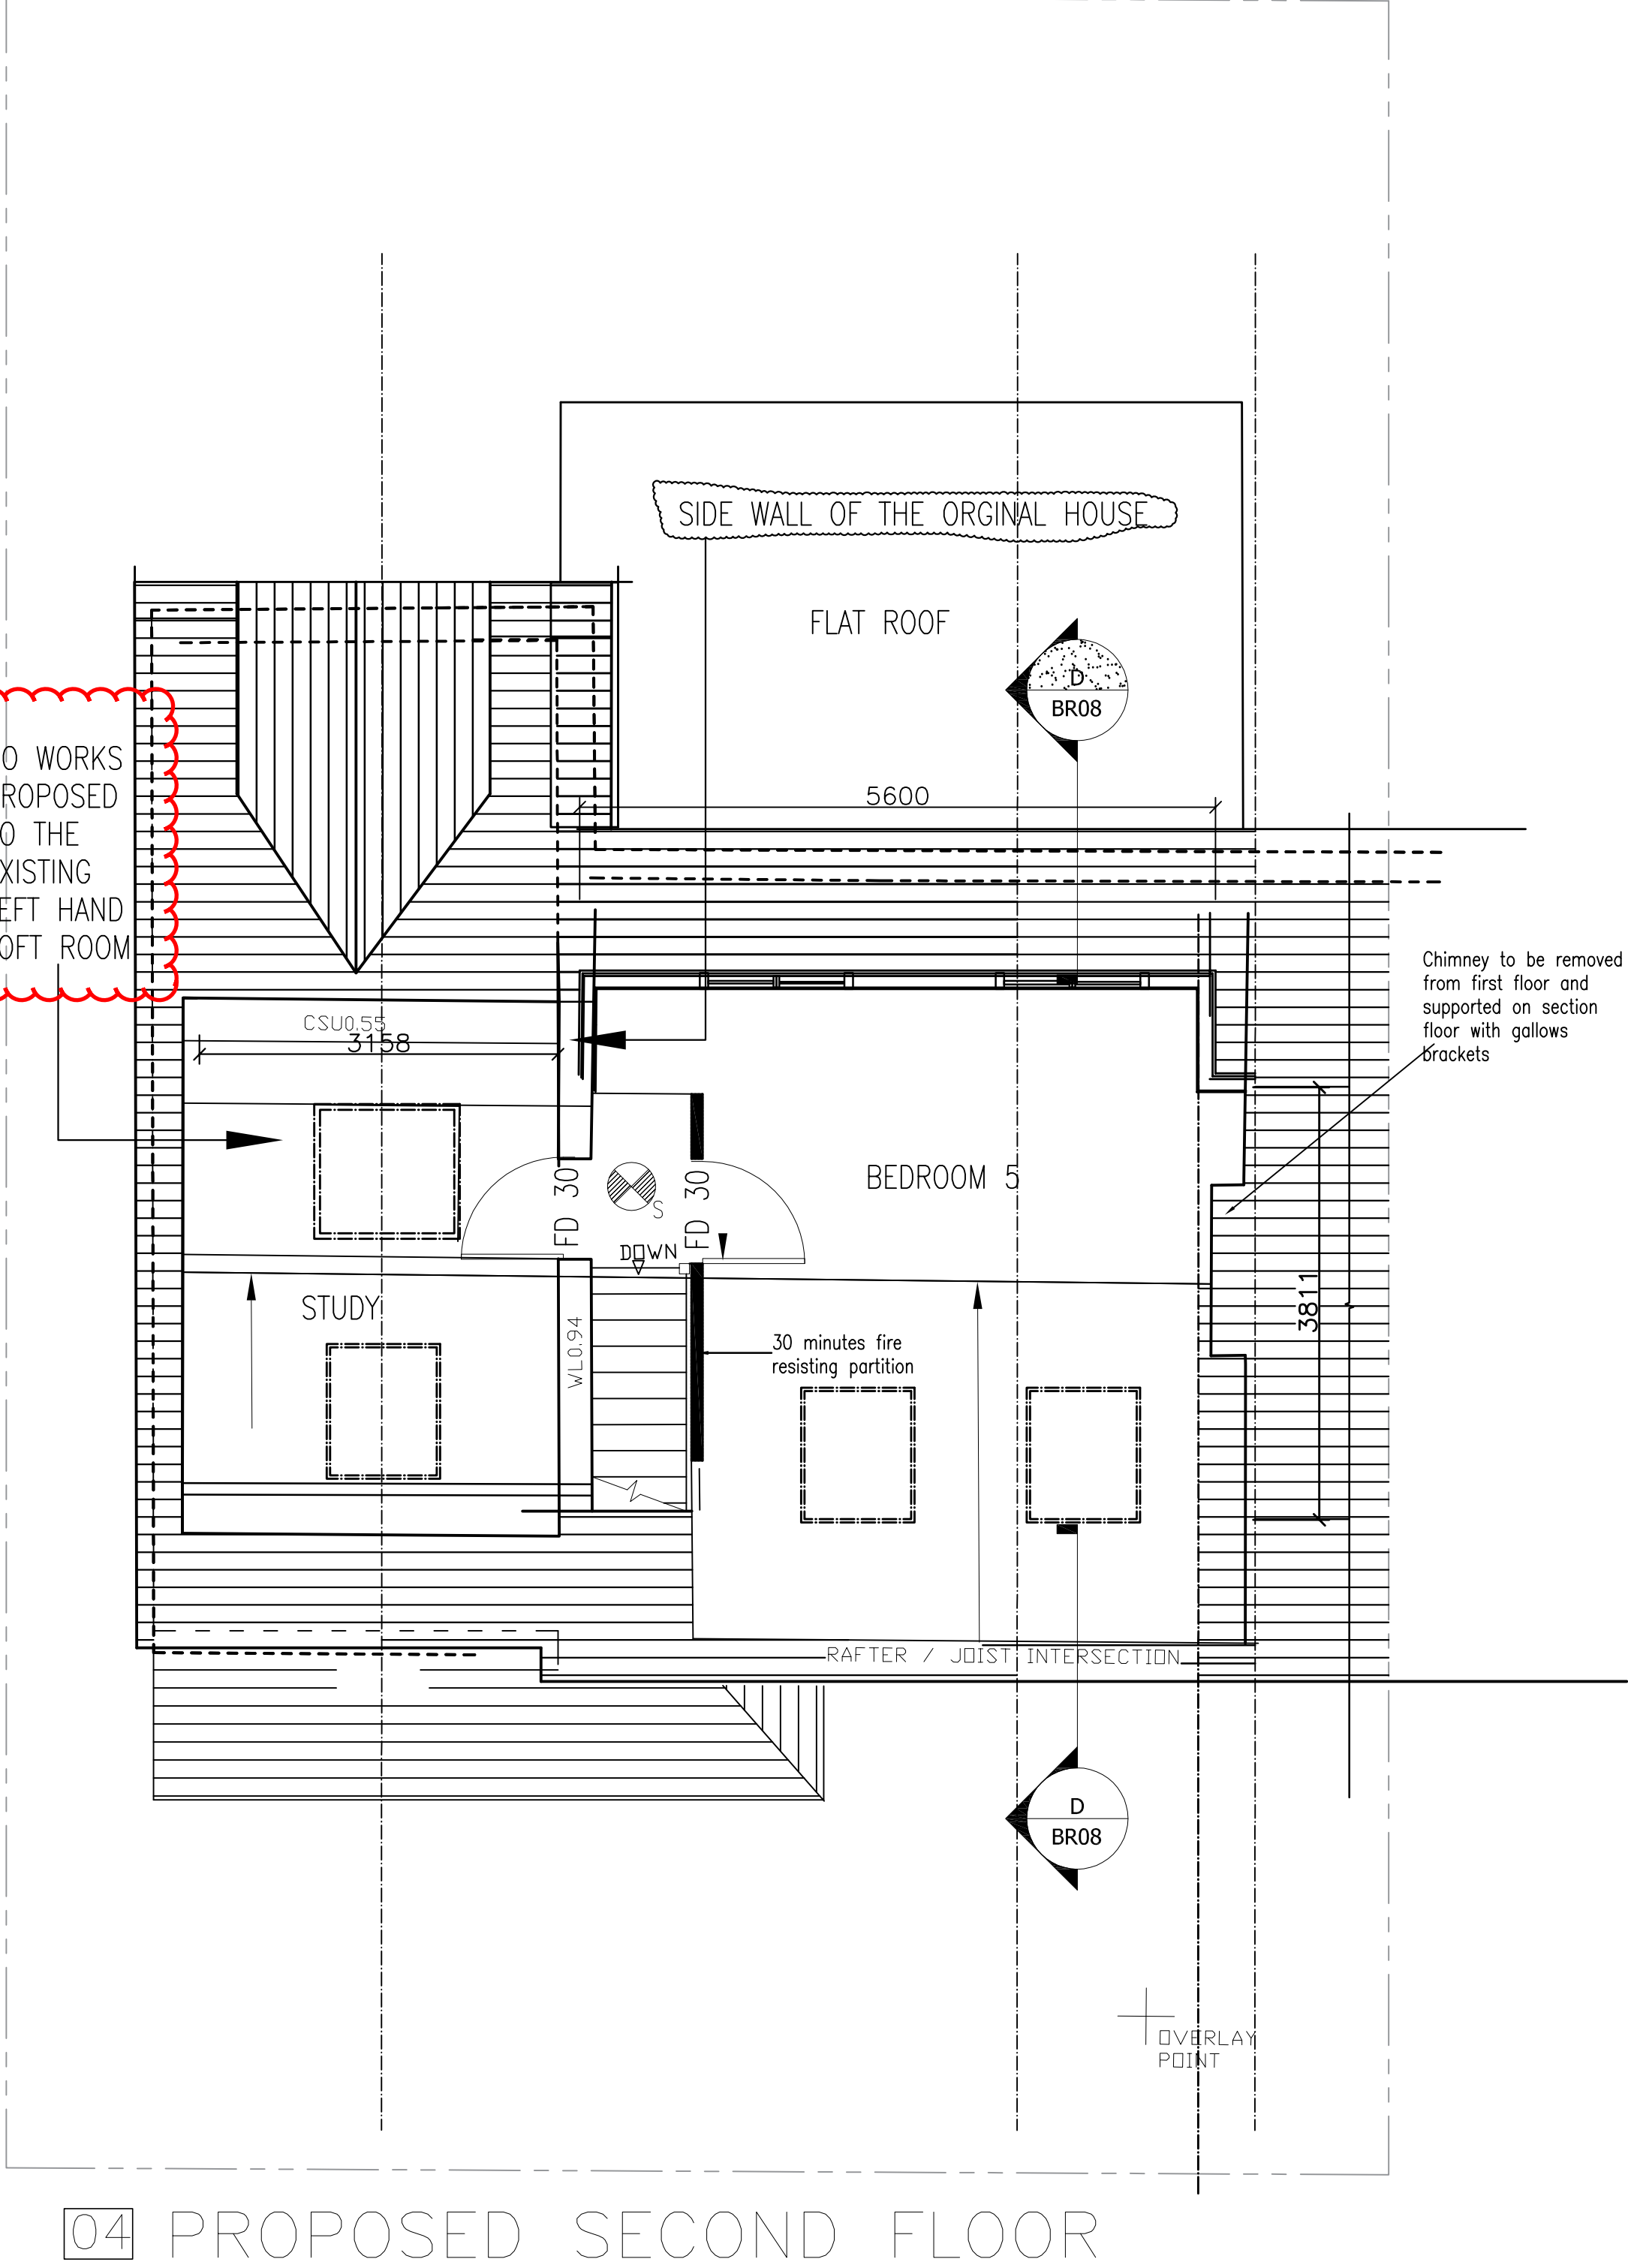


- NOTES
1. This drawing are for Planning & Building Control purpose only
 2. Verify all dimensions & setting out point on site, IF IN DOUBT-ASK
 3. Engineer must be notified if there are any discrepancies and or before altering any structure details

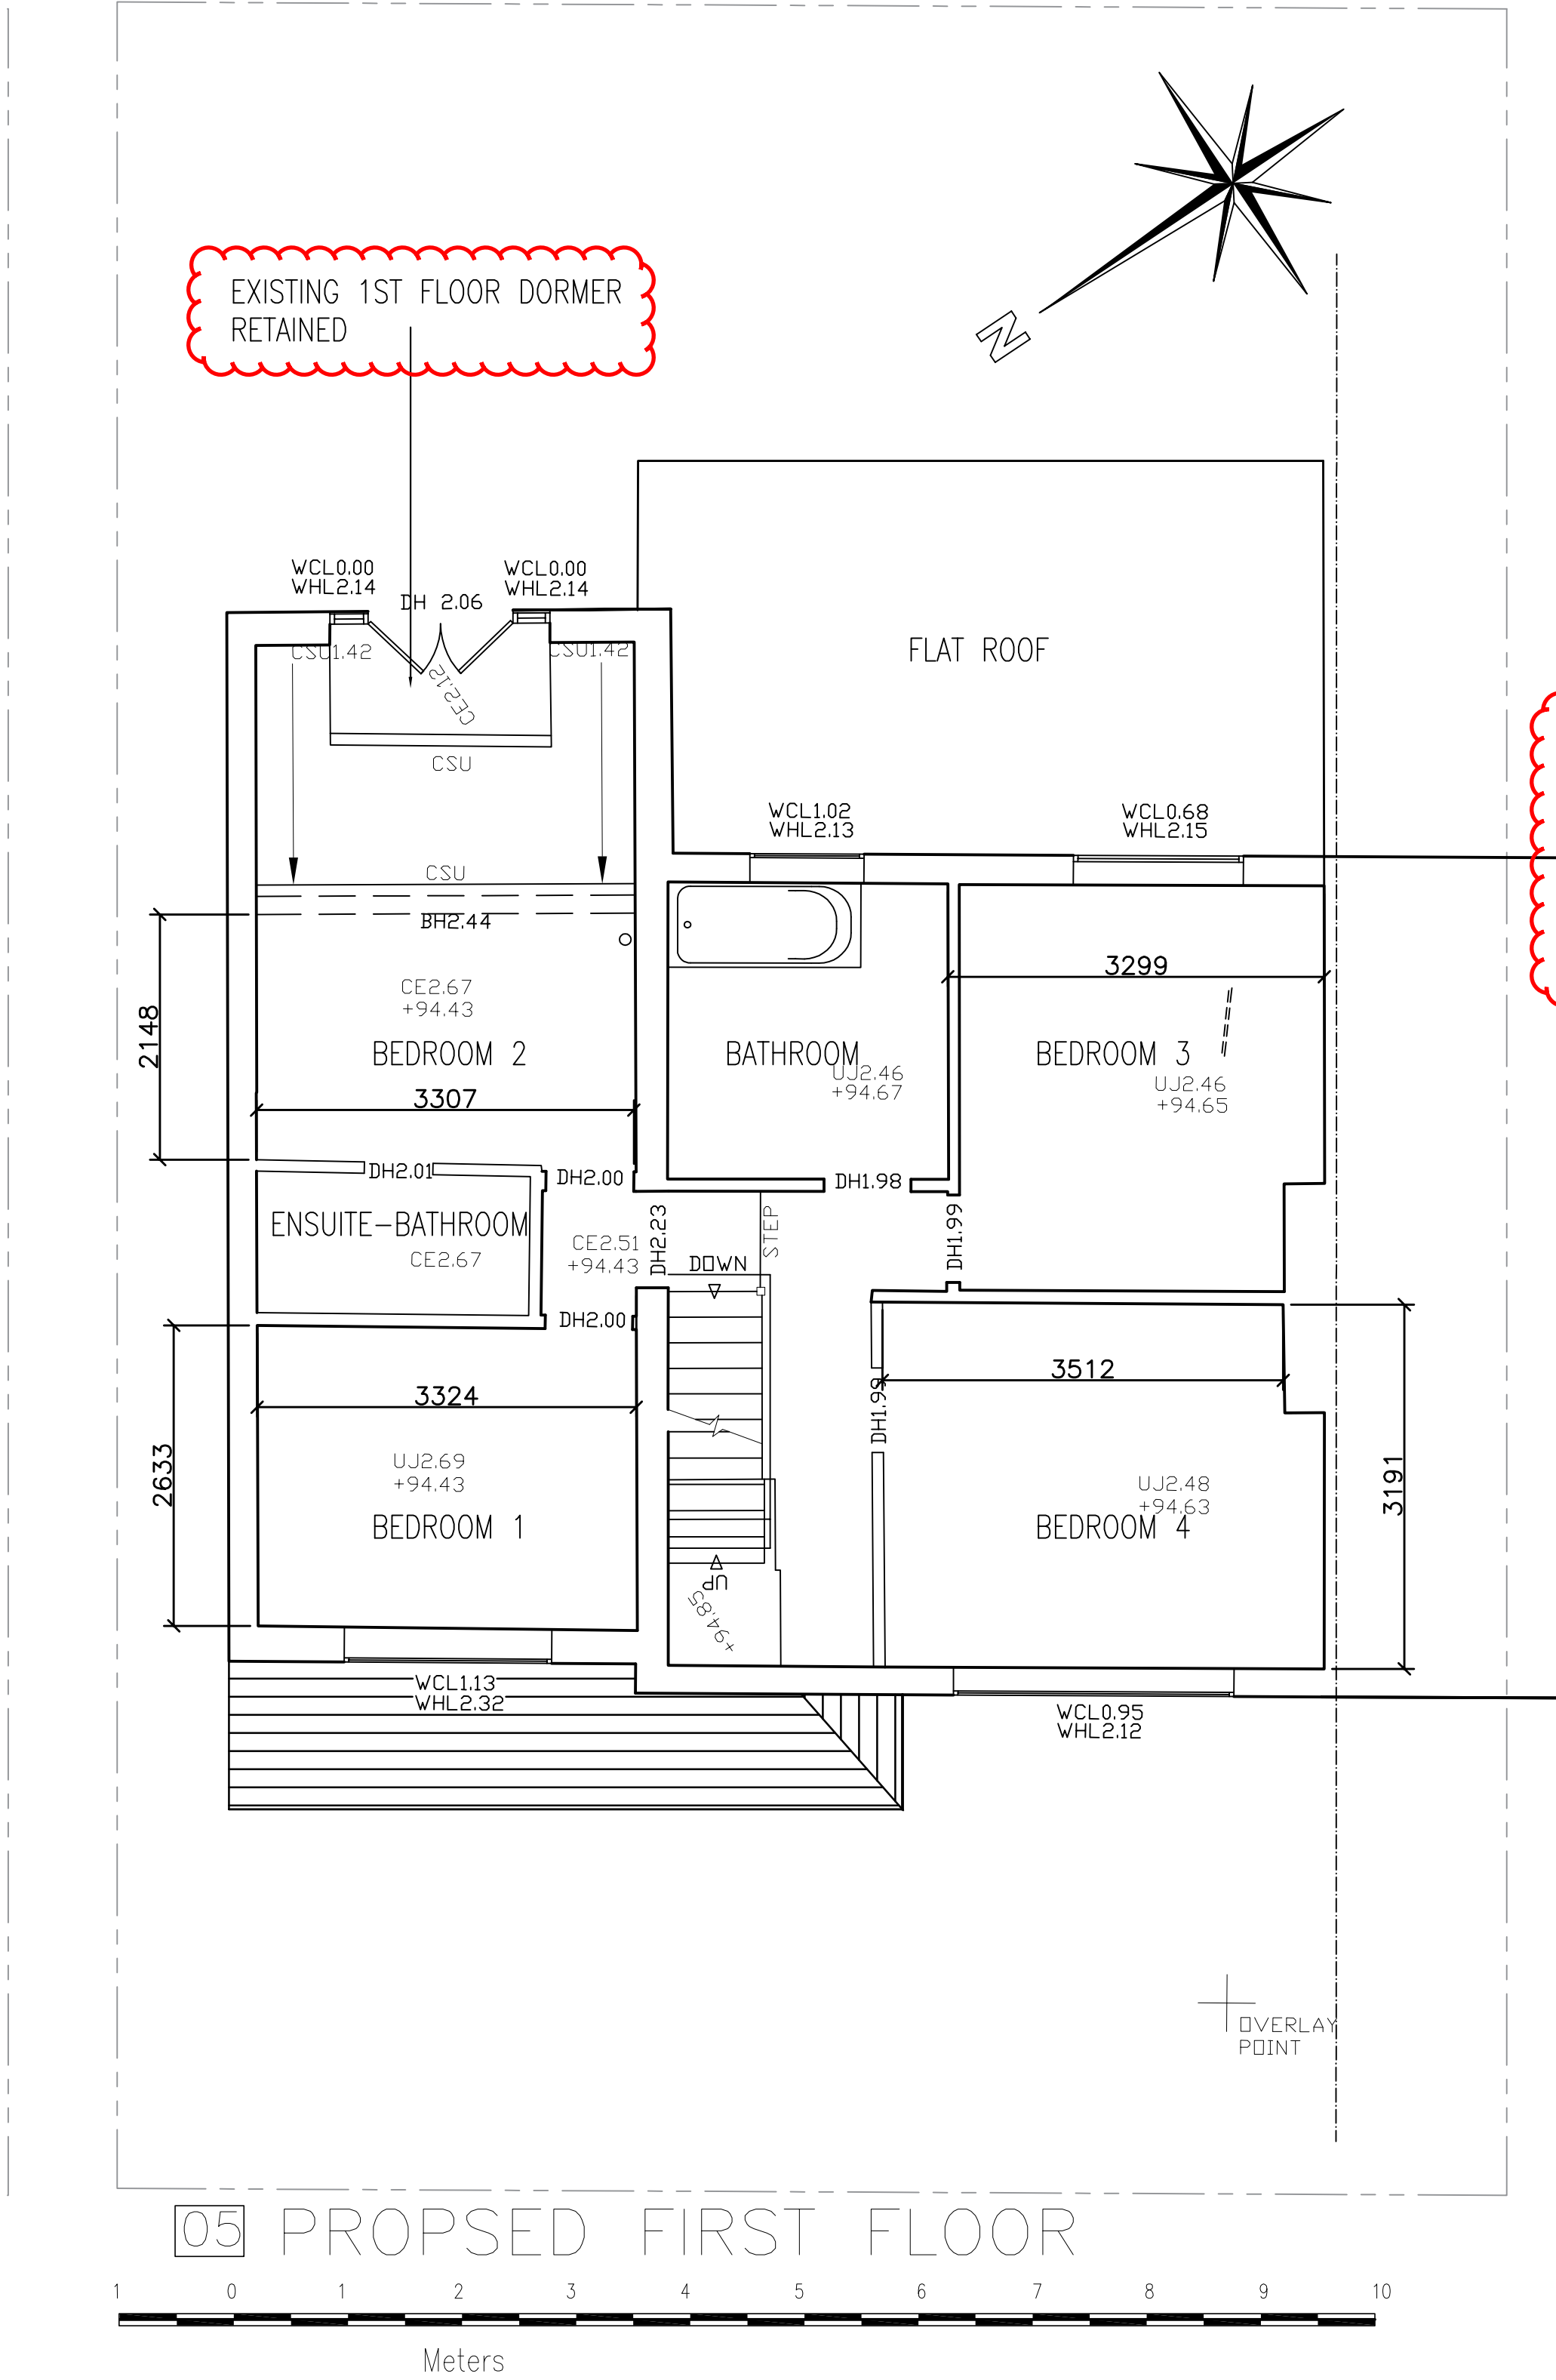

No.	Description	Date
A	LOFT SIZE ALTERED, RHS DORMER OMITED	~JAN 22
B	LOFT SIZE ALTERED, RHS DORMER OMITED	~JAN 22
C	RHS DORMER OMITED & 1ST FLOOR DORMER RETAINED	Feb 22

Client name
Kishan & Amisha Thakrar

Project address
**234 Northwood Road
Harefield
UB9 6PT**

Project description
LOFT EXTENSION

Sheet name
PROPOSED 1ST & 2ND FLOOR

Project number **2106**

Date: **JAN 2022**

Drawn: **OP**

Checked:

Project stage
CONSTRUCTION

Drawing No.
BR 01 NR-FLOOR PLANS

Scale: **1:50 @ A1 & 1:100 @ A3** Rev. **C**