
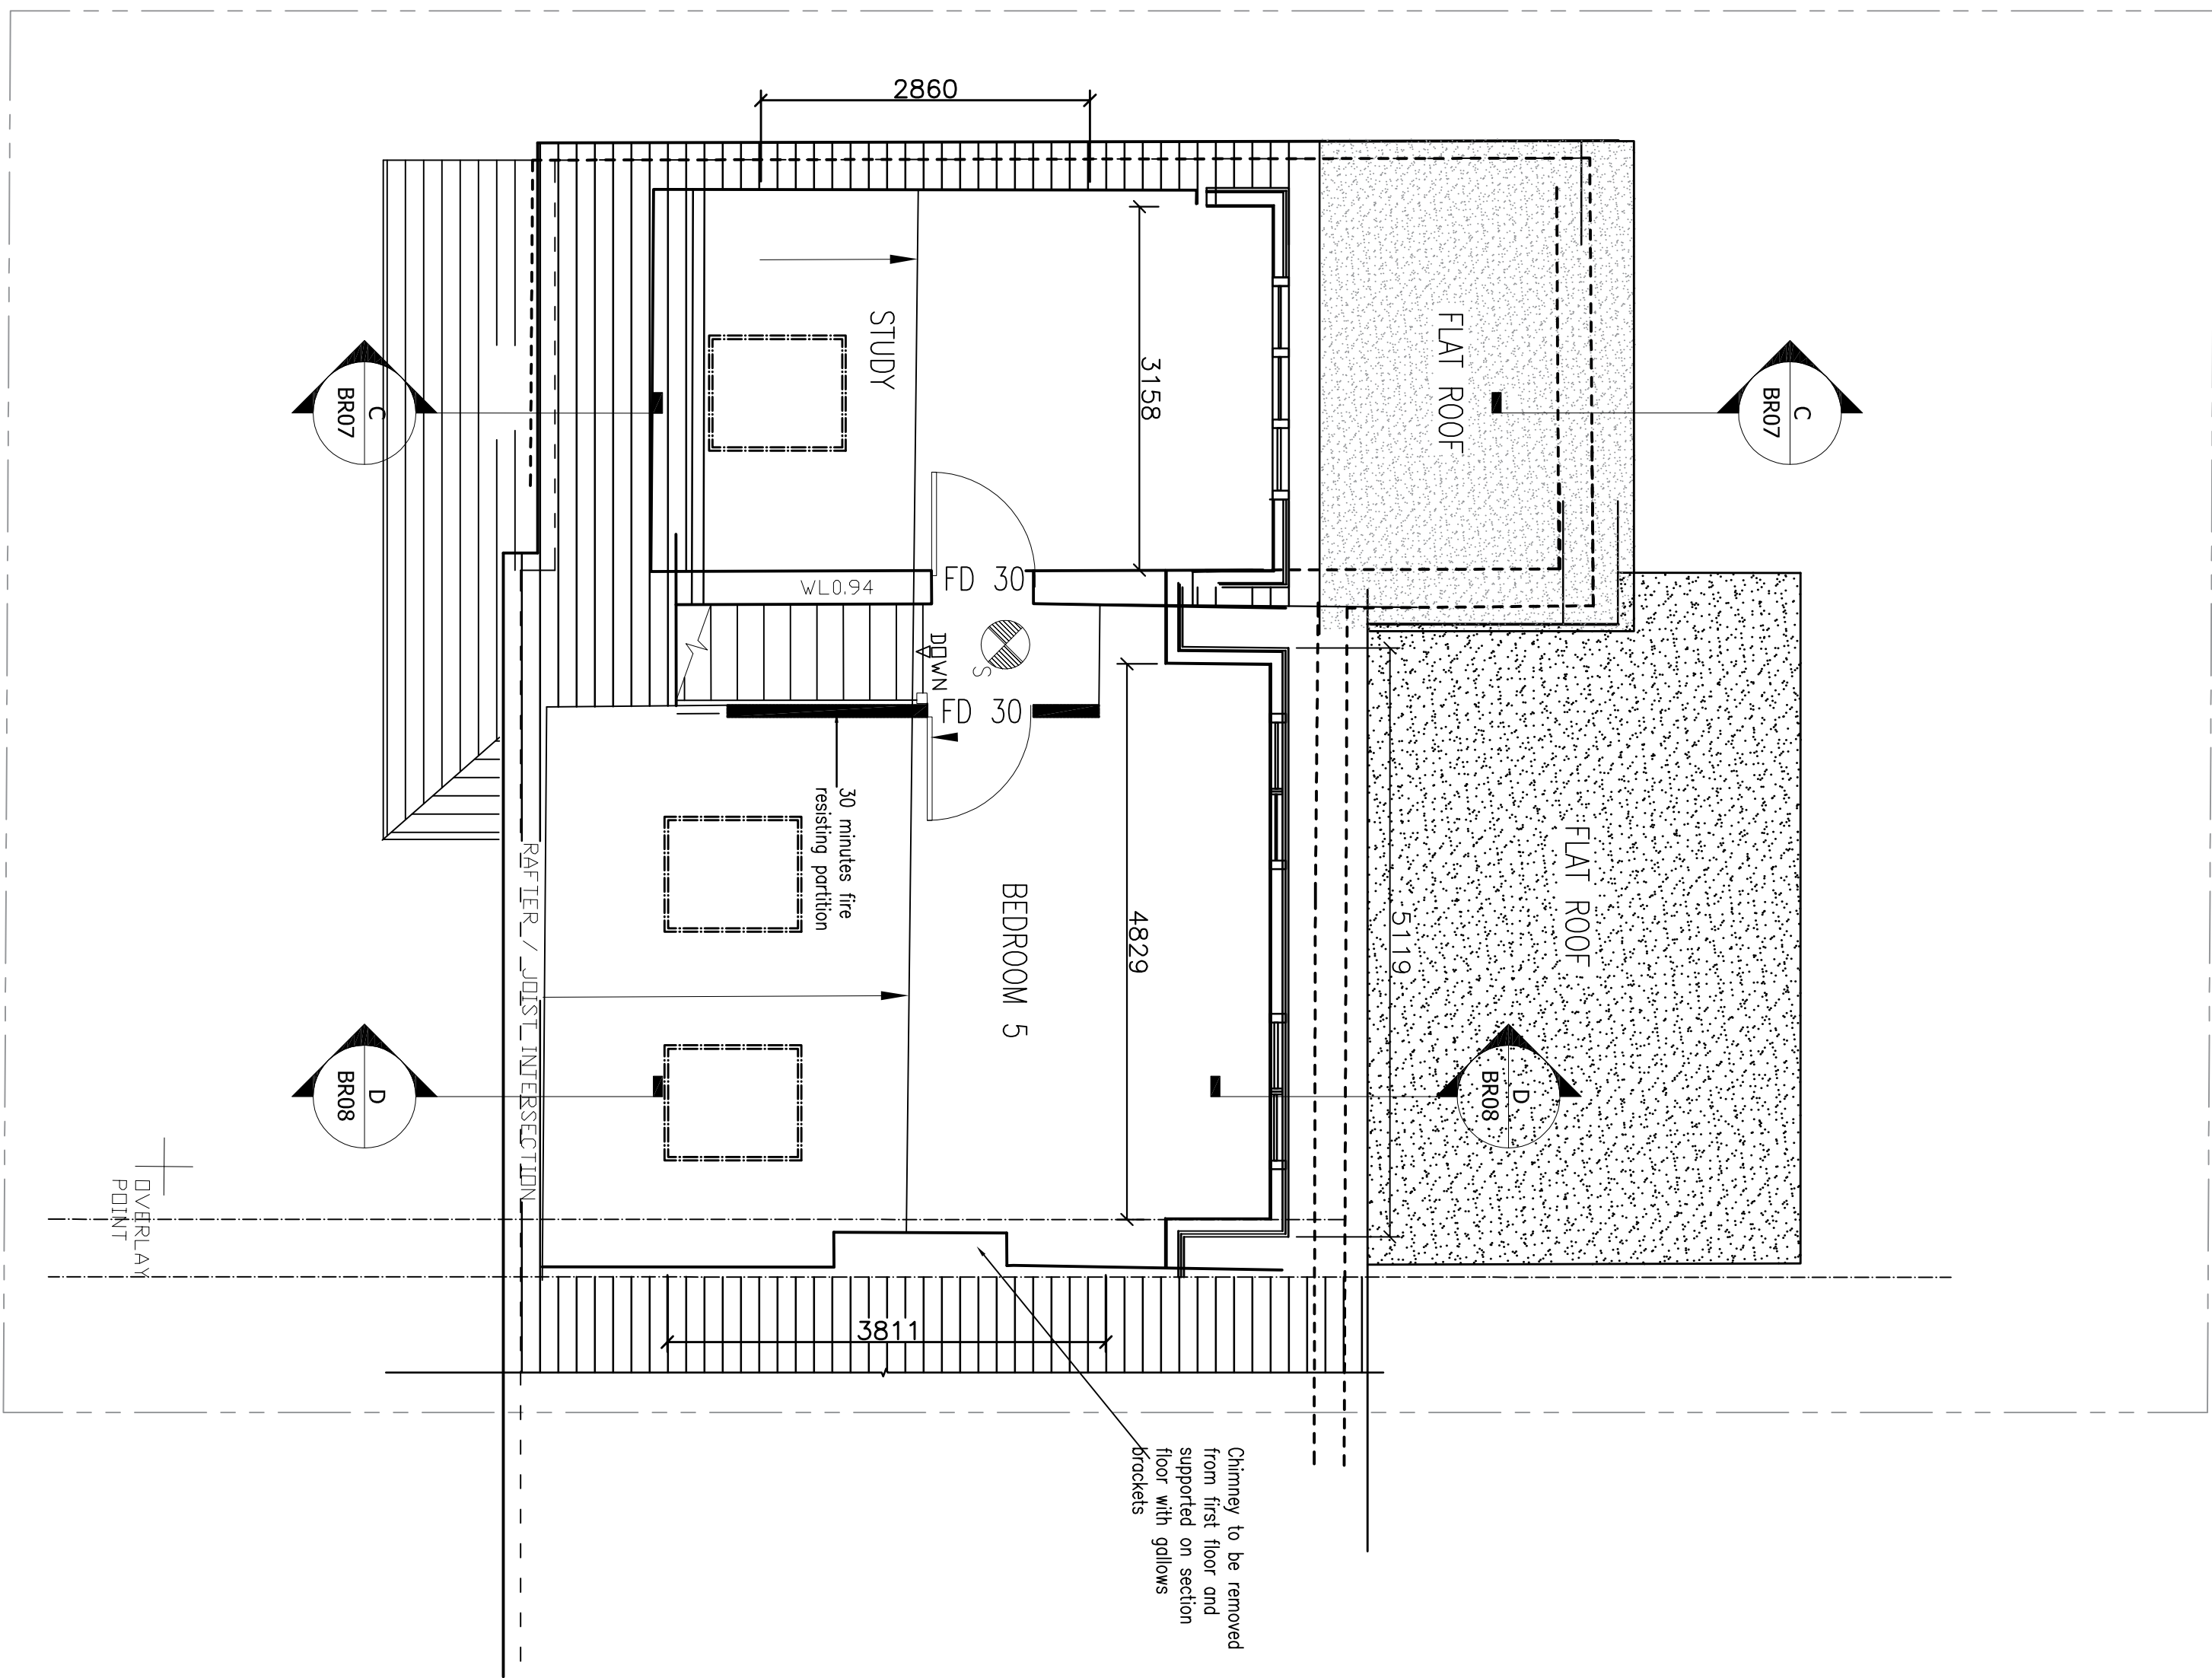


- ## NOTES
1. This drawing are for Planning & Building Control purpose only
 2. Verify all dimensions & setting out point on site, IF IN DOUBT—ASK
 3. Engineer must be notified if there are any discrepancies and or before altering any structure details

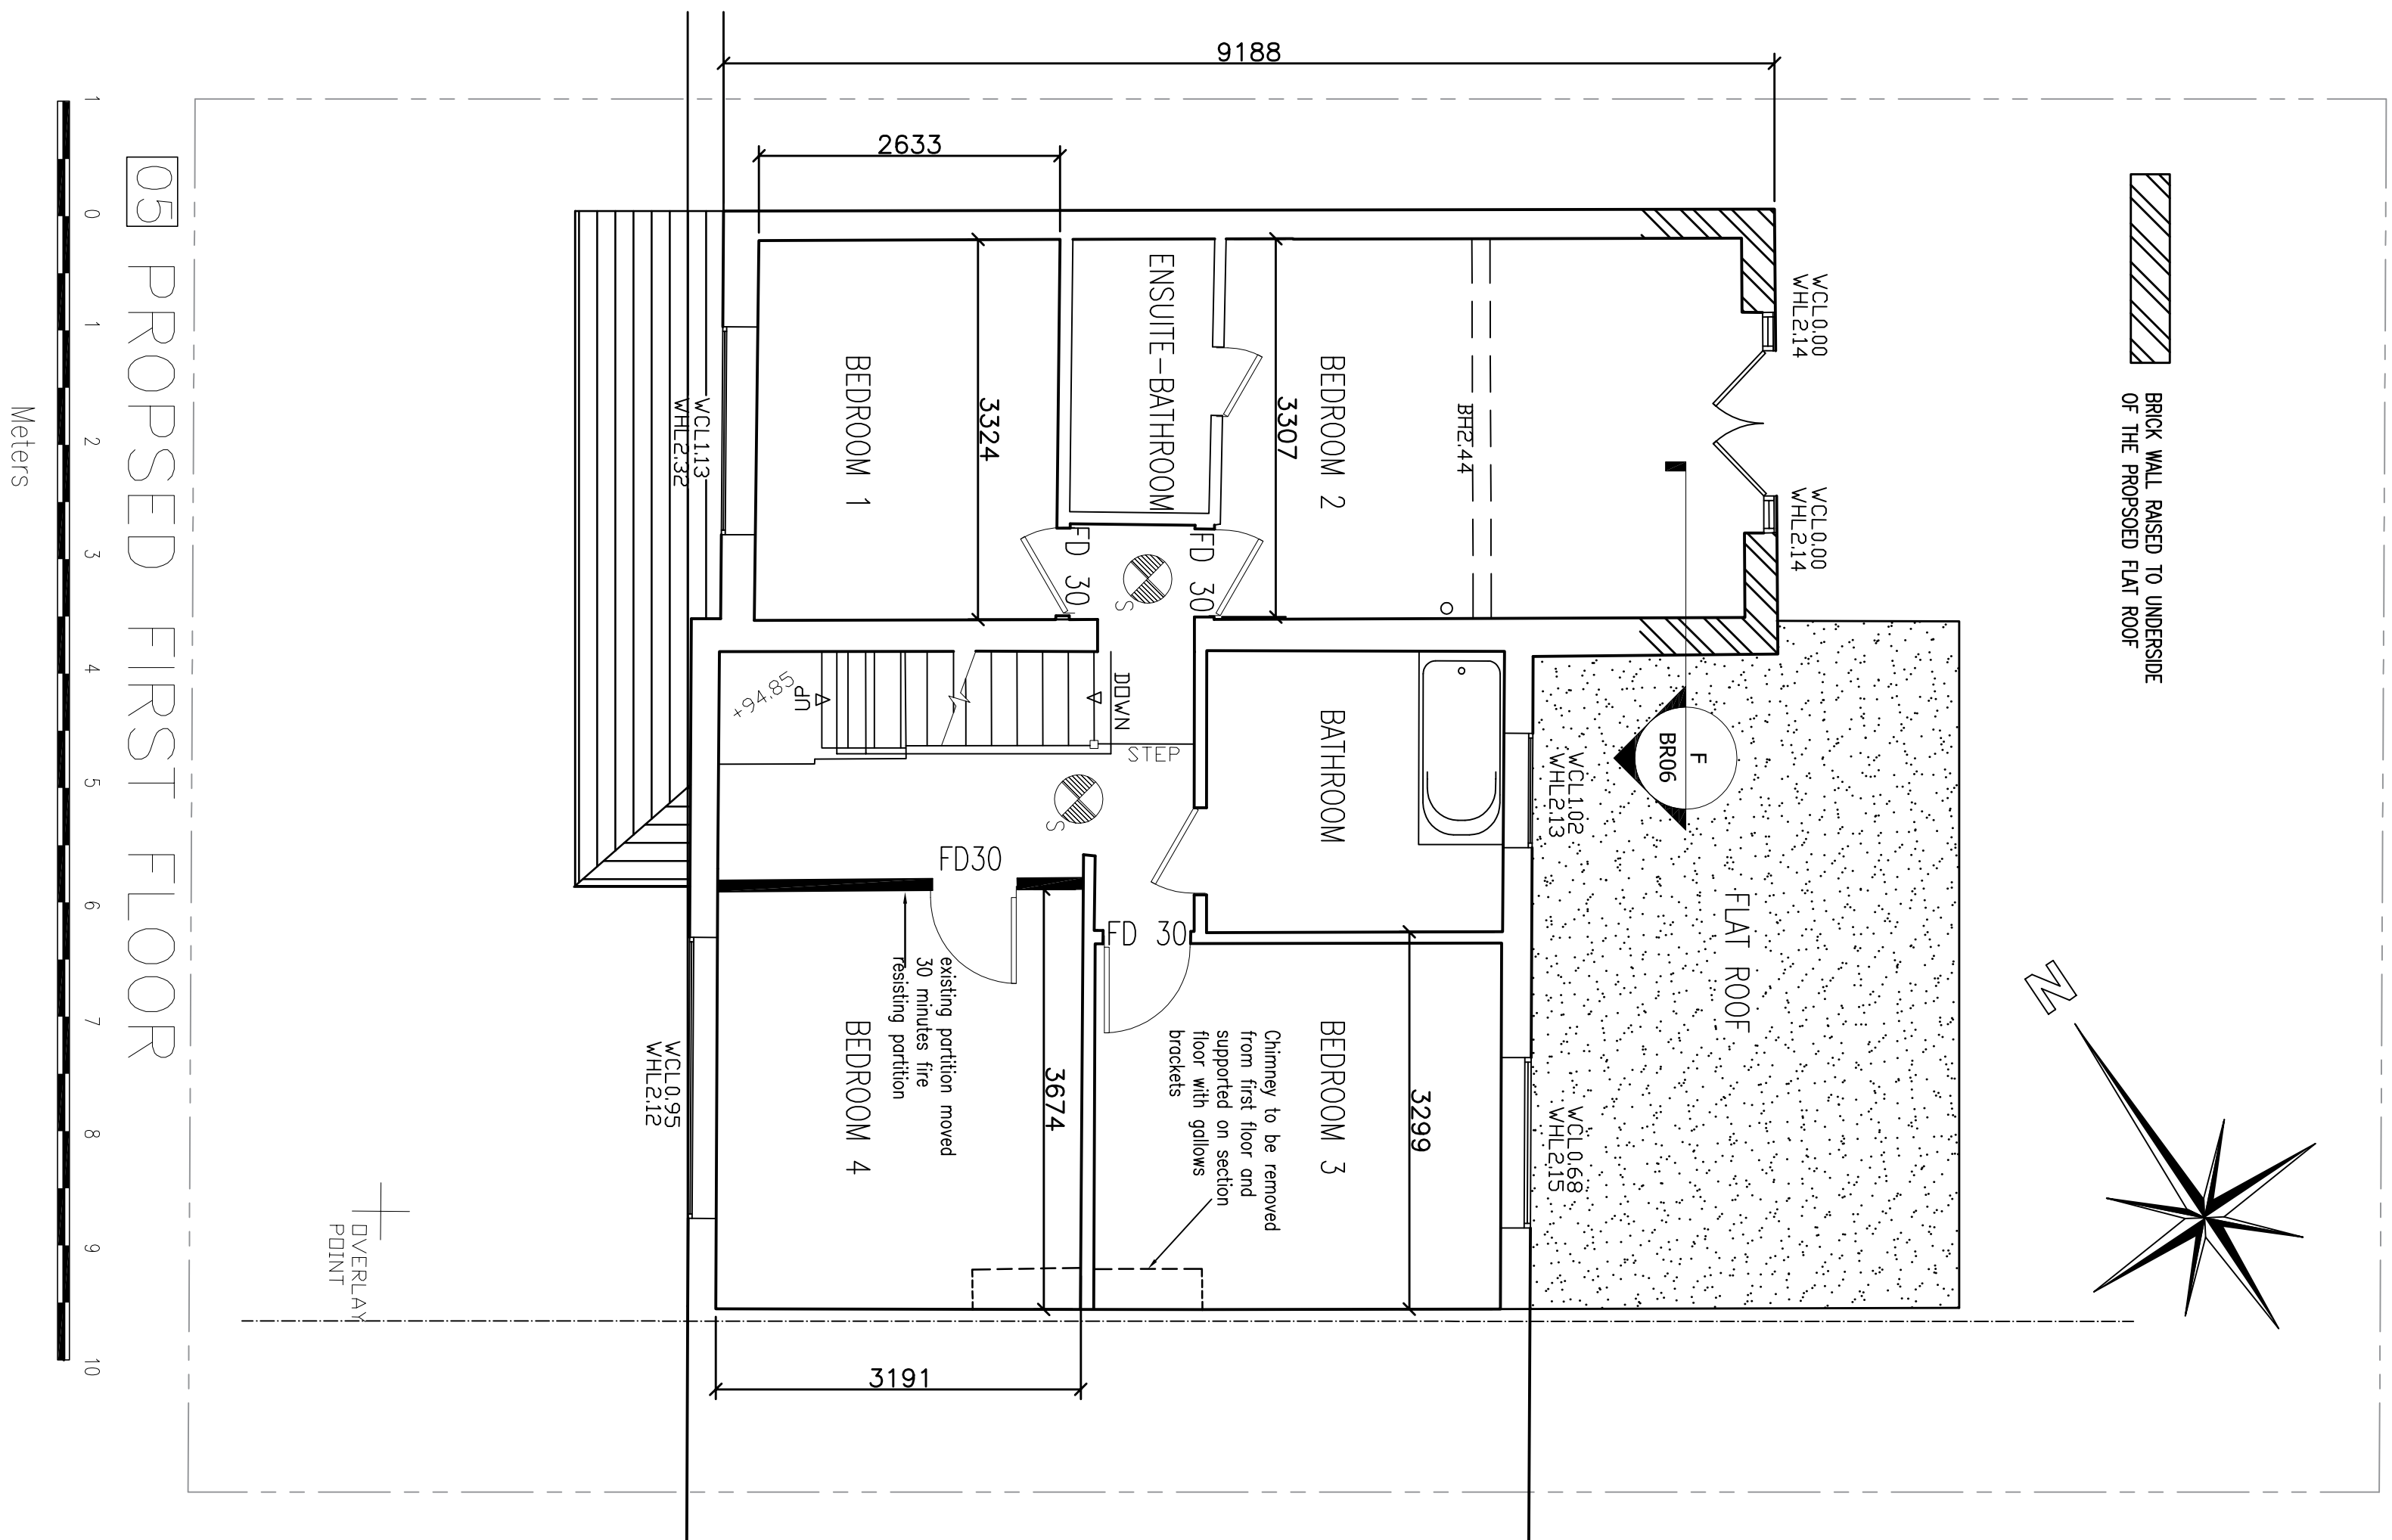

 Lotus Consultants Limited Design, Construction, Management					
Address: 37 Woodfield Rise Rushley Hertfordshire WD23 4QR e: enquiries@lotusltd.co.uk web: www.lotusltd.co.uk m: 0772544 1065 t: 0208 950 2143 © Copyright Lotus Consultants Ltd.					
No.	Description	Date	Client name	Project description	Sheet name
-	-	-	Kishan & Amisha Thakrar	LOFT EXTENSION	PROPOSED 1ST & 2ND FLOOR
			Project address	-	Project number
			234 Northwood Road		2106
			Harefield		Date: OCT 2021
			UB9 6PT		Drawn: OP
					Checked:
					Project stage
					PLANNING
					Drawing No.
					BR 01 NR-FLOOR PLANS
					Scale: 1:50 @ A1 & 1:100 @ A3 Rev. -

- NOTES
1. This drawing are for Planning & Building Control purpose only

2. Verify all dimensions & setting out point on site, IF IN DOUBT-ASK

3. Engineer must be notified if there are any discrepancies and or before offering any structure details




 Lotus Consultants Limited Design, Construction, Management Address: 37 Woodfield Rise Bushey Hertfordshire WD23 4QR e: enquiries@lotusid.co.uk web: www.lotusid.co.uk m: 07723441065 t: 0208 950 2143 © Copyright Lotus Consultants Ltd.					
No.	Description	Date			
-	-	-			
			Client name Kishan & Amisha Thakrar		
			Project address 234 Northwood Road Harefield UB9 6PT		
			Project description DORMER EXTENSION TO EXISTING LOFT ROOM		
			-		
			Sheet name PROPOSED FRONT & REAR ELEVATIONS		
			Project number 2106		
			Date: OCT 2021		
			Drawn: OP		
			Checked:		
			Project stage PLANNING		
			Drawing No. BR 02-NR-ELEVATIONS		
			Scale: 1:50 @ A1 & 1:100 @A3 Rev. -		

- NOTES
1. This drawing are for Planning & Building Control purpose only

2. Verify all dimensions & setting out point on site, IF IN DOUBT-ASK


3. Engineer must be notified if there are any discrepancies and or before offering any structure details

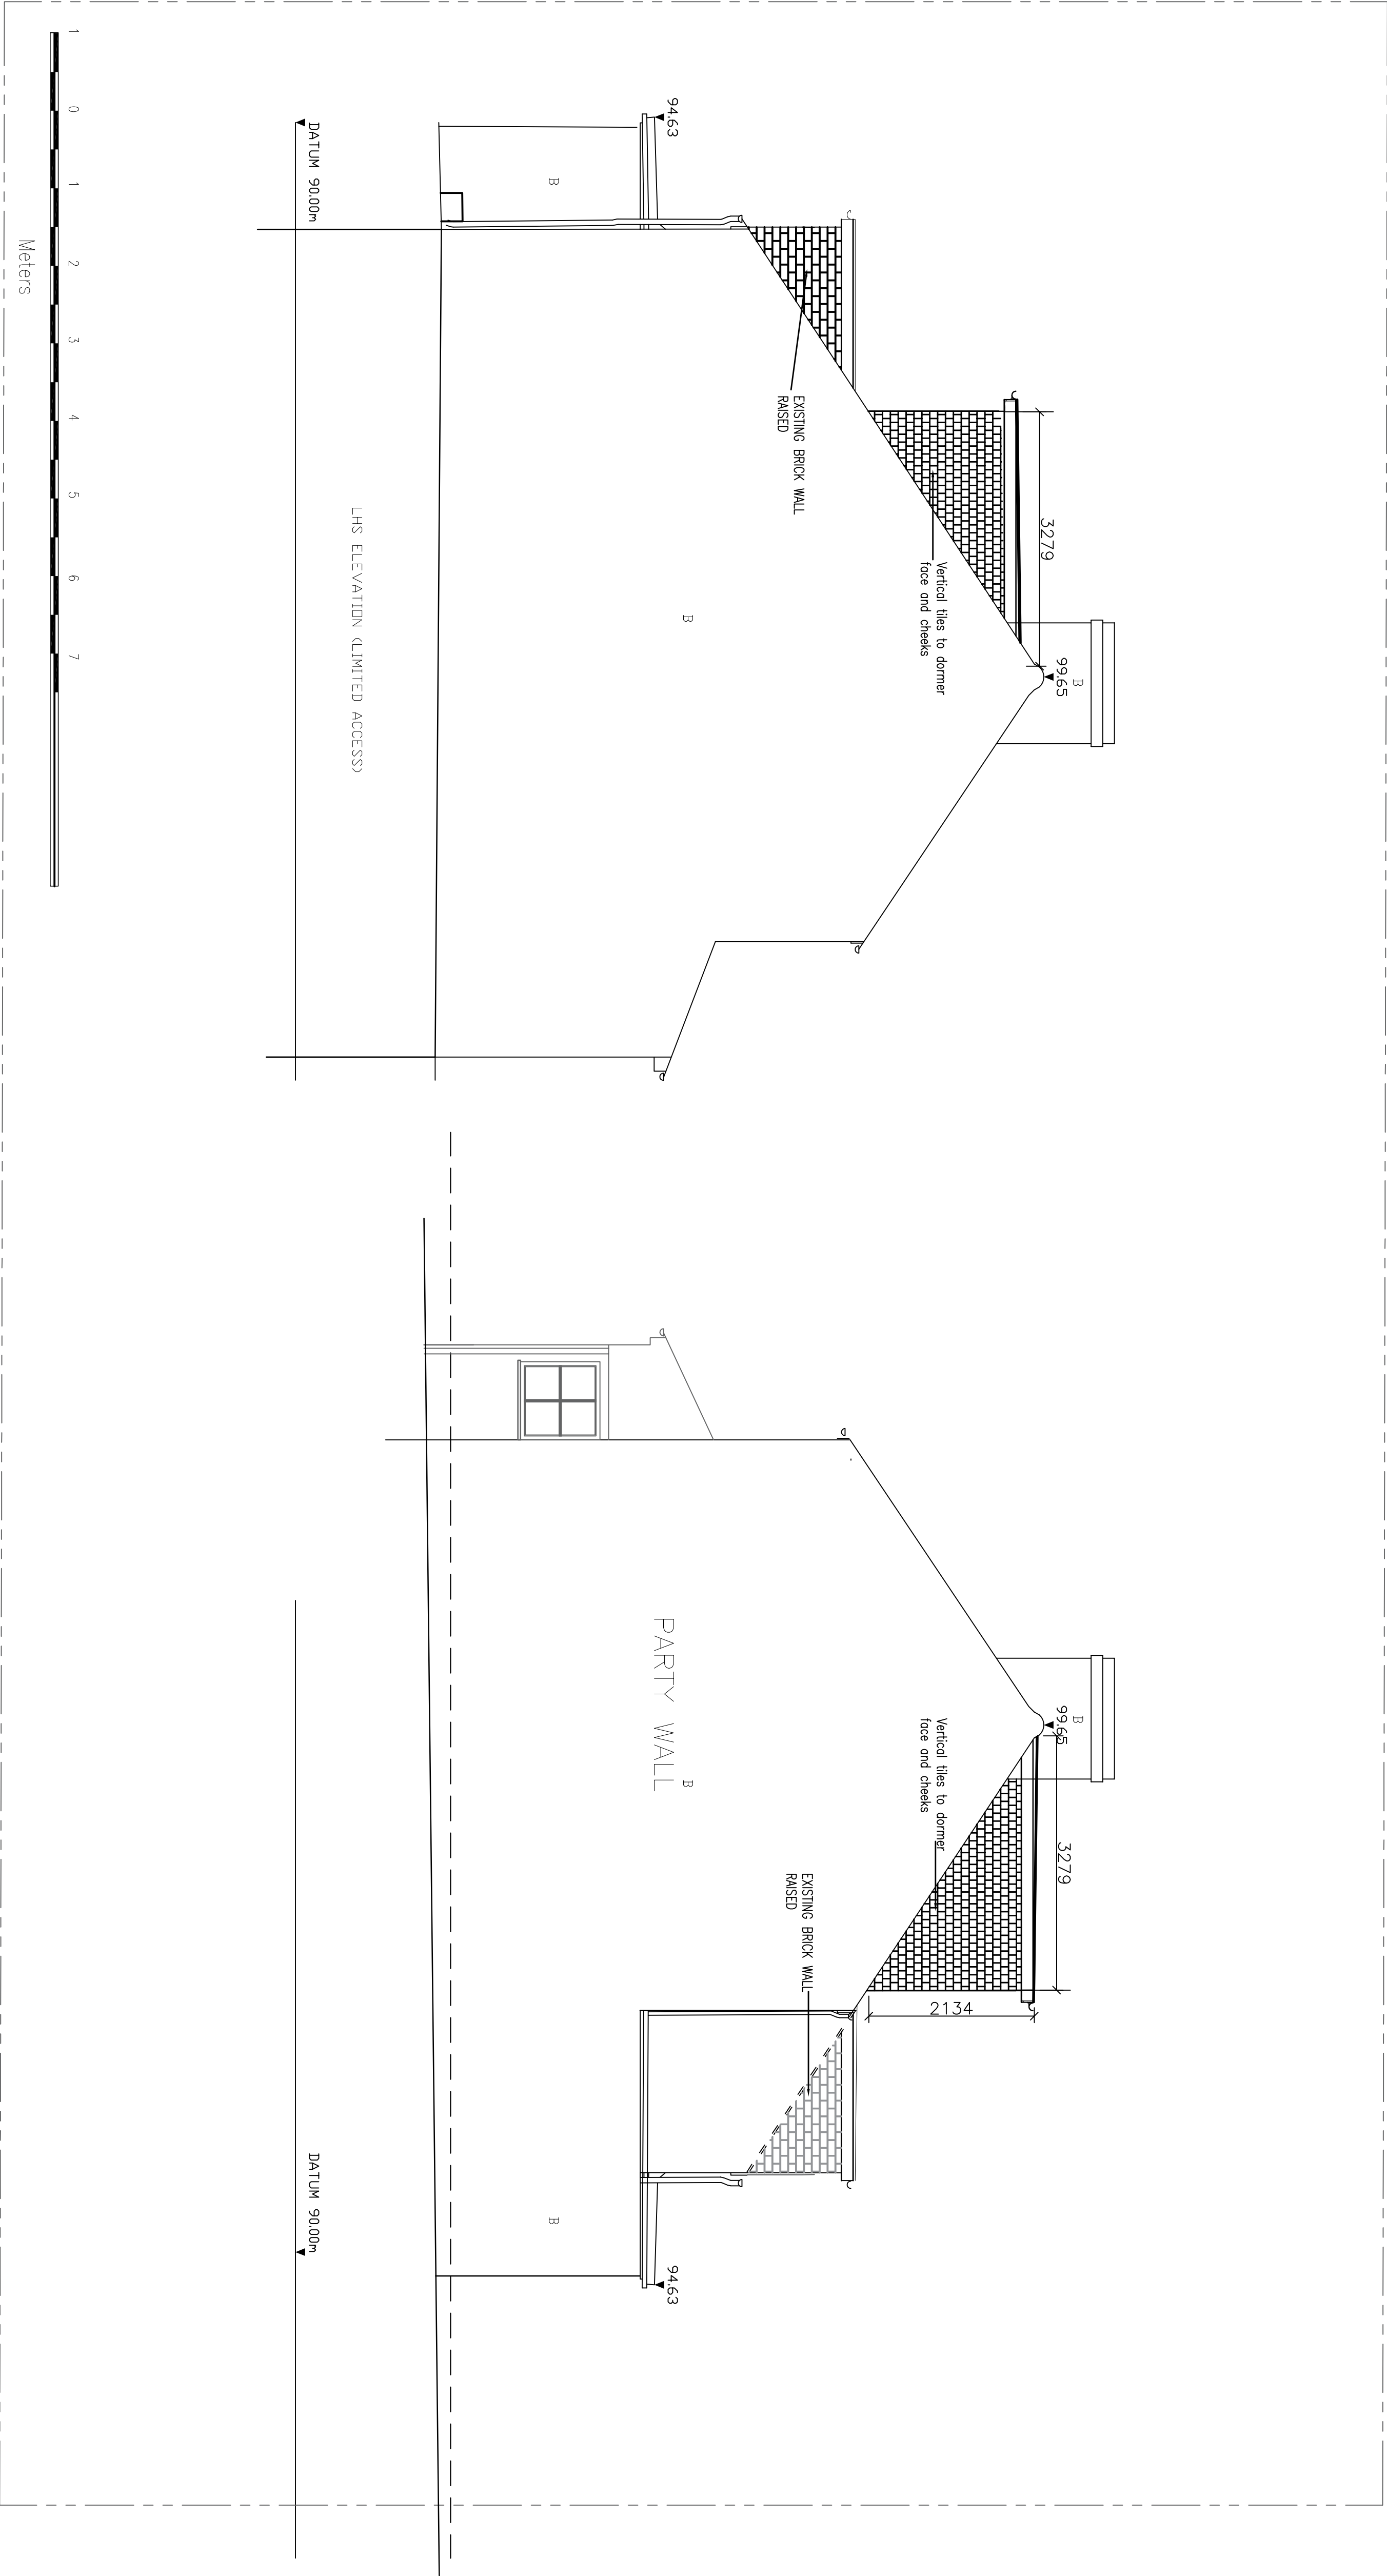

08 PRIPOSED SIDE (EAST) ELEVATIONS

PROPOSED SIDE (WEST) ELEVATIONS

 Lotus Consultants Limited Design, Construction, Management Address: 37 Woodfield Rise, Bushley, Hertfordshire, WD23 4QR e: enquiries@lotusid.co.uk, web: www.lotusid.co.uk m: 07723441065 t: 0208 950 2143 © Copyright Lotus Consultants Ltd.			No.	Description	Date
	-		-		
Client name Kishan & Amisha Thakrar					
Project address 234 Northwood Road Harefield UB9 6PT					
Project description DORMER EXTENSION TO EXISTING LOFT ROOMS					
- -					
Sheet name PROPOSED SIDE ELEVATIONS					
Project number 2106					
Date: OCT 2021					
Drawn: OP					
Checked:					
Project stage CONSTRUCTION					
Drawing No. BR 03-NR-ELEVATIONS					
Scale: 1:50 @ A1 & 1:100 @A3 Rev. -					

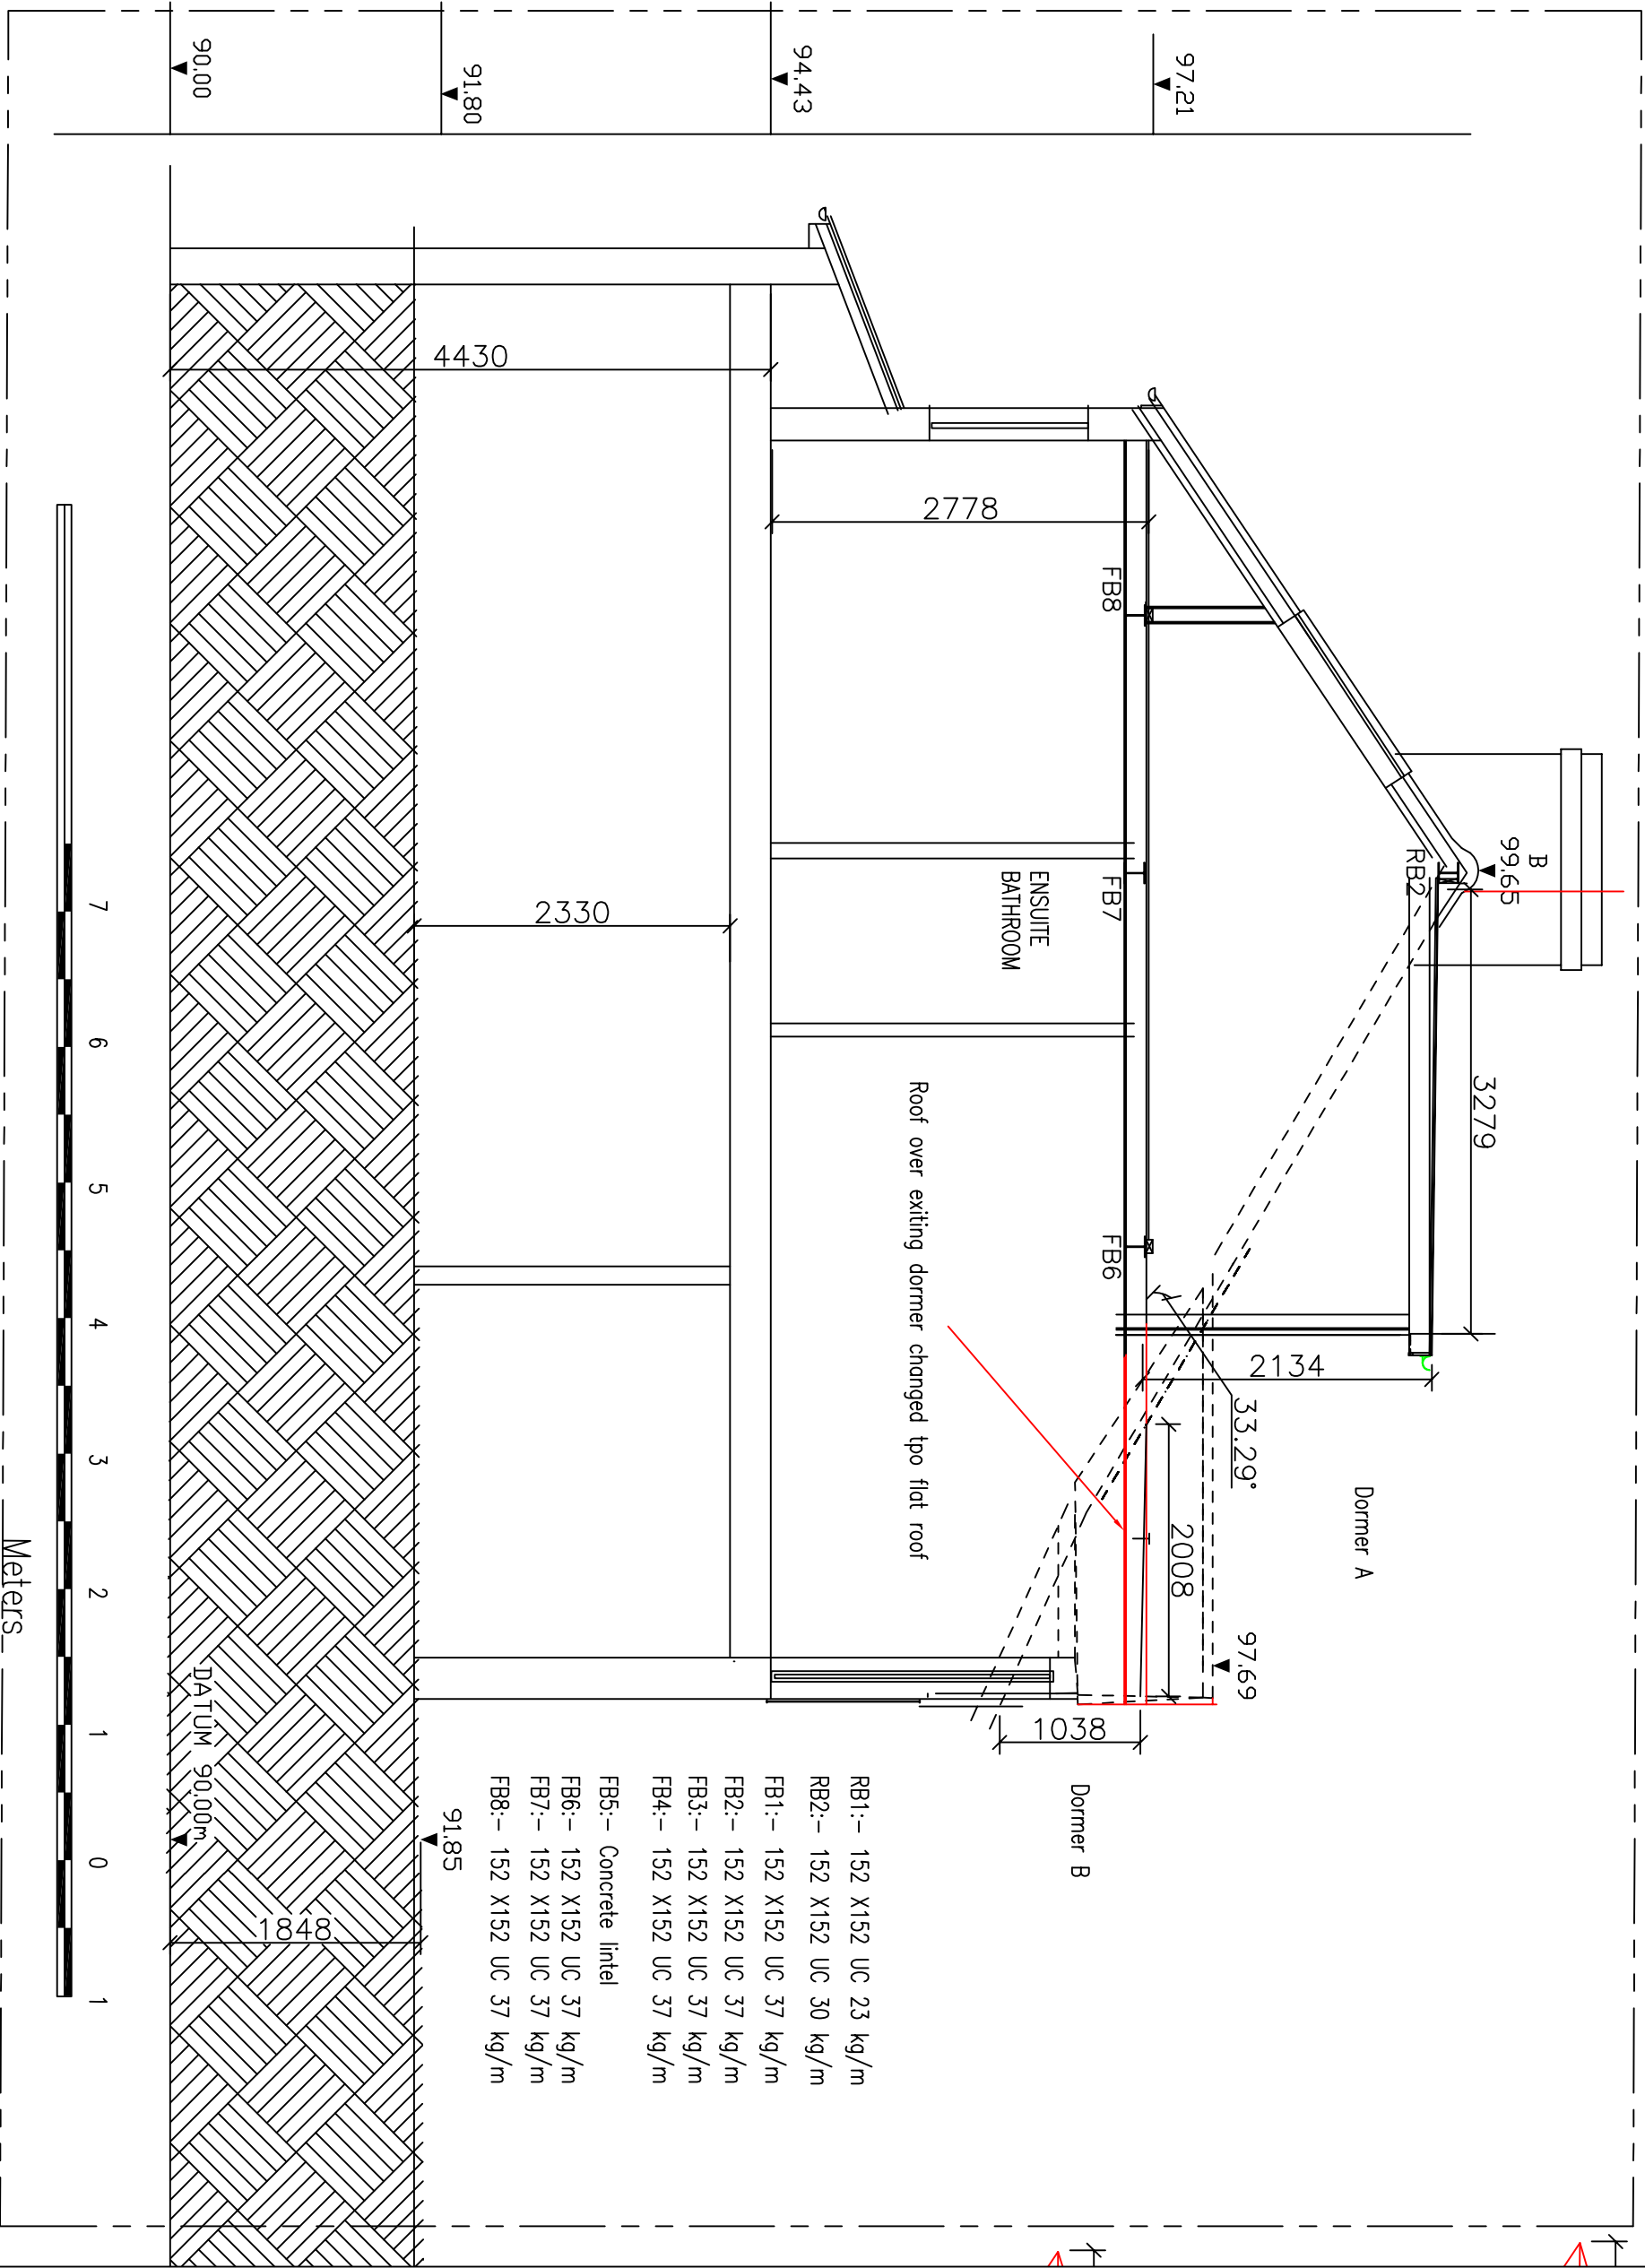

- NOTES
1. This drawing are for Planning & Building Control purpose only

2. Verify all dimensions & setting out point on site, IF IN DOUBT-ASK

3. Engineer must be notified if there are any discrepancies and or before altering any structure details

4. Roof tiles to match existing.

5. This drawings are to be read in conjunction with specification and relevant drawings.

6. Smoke Detector

7. Heat Detector

• Smoke and heat detectors to be main operated with battery back up. Supply to be independent circuit from consumer unit.

• All detectors to be inter connected so that activation of any detector will send signal to all the detectors in the system to initiate fire alarm sounder in all the units

8. Indicates Wall Type

Intermittent extract ventilation

9. KITCHEN: Mechanical extract ventilation capable of extracting at rate not less than 60 lit/sec, or, 30 lit/sec if incorporated within a cooker hood. Extractor may be operated intermittently e.g. during cooking.

10. BATHROOM: Mechanical extract ventilation capable of extracting at a rate not less than 15 lit/sec which may be operated intermittently.

11. SANITARY ACCOMMODATION: Mechanical extract ventilation, capable of at least 6 lit/sec which may be operated intermittently with 15 minutes overrun.

12. UTILITY ROOM: Mechanical extract ventilation, capable of at least 30 lit/sec which may be operated intermittently with 15 minutes overrun.

Lotus Consultants Limited

Design, Construction, Management

No.

A

Roof of Exq. Dormer changed

Oct 21

Client name

Kishan & Amisha Thakrar

Project address

234 Northwood Road
Harefield
UB9 6PT

Project description

PROPOSED Dormer Extensions to Existing Loft Rooms

Sheet name

PROPOSED SECTION C-C

Project number

2106

Date:

OCT 2021

Drawn:

KF

Checked:

Project stage

PLANNING

Drawing No.

BR 04-Section C-C


Scale:

1:50 @ A3

Rev.

A



Address: 37 Woodfield Rise, Bishops Cleeve, Shropshire, WY23 4QR
e: enquiries@lulus.co.uk web: www.lulus.co.uk
m: 07723441063 f: 0208 990 2143
© Copyright Lotus Consultants Ltd.

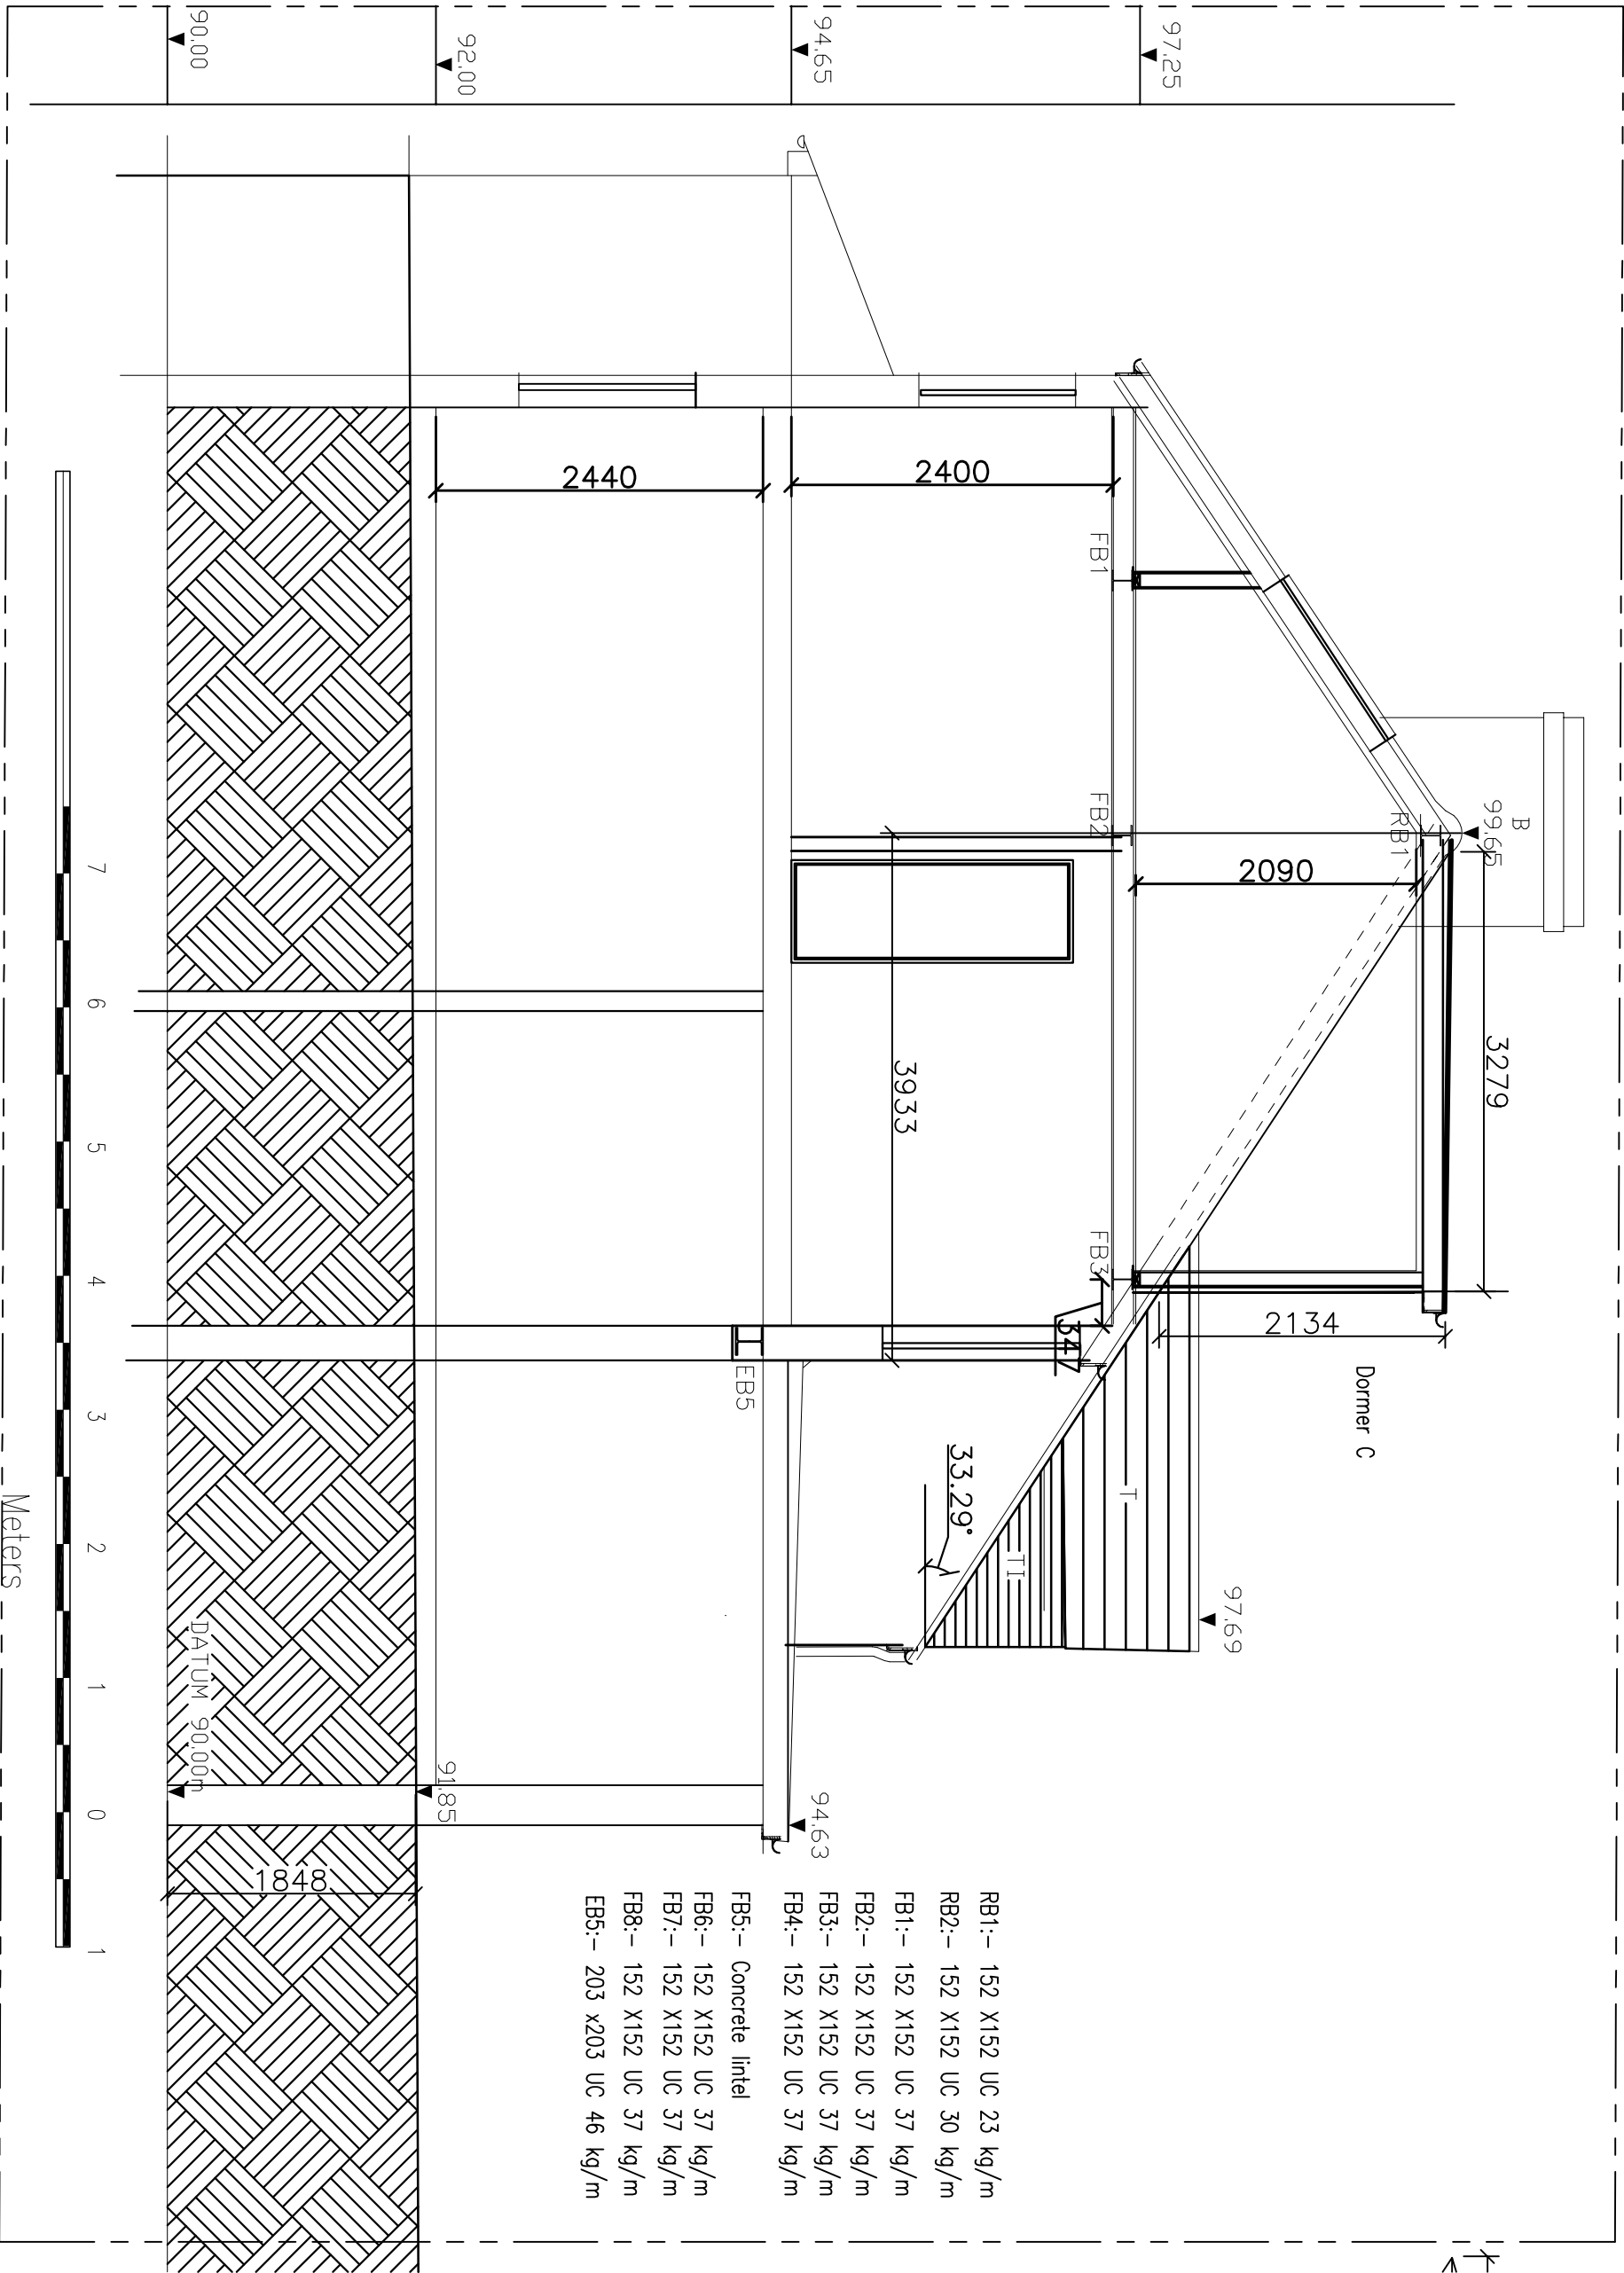

- RB1:- 152 X152 UC 23 kg/m
RB2:- 152 X152 UC 30 kg/m
FB1:- 152 X152 UC 37 kg/m
FB2:- 152 X152 UC 37 kg/m
FB3:- 152 X152 UC 37 kg/m
FB4:- 152 X152 UC 37 kg/m
FB5:- Concrete lintel
FB6:- 152 X152 UC 37 kg/m
FB7:- 152 X152 UC 37 kg/m
FB8:- 152 X152 UC 37 kg/m
EB5:- 203 x203 UC 46 kg/m

- NOTES
- This drawing are for Planning & Building Control purpose only
 - Verify all dimensions & setting out point on site, IF IN DOUBT-ASK
 - Engineer must be notified if there are any discrepancies and or before altering any structure details
 - Roof tiles to match existing.
 - This drawings are to be read in conjunction with specification and relevant drawings.
 - Smoke Detector
 - Heat Detector
 - Smoke and heat detectors to be main operated with battery back up. Supply to be independent circuit from consumer unit.
 - All detectors to be inter connected so that activation of any detector will send signal to all the detectors in the system to initiate fire alarm sounder in all the units
 - Indicates Wall Type
 - Intermittent extract ventilation KITCHEN: Mechanical extract ventilation capable of extracting at rate not less than 60 lit/sec, or, 30 lit/sec if incorporated within a cooker hood. Extractor may be operated intermittently e.g. during cooking.
 - BATHROOM: Mechanical extract ventilation capable of extracting at a rate not less than 15 lit/sec which may be operated intermittently.
 - SANITARY ACCOMMODATION: Mechanical extract ventilation, capable of at least 6 lit/sec which may be operated intermittently with 15 minutes overrun.
 - UTILITY ROOM: Mechanical extract ventilation, capable of at least 30 lit/sec which may be operated intermittently with 15 minutes overrun.

 Lotus Consultants Limited Design, Construction, Management			Address: 37 Woodfield Rise, Buxley, Herefordshire, WR23 4QR e: enquiries@lbusul.co.uk web: www.lbusul.co.uk m: 07724410691, 0208 990 2143 © Copyright Lotus Consultants Ltd.		
No.	Description	Date	Client name Kishan & Amisha Thakrar Project address 234 Northwood Road Herefield UB9 6PT		
A	Vol. calculation added	Oct 21			
-	-	-			
-	-	-			
-	-	-			
-	-	-			
Project description Proposed Dormer Extension to Existing Loft Rooms			Sheet name PROPOSED SECTION D-D Project number 2106 Date: OCT 2021 Drawn: KF Checked:		
-					
Project stage PLANNING Drawing No.			BR 05-Section D-D Scale: 1:50 @ A3 Rev. A		

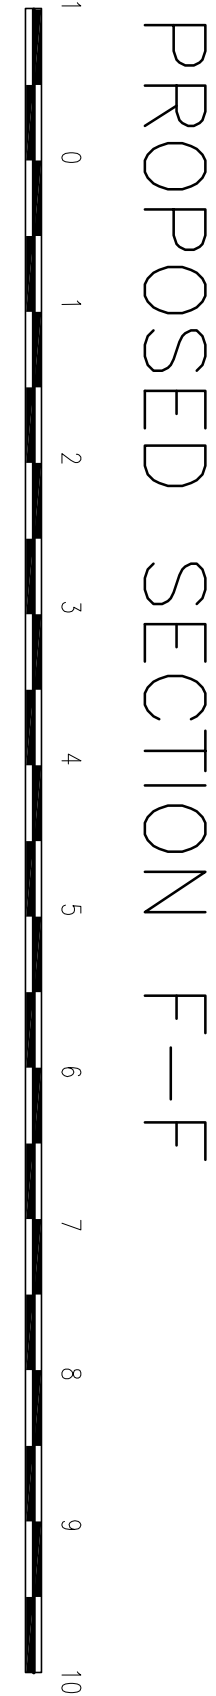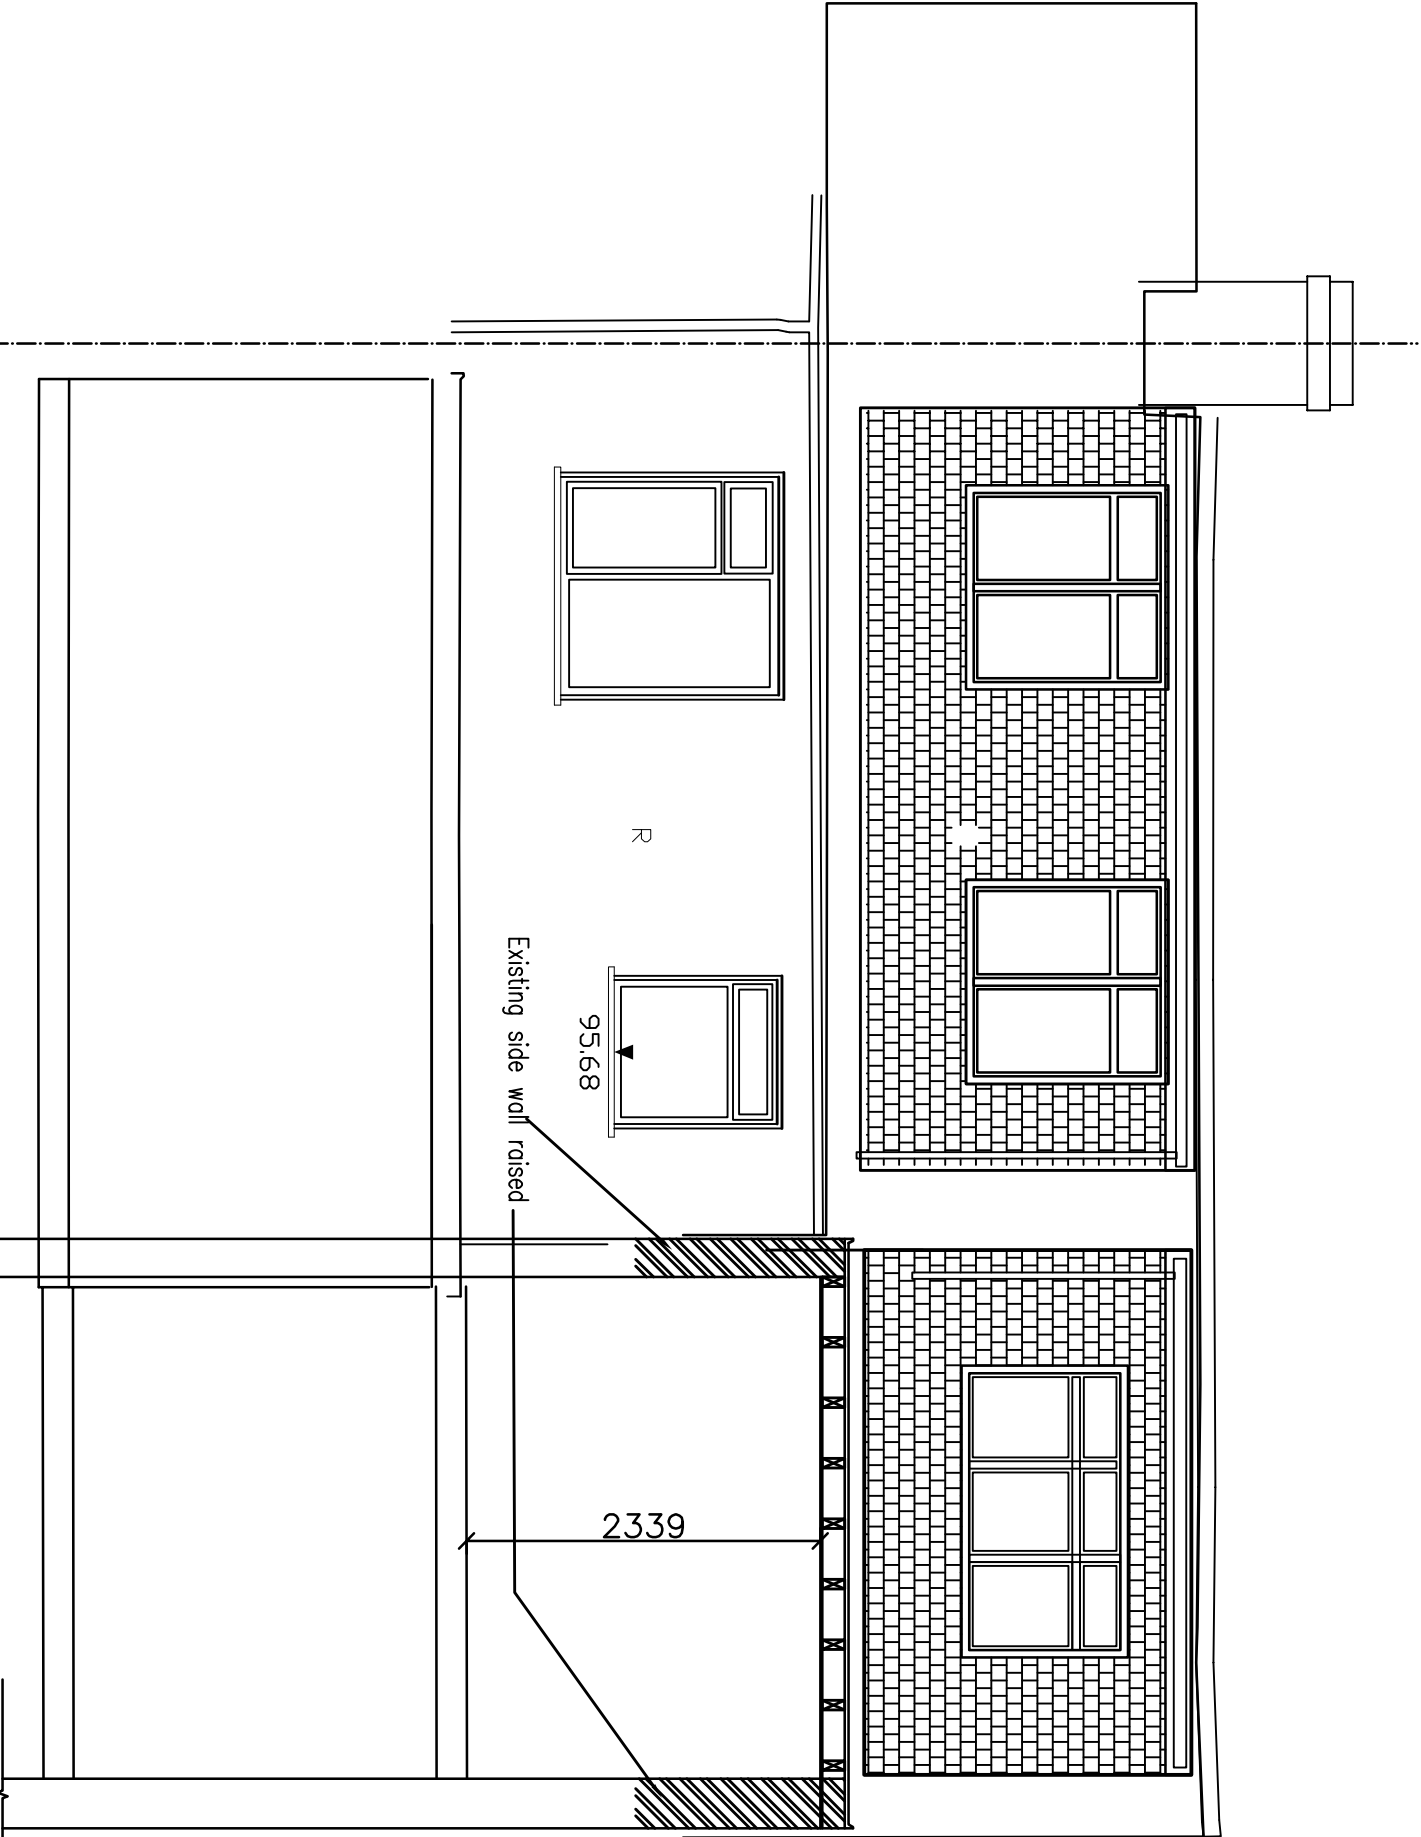

Meters



Lotus Consultants Limited

Design, Construction, Management

Address: 37 Woodfield Rise, Bishley, Herefordshire, WD23 4QR
e: enquires@bushid.co.uk web: www.bushid.co.uk
m: 07724410691, 0208 990 2143
© Copyright Lotus Consultants Ltd.

No.	Description	Date
A	Vol. calculation added	Oct 21
-	-	-
-	-	-
-	-	-
-	-	-

Client name

Kishan & Amisha Thakrar

Project address

234 Northwood Road
Herefield
UB9 6PT

Project description

Proposed Dormer Extension to Existing Loft Rooms

Sheet name

PROPOSED SECTION F-F

Project number

2106

Date:

OCT 2021

Drawn:

KF

Checked:

Project stage

PLANNING

Drawing No.

BR 06-Section F-F

Scale:

1:50 @ A3

Rev.

A

- NOTES
1. This drawing are for Planning & Building Control purpose only

2. Verify all dimensions & setting out point on site, IF IN DOUBT-ASK

3. Engineer must be notified if there are any discrepancies and or before altering any structure details

4. Roof tiles to match existing.

5. This drawings are to be read in conjunction with specification and relevant drawings.

6.  Smoke Detector

7.  Heat Detector

• Smoke and heat detectors to be main operated with battery back up. Supply to be independent circuit from consumer unit.

• All detectors to be inter connected so that activation of any detector will send signal to all the detectors in the system to initiate fire alarm sounder in all the units

8.  Indicates Wall Type

9. **Intermittent extract ventilation**
KITCHEN: Mechanical extract ventilation capable of extracting at rate not less than 60 lit/sec, or, 30 lit/sec if incorporated within a cooker hood. Extractor may be operated intermittently e.g. during cooking.

10. **BATHROOM:** Mechanical extract ventilation capable of extracting at a rate not less than 15 lit/sec which may be operated intermittently.

11. **SANITARY ACCOMMODATION:**
Mechanical extract ventilation, capable of at least 6 lit/sec which may be operated intermittently with 15 minutes overrun.

12. **UTILITY ROOM:** Mechanical extract ventilation, capable of at least 30 lit/sec which may be operated intermittently with 15 minutes overrun.