
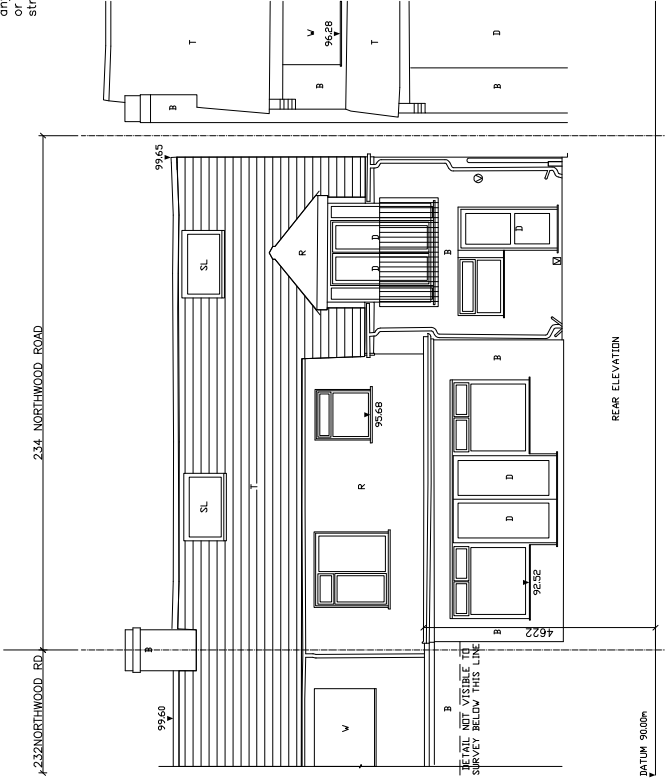


- NOTES
- 1:100
1. This drawing is for Planning & Building Control purpose only
2. Verify all dimensions & setting out point on site, IF IN DOUBT-ASK
3. Engineer must be notified if there are any discrepancies and order before any structure details

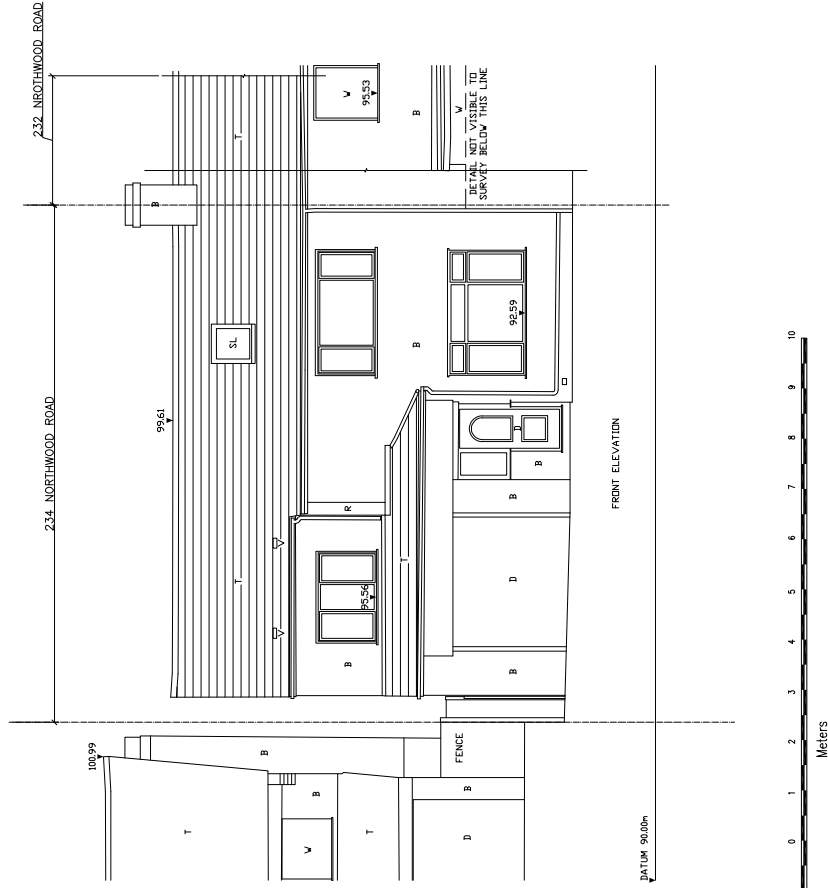

EXISTING FRONT & REAR ELEVATIONS

Lotus Consultants Limited
Design, Construction, Management

Address: 37 Woodfield Rise, Baskley, Hertfordshire, WD23 4QR
e: enquiries@lclimited.co.uk web: www.lclimited.co.uk
t: 07725441060 f: 0208 950 2145
© Copyright Lotus Consultants Ltd.

No.	Description	Date
-	-	-
-	-	-
-	-	-
-	-	-
-	-	-

Client name
Kishan & Amisha Thakrar

Project address
234 Northwood Road
Harefield
UB9 8PT

Project description
INTERNAL ALTERATIONS

Sheet name EXISTING FRONT & REAR ELEVATIONS
Project number 2106
Date: AUG 2021
Drawn: OP
Checked:

Project stage
CONSTRUCTION

Drawing No.
EX 02-NR-ELEVATIONS

Scale: 1:50 @ A1 & 1:100 @A3 Rev. -