


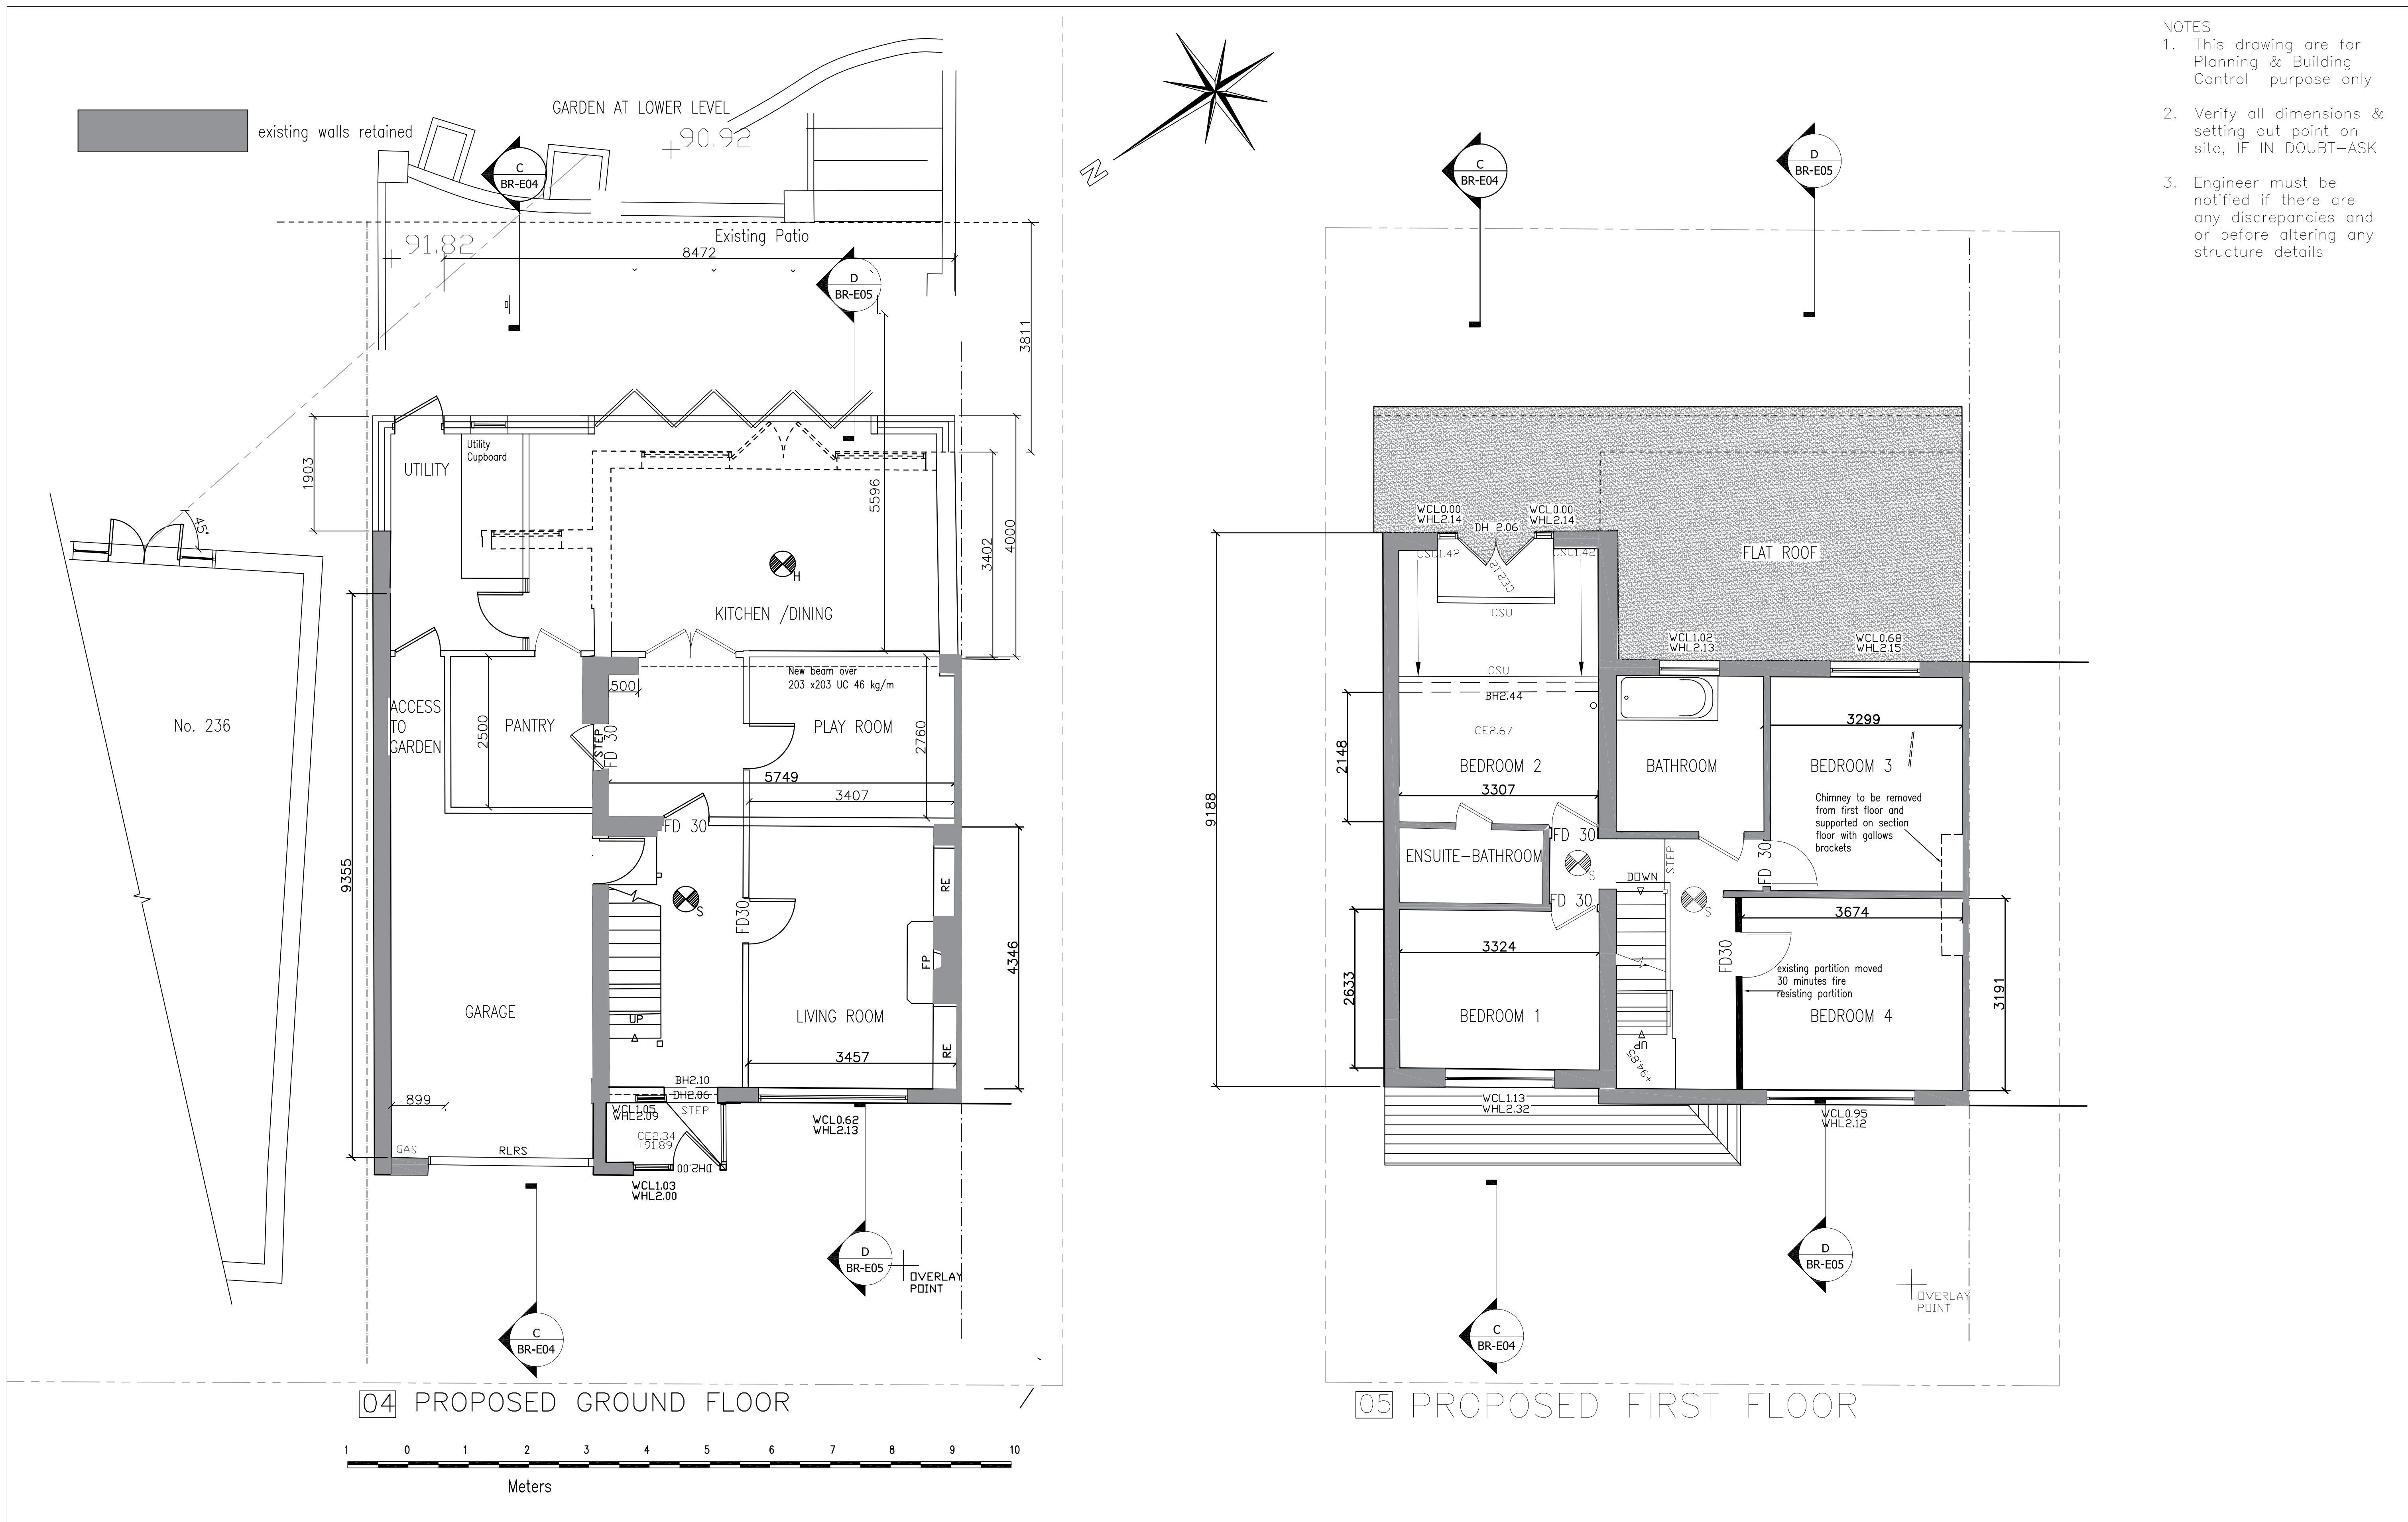

- NOTES
1. This drawing are for Planning & Building Control purpose only
 2. Verify all dimensions & setting out point on site, IF IN DOUBT-ASK
 3. Engineer must be notified if there are any discrepancies and or before altering any structure details

Lotus Consultants Limited Design. Construction. Management Address: 37 Woodfield Rise Bushey Hertsfordshire WD23 4QR e: enquiries@lotusltd.co.uk web: www.lotusltd.co.uk m: 0772544 1065 t: 0208 950 2143 © Copyright Lotus Consultants Ltd.	No. Description Date - - -	Client name Kishan & Amisha Thakrar Project address 234 Northwood Road Harefield UB9 6PT	Project description PROPOSED GROUND FLOOR EXTENSIONS - -	Sheet name PROPOSED Ground & 1st Floor Project number 2106 Date: NOV 2021 Drawn: OP Checked:	Project stage PLANNING Drawing No. NR- RE 01-Floor Plans Scale: 1:50 @ A1 & 1:100 @A3 Rev.
--	--	--	--	--	---

- NOTES
1. This drawing are for Planning & Building Control purpose only
 2. Verify all dimensions & setting out point on site, IF IN DOUBT-ASK
 3. Engineer must be notified if there are any discrepancies and or before altering any structure details



07 EXISTING FRONT & PROPOSED REAR ELEVATIONS

1:50



Lotus Consultants Limited
Design. Construction. Management

Address: 37 Woodfield Rise Bushey Hertsfordshire WD23 4QR
e: enquiries@lotusltd.co.uk web: www.lotusltd.co.uk
m: 0772544 1065 t: 0208 950 2143
© Copyright Lotus Consultants Ltd.

No.	Description	Date
-	-	-


Client name
Kishan & Amisha Thakrar
Project address
**234 Northwood Road
Harefield
UB9 6PT**

Project description
PROPOSED GROUND FLOOR EXTENSIONS
-


Sheet name
PROPOSED FRONT & EXG REAR ELEVATIONS
Project number **2106**
Date: **OCT 2021**
Drawn: **OP**
Checked:

Project stage
PLANNING
Drawing No.
NR- RE-02-ELEVATIONS
Scale: **1:50 @ A1 & 1:100 @A3** Rev. -

- ### NOTES
1. This drawing are for Planning & Building Control purpose only
 2. Verify all dimensions & setting out point on site, IF IN DOUBT-ASK
 3. Engineer must be notified if there are any discrepancies and or before altering any structure details

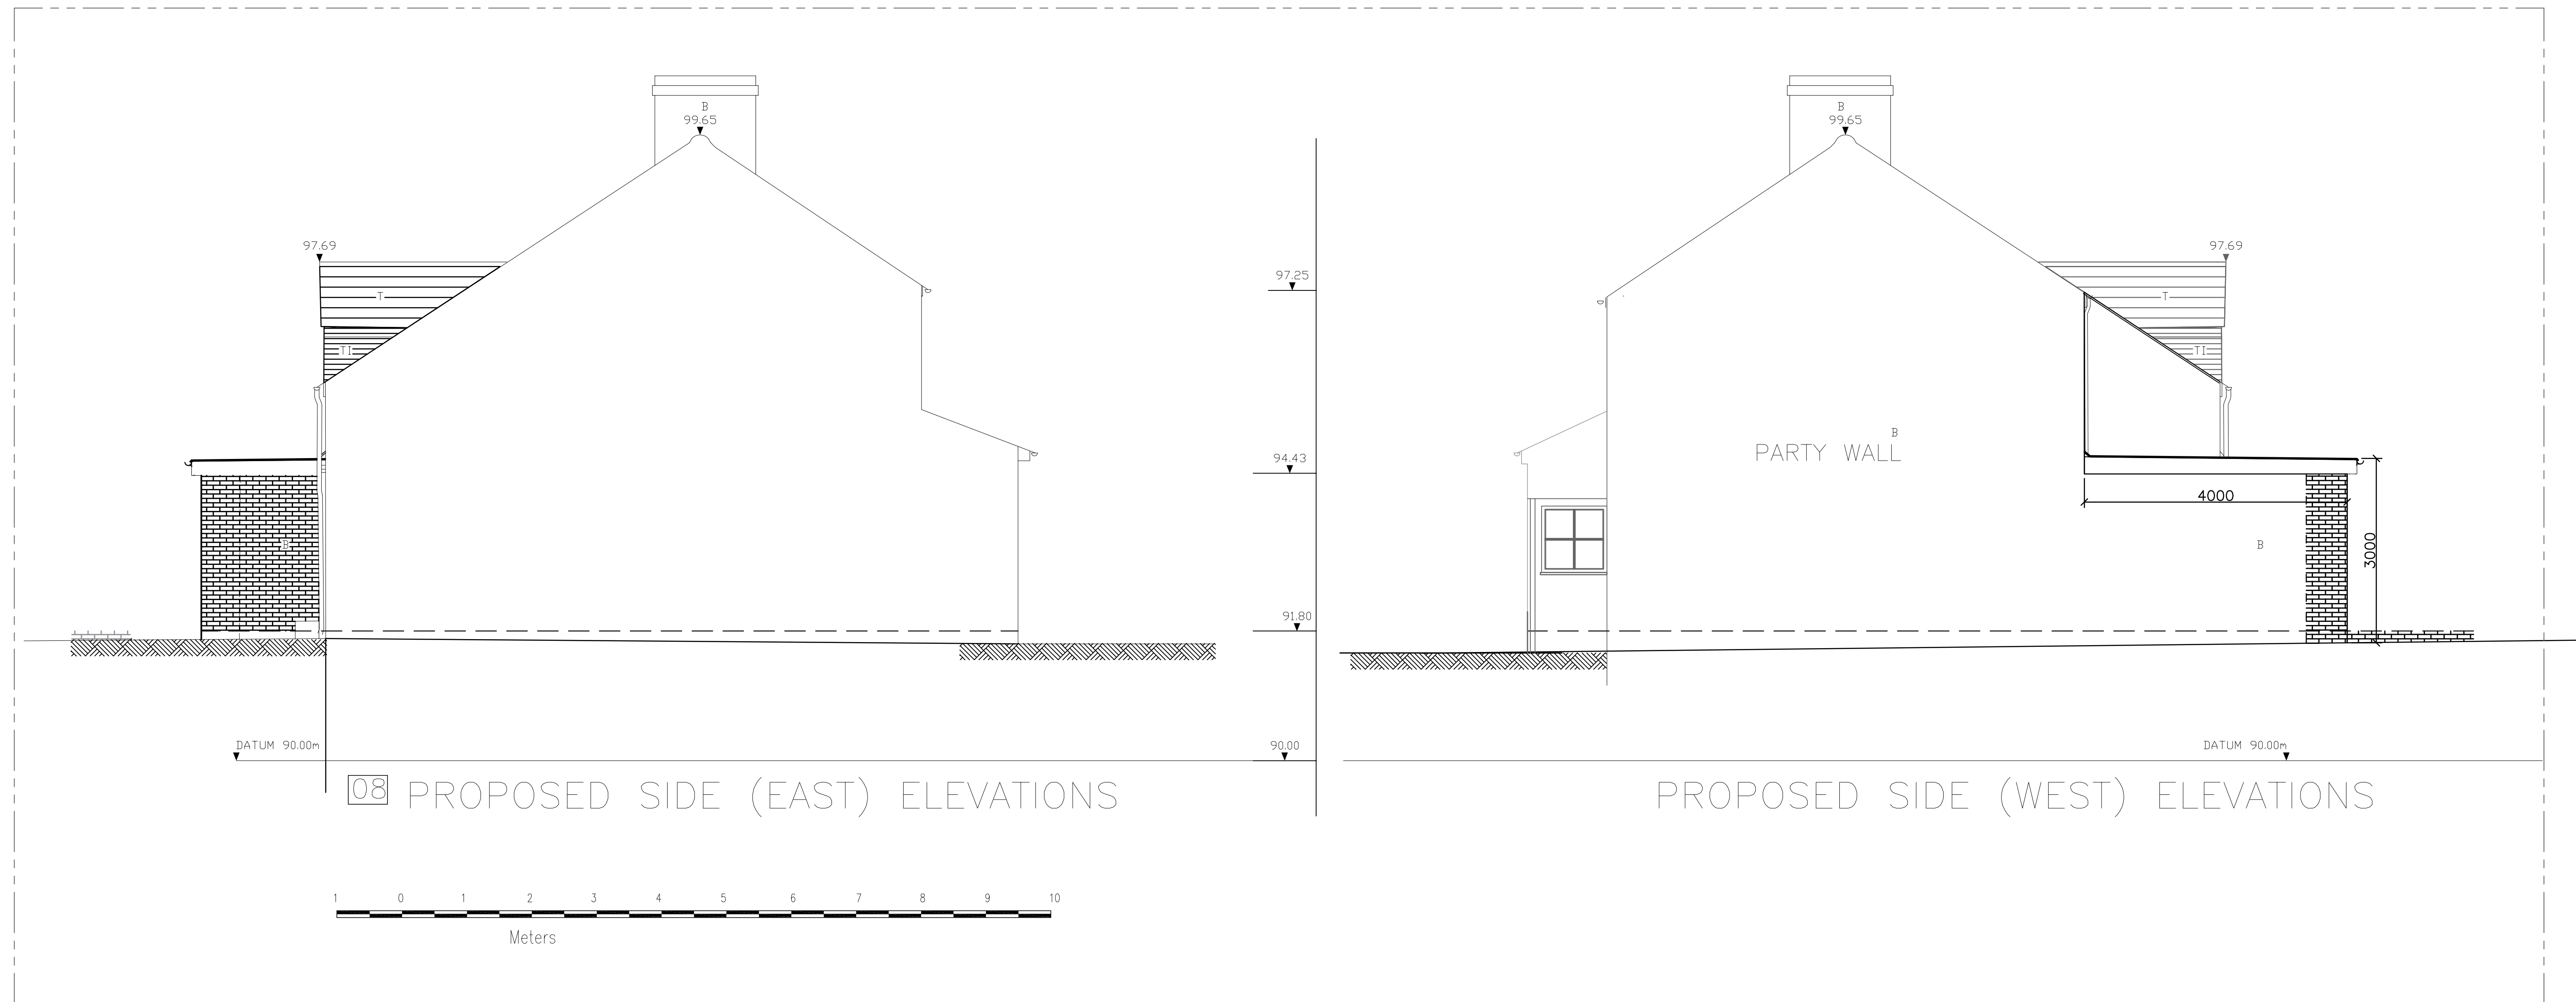


 Lotus Consultants Limited Design, Construction, Management Address: 37 Woodfield Rise Bushey Hertsfordshire WD23 4QR e: enquiries@lotusltd.co.uk web: www.lotusltd.co.uk m: 07725441065 t: 0208 950 2143 © Copyright Lotus Consultants Ltd.	No. Description Date - - -	Client name Kishan & Amisha Thakrar Project address 234 Northwood Road Harefield UB9 6PT	Project description PROPOSED GROUND FLOOR EXTENSIONS - -	Sheet name PROPOSED SIDE ELEVATIONS Project number 2106 Date: OCT 2021 Drawn: OP Checked:	Project stage PLANNING Drawing No. NR RE 03--ELEVATIONS Scale: 1:50 @ A1 & 1:100 @A3 Rev. -

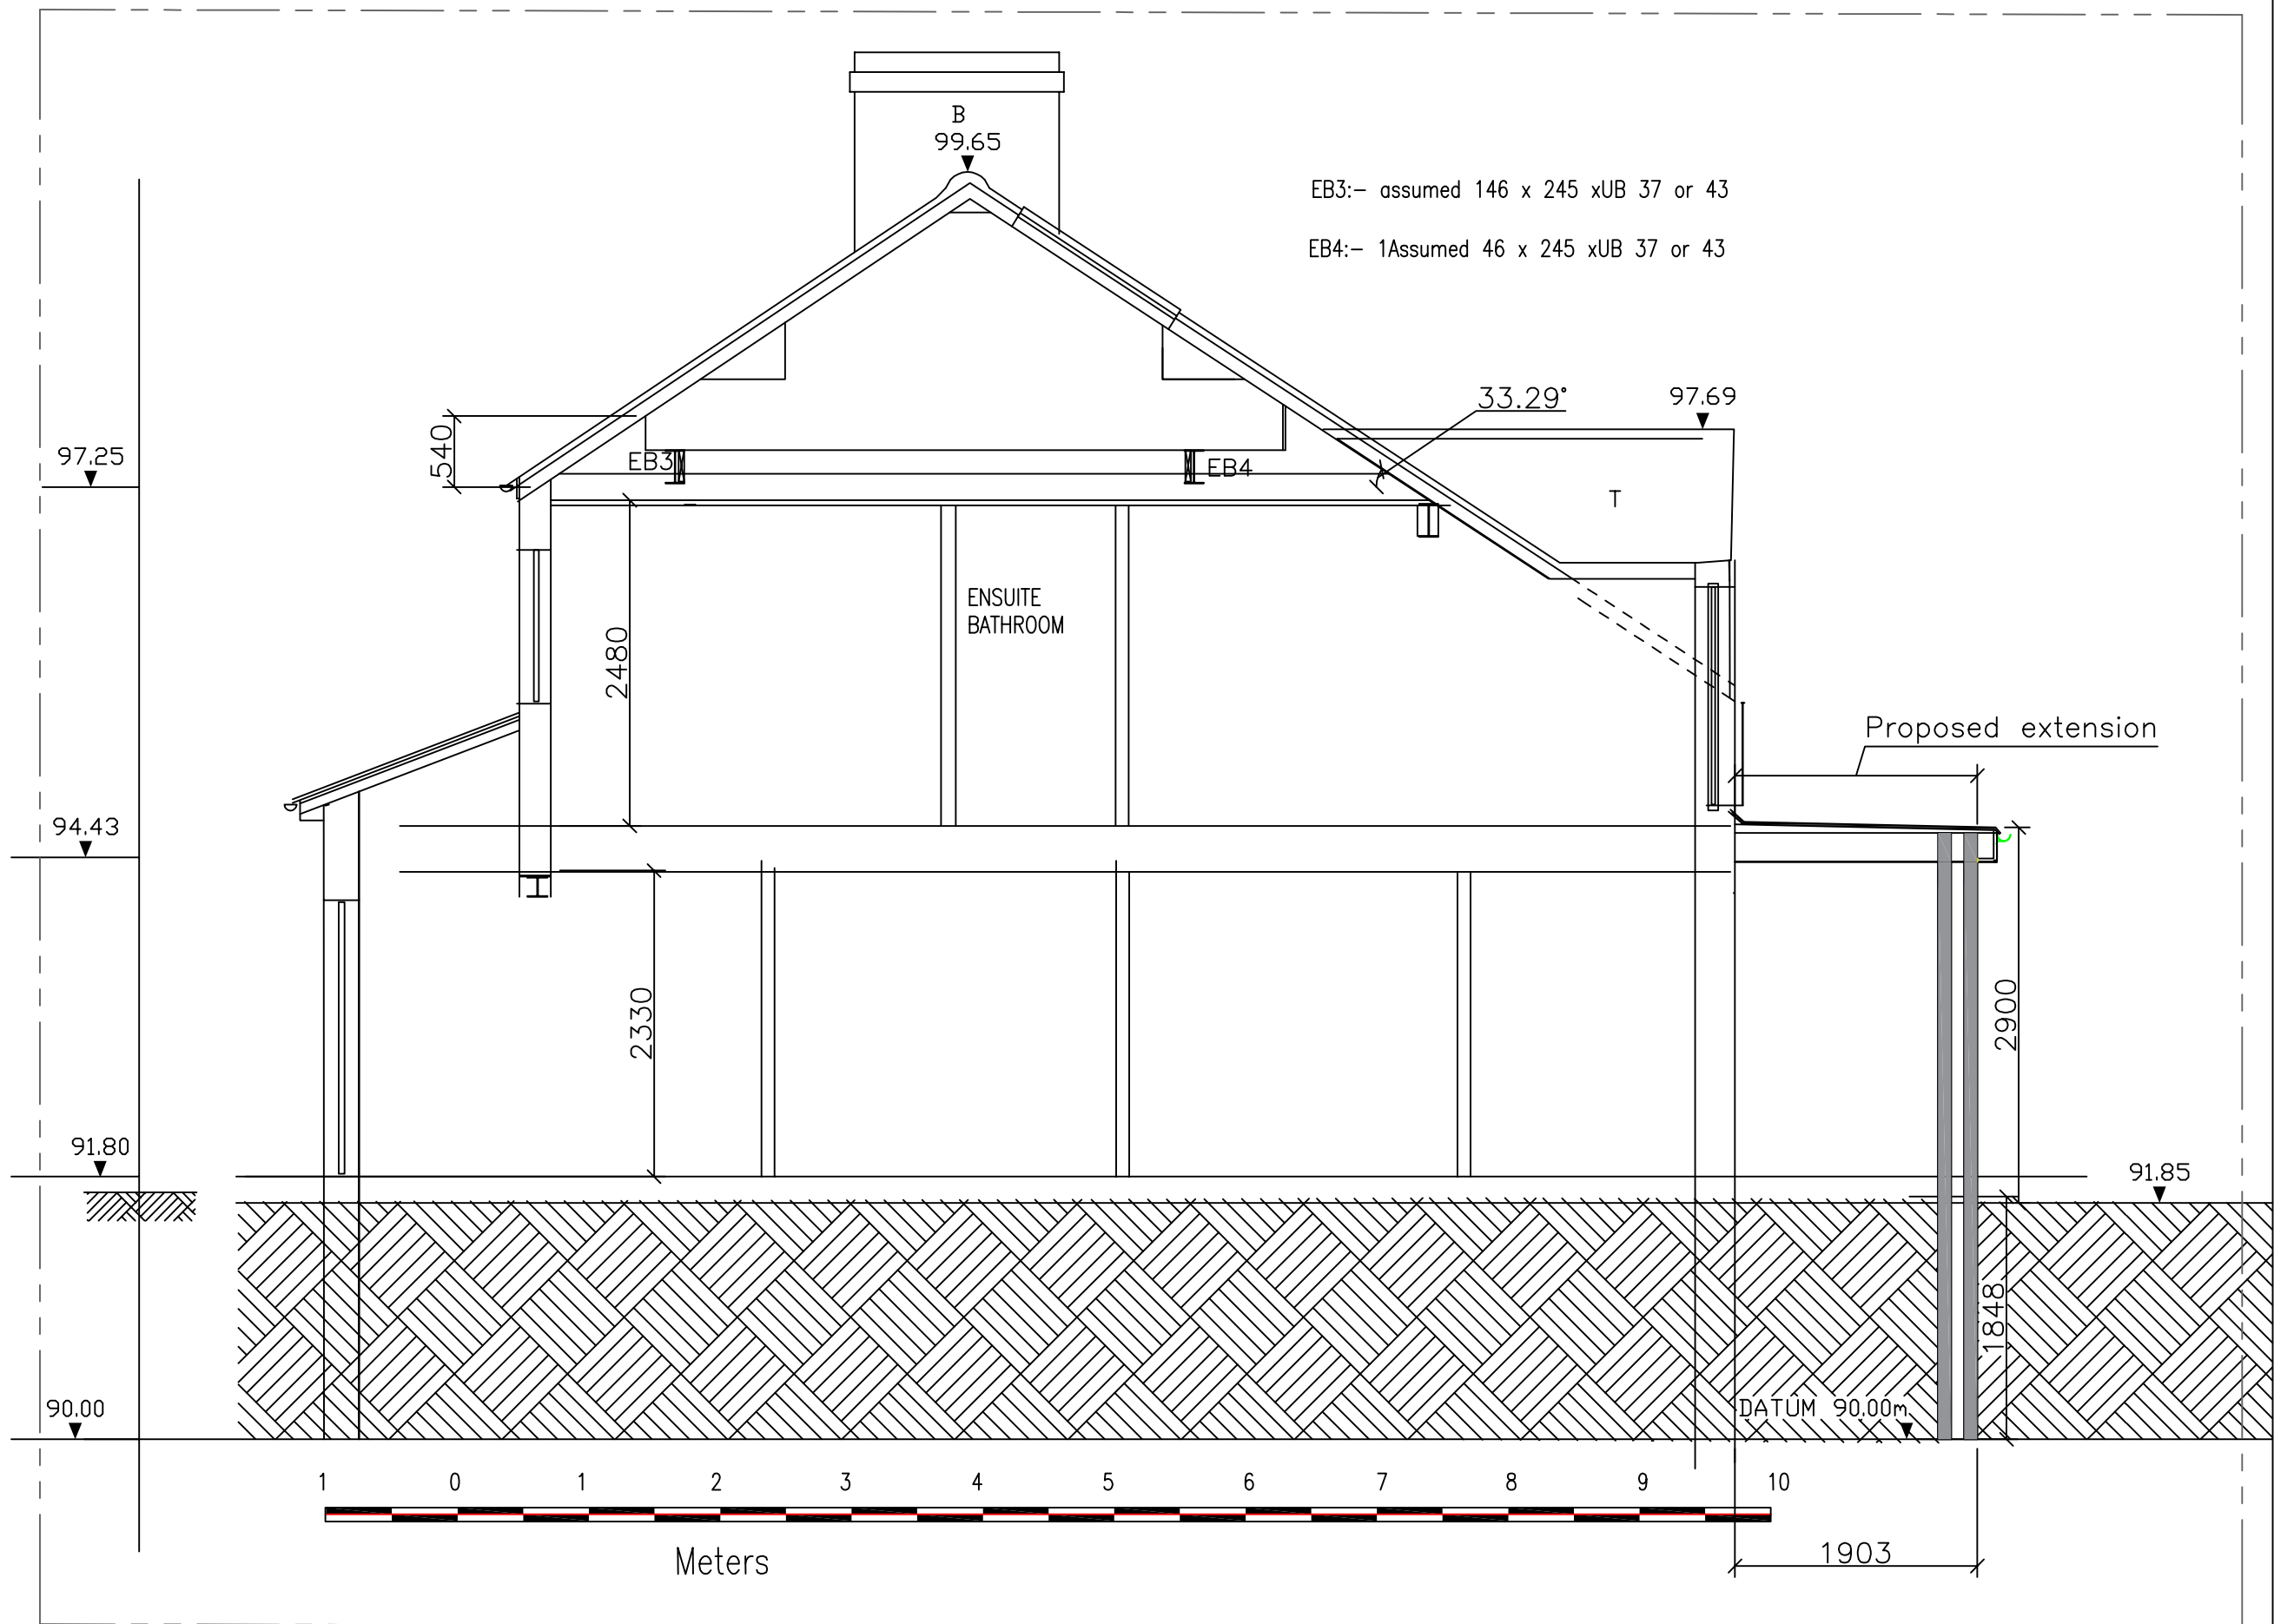

- NOTES
1. This drawing are for Planning & Building Control purpose only
 2. Verify all dimensions & setting out point on site, IF IN DOUBT-ASK
 3. Engineer must be notified if there are any discrepancies and or before altering any structure details
 4. Roof tiles to match existing.
 5. This drawings are to be read in conjunction with specification and relevant drawings.
 6. Smoke Detector
 7. Heat Detector
 - Smoke and heat detectors to be main operated with battery back up. Supply to be independent circuit from consumer unit.
 - All detectors to be inter connected so that activation of any detector will send signal to all the detectors in the system to initiate fire alarm sounder in all the units
 8. Indicates Wall Type
 - Intermittent extract ventilation
 9. KITCHEN: Mechanical extract ventilation capable of extracting at rate not less than 60 lit/sec, or, 30 lit/sec if incorporated within a cooker hood. Extractor may be operated intermittently e.g. during cooking.
 10. BATHROOM: Mechanical extract ventilation capable of extracting at a rate not less than 15 lit/sec which may be operated intermittently.
 11. SANITARY ACCOMMODATION: Mechanical extract ventilation, capable of at least 6 lit/sec which may be operated intermittently with 15 minutes overrun.
 12. UTILITY ROOM: Mechanical extract ventilation, capable of at least 30 lit/sec which may be operated intermittently with 15 minutes overrun.

 Lotus Consultants Limited Design. Construction. Management Address: 37 Woodfield Rise Bushey Hertfordshire WD23 4QR e: enquiries@lotusltd.co.uk web: www.lotusltd.co.uk m: 07725441065 t: 0208 950 2143 Copyright Lotus Consultants Ltd.	No.	Description	Date	Client name Kishan & Amisha Thakrar	Project description PROPOSED GROUND FLOOR EXTENSIONS	Sheet name P[ROPOSED SECTION C-C	Project stage PLANNING						
	A	Roof of Exg. Dpormer changed	Oct 21					Project address 234 Northwood Road Harefield UB9 6PT	Project number 2106	Drawing No. NR-RE 04-Section C-C			
	-	-	-								Date: OCT 2021		
	-	-	-									Drawn: KF	
	-	-	-										Checked:
	-	-	-										
	-	-	-										
	-	-	-										

Scale: 1:50 @ A3		Rev. A
------------------	--	--------

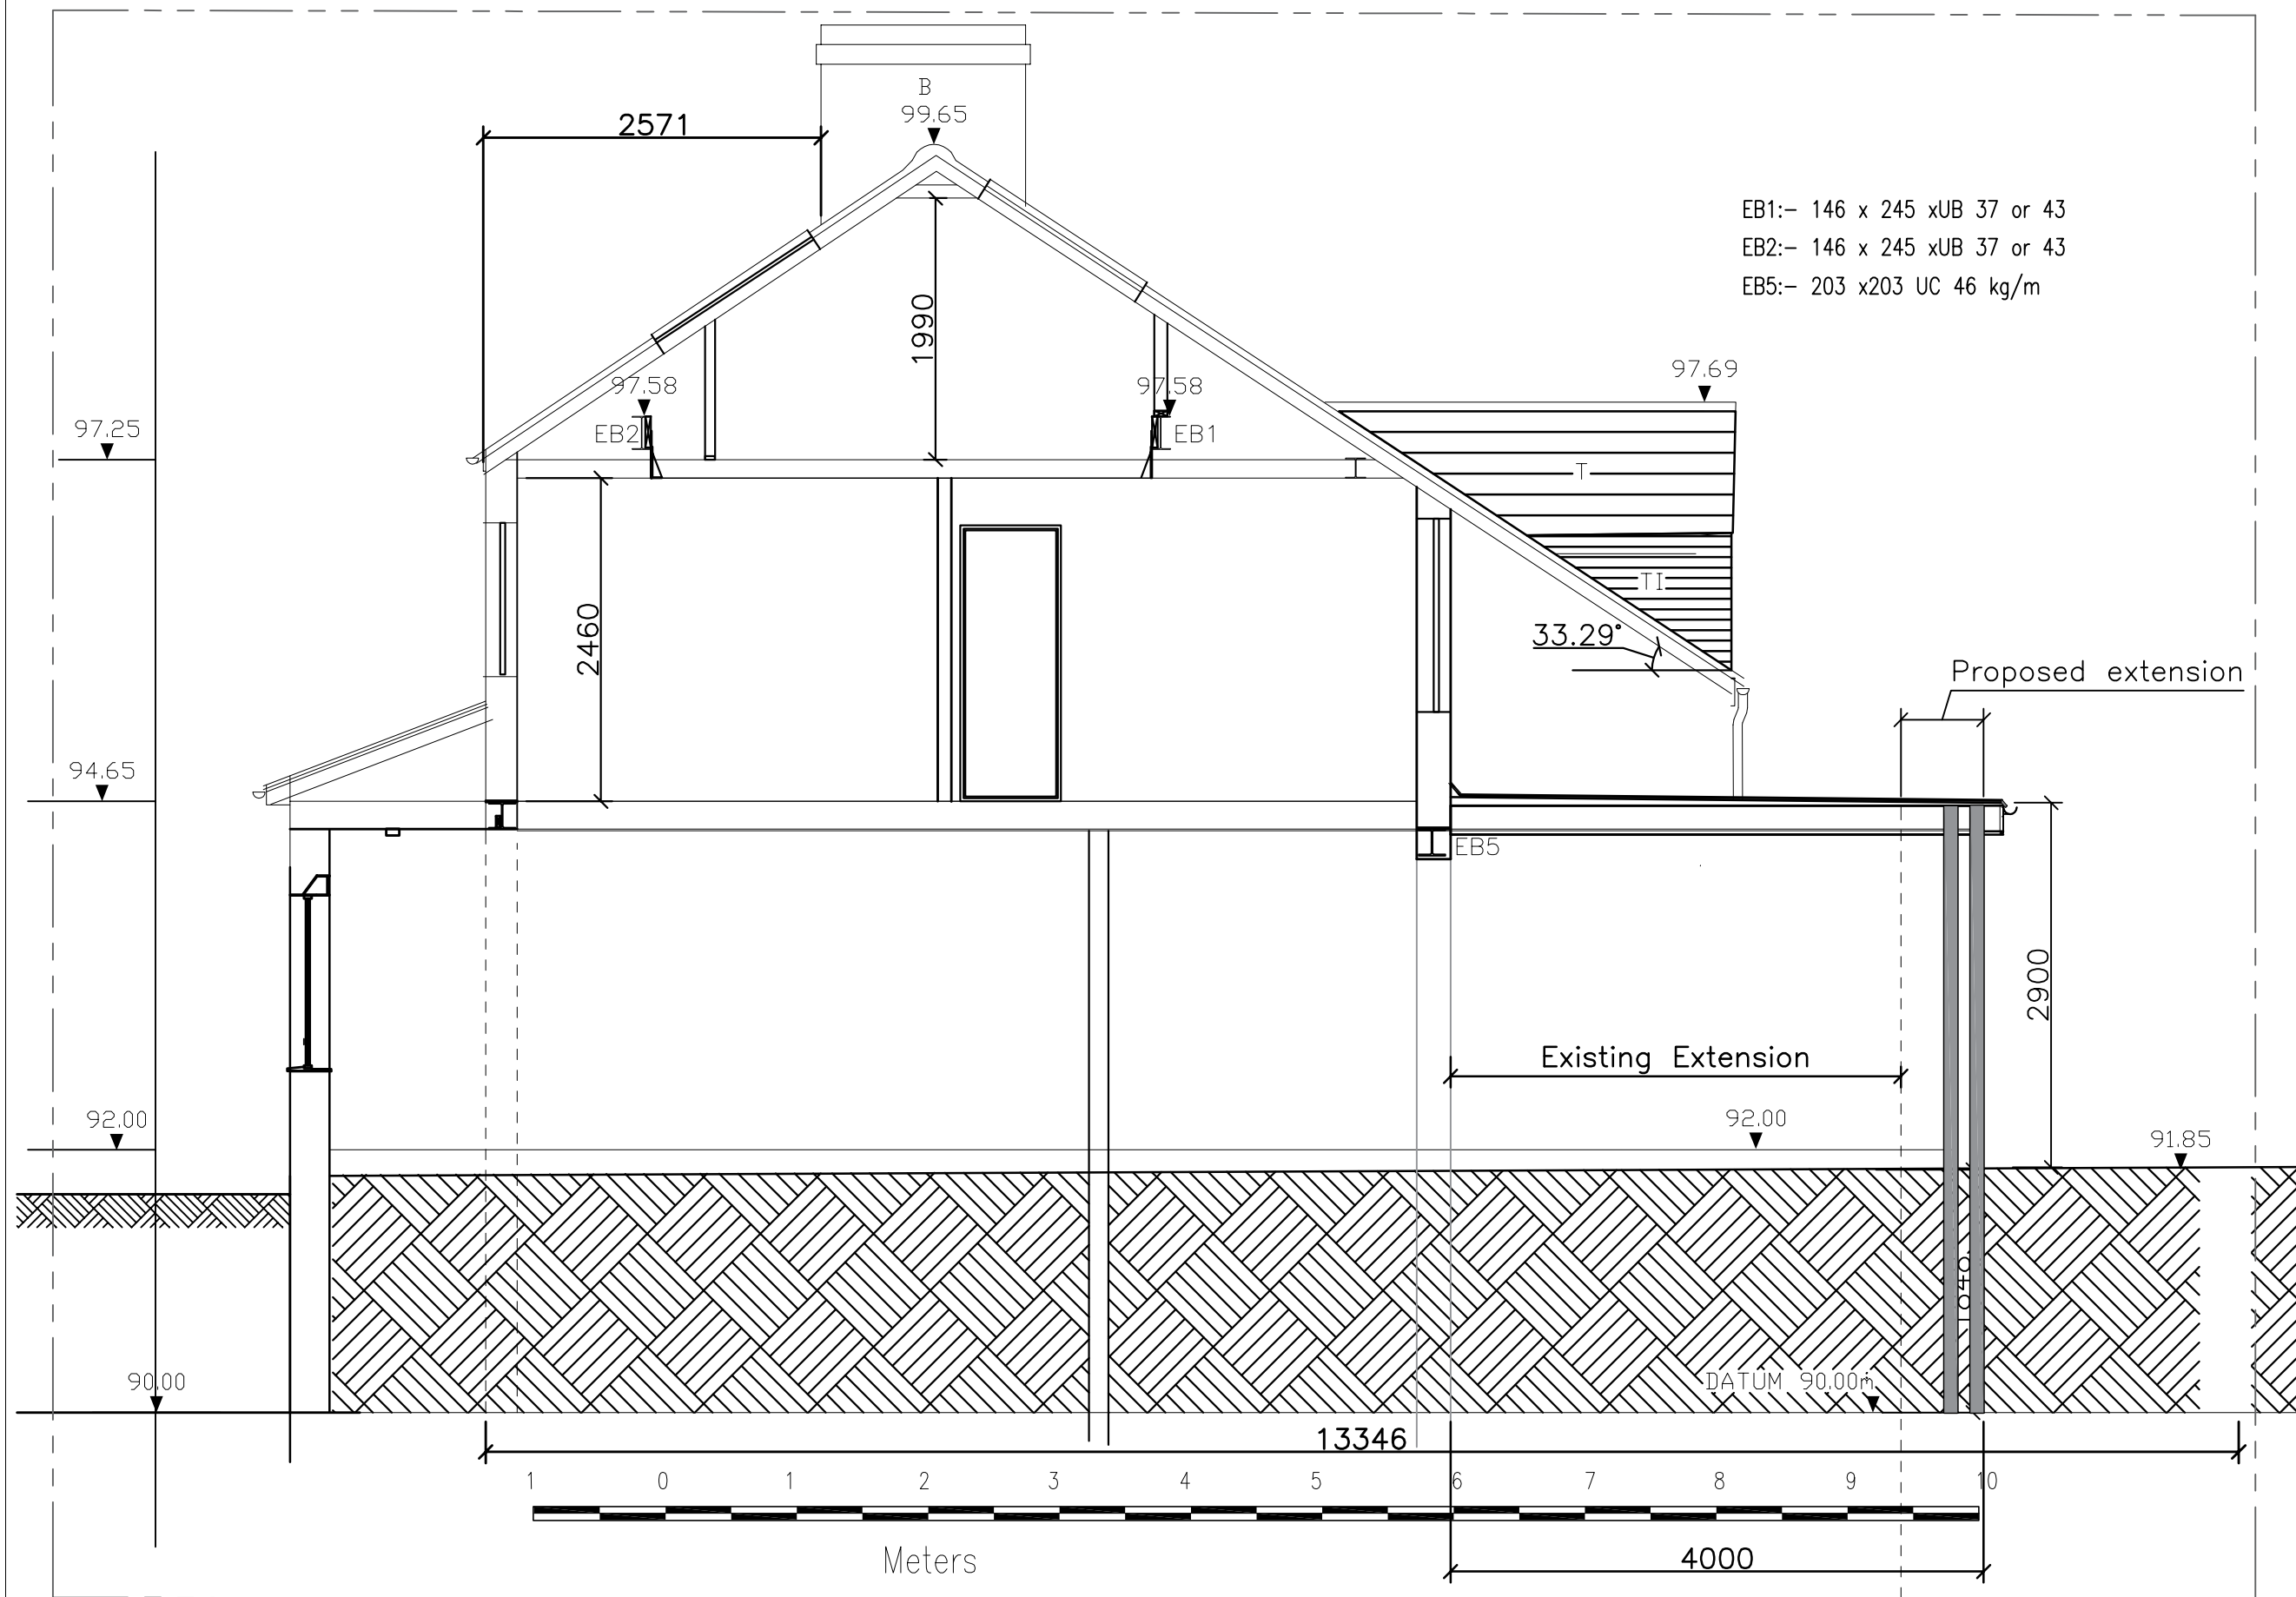

EB1:- 146 x 245 xUB 37 or 43
 EB2:- 146 x 245 xUB 37 or 43
 EB5:- 203 x203 UC 46 kg/m

- NOTES
1. This drawing are for Planning & Building Control purpose only
 2. Verify all dimensions & setting out point on site, IF IN DOUBT-ASK
 3. Engineer must be notified if there are any discrepancies and or before altering any structure details
 4. Roof tiles to match existing.
 5. This drawings are to be read in conjunction with specification and relevant drawings.
 6. Smoke Detector
 7. Heat Detector
 - Smoke and heat detectors to be main operated with battery back up. Supply to be independent circuit from consumer unit.
 - All detectors to be inter connected so that activation of any detector will send signal to all the detectors in the system to initiate fire alarm sounder in all the units
 8. Indicates Wall Type
 - Intermittent extract ventilation
 9. KITCHEN: Mechanical extract ventilation capable of extracting at rate not less than 60 lit/sec, or, 30 lit/sec if incorporated within a cooker hood. Extractor may be operated intermittently e.g. during cooking.
 10. BATHROOM: Mechanical extract ventilation capable of extracting at a rate not less than 15 lit/sec which may be operated intermittently.
 11. SANITARY ACCOMMODATION: Mechanical extract ventilation, capable of at least 6 lit/sec which may be operated intermittently with 15 minutes overrun.
 12. UTILITY ROOM: Mechanical extract ventilation, capable of at least 30 lit/sec which may be operated intermittently with 15 minutes overrun.



Lotus Consultants Limited
 Design. Construction. Management

Address: 37 Woodfield Rise Bushey Hertfordshire WD23 4QR
 e: enquiries@lotusld.co.uk web: www.lotusld.co.uk
 m: 07725441065 t: 0208 950 2143
 © Copyright Lotus Consultants Ltd.

No.	Description	Date
		Oct 21
-	-	-
-	-	-
-	-	-
-	-	-
-	-	-

Client name
Kishan & Amisha Thakrar
 Project address
234 Northwood Road
Harefield
UB9 6PT

Project description
PROPOSED GROUND FLOOR EXTENSIONS

Sheet name
PROPOSED SECTION D-D
 Project number **2106**
 Date: **OCT 2021**
 Drawn: **KF**
 Checked:


Project stage
PLANNING

Drawing No.

NR-RE 05-Section D-D

Scale: **1:50 @ A3**

Rev. -

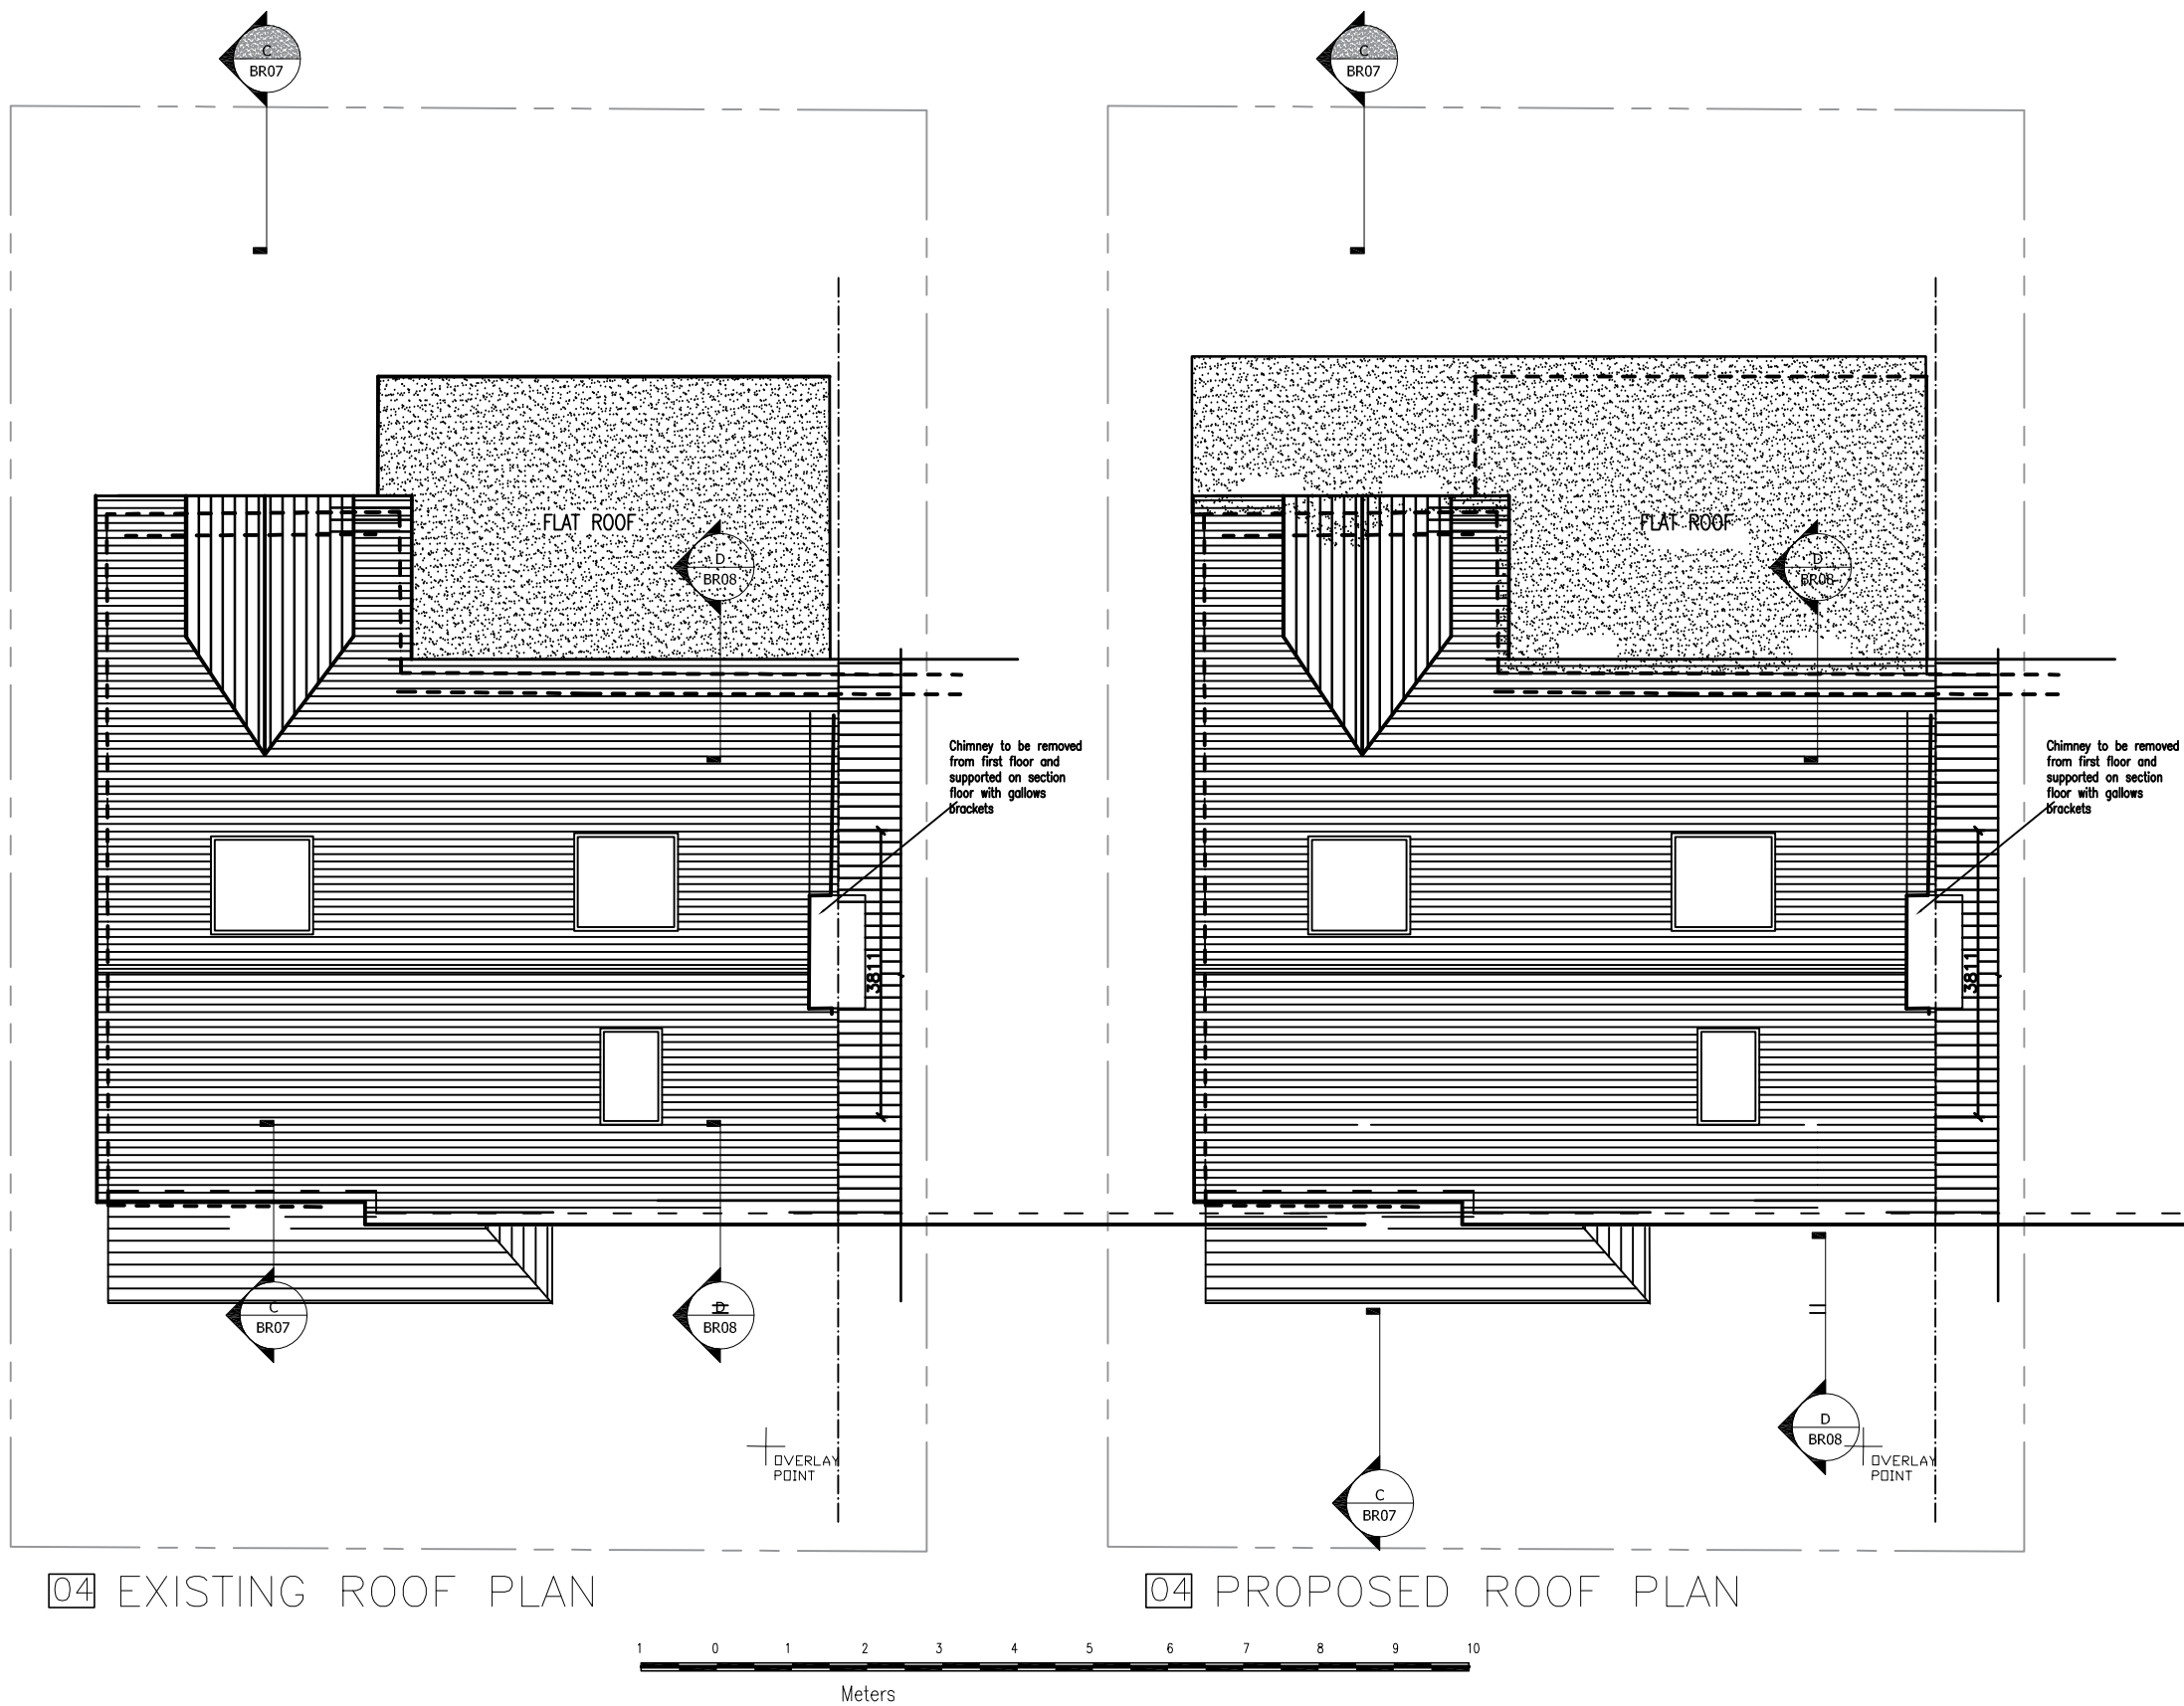

- NOTES
1. This drawing are for Planning & Building Control purpose only
 2. Verify all dimensions & setting out point on site, IF IN DOUBT-ASK
 3. Engineer must be notified if there are any discrepancies and or before altering any structure details
 4. Roof tiles to match existing.
 5. This drawings are to be read in conjunction with specification and relevant drawings.
 6.  Smoke Detector
 7.  Heat Detector
 - Smoke and heat detectors to be main operated with battery back up. Supply to be independent circuit from consumer unit.
 - All detectors to be inter connected so that activation of any detector will send signal to all the detectors in the system to initiate fire alarm sounder in all the units
 8.  Indicates Wall Type
 - Intermittent extract ventilation
 9. KITCHEN: Mechanical extract ventilation capable of extracting at rate not less than 60 lit/sec, or, 30 lit/sec if incorporated within a cooker hood. Extractor may be operated intermittently e.g. during cooking.
 10. BATHROOM: Mechanical extract ventilation capable of extracting at a rate not less than 15 lit/sec which may be operated intermittently.
 11. SANITARY ACCOMMODATION: Mechanical extract ventilation, capable of at least 6 lit/sec which may be operated intermittently with 15 minutes overrun.
 12. UTILITY ROOM: Mechanical extract ventilation, capable of at least 30 lit/sec which may be operated intermittently with 15 minutes overrun.



Lotus Consultants Limited
Design. Construction. Management

Address: 37 Woodfield Rise Bushey Hertsfordshire WD23 4QR
e: enquiries@lotusld.co.uk web: www.lotusld.co.uk
m: 07725441065 t: 0208 950 2143
© Copyright Lotus Consultants Ltd.

No.	Description	Date
-	-	-
-	-	-
-	-	-
-	-	-
-	-	-
-	-	-

Client name
Kishan & Amisha Thakrar
Project address
**234 Northwood Road
Harefield
UB9 6PT**

Project description
PROPOSED GROUND FLOOR EXTENSIONS

Sheet name
Roof plan

Project number **2106**

Date: **Oct 2021**

Drawn: **KF**

Checked:

Project stage
PLANNING

Drawing No.

NR-RE 06- Roof Plan

Scale: **1:100 @ A3**

Rev. -