



- NOTES
1. This drawing is for Planning & Building Control purpose only
 2. Verify all dimensions & setting out point on site, IF IN DOUBT-ASK
 3. Engineer must be notified if there are any discrepancies and/or before any structure details

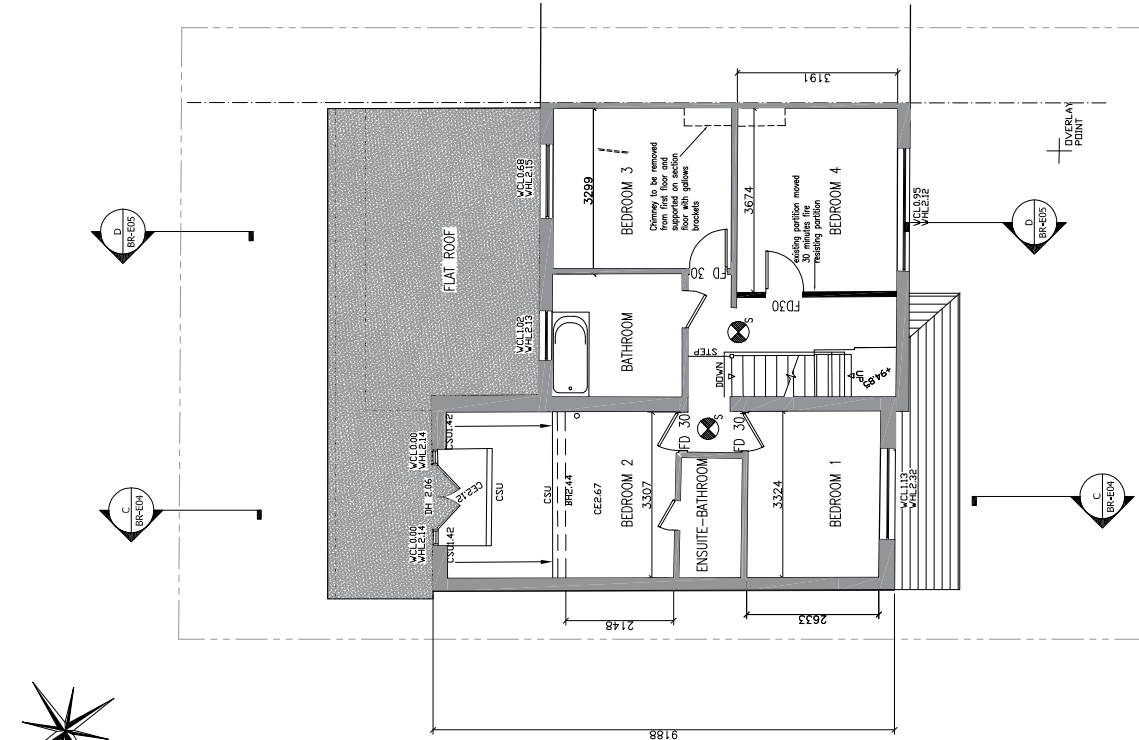

05 PROPOSED FIRST FLOOR

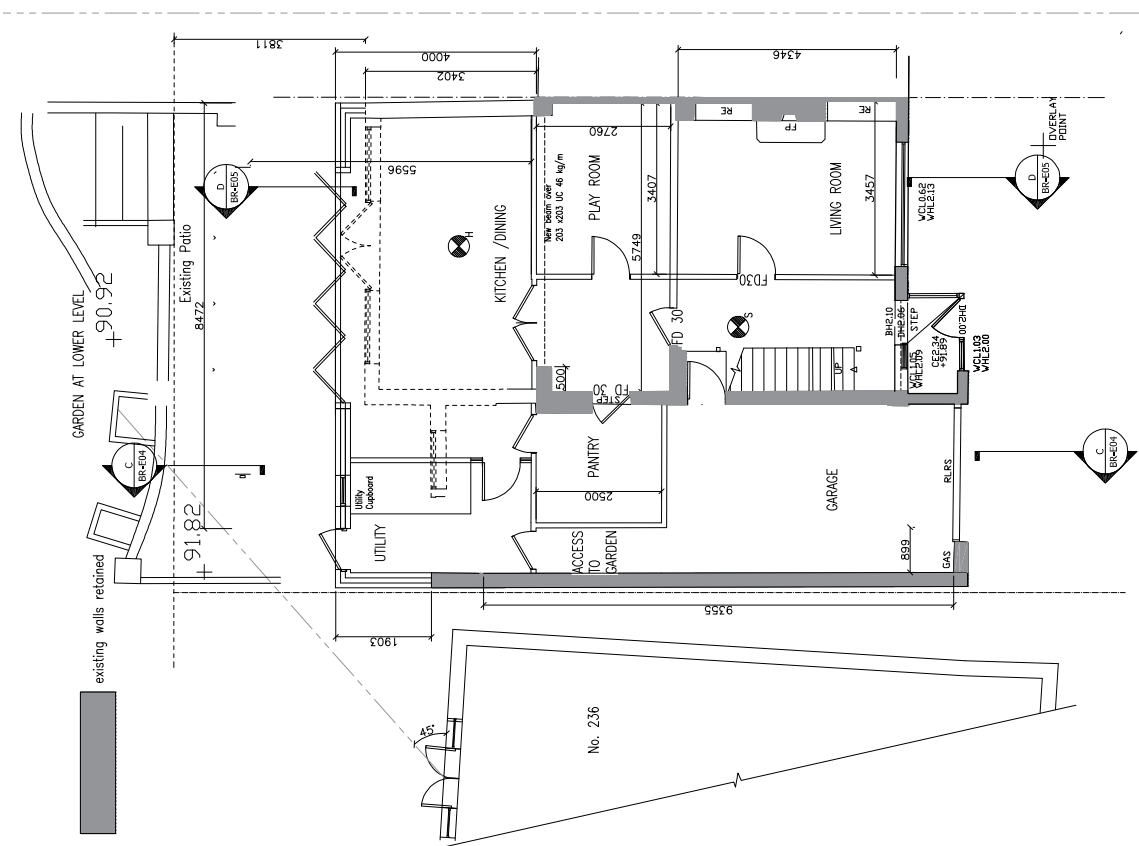

04 PROPOSED GROUND FLOOR

 Lotus Consultants Limited Design, Construction, Management Address: 37 Woodfield Rise Bushey Hertfordshire WD23 4QR e: enquiries@lotusltd.co.uk web: www.lotusltd.co.uk t: 07725441060 f: 0208 950 2145 © Copyright Lotus Consultants Ltd.		Client name Kishan & Anishia Thakrar Project address 234 Northwood Road Harefield UB9 8PT		Project description PROPOSED GROUND FLOOR EXTENSIONS		Sheet name PROPOSED Ground & 1st Floor Project number 2106 Date: NOV 2021 Drawn: OP Checked:		Project stage PLANNING Drawing No. NR- RE 01-Floor Plans Scale: 1:50 @ A1 & 1:100 @A3 Rev. -			
No.	Description	Date									
-	-	-									