


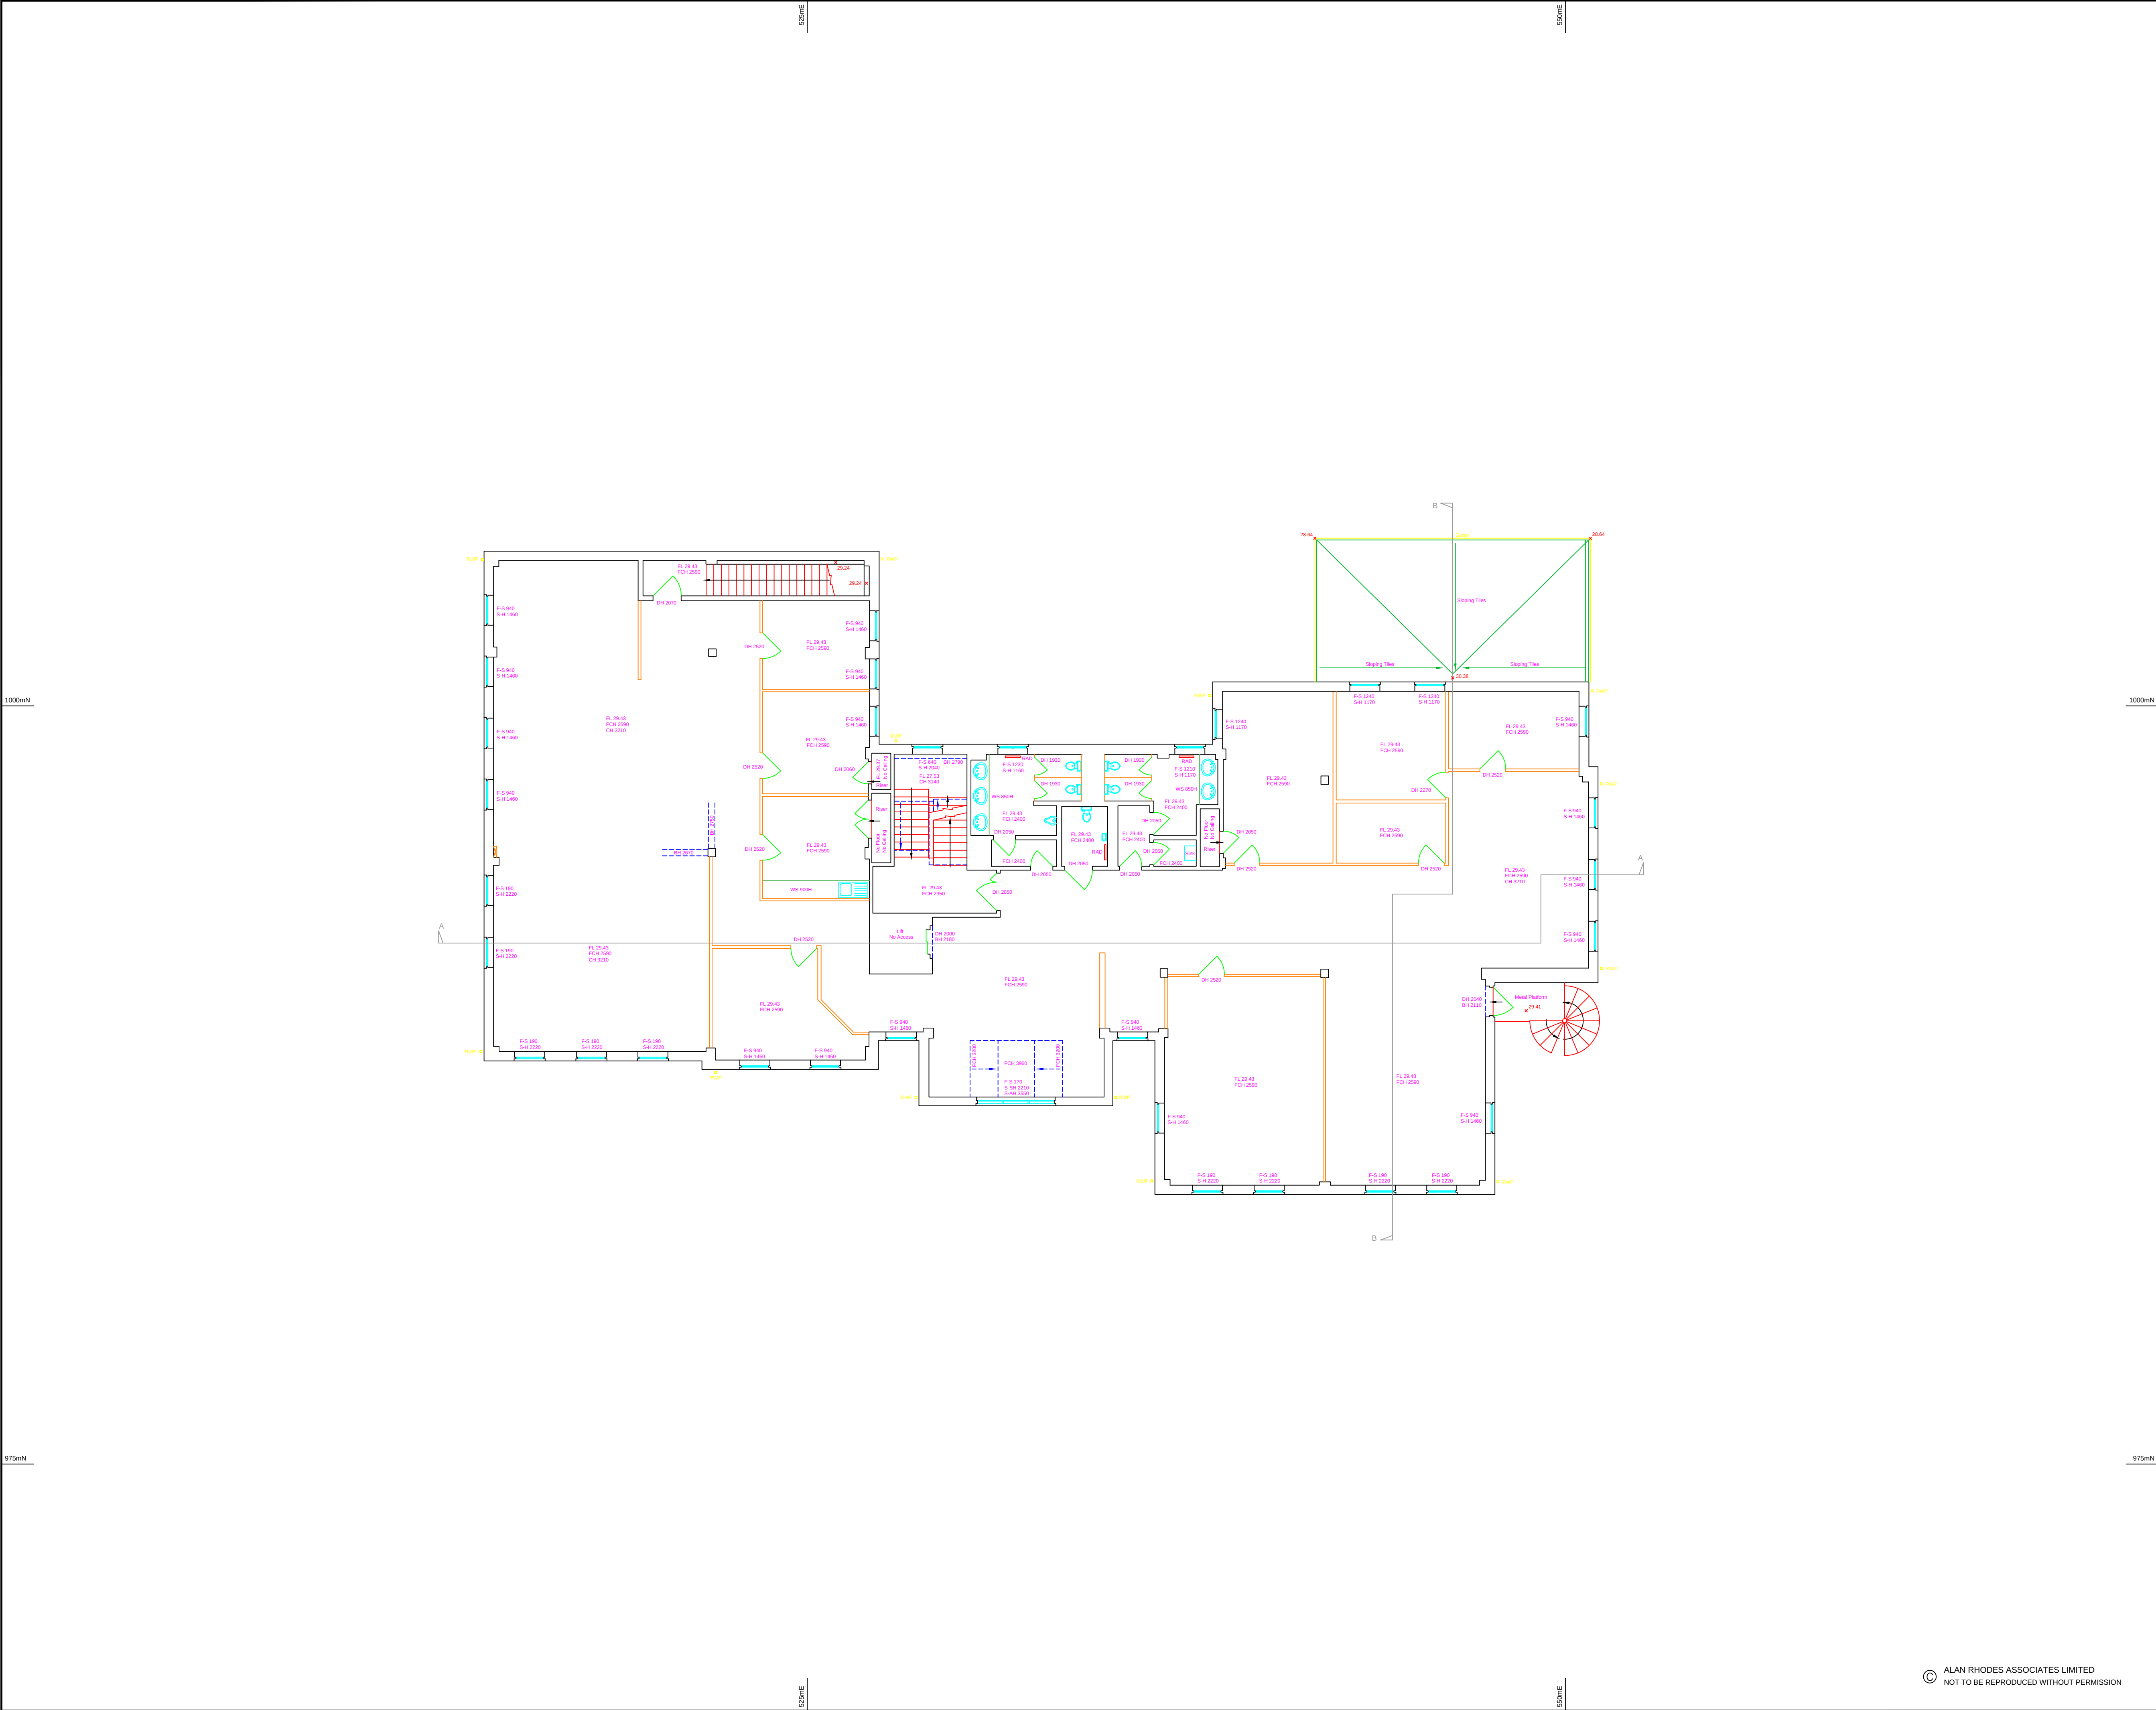

LEGEND :

- AH Arch Height
- ASH Arch Spring Height
- BH Beam Height
- BL Beam Level
- CAH Ceiling Arch Height
- CH Ceiling Height
- CL Ceiling Level
- CPD Cupboard
- CSH Ceiling Spring Height
- DH Door Height
- DOH Door Opening Height
- DP Downpipe
- DR Drainer
- F-H Floor - Head Height
- F-S Floor - Sill Height
- FBH False Beam Height
- FCH False Ceiling Height
- FL Floor Level
- G Gully
- GL Ground Level
- H High
- HB Hand Basin
- HTR Heated Towel Rail
- HWT Hot Water Tank
- IC Inspection Cover
- RAD Radiator
- RL Roof Level
- RWP Rainwater Pipe
- S-AH Sill - Arch Height
- S-H Sill - Head Height
- S-SH Sill - Spring Height
- SHW Shower
- SVP Soil Vent Pipe
- VP Vent Pipe
- WAD Window Above Door
- WAW Window Above Window
- WC Water Closet
- WS Work Surface
- Floor Level Steps Up
- - - - - Ceiling Level Slopes Up

NOTES :

The accuracy of this survey drawing is dependent upon the scale at which it is produced. Users should not re-scale this drawing without consent.

All level values refer to the following OSBM:-

East Face, South East Angle, Harmondsworth Baptist Church; Value 25.97m.

The locations of beams above the false ceiling have only been shown in the few places where they were freely accessible at the time of the survey. Users should verify the location of all beams if necessary before commencing the design process.

DRAWING NO :

4129-3

DATE : 12/8/19	DRAWN : SV
SHEET NO : 3 of 8	CHECKED : MAW
SCALE : 1:100	SHEET SIZE : A1

CLIENT :

TEJ Properties Ltd
PO Box 1250
St Albans
AL1 9JT
Tel: 07950 397412

PROJECT TITLE:

First Floor Plan
Duval House
Harmondsworth
London, UB7 0BT

SURVEYED BY :

ARA
ALAN RHODES ASSOCIATES
Land & Measured Building Surveyors
8 Hurlingham Studios
Ranelagh Gardens
London SW6 3PA
Tel : 020 7731 0304
Fax: 020 7731 0314
email : office@ara-survey.co.uk

THE SURVEY ASSOCIATION