
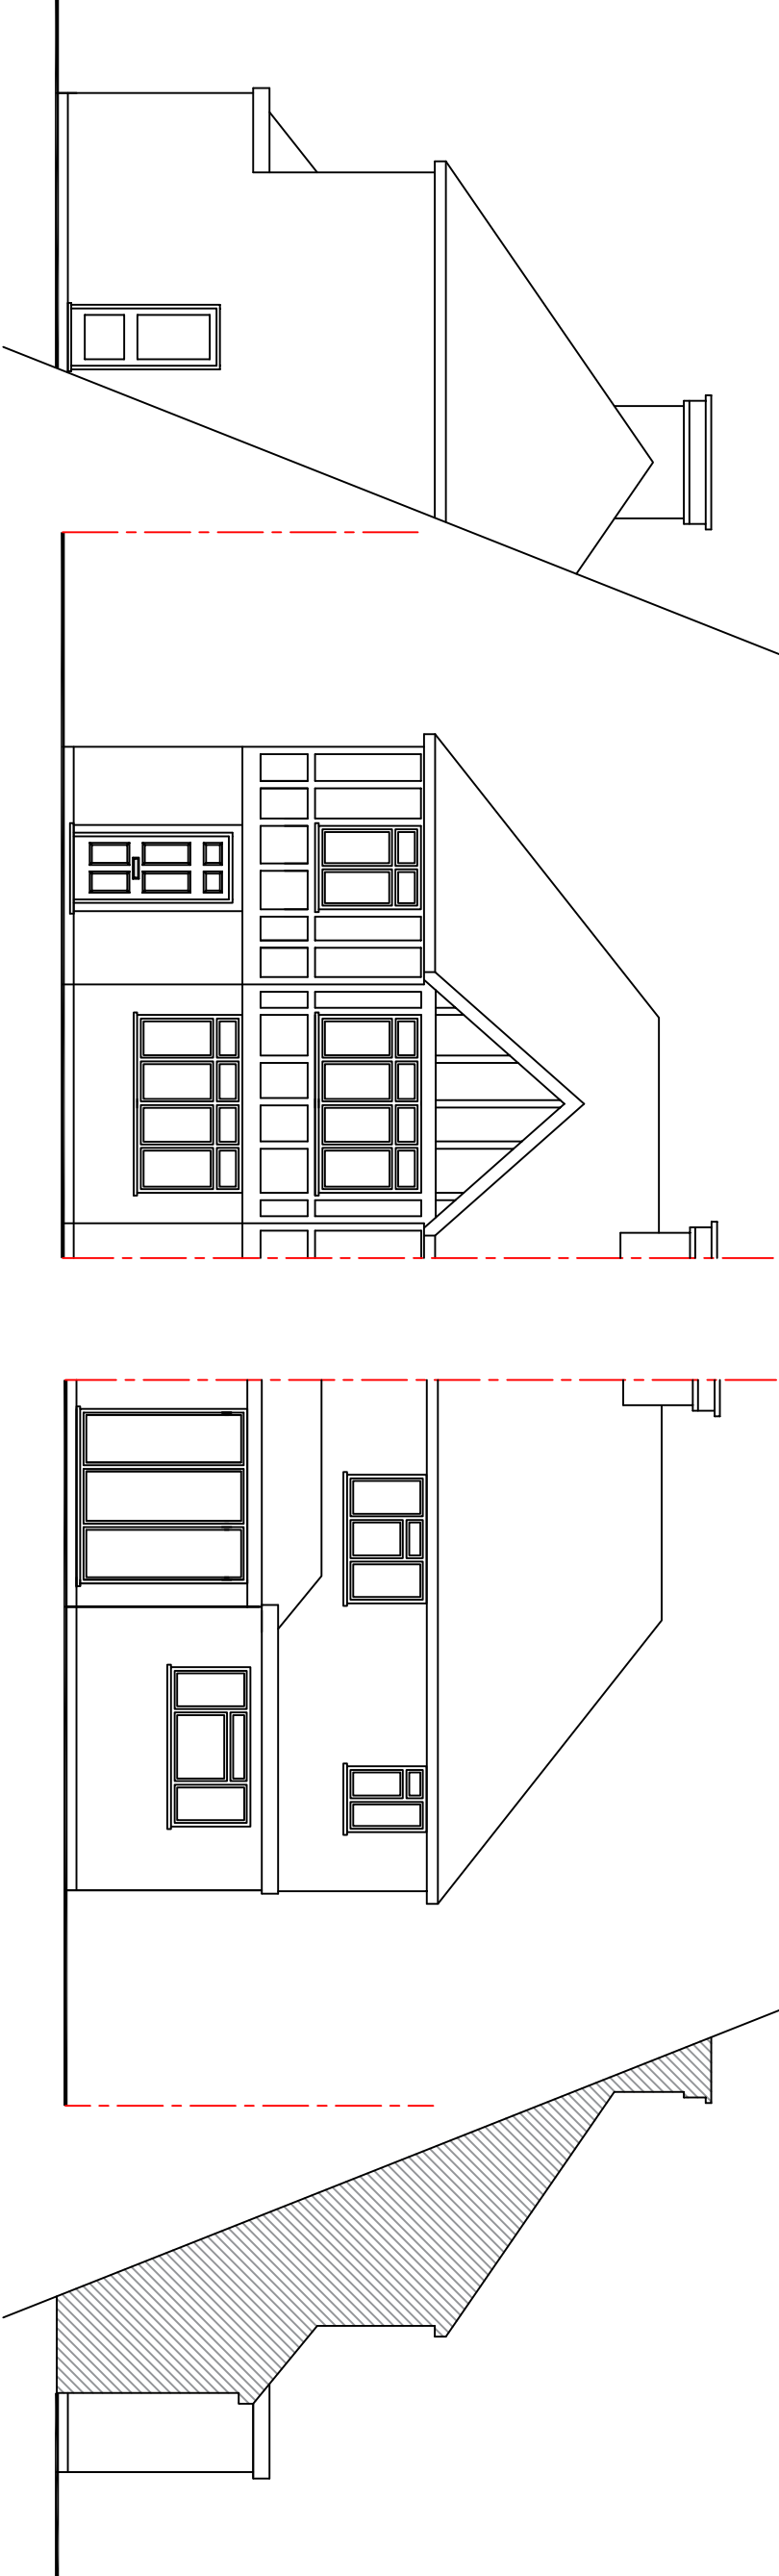


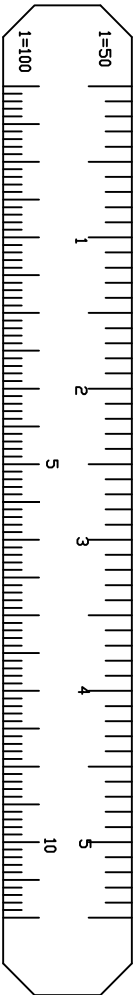


Existing side Elevation


Existing Front Elevation

Existing Rear Elevation

Existing side Elevation

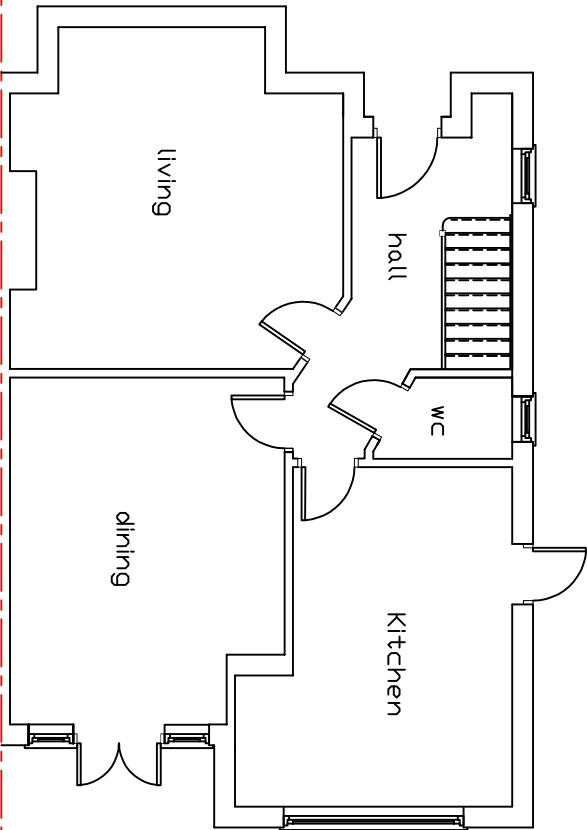

Existing Ground Floor

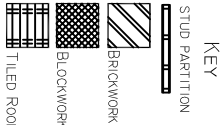

Proposed
Extension

to

7 Meadow Way
Eastcote
HA4 8TE

for

Mrs Ursula Lyon

Tel No

scale = 1 - 50

Dwg No
MEAW-705