

M N Architectural Studio



5a Parr Road
Stammore
Middlesex
HA7 1NP
07397 286 818
mnarchitecturalstudio@gmail.com

GENERAL NOTES.

1. All dimensions are in mms. uno.
2. The contractor shall check all dimensions on site prior to any construction and report any discrepancy to the client.
3. The materials for new construction shall be generally similar to the PROPOSED so that the new work shall blend into the PROPOSED, unless noted otherwise.
4. The detailed specifications where given are generally for similar typical buildings and give some of the requirements for compliance to the current Building Regulations and good building practice. Some items may need modifications to suit site conditions. Not with standing this, the contractor shall be responsible to ensure that the works comply to the latest Building Regulations and will be responsible to obtain all the required Completion Certificates. The contractor, before commencement of any works, shall collect all the information on details of any Planning Permission and any conditions specified therein, details of any Building Regulations Approval, any outstanding information and conditions, etc. The contractor shall propose all the planned variations from any details given here and get them approved before the building work commences. All work to be approved by the Local Authority Building Surveyor or similar appointed.
5. Any Structural details provided in the drawings (eg: removal of wall sections, provision of new beams, columns, foundations, etc.) are based on limited site survey and certain assumptions. Before commencing site work and in particular any demolition, the contractor shall ensure validity of all assumptions and adequacy of structural designs provided. The contractor shall be responsible for all temporary works and supports provided during construction. Other details of steel beams, supports, connections, etc. may be in a separate Structural Design Report.
6. PROPOSED & Proposed drainage layout is only based on limited site inspection. The contractor shall investigate this further during construction and provide adequate system to cater for foul water and surface water from all facilities & appliances. Final details will be determined and confirmed on site.
7. The client is responsible in serving all the appropriate Party Wall Notices under the Party Wall Acts and obtains consents as required by the act.
8. No works shall commence until all approvals and agreements have been obtained. These include Planning, Building Regulations, Thames Water and Party Wall.

These drawings are only for local authority or statutory approvals (such as Planning Permission, etc.) and may not give complete or correct scope of building work and therefore should not be used as basis of any building contract unless specifically agreed otherwise.

9. For minor building works no site investigation (trial pit, soil analysis, etc) has been carried out, unless noted otherwise, and any information on foundation type, depth, etc should be regarded as preliminary only. Any foundation depth indicated is from original virgin ground and any backfill or made-up ground is normally ignored. Exact details of Foundations be verified and confirmed on site, based on exact location and type of trees, type of soil, presence of roots, PROPOSED and new drains, other services, etc. and consultation with the Building Control Surveyor.
10. The Design may be limited to basic structural and layout requirements, with very limited considerations on risk assessment and health and safety issues. The client and or contractor shall be responsible to ensure that all measures are taken to avoid risks to health and safety or reduce risks at source if they cannot be avoided altogether. Where The Construction (Design and Management) Regulations 2007 (CDM) are applicable the client, in conjunction with CDM co-ordinator must ensure that the principal contractor plans, manages and co-ordinates health and safety while construction work is being undertaken
11. © The Copyright of this drawing belongs to M N Architectural Studio

CLIENT:
Karen Gevorgyan

Project:
Loft Conversion

Address:
13 Widmore Road Uxbridge UB8 3AY

TITLE:
EXISTING AND PROPOSED GROUND FLOOR PLAN

REVISION		
Date	Initials	Description
A - 15/05/2026	AA	Rev 1
B -		
C -		

PROJECT NUMBER:
260515

REV:

SCALE:
1:100 @ A3


DRAWING No:

DATE:24th August 2026

A-01




Boundary Line


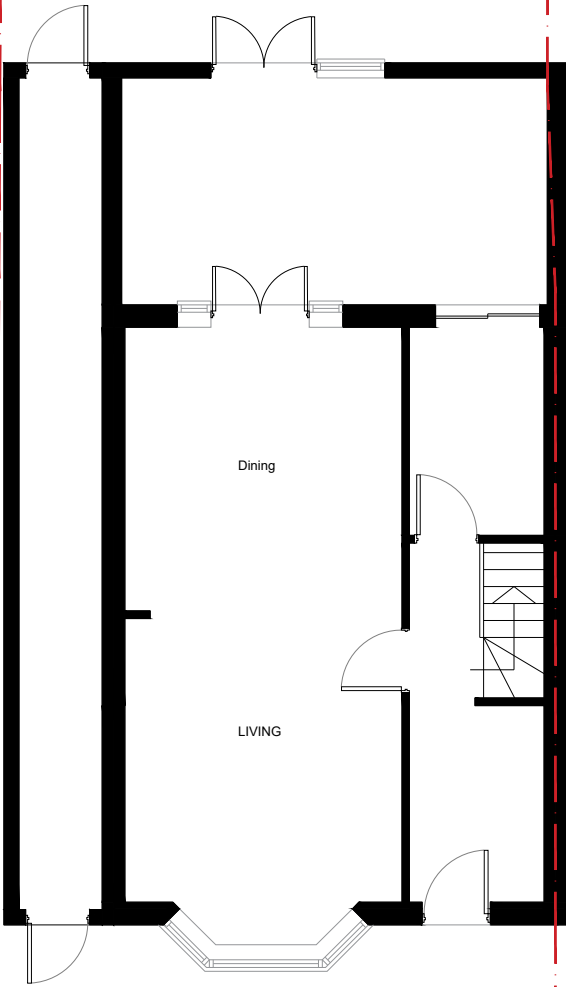


EXISTING GROUND FLOOR PLAN

Boundary Line

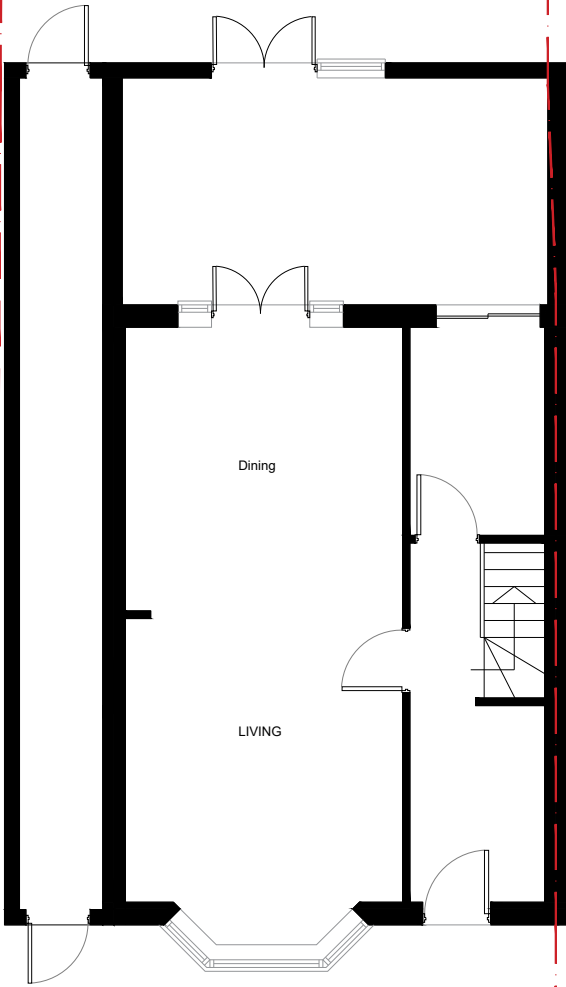

PROPOSED GROUND FLOOR PLAN

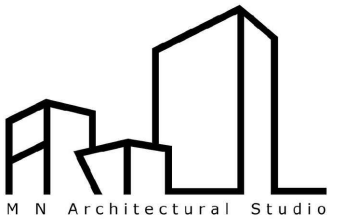 

5a Parr Road
Stanmore
Middlesex
HA7 1NP
07397 286 818
mnarchitecturalstudio@gmail.com

GENERAL NOTES:
1. All dimensions are in mms. uno.
2. The contractor shall check all dimensions on site prior to any construction and report any discrepancy to the client.
3. The materials for new construction shall be generally similar to the PROPOSED so that the new work shall blend into the PROPOSED, unless noted otherwise.
4. The detailed specifications where given are generally for similar typical buildings and give some of the requirements for compliance to the current Building Regulations and good building practice. Some items may need modifications to suit site conditions. Not with standing this, the contractor shall be responsible to ensure that the works comply to the latest Building Regulations and will be responsible to obtain all the required Completion Certificates. The contractor, before commencement of any works, shall collect all the information on details of any Planning Permission and any conditions specified therein, details of any Building Regulations Approval, any outstanding information and conditions, etc. The contractor shall propose all the planned variations from any details given here and get them approved before the building work commences. All work to be approved by the Local Authority Building Surveyor or similar appointed.
5. Any Structural details provided in the drawings (eg: removal of wall sections, provision of new beams, columns, foundations, etc.) are based on limited site survey and certain assumptions. Before commencing site work and in particular any demolition, the contractor shall ensure validity of all assumptions and adequacy of structural designs provided. The contractor shall be responsible for all temporary works and supports provided during construction. Other details of steel beams, supports, connections, etc. may be in a separate Structural Design Report.
6. PROPOSED & Proposed drainage layout is only based on limited site inspection. The contractor shall investigate this further during construction and provide adequate system to cater for foul water and surface water from all facilities & appliances. Final details will be determined and confirmed on site.
7. The client is responsible in serving all the appropriate Party Wall Notices under the Party Wall Acts and obtains consents as required by the act.
8. No works shall commence until all approvals and agreements have been obtained. These include Planning, Building Regulations, Thames Water and Party Wall.
These drawings are only for local authority or statutory approvals (such as Planning Permission, etc.) and may not give complete or correct scope of building work and therefore should not be used as basis of any building contract unless specifically agreed otherwise.
9. For minor building works no site investigation (trial pit, soil analysis, etc) has been carried out, unless noted otherwise, and any information on foundation type, depth, etc should be regarded as preliminary only. Any foundation depth indicated is from original virgin ground and any backfill or made-up ground is normally ignored. Exact details of Foundations be verified and confirmed on site, based on exact location and type of trees, type of soil, presence of roots, PROPOSED and new drains, other services, etc. and consultation with the Building Control Surveyor.
10. The Design may be limited to basic structural and layout requirements, with very limited considerations on risk assessment and health and safety issues. The client and or contractor shall be responsible to ensure that all measures are taken to avoid risks to health and safety or reduce risks at source if they cannot be avoided altogether. Where The Construction (Design and Management) Regulations 2007 (CDM) are applicable the client, in conjunction with CDM co-ordinator must ensure that the principal contractor plans, manages and co-ordinates health and safety while construction work is being undertaken
11. © The Copyright of this drawing belongs to M N Architectural Studio

CLIENT:
Karen Gevorgyan

Project:
Loft Conversion

Address:
13 Widmore Road Uxbridge UB8 3AY


TITLE:
EXISTING AND PROPOSED FIRST FLOOR PLAN

REVISION		
Date	Initials	Description
A - 15/05/2026	AA	Rev 1
B -		
C -		

PROJECT NUMBER: 260515	REV:
SCALE: 1:100 @ A3	DRAWING No: A-02
DATE:24th August 2026	




Boundary Line

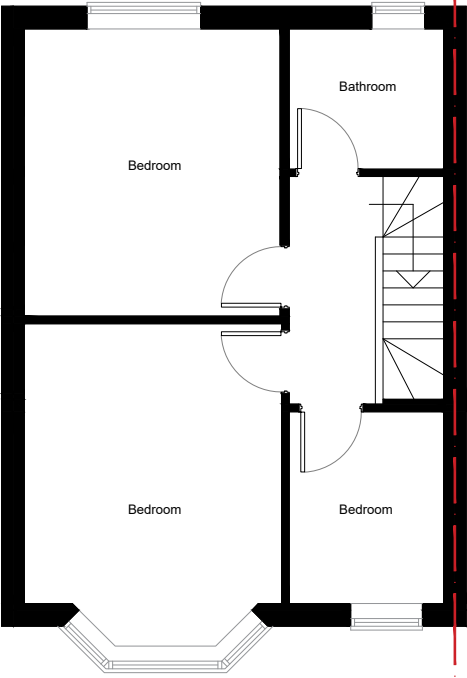


EXISTING FIRST FLOOR PLAN

Boundary Line

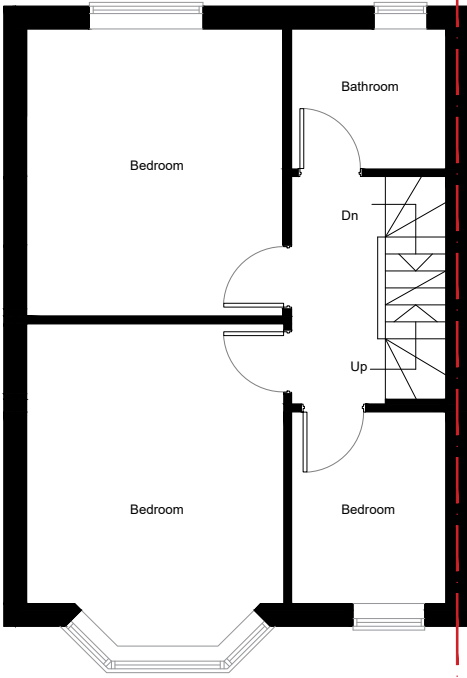

PROPOSED FIRST FLOOR PLAN

 

5a Parr Road
Stammore
Middlesex
HA7 1NP
07397 286 818
mnarchitecturalstudio@gmail.com

GENERAL NOTES.
1. All dimensions are in mms. uno.
2. The contractor shall check all dimensions on site prior to any construction and report any discrepancy to the client.
3. The materials for new construction shall be generally similar to the PROPOSED so that the new work shall blend into the PROPOSED, unless noted otherwise.
4. The detailed specifications where given are generally for similar typical buildings and give some of the requirements for compliance to the current Building Regulations and good building practice. Some items may need modifications to suit site conditions. Not with standing this, the contractor shall be responsible to ensure that the works comply to the latest Building Regulations and will be responsible to obtain all the required Completion Certificates. The contractor, before commencement of any works, shall collect all the information on details of any Planning Permission and any conditions specified therein, details of any Building Regulations Approval, any outstanding information and conditions, etc. The contractor shall propose all the planned variations from any details given here and get them approved before the building work commences. All work to be approved by the Local Authority Building Surveyor or similar appointed.
5. Any Structural details provided in the drawings (eg: removal of wall sections, provision of new beams, columns, foundations, etc.) are based on limited site survey and certain assumptions. Before commencing site work and in particular any demolition, the contractor shall ensure validity of all assumptions and adequacy of structural designs provided. The contractor shall be responsible for all temporary works and supports provided during construction. Other details of steel beams, supports, connections, etc. may be in a separate Structural Design Report.
6. PROPOSED & Proposed drainage layout is only based on limited site inspection. The contractor shall investigate this further during construction and provide adequate system to cater for foul water and surface water from all facilities & appliances. Final details will be determined and confirmed on site.
7. The client is responsible in serving all the appropriate Party Wall Notices under the Party Wall Acts and obtains consents as required by the act.
8. No works shall commence until all approvals and agreements have been obtained. These include Planning, Building Regulations, Thames Water and Party Wall.
These drawings are only for local authority or statutory approvals (such as Planning Permission, etc.) and may not give complete or correct scope of building work and therefore should not be used as basis of any building contract unless specifically agreed otherwise.
9. For minor building works no site investigation (trial pit, soil analysis, etc) has been carried out, unless noted otherwise, and any information on foundation type, depth, etc should be regarded as preliminary only. Any foundation depth indicated is from original virgin ground and any backfill or made-up ground is normally ignored. Exact details of Foundations be verified and confirmed on site, based on exact location and type of trees, type of soil, presence of roots, PROPOSED and new drains, other services, etc. and consultation with the Building Control Surveyor.
10. The Design may be limited to basic structural and layout requirements, with very limited considerations on risk assessment and health and safety issues. The client and or contractor shall be responsible to ensure that all measures are taken to avoid risks to health and safety or reduce risks at source if they cannot be avoided altogether. Where The Construction (Design and Management) Regulations 2007 (CDM) are applicable the client, in conjunction with CDM co-ordinator must ensure that the principal contractor plans, manages and co-ordinates health and safety while construction work is being undertaken
11. © The Copyright of this drawing belongs to M N Architectural Studio

CLIENT:
Karen Gevorgyan

Project:
Loft Conversion

Address:
13 Widmore Road Uxbridge UB8 3AY

TITLE:
EXISTING AND PROPOSED LOFT FLOOR PLAN

REVISION		
Date	Initials	Description
A - 15/05/2026	AA	Rev 1
B -		
C -		

PROJECT NUMBER:
260515

REV:

SCALE:
1:100 @ A3

DRAWING No:


DATE:24th August 2026

A-03




Boundary Line


Boundary Line

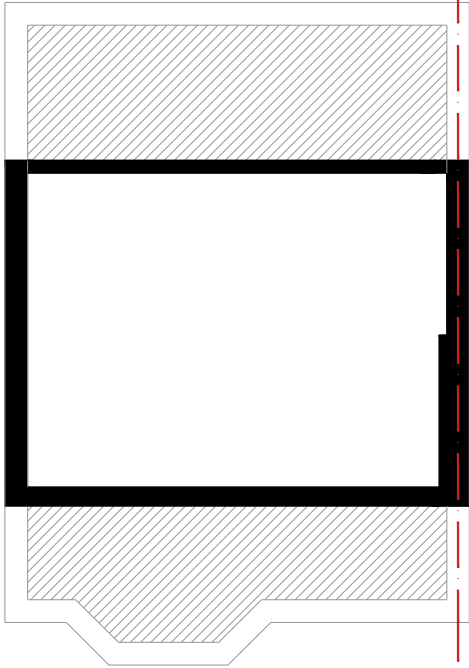

EXISTING LOFT FLOOR PLAN

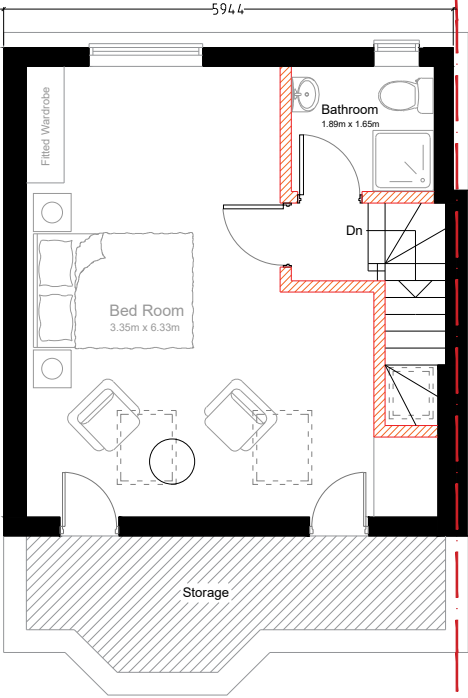

PROPOSED LOFT FLOOR PLAN

 

5a Parr Road
Stanmore
Middlesex
HA7 1NP
07397 286 818
mnarchitecturalstudio@gmail.com

- GENERAL NOTES:
1. All dimensions are in mms. uno.
 2. The contractor shall check all dimensions on site prior to any construction and report any discrepancy to the client.
 3. The materials for new construction shall be generally similar to the PROPOSED so that the new work shall blend into the PROPOSED, unless noted otherwise.
 4. The detailed specifications where given are generally for similar typical buildings and give some of the requirements for compliance to the current Building Regulations and good building practice. Some items may need modifications to suit site conditions. Not with standing this, the contractor shall be responsible to ensure that the works comply to the latest Building Regulations and will be responsible to obtain all the required Completion Certificates. The contractor, before commencement of any works, shall collect all the information on details of any Planning Permission and any conditions specified therein, details of any Building Regulations Approval, any outstanding information and conditions, etc. The contractor shall propose all the planned variations from any details given here and get them approved before the building work commences. All work to be approved by the Local Authority Building Surveyor or similar appointed.
 5. Any Structural details provided in the drawings (eg: removal of wall sections, provision of new beams, columns, foundations, etc.) are based on limited site survey and certain assumptions. Before commencing site work and in particular any demolition, the contractor shall ensure validity of all assumptions and adequacy of structural designs provided. The contractor shall be responsible for all temporary works and supports provided during construction. Other details of steel beams, supports, connections, etc. may be in a separte Structural Design Report.
 6. PROPOSED & Proposed drainage layout is only based on limited site inspection. The contractor shall investigate this further during construction and provide adequate system to cater for foul water and surface water from all facilities & appliances. Final details will be determined and confirmed on site.
 7. The client is responsible in serving all the appropriate Party Wall Notices under the Party Wall Acts and obtains consents as required by the act.
 8. No works shall commence until all approvals and agreements have been obtained. These include Planning, Building Regulations, Thames Water and Party Wall.
 - These drawings are only for local authority or statutory approvals (such as Planning Permission, etc.) and may not give complete or correct scope of building work and therefore should not be used as basis of any building contract unless specifically agreed otherwise.
 9. For minor building works no site investigation (trial pit, soil analysis, etc) has been carried out, unless noted otherwise, and any information on foundation type, depth, etc should be regarded as preliminary only. Any foundation depth indicated is from original virgin ground and any backfill or made-up ground is normally ignored. Exact details of Foundations be verified and confirmed on site, based on exact location and type of trees, type of soil, presence of roots, PROPOSED and new drains, other services, etc. and consultation with the Building Control Surveyor.
 10. The Design may be limited to basic structural and layout requirements, with very limited considerations on risk assessment and health and safety issues. The client and or contractor shall be responsible to ensure that all measures are taken to avoid risks to health and safety or reduce risks at source if they cannot be avoided altogether. Where The Construction (Design and Management) Regulations 2007 (CDM) are applicable the client, in conjunction with CDM co-ordinator must ensure that the principal contractor plans, manages and co-ordinates health and safety while construction work is being undertaken
 11. © The Copyright of this drawing belongs to M N Architectural Studio

CLIENT:
Karen Gevorgyan

Project:
Loft Conversion

Address:
13 Widmore Road Uxbridge UB8 3AY

TITLE:
EXISTING AND PROPOSED ROOF PLAN

REVISION		
Date	Initials	Description
A - 15/05/2026	AA	Rev 1
B -		
C -		

PROJECT NUMBER:
260515

REV:


SCALE:
1:100 @ A3

DATE:24th August 2026

DRAWING No:
A-04




Boundary Line

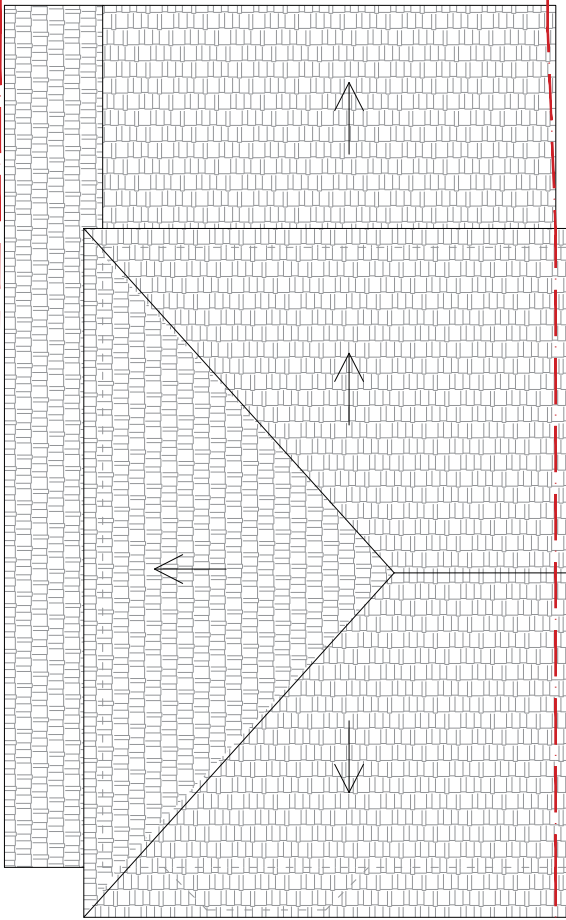


EXISTING ROOF PLAN

Boundary Line

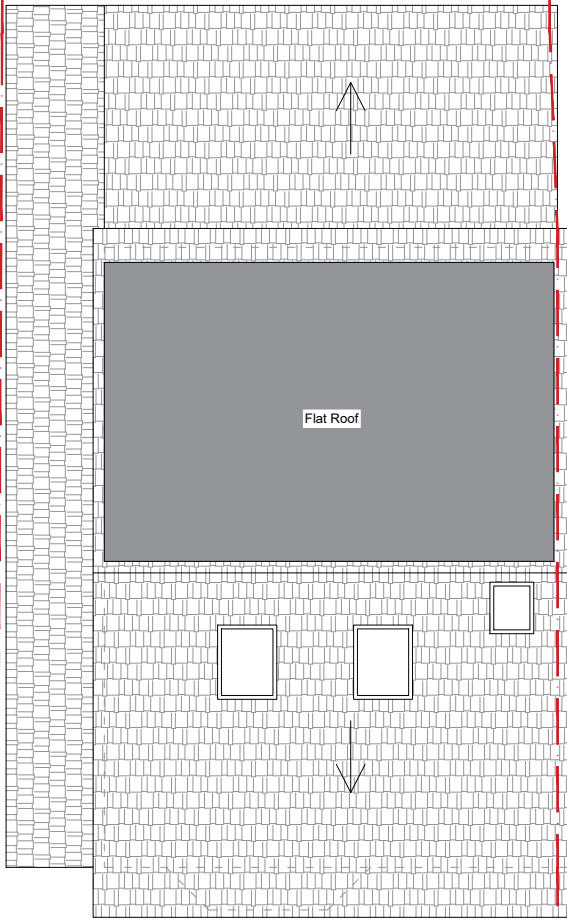

PROPOSED ROOF PLAN

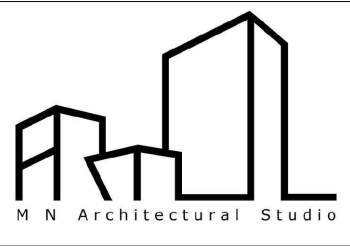

5a Parr Road
Stanmore
Middlesex
HA7 1NP
07397 286 818
mnarchitecturalstudio@gmail.com

GENERAL NOTES.
1. All dimensions are in mms. uno.
2. The contractor shall check all dimensions on site prior to any construction and report any discrepancy to the client.
3. The materials for new construction shall be generally similar to the PROPOSED so that the new work shall blend into the PROPOSED, unless noted otherwise.
4. The detailed specifications where given are generally for similar typical buildings and give some of the requirements for compliance to the current Building Regulations and good building practice. Some items may need modifications to suit site conditions. Not with standing this, the contractor shall be responsible to ensure that the works comply to the latest Building Regulations and will be responsible to obtain all the required Completion Certificates. The contractor, before commencement of any works, shall collect all the information on details of any Planning Permission and any conditions specified therein, details of any Building Regulations Approval, any outstanding information and conditions, etc. The contractor shall propose all the planned variations from any details given here and get them approved before the building work commences. All work to be approved by the Local Authority Building Surveyor or similar appointed.
5. Any Structural details provided in the drawings (eg: removal of wall sections, provision of new beams, columns, foundations, etc.) are based on limited site survey and certain assumptions. Before commencing site work and in particular any demolition, the contractor shall ensure validity of all assumptions and adequacy of structural designs provided. The contractor shall be responsible for all temporary works and supports provided during construction. Other details of steel beams, supports, connections, etc. may be in a separate Structural Design Report.
6. PROPOSED & Proposed drainage layout is only based on limited site inspection. The contractor shall investigate this further during construction and provide adequate system to cater for foul water and surface water from all facilities & appliances. Final details will be determined and confirmed on site.
7. The client is responsible in serving all the appropriate Party Wall Notices under the Party Wall Acts and obtains consents as required by the act.
8. No works shall commence until all approvals and agreements have been obtained. These include Planning, Building Regulations, Thames Water and Party Wall.
These drawings are only for local authority or statutory approvals (such as Planning Permission, etc.) and may not give complete or correct scope of building work and therefore should not be used as basis of any building contract unless specifically agreed otherwise.
9. For minor building works no site investigation (trial pit, soil analysis, etc) has been carried out, unless noted otherwise, and any information on foundation type, depth, etc should be regarded as preliminary only. Any foundation depth indicated is from original virgin ground and any backfill or made-up ground is normally ignored. Exact details of Foundations be verified and confirmed on site, based on exact location and type of trees, type of soil, presence of roots, PROPOSED and new drains, other services, etc. and consultation with the Building Control Surveyor.
10. The Design may be limited to basic structural and layout requirements, with very limited considerations on risk assessment and health and safety issues. The client and or contractor shall be responsible to ensure that all measures are taken to avoid risks to health and safety or reduce risks at source if they cannot be avoided altogether. Where The Construction (Design and Management) Regulations 2007 (CDM) are applicable the client, in conjunction with CDM co-ordinator must ensure that the principal contractor plans, manages and co-ordinates health and safety while construction work is being undertaken
11. © The Copyright of this drawing belongs to M N Architectural Studio

CLIENT:
Karen Gevorgyan

Project:
Loft Conversion

Address:
13 Widmore Road Uxbridge UB8 3AY

TITLE:
EXISTING AND PROPOSED EAST ELEVATION

REVISION		
Date	Initials	Description
A - 15/05/2026	AA	Rev 1
B -		
C -		

PROJECT NUMBER:
260515


REV:

SCALE:
1:100 @ A3


DRAWING No:

DATE:24th August 2026


A-05

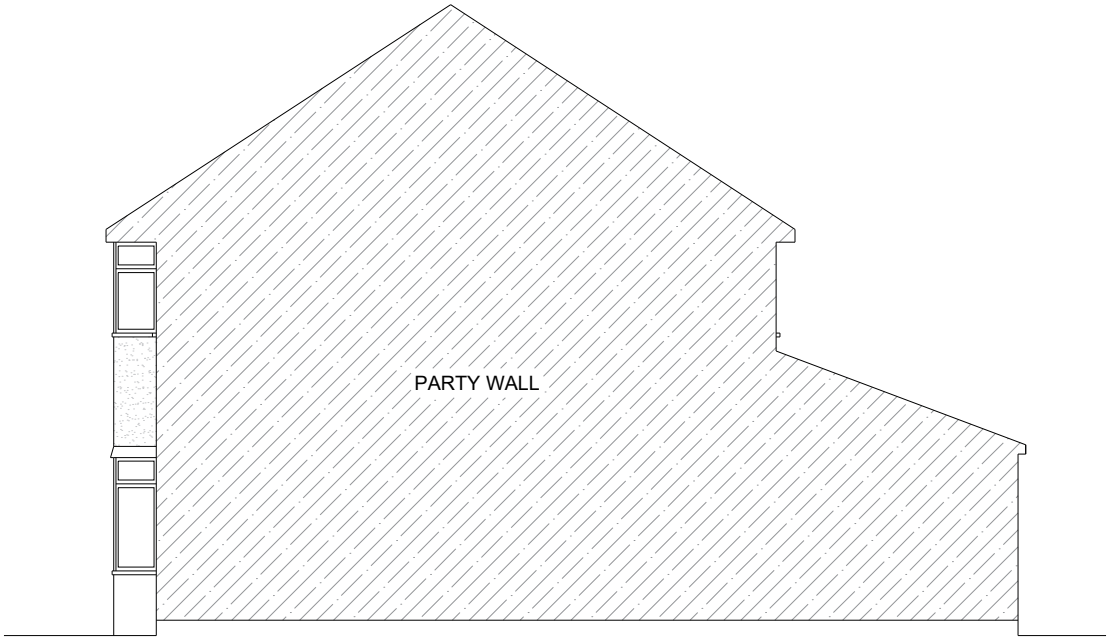

EXISTING ELEVATION FACING EAST

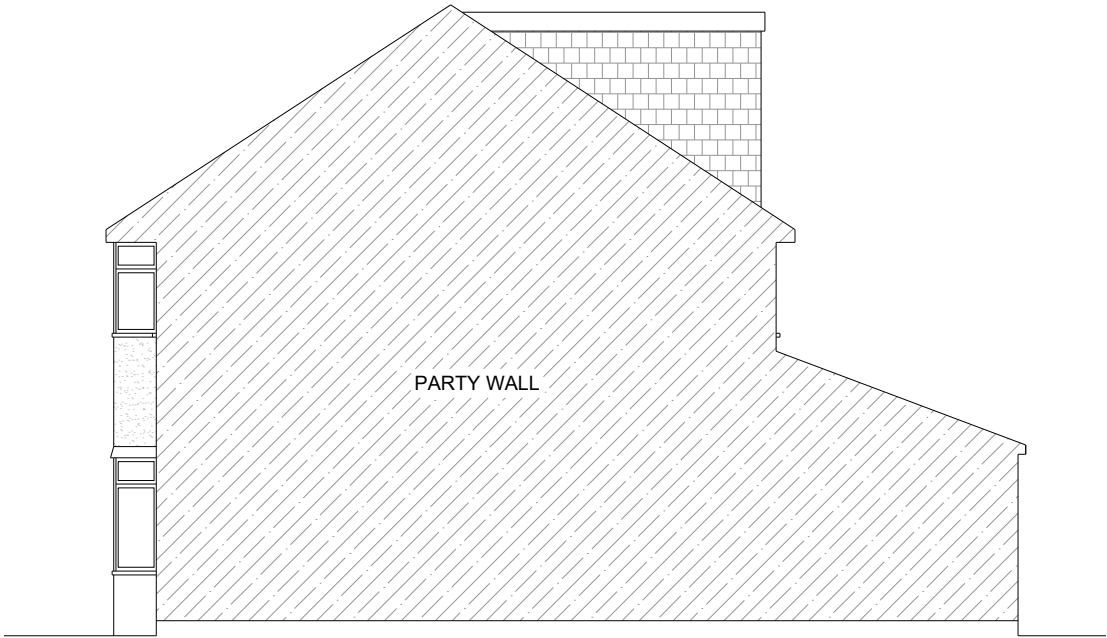


PROPOSED ELEVATION FACING EAST

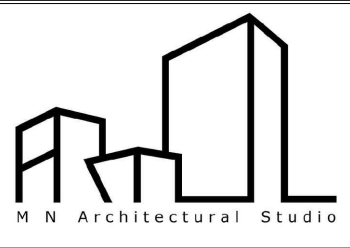


5a Parr Road
Stanmore
Middlesex
HA7 1NP
07397 286 818
mnarchitecturalstudio@gmail.com

GENERAL NOTES.
1. All dimensions are in mms. uno.
2. The contractor shall check all dimensions on site prior to any construction and report any discrepancy to the client.
3. The materials for new construction shall be generally similar to the PROPOSED so that the new work shall blend into the PROPOSED, unless noted otherwise.
4. The detailed specifications where given are generally for similar typical buildings and give some of the requirements for compliance to the current Building Regulations and good building practice. Some items may need modifications to suit site conditions. Not with standing this, the contractor shall be responsible to ensure that the works comply to the latest Building Regulations and will be responsible to obtain all the required Completion Certificates. The contractor, before commencement of any works, shall collect all the information on details of any Planning Permission and any conditions specified therein, details of any Building Regulations Approval, any outstanding information and conditions, etc. The contractor shall propose all the planned variations from any details given here and get them approved before the building work commences. All work to be approved by the Local Authority Building Surveyor or similar appointed.
5. Any Structural details provided in the drawings (eg: removal of wall sections, provision of new beams, columns, foundations, etc.) are based on limited site survey and certain assumptions. Before commencing site work and in particular any demolition, the contractor shall ensure validity of all assumptions and adequacy of structural designs provided. The contractor shall be responsible for all temporary works and supports provided during construction. Other details of steel beams, supports, connections, etc. may be in a separate Structural Design Report.
6. PROPOSED & Proposed drainage layout is only based on limited site inspection. The contractor shall investigate this further during construction and provide adequate system to cater for foul water and surface water from all facilities & appliances. Final details will be determined and confirmed on site.
7. The client is responsible in serving all the appropriate Party Wall Notices under the Party Wall Acts and obtains consents as required by the act.
8. No works shall commence until all approvals and agreements have been obtained. These include Planning, Building Regulations, Thames Water and Party Wall.
These drawings are only for local authority or statutory approvals (such as Planning Permission, etc.) and may not give complete or correct scope of building work and therefore should not be used as basis of any building contract unless specifically agreed otherwise.
9. For minor building works no site investigation (trial pit, soil analysis, etc) has been carried out, unless noted otherwise, and any information on foundation type, depth, etc should be regarded as preliminary only. Any foundation depth indicated is from original virgin ground and any backfill or made-up ground is normally ignored. Exact details of Foundations be verified and confirmed on site, based on exact location and type of trees, type of soil, presence of roots, PROPOSED and new drains, other services, etc. and consultation with the Building Control Surveyor.
10. The Design may be limited to basic structural and layout requirements, with very limited considerations on risk assessment and health and safety issues. The client and or contractor shall be responsible to ensure that all measures are taken to avoid risks to health and safety or reduce risks at source if they cannot be avoided altogether. Where The Construction (Design and Management) Regulations 2007 (CDM) are applicable the client, in conjunction with CDM co-ordinator must ensure that the principal contractor plans, manages and co-ordinates health and safety while construction work is being undertaken
11. © The Copyright of this drawing belongs to M N Architectural Studio

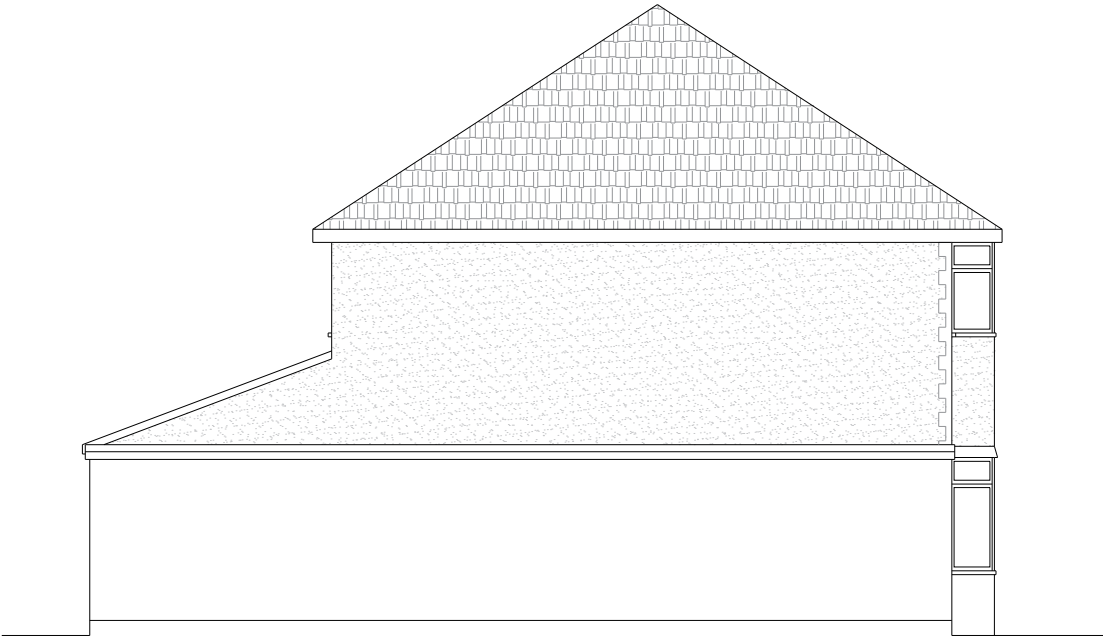

EXISTING ELEVATION FACING WEST

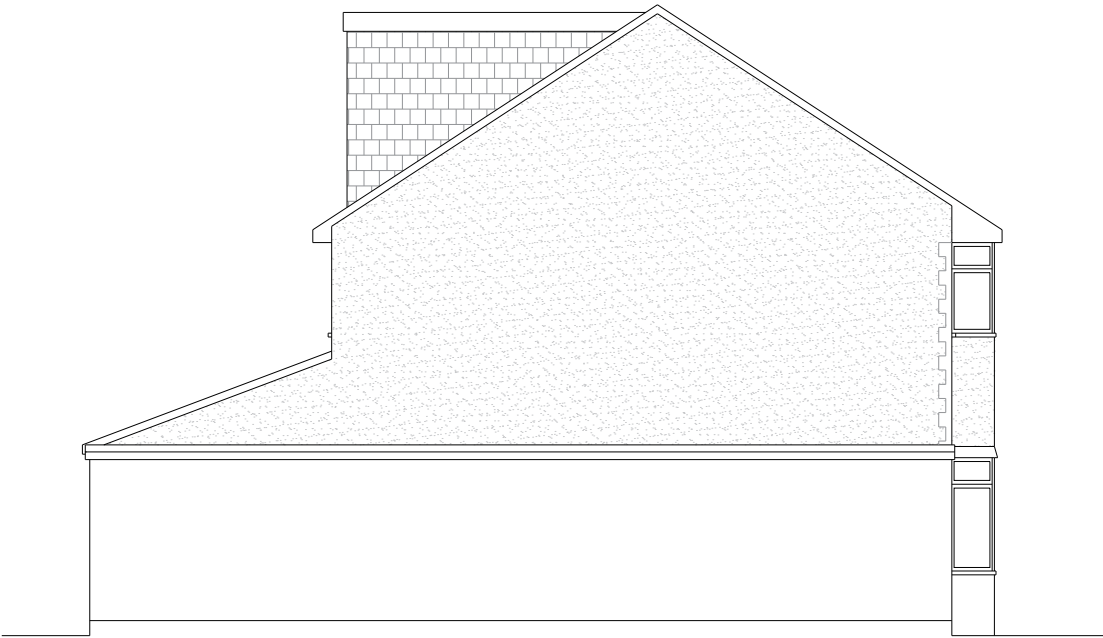

PROPOSED ELEVATION FACING WEST

CLIENT:
Karen Gevorgyan

Project:
Loft Conversion

Address:
13 Widmore Road Uxbridge UB8 3AY

TITLE:
EXISTING AND PROPOSED WEST ELEVATION

REVISION		
Date	Initials	Description
A - 15/05/2026	AA	Rev 1
B -		
C -		

PROJECT NUMBER:
260515

REV:


SCALE:
1:100 @ A3

DRAWING No:

DATE:24th August 2026

A-06



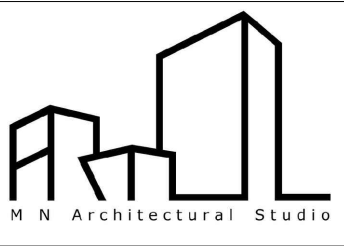

5a Parr Road
Stanmore
Middlesex
HA7 1NP
07397 286 818
mnarchitecturalstudio@gmail.com

- GENERAL NOTES.
1. All dimensions are in mms. uno.
 2. The contractor shall check all dimensions on site prior to any construction and report any discrepancy to the client.
 3. The materials for new construction shall be generally similar to the PROPOSED so that the new work shall blend into the PROPOSED, unless noted otherwise.
 4. The detailed specifications where given are generally for similar typical buildings and give some of the requirements for compliance to the current Building Regulations and good building practice. Some items may need modifications to suit site conditions. Not with standing this, the contractor shall be responsible to ensure that the works comply to the latest Building Regulations and will be responsible to obtain all the required Completion Certificates. The contractor, before commencement of any works, shall collect all the information on details of any Planning Permission and any conditions specified therein, details of any Building Regulations Approval, any outstanding information and conditions, etc. The contractor shall propose all the planned variations from any details given here and get them approved before the building work commences. All work to be approved by the Local Authority Building Surveyor or similar appointed.
 5. Any Structural details provided in the drawings (eg: removal of wall sections, provision of new beams, columns, foundations, etc.) are based on limited site survey and certain assumptions. Before commencing site work and in particular any demolition, the contractor shall ensure validity of all assumptions and adequacy of structural designs provided. The contractor shall be responsible for all temporary works and supports provided during construction. Other details of steel beams, supports, connections, etc. may be in a separate Structural Design Report.
 6. PROPOSED & Proposed drainage layout is only based on limited site inspection. The contractor shall investigate this further during construction and provide adequate system to cater for foul water and surface water from all facilities & appliances. Final details will be determined and confirmed on site.
 7. The client is responsible in serving all the appropriate Party Wall Notices under the Party Wall Acts and obtains consents as required by the act.
 8. No works shall commence until all approvals and agreements have been obtained. These include Planning, Building Regulations, Thames Water and Party Wall.
- These drawings are only for local authority or statutory approvals (such as Planning Permission, etc.) and may not give complete or correct scope of building work and therefore should not be used as basis of any building contract unless specifically agreed otherwise.
9. For minor building works no site investigation (trial pit, soil analysis, etc) has been carried out, unless noted otherwise, and any information on foundation type, depth, etc should be regarded as preliminary only. Any foundation depth indicated is from original virgin ground and any backfill or made-up ground is normally ignored. Exact details of Foundations be verified and confirmed on site, based on exact location and type of trees, type of soil, presence of roots, PROPOSED and new drains, other services, etc. and consultation with the Building Control Surveyor.
10. The Design may be limited to basic structural and layout requirements, with very limited considerations on risk assessment and health and safety issues. The client and or contractor shall be responsible to ensure that all measures are taken to avoid risks to health and safety or reduce risks at source if they cannot be avoided altogether. Where The Construction (Design and Management) Regulations 2007 (CDM) are applicable the client, in conjunction with CDM co-ordinator must ensure that the principal contractor plans, manages and co-ordinates health and safety while construction work is being undertaken
11. © The Copyright of this drawing belongs to M N Architectural Studio



EXISTING ELEVATION FACING SOUTH



PROPOSED ELEVATION FACING SOUTH

CLIENT:
Karen Gevorgyan

Project:
Loft Conversion

Address:
13 Widmore Road Uxbridge UB8 3AY

TITLE:
EXISTING AND PROPOSED SOUTH ELEVATION

REVISION		
Date	Initials	Description
A - 15/05/2026	AA	Rev 1
B -		
C -		

PROJECT NUMBER:
260515

REV:


SCALE:
1:100 @ A3

DRAWING No:

DATE:24th August 2026

A-07



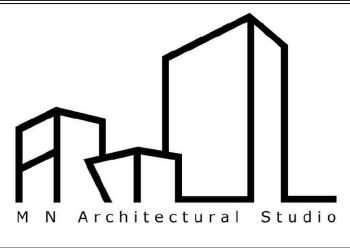


5a Parr Road
Stanmore
Middlesex
HA7 1NP
07397 286 818
mnarchitecturalstudio@gmail.com

- GENERAL NOTES.
1. All dimensions are in mms. uno.
 2. The contractor shall check all dimensions on site prior to any construction and report any discrepancy to the client.
 3. The materials for new construction shall be generally similar to the PROPOSED so that the new work shall blend into the PROPOSED, unless noted otherwise.
 4. The detailed specifications where given are generally for similar typical buildings and give some of the requirements for compliance to the current Building Regulations and good building practice. Some items may need modifications to suit site conditions. Not with standing this, the contractor shall be responsible to ensure that the works comply to the latest Building Regulations and will be responsible to obtain all the required Completion Certificates. The contractor, before commencement of any works, shall collect all the information on details of any Planning Permission and any conditions specified therein, details of any Building Regulations Approval, any outstanding information and conditions, etc. The contractor shall propose all the planned variations from any details given here and get them approved before the building work commences. All work to be approved by the Local Authority Building Surveyor or similar appointed.
 5. Any Structural details provided in the drawings (eg: removal of wall sections, provision of new beams, columns, foundations, etc.) are based on limited site survey and certain assumptions. Before commencing site work and in particular any demolition, the contractor shall ensure validity of all assumptions and adequacy of structural designs provided. The contractor shall be responsible for all temporary works and supports provided during construction. Other details of steel beams, supports, connections, etc. may be in a separate Structural Design Report.
 6. PROPOSED & Proposed drainage layout is only based on limited site inspection. The contractor shall investigate this further during construction and provide adequate system to cater for foul water and surface water from all facilities & appliances. Final details will be determined and confirmed on site.
 7. The client is responsible in serving all the appropriate Party Wall Notices under the Party Wall Acts and obtains consents as required by the act.
 8. No works shall commence until all approvals and agreements have been obtained. These include Planning, Building Regulations, Thames Water and Party Wall.
- These drawings are only for local authority or statutory approvals (such as Planning Permission, etc.) and may not give complete or correct scope of building work and therefore should not be used as basis of any building contract unless specifically agreed otherwise.
9. For minor building works no site investigation (trial pit, soil analysis, etc) has been carried out, unless noted otherwise, and any information on foundation type, depth, etc should be regarded as preliminary only. Any foundation depth indicated is from original virgin ground and any backfill or made-up ground is normally ignored. Exact details of Foundations be verified and confirmed on site, based on exact location and type of trees, type of soil, presence of roots, PROPOSED and new drains, other services, etc. and consultation with the Building Control Surveyor.
10. The Design may be limited to basic structural and layout requirements, with very limited considerations on risk assessment and health and safety issues. The client and or contractor shall be responsible to ensure that all measures are taken to avoid risks to health and safety or reduce risks at source if they cannot be avoided altogether. Where The Construction (Design and Management) Regulations 2007 (CDM) are applicable the client, in conjunction with CDM co-ordinator must ensure that the principal contractor plans, manages and co-ordinates health and safety while construction work is being undertaken
11. © The Copyright of this drawing belongs to M N Architectural Studio



EXISTING ELEVATION FACING NORTH

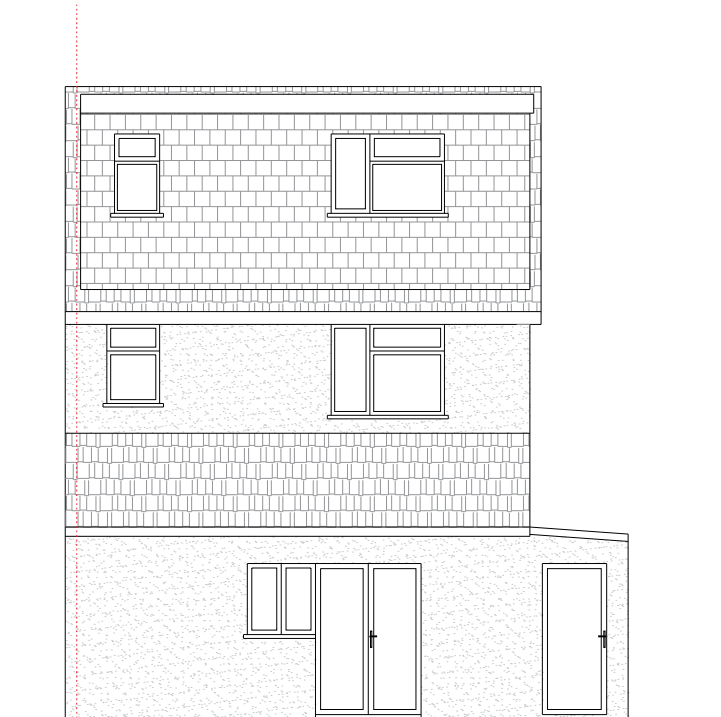

PROPOSED ELEVATION FACING NORTH

CLIENT:
Karen Gevorgyan

Project:
Loft Conversion

Address:
13 Widmore Road Uxbridge UB8 3AY

TITLE:
EXISTING AND PROPOSED NORTH ELEVATION

REVISION		
Date	Initials	Description
A - 15/05/2026	AA	Rev 1
B -		
C -		

PROJECT NUMBER:
260515

REV:


SCALE:
1:100 @ A3

DRAWING No:


DATE:24th August 2026

A-08



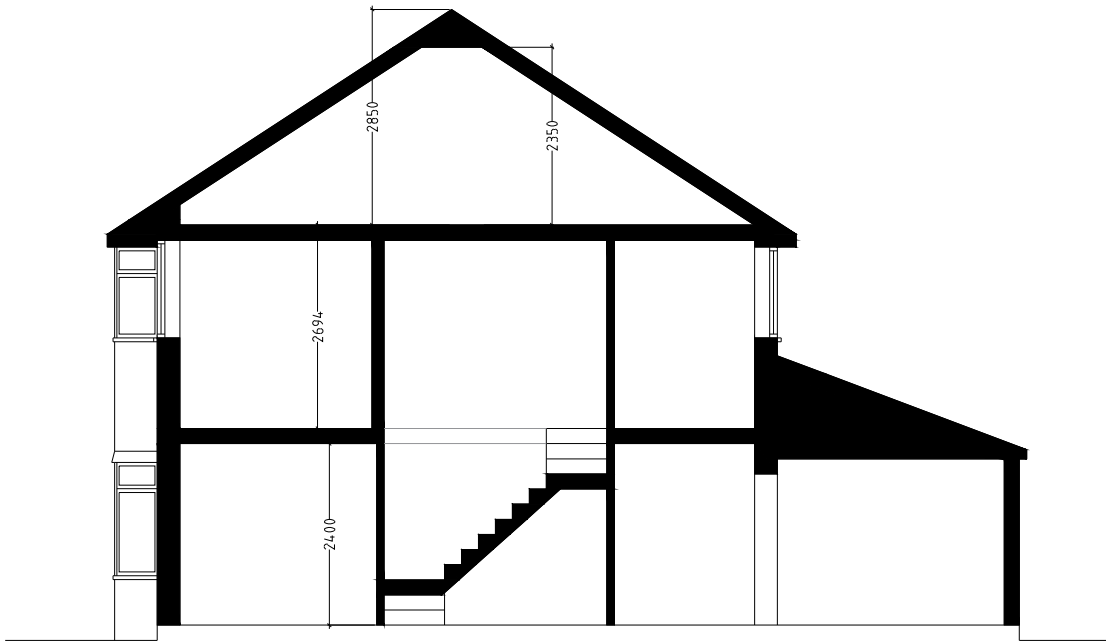

EXISTING SECTION AA'

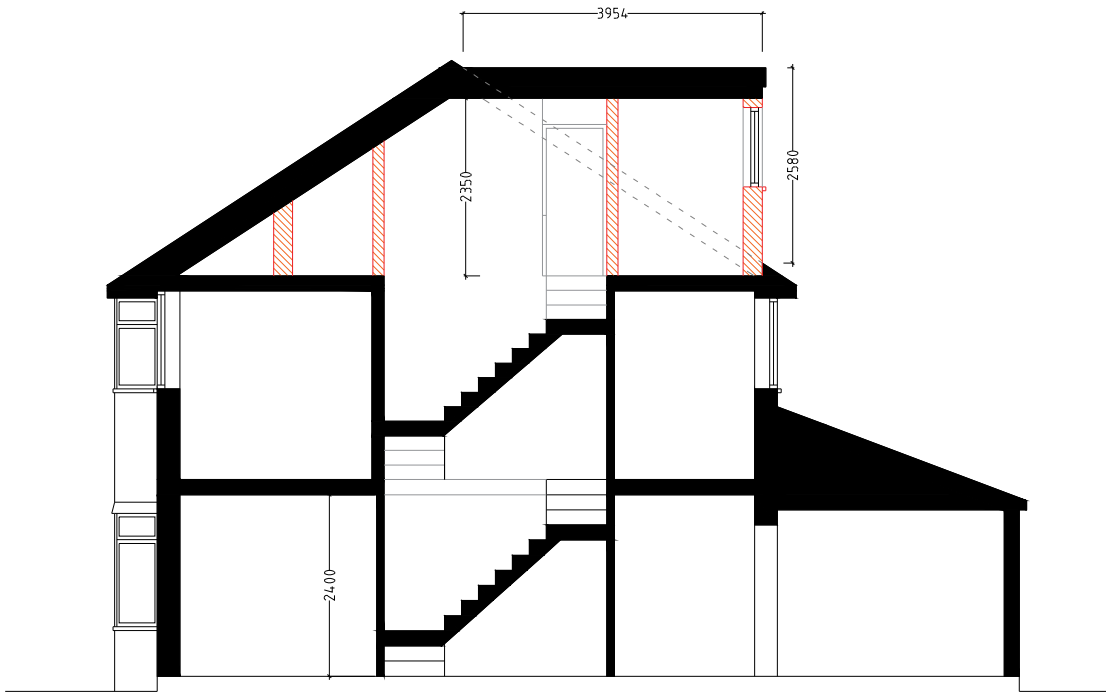

PROPOSED SECTION AA'

Volume Calculation



Hip to Gable base area	m ²	$\frac{1}{2} \times \text{length} \times \text{external height}$	9.11	2.85	12.98	m ²
Hip to Gable Volume	m ³	$\frac{1}{3} \times \text{base ar.} \times \text{gable ext.}$	12.98	4.11	17.78	m ³
Dormer Volume	m ³	$\frac{1}{2} \times \text{length} \times \text{Depth} \times \text{height}$	3.95	5.94	2.58	30.27 m ³

Additional Volume

(Gable Volume + Dormer Volume)

Hip to gable	Dormer	Result
17.78	30.27	48.05 m ³

Additional volume of **48.05 m³** is Less than **50 m³** increase in volume for semi-detached property to qualify for permitted development

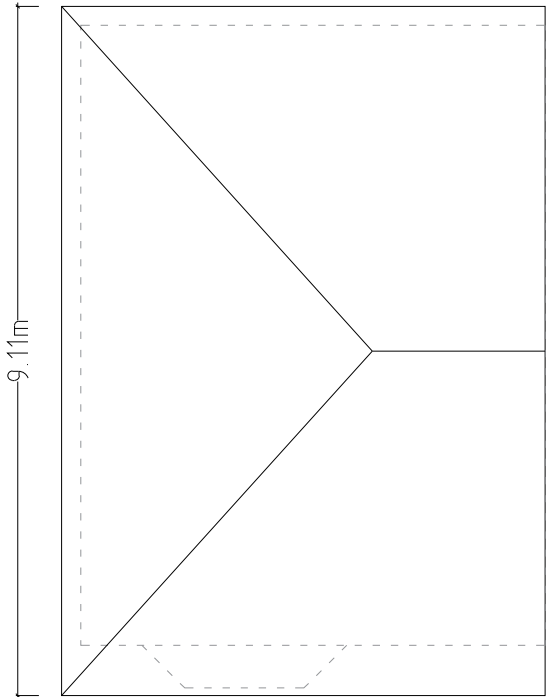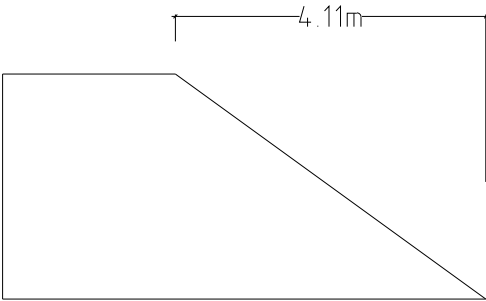

5a Parr Road
Stammore
Middlesex
HA7 1NP
07397 286 818
mnarchitecturalstudio@gmail.com

- GENERAL NOTES:
1. All dimensions are in mms. uno.
 2. The contractor shall check all dimensions on site prior to any construction and report any discrepancy to the client.
 3. The materials for new construction shall be generally similar to the PROPOSED so that the new work shall blend into the PROPOSED, unless noted otherwise.
 4. The detailed specifications where given are generally for similar typical buildings and give some of the requirements for compliance to the current Building Regulations and good building practice. Some items may need modifications to suit site conditions. Not with standing this, the contractor shall be responsible to ensure that the works comply to the latest Building Regulations and will be responsible to obtain all the required Completion Certificates. The contractor, before commencement of any works, shall collect all the information on details of any Planning Permission and any conditions specified therein, details of any Building Regulations Approval, any outstanding information and conditions, etc. The contractor shall propose all the planned variations from any details given here and get them approved before the building work commences. All work to be approved by the Local Authority Building Surveyor or similar appointed.
 5. Any Structural details provided in the drawings (eg: removal of wall sections, provision of new beams, columns, foundations, etc.) are based on limited site survey and certain assumptions. Before commencing site work and in particular any demolition, the contractor shall ensure validity of all assumptions and adequacy of structural designs provided. The contractor shall be responsible for all temporary works and supports provided during construction. Other details of steel beams, supports, connections, etc. may be in a separate Structural Design Report.
 6. PROPOSED & Proposed drainage layout is only based on limited site inspection. The contractor shall investigate this further during construction and provide adequate system to cater for foul water and surface water from all facilities & appliances. Final details will be determined and confirmed on site.
 7. The client is responsible in serving all the appropriate Party Wall Notices under the Party Wall Acts and obtains consents as required by the act.
 8. No works shall commence until all approvals and agreements have been obtained. These include Planning, Building Regulations, Thames Water and Party Wall.
 9. These drawings are only for local authority or statutory approvals (such as Planning Permission, etc.) and may not give complete or correct scope of building work and therefore should not be used as basis of any building contract unless specifically agreed otherwise.
 10. For minor building works no site investigation (trial pit, soil analysis, etc) has been carried out, unless noted otherwise, and any information on foundation type, depth, etc should be regarded as preliminary only. Any foundation depth indicated is from original virgin ground and any backfill or made-up ground is normally ignored. Exact details of Foundations be verified and confirmed on site, based on exact location and type of trees, type of soil, presence of roots, PROPOSED and new drains, other services, etc. and consultation with the Building Control Surveyor.
 11. The Design may be limited to basic structural and layout requirements, with very limited considerations on risk assessment and health and safety issues. The client and or contractor shall be responsible to ensure that all measures are taken to avoid risks to health and safety or reduce risks at source if they cannot be avoided altogether. Where The Construction (Design and Management) Regulations 2007 (CDM) are applicable the client, in conjunction with CDM co-ordinator must ensure that the principal contractor plans, manages and co-ordinates health and safety while construction work is being undertaken
 12. © The Copyright of this drawing belongs to M N Architectural Studio

CLIENT:
Karen Gevorgyan

Project:
Loft Conversion

Address:
13 Widmore Road Uxbridge UB8 3AY

TITLE:
EXISTING AND PROPOSED SECTION AA
AND LOFT VOLUME CALCULATION'

REVISION	Date	Initials	Description
A -	15/05/2026	-	AA - Rev 1
B -			
C -			

PROJECT NUMBER:
260515

REV:


SCALE:
1:100 @ A3

DRAWING No:

A-09

DATE:24th August 2026



 

arb
Architects
Registration
Board

5a Parr Road
Stanmore
Middlesex
HA7 1NP
07397 286 818
mnarchitecturalstudio@gmail.com

GENERAL NOTES.

1. All dimensions are in mms. uno.
2. The contractor shall check all dimensions on site prior to any construction and report any discrepancy to the client.
3. The materials for new construction shall be generally similar to the PROPOSED so that the new work shall blend into the PROPOSED, unless noted otherwise.
4. The detailed specifications where given are generally for similar typical buildings and give some of the requirements for compliance to the current Building Regulations and good building practice. Some items may need modifications to suit site conditions. Not with standing this, the contractor shall be responsible to ensure that the works comply to the latest Building Regulations and will be responsible to obtain all the required Completion Certificates. The contractor, before commencement of any works, shall collect all the information on details of any Planning Permission and any conditions specified therein, details of any Building Regulations Approval, any outstanding information and conditions, etc. The contractor shall propose all the planned variations from any details given here and get them approved before the building work commences. All work to be approved by the Local Authority Building Surveyor or similar appointed.
5. Any Structural details provided in the drawings (eg: removal of wall sections, provision of new beams, columns, foundations, etc.) are based on limited site survey and certain assumptions. Before commencing site work and in particular any demolition, the contractor shall ensure validity of all assumptions and adequacy of structural designs provided. The contractor shall be responsible for all temporary works and supports provided during construction. Other details of steel beams, supports, connections, etc. may be in a separate Structural Design Report.
6. PROPOSED & Proposed drainage layout is only based on limited site inspection. The contractor shall investigate this further during construction and provide adequate system to cater for foul water and surface water from all facilities & appliances. Final details will be determined and confirmed on site.
7. The client is responsible in serving all the appropriate Party Wall Notices under the Party Wall Acts and obtains consents as required by the act.
8. No works shall commence until all approvals and agreements have been obtained. These include Planning, Building Regulations, Thames Water and Party Wall.
9. For minor building works no site investigation (trial pit, soil analysis, etc) has been carried out, unless noted otherwise, and any information on foundation type, depth, etc should be regarded as preliminary only. Any foundation depth indicated is from original virgin ground and any backfill or made-up ground is normally ignored. Exact details of Foundations be verified and confirmed on site, based on exact location and type of trees, type of soil, presence of roots, PROPOSED and new drains, other services, etc, and consultation with the Building Control Surveyor.
10. The Design may be limited to basic structural and layout requirements, with very limited considerations on risk assessment and health and safety issues. The client and or contractor shall be responsible to ensure that all measures are taken to avoid risks to health and safety or reduce risks at source if they cannot be avoided altogether. Where The Construction (Design and Management) Regulations 2007 (CDM) are applicable the client, in conjunction with CDM co-ordinator must ensure that the principal contractor plans, manages and co-ordinates health and safety while construction work is being undertaken
11. © The Copyright of this drawing belongs to M N Architectural Studio



LOCATION PLAN 1/1250



© Crown copyright 2026. Supplied by mapserve.co.uk a licensed Ordnance Survey partner number 100053143



BLOCK PLAN EXISTING 1/500



BLOCK PLAN PROPOSED 1/500

CLIENT:
Curtis Latouche

Project:
Loft Conversion

Address:
13 Widmore Road Uxbridge UB8 3AY

TITLE:
BLOCK PLAN & LOCATION PLAN

REVISION		
Date	Initials	Description
A -		
B -		
C -		

PROJECT NUMBER:
251010

REV: **A**

SCALE:
1:1250 & 1:500 @ A3

DRAWING No:
B-01

DATE: 24th August 2026

