



NOTES:
All dimensions must be checked on site and not scaled from this drawing.

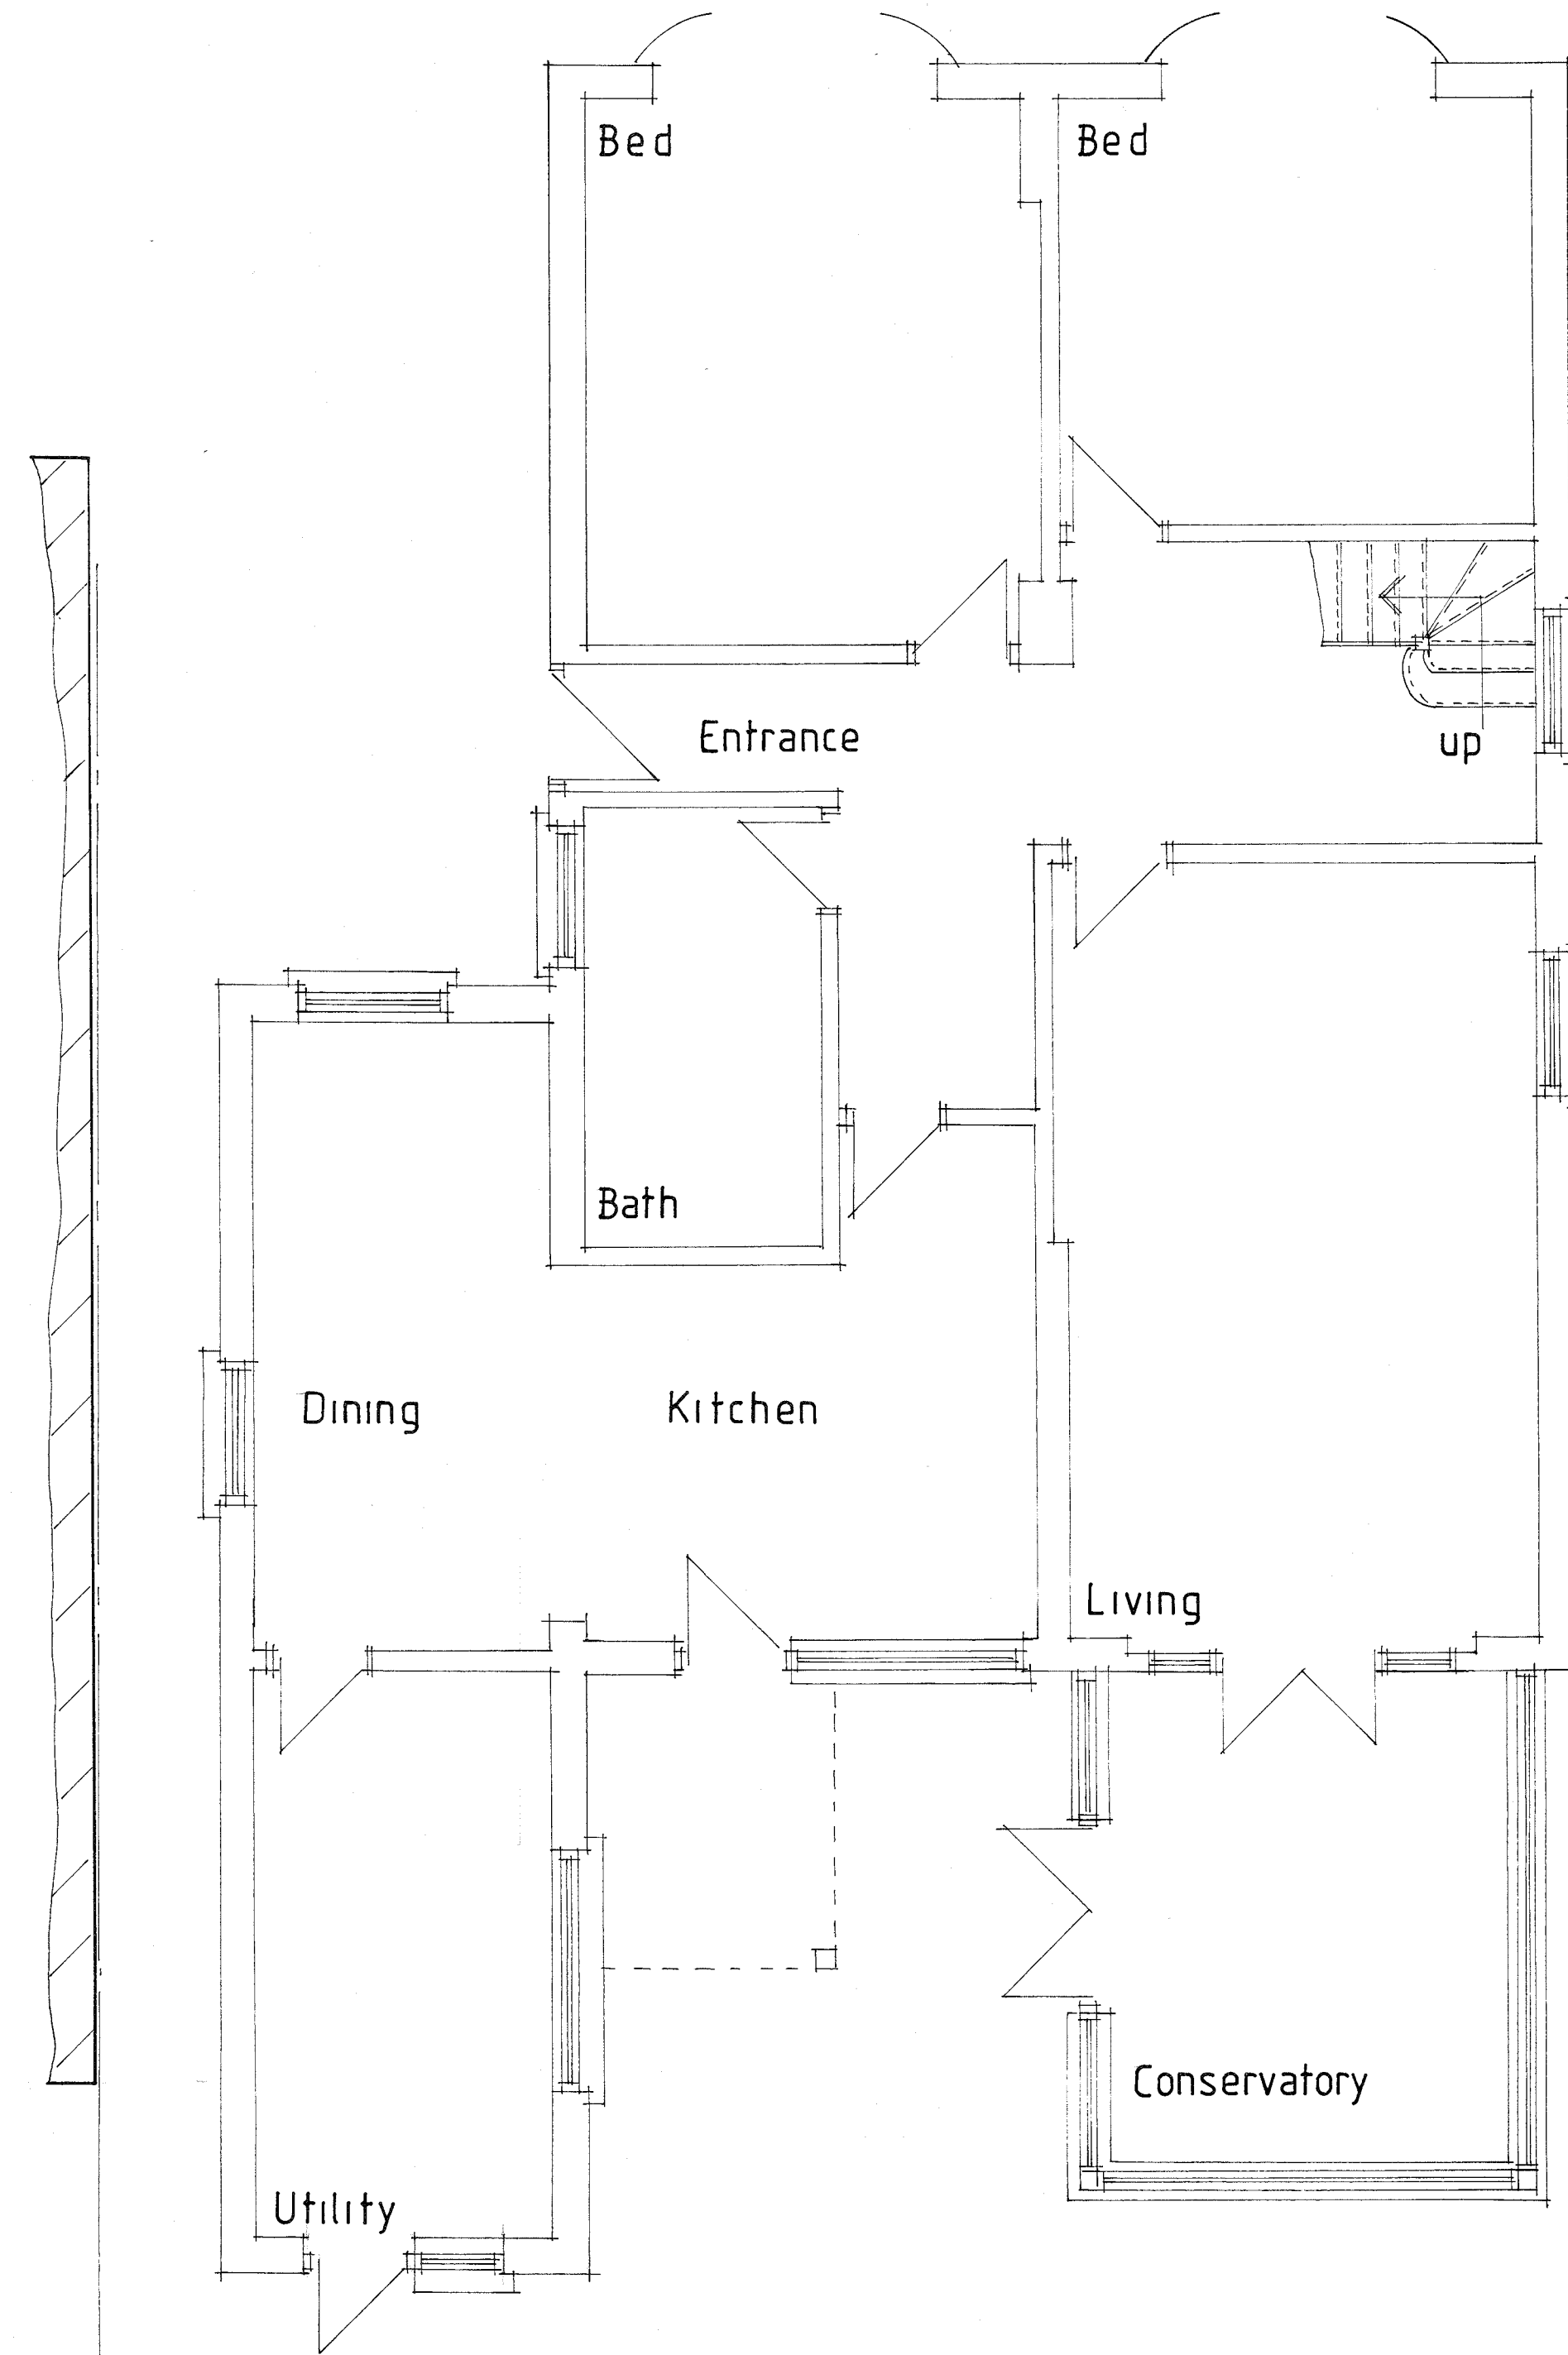

EXISTING GROUND FLOOR PLAN

Bar Scale
0m 1m 2m 3m 4m 5m
1:50

THIS DRAWING TO BE READ
IN CONJUNCTION WITH DRG
No 4181 /02

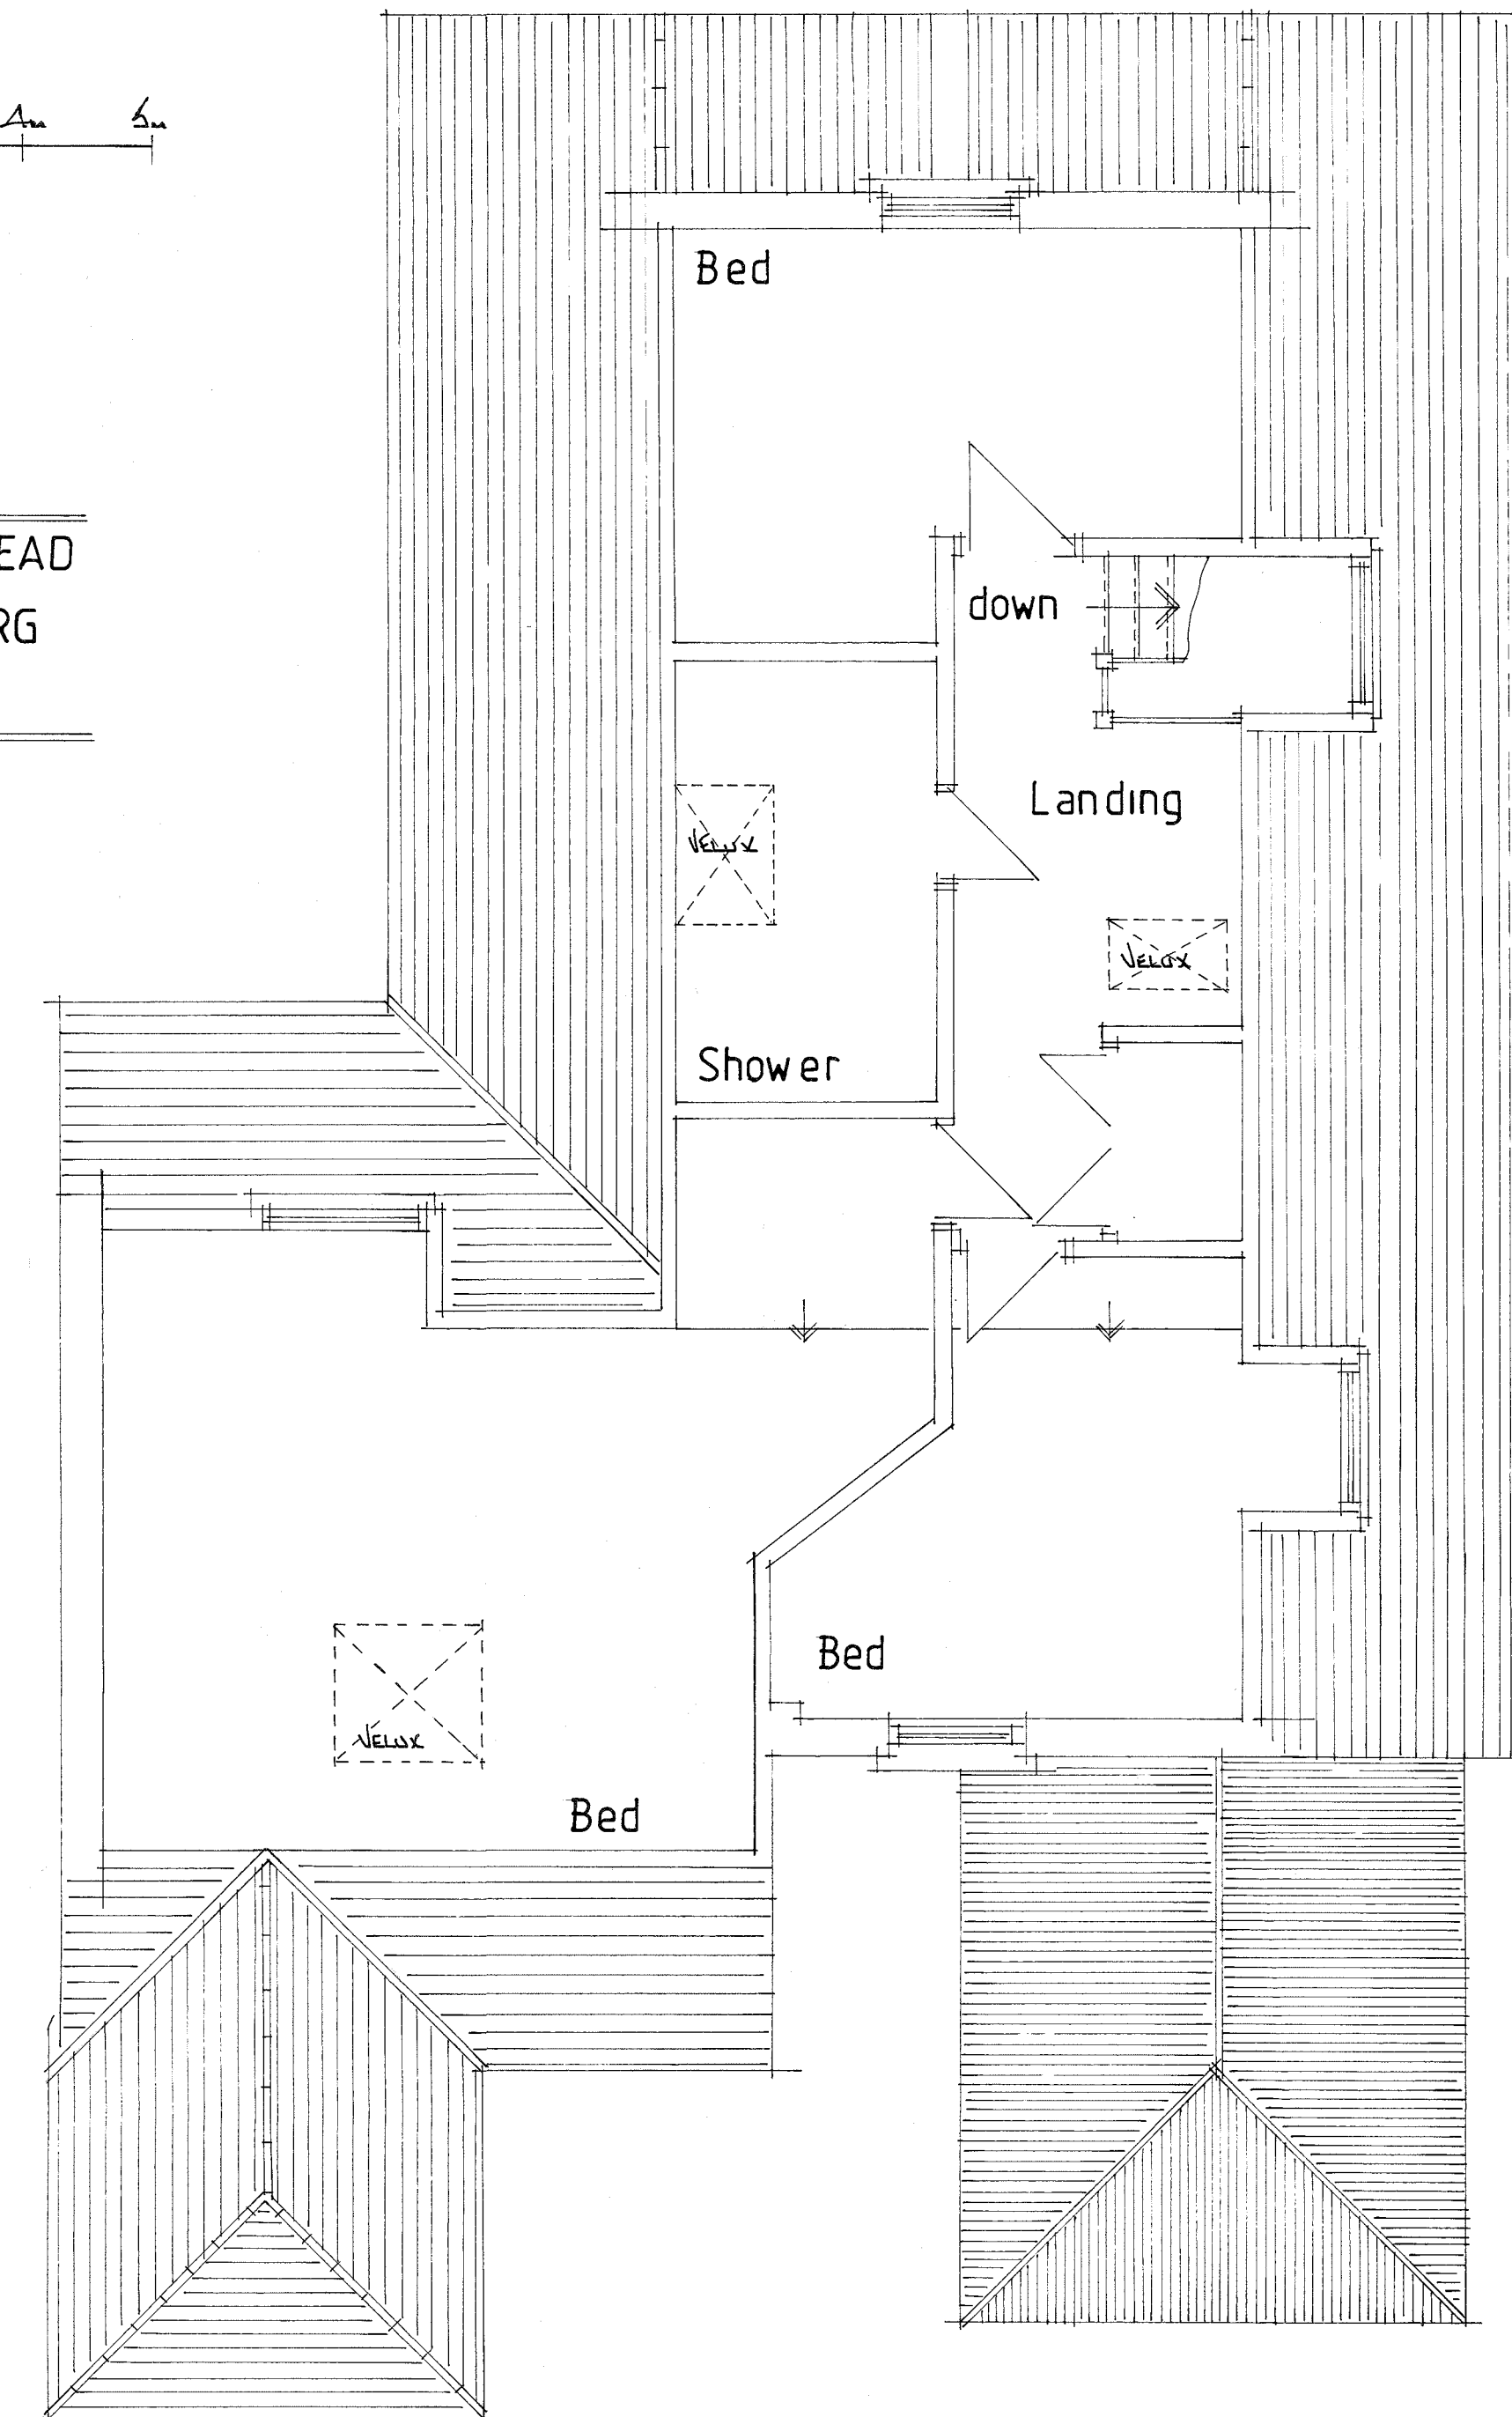

EXISTING FIRST FLOOR PLAN

A	Date	Revisions

©copyright

Pottle & Co Ltd
Planning & Building Consultants

Suite A, 128 Manor Way
Ruislip, Middlesex, HA4 8HR

Tel: 01895 622800
www.pottle.uk.com

Client
MR MRS PATEL

Job Title
2 THE CHASE
ICKENHAM
MIDDX

Drawing Title
EXISTING FLOOR PLANS

Scale 1:50

Date January 2013 Drawn by GEL

Drg No. 4181 /01 Rev.