



NOTES:
All dimensions must be checked on site and not scaled from this drawing.

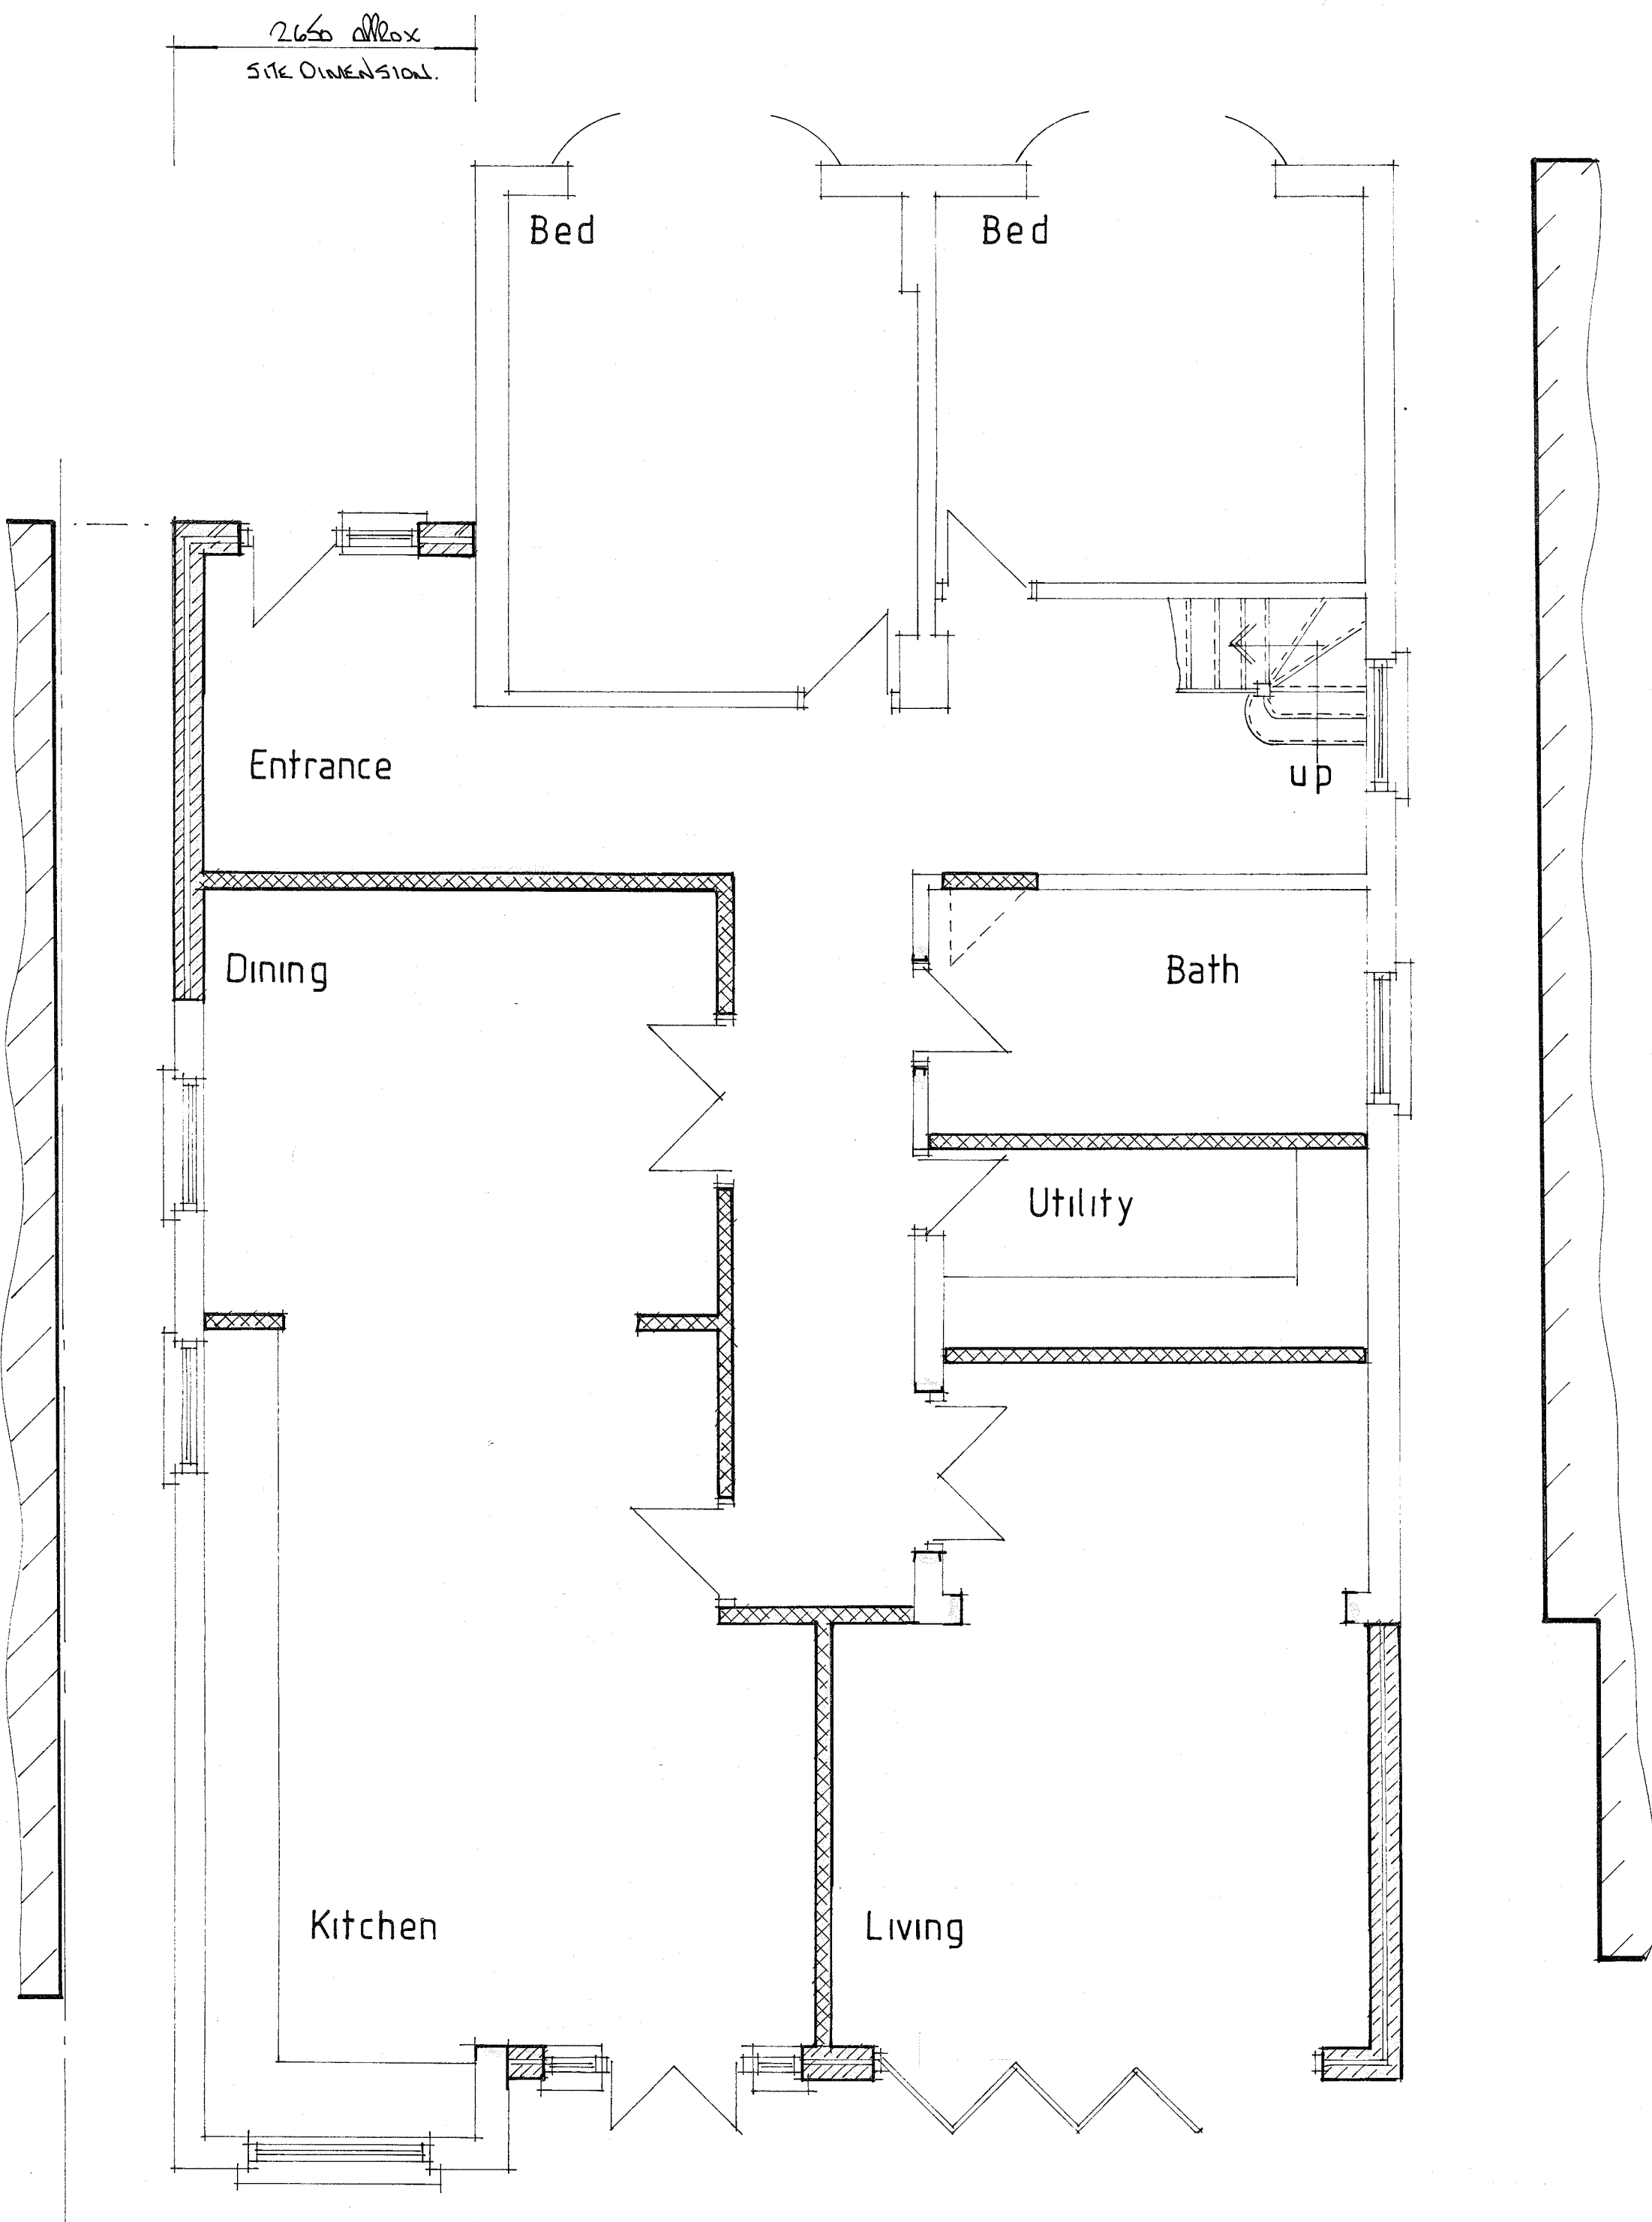


PROPOSED GROUND FLOOR PLAN

0 1m 2m 3m 4m 5m
1:50
0 1m 2m 3m 4m 5m 6m 7m 8m 9m 10m
1:100

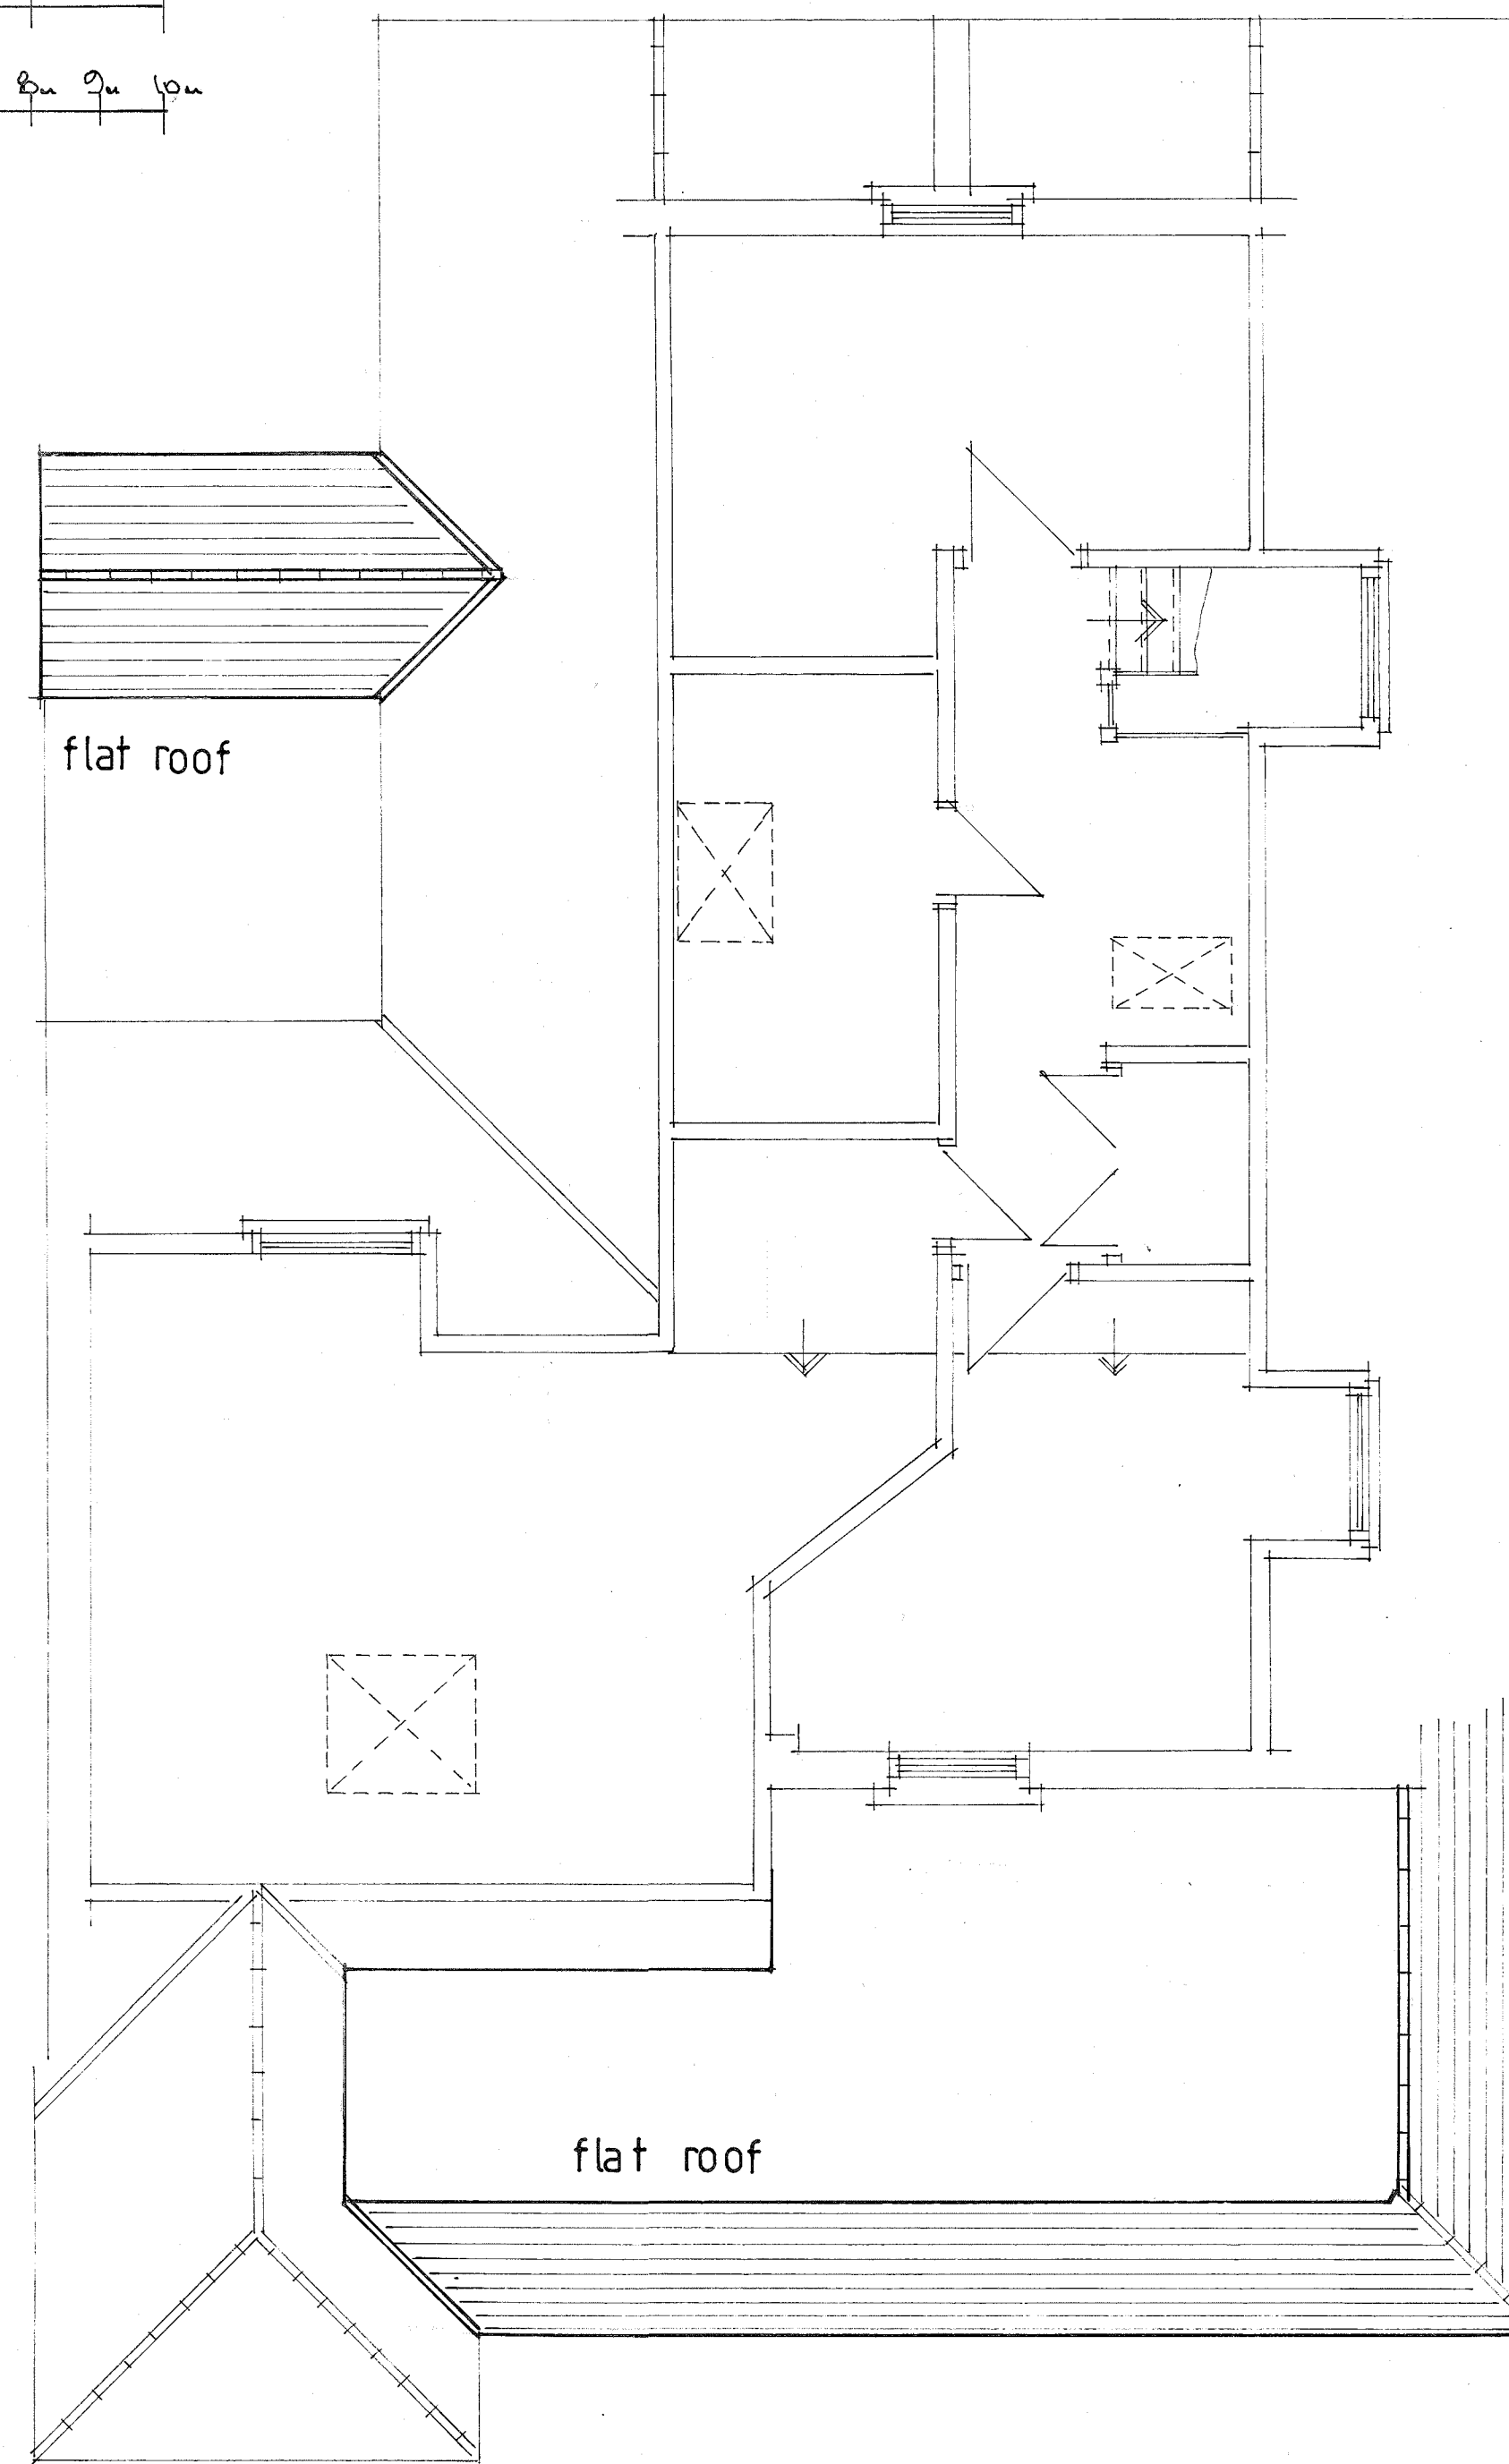


PROPOSED ROOF PLAN

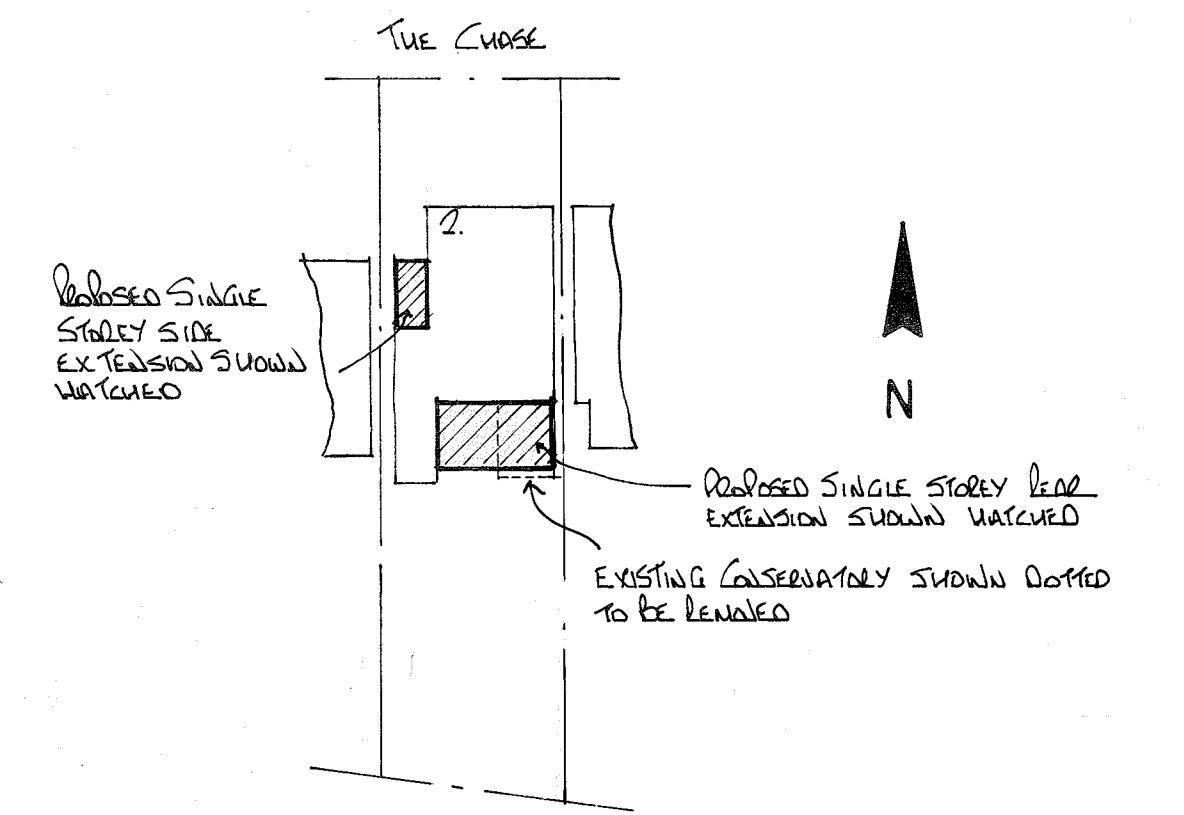


SITE PLAN scale 1:500

ALL MATERIALS TO MATCH EXISTING


THIS DRAWING TO BE READ
IN CONJUNCTION WITH DRG
No 4181 / 01

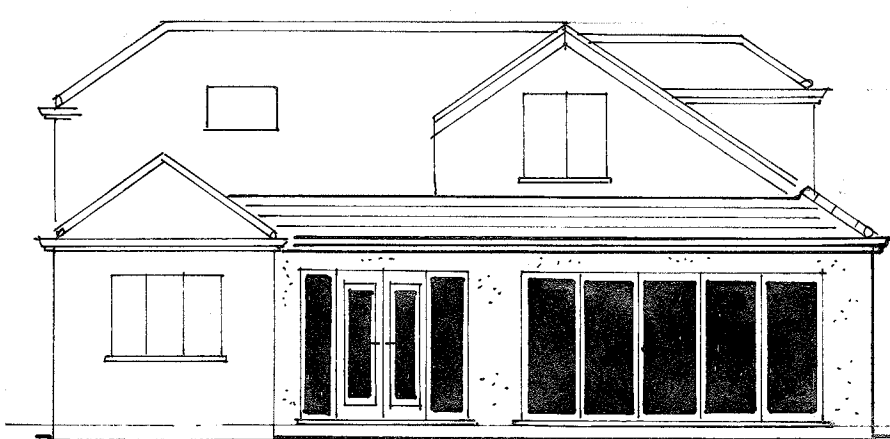


REAR ELEVATION

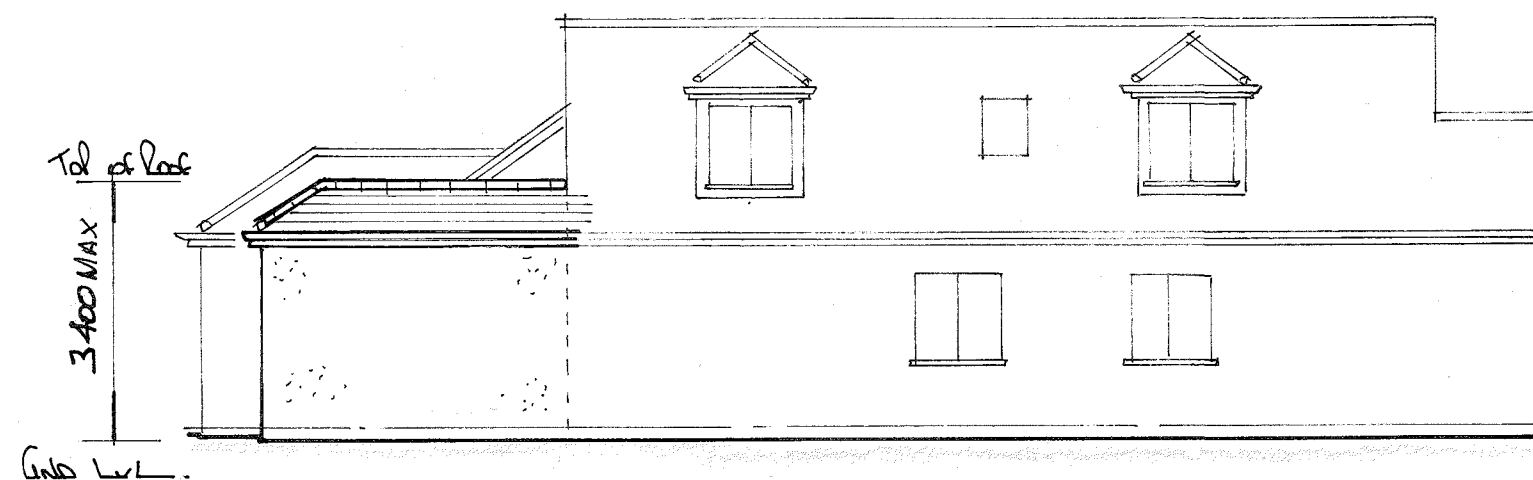

SIDE ELEVATION

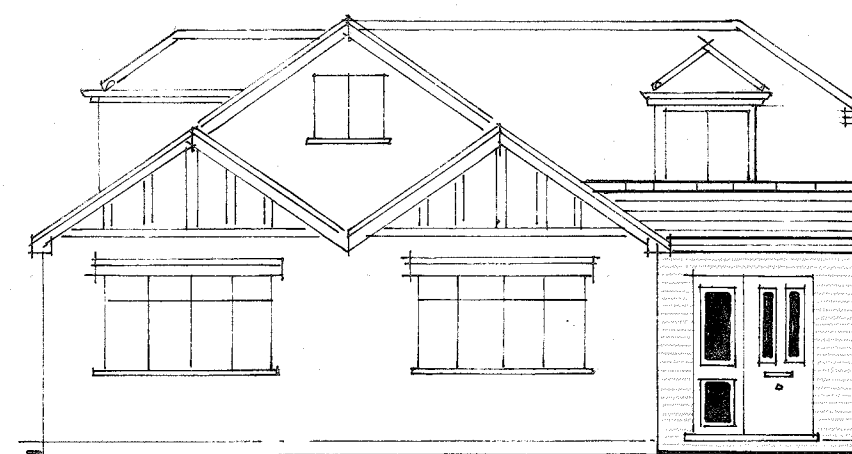

FRONT ELEVATION

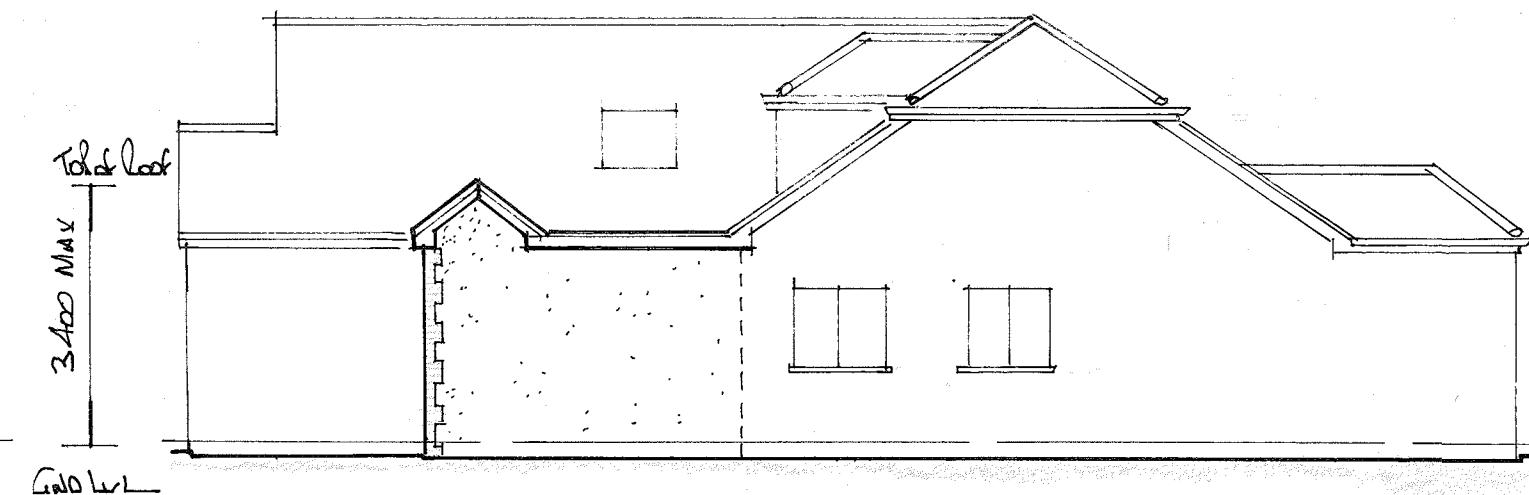

SIDE ELEVATION

A	Date	Revisions

©copyright

Pottle & Co Ltd
Planning & Building Consultants

Suite A, 128 Manor Way
Ruislip, Middlesex, HA4 8HR

Tel: 01895 622800
www.pottle.uk.com

Client
MR MRS PATEL

Job Title
2 THE CHASE
ICKENHAM
MIDDIX

Drawing Title
PROPOSED SINGLE
STOREY SIDE AND REAR
EXTENSION

Scale 1:100, 50, 500

Date March 2019 Drawn by GEP

Drg No. 4181 / 02 Rev.