


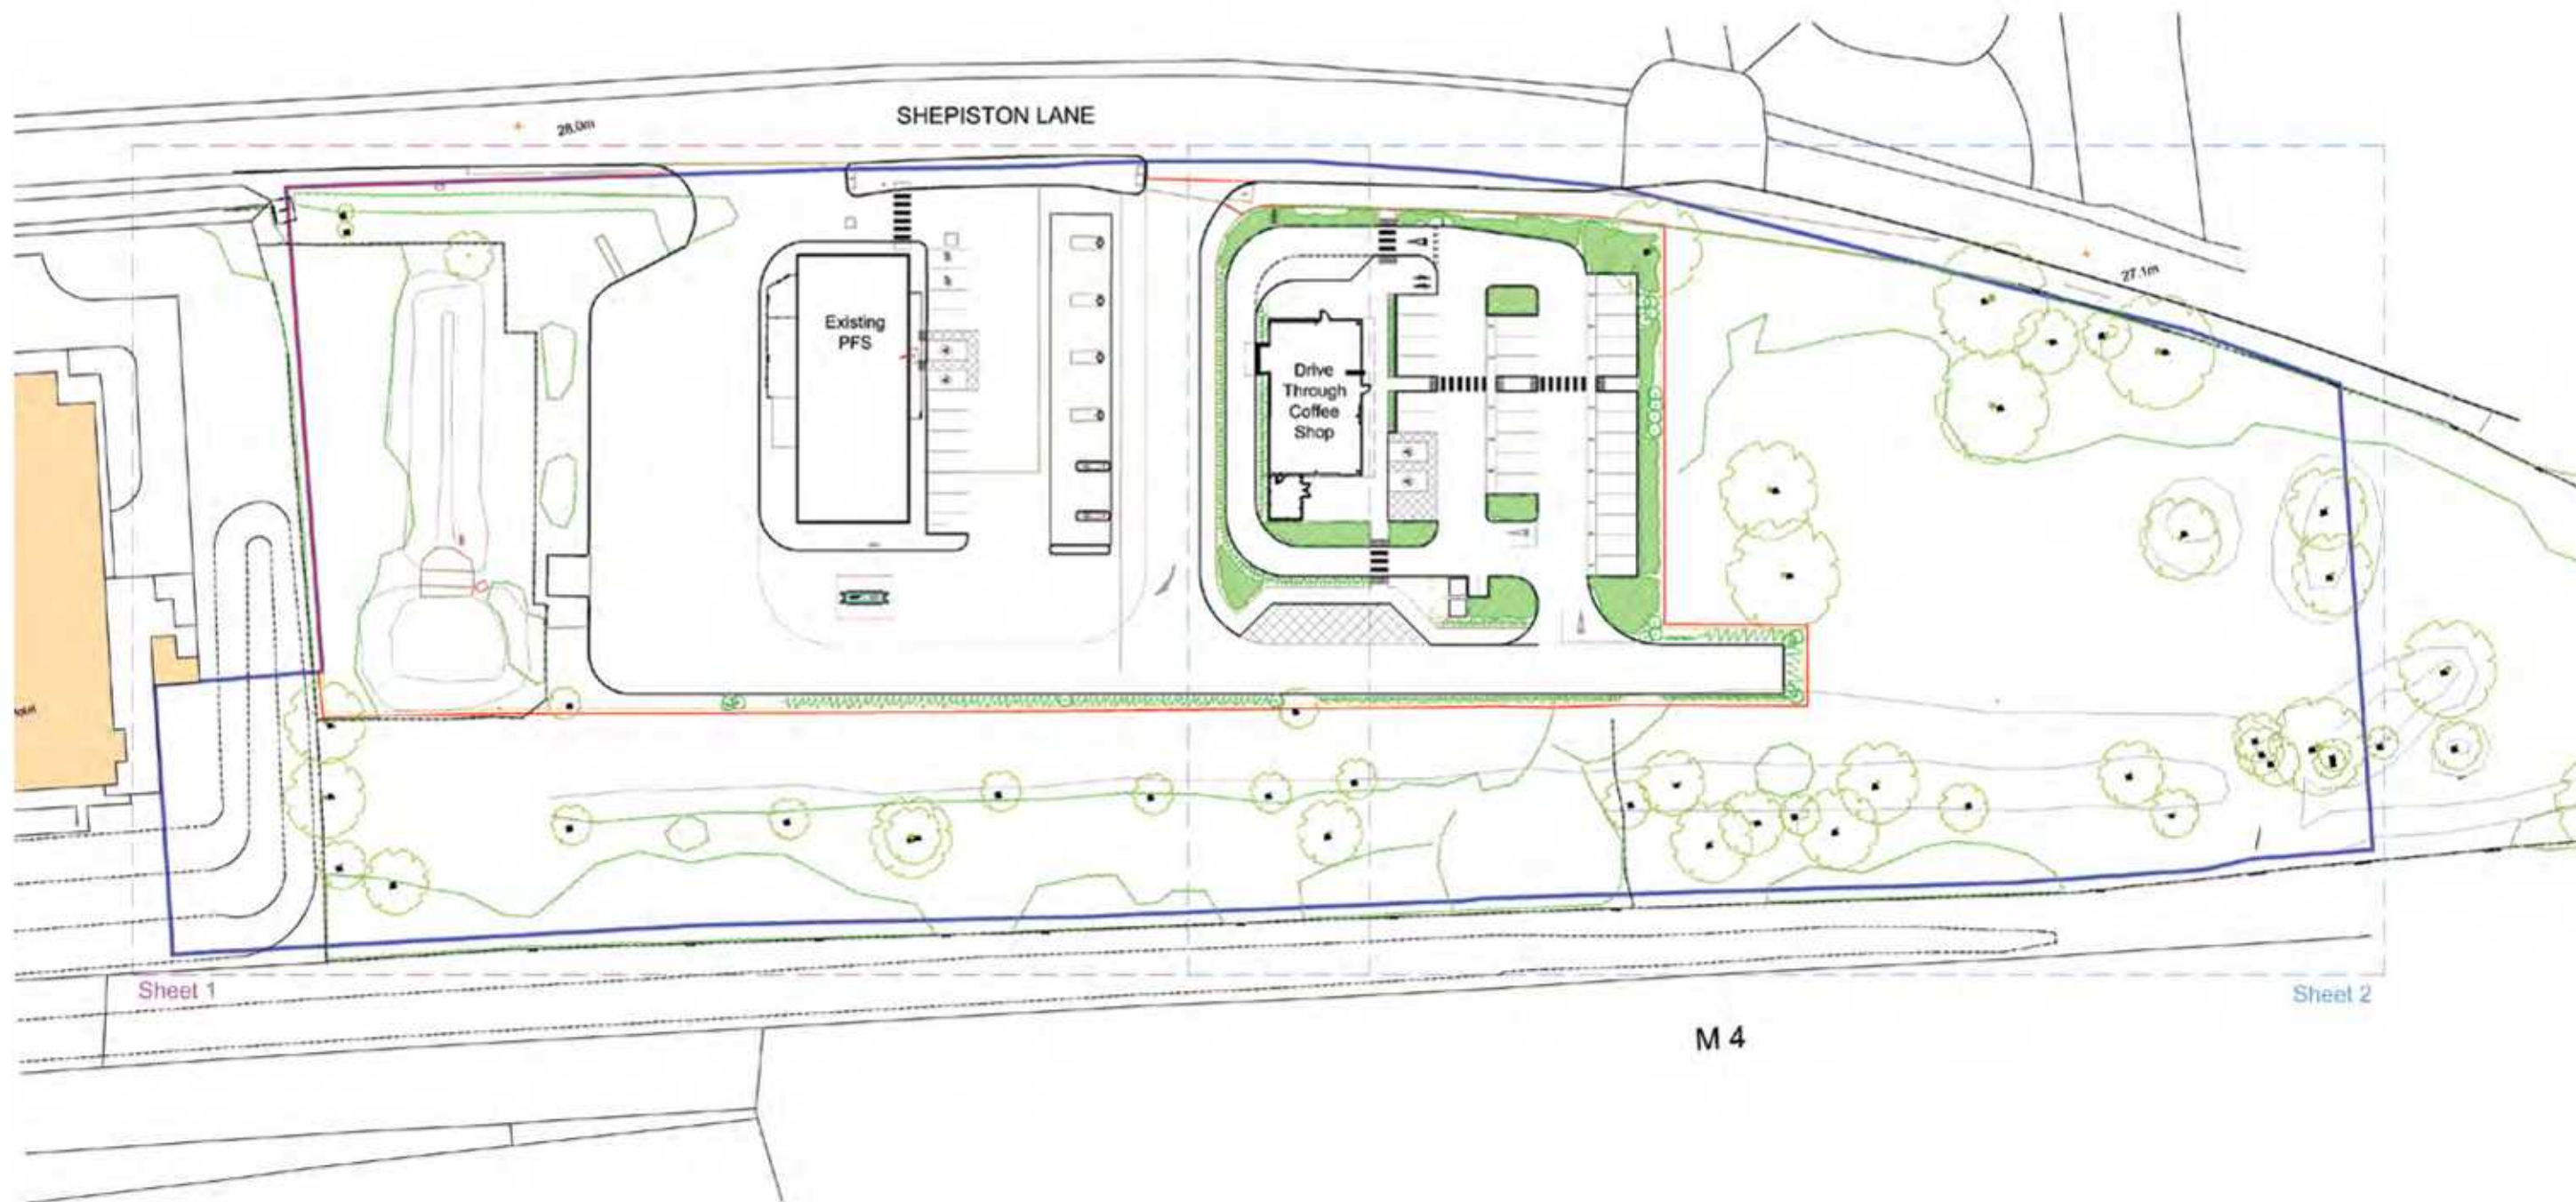

Overall Site Plan - Scale 1:750

NIS SIGNS

NIS Signs (Leicester) Ltd
51 Marlow Rd, Leicester, LE3 2BQ

☎ 0116 270 6228
✉ info@signs-nis.co.uk
🌐 www.signs-nis.co.uk

Client: Starbucks

Address:

Drawing no: 20-114

Job location: Jobs/Starbucks/Sites/Heathrow north

Drawn by: JE

Rev: 1

Date: 03/12/20

Revision notes: 0) Initial issue
1) Planning changes

All site dimensions to be verified prior to manufacture.
Do not scale from this drawing Copyright 2019.
This document is the property of NIS Signs
and must not be used, reproduced or disclosed
to any persons without the written consent of NIS Signs.

ON LANE



Key

- 1 9m Totem 
- 2 2x Monuments 
- 3 Clearance Bar 
- 4 Preview Menu Board 
- 5 Speaker Canopy 
- 6 5 Panel Menu Board 
- 7 Drive Thru Window Frosted Vinyl 
- 8 No Entry/ Thank you 
- 9 1500mm Siren 
- 10 1500mm Siren 
- 11 305mm Wordmark 
- 12 Wall Mounted Directional 
- 13 Manifestations 
- 14 Drive Thru artwork 
- 15 Banner frame 

Starbucks Site Plan 1:400

NIS SIGNS

NIS Signs (Leicester) Ltd
51 Marlow Rd, Leicester, LE3 2BQ

0116 270 6228
info@signs-nis.co.uk
www.signs-nis.co.uk

Client: Starbucks

Address:

Drawing no: 20-114

Job location: Jobs/Starbucks/Sites/Heathrow north


Drawn by: JE

Rev: 1

Date: 03/12/20

Revision notes: 0) Initial issue
1) Planning changes

All site dimensions to be verified prior to manufacture.
Do not scale from this drawing Copyright 2019.
This document is the property of NIS Signs
and must not be used, reproduced or disclosed
to any persons without the written consent of NIS Signs.

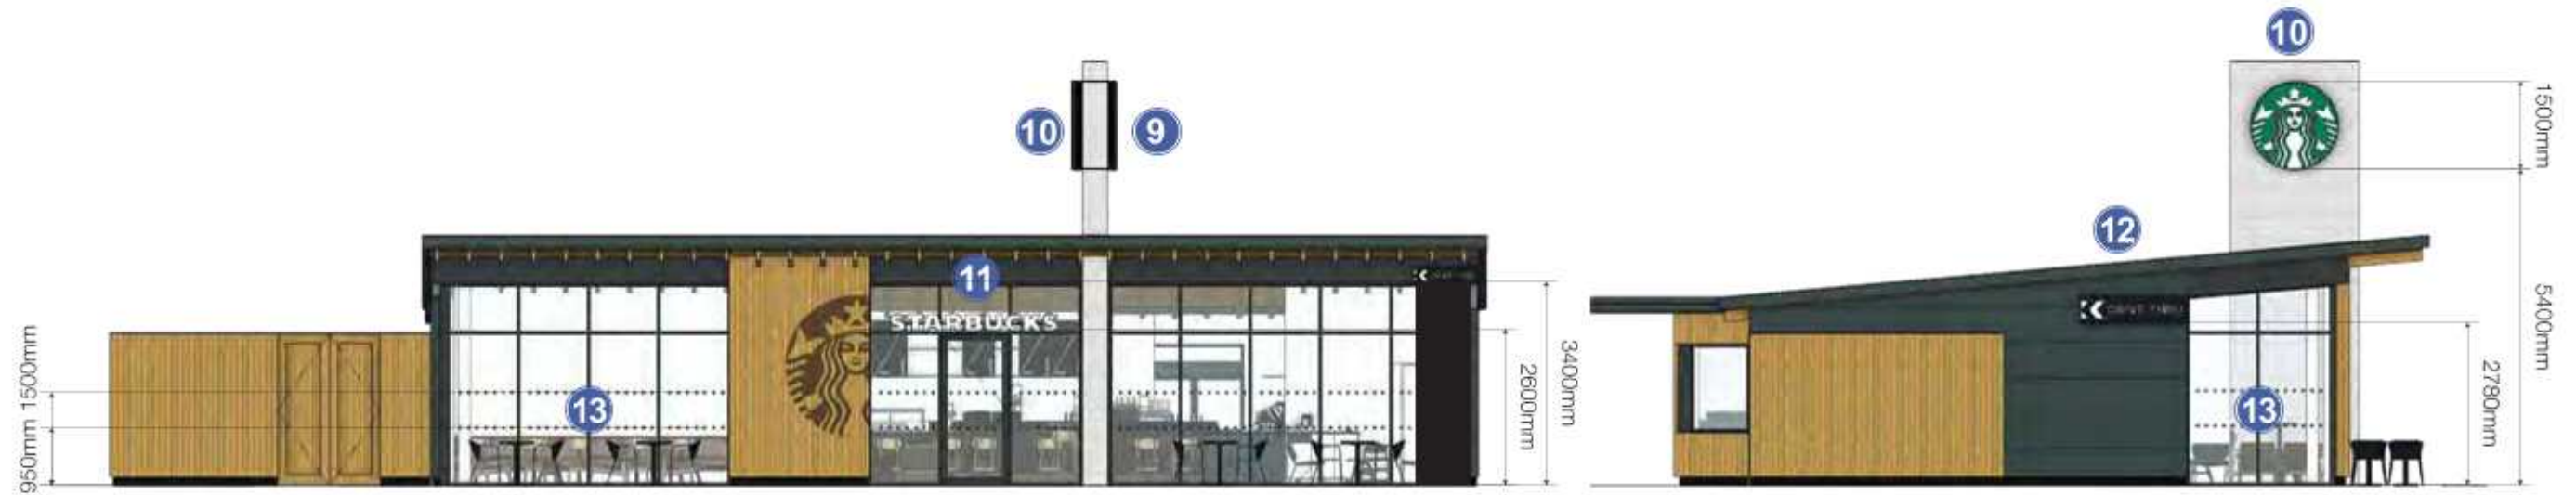

1 FRONT ELEVATION
1:120

2 LEFT ELEVATION
1:120



3 REAR ELEVATION
1:120

4 RIGHT ELEVATION
1:120

NIS SIGNS

NIS Signs (Leicester) Ltd
51 Marlow Rd, Leicester, LE3 2BQ

☎ 0116 270 6228
✉ info@signs-nis.co.uk
🌐 www.signs-nis.co.uk

Client: Starbucks

Address:

Drawing no: 20-114

Job location: Jobs/Starbucks/Sites/Heathrow north

Drawn by: JE




Rev: 1

Date: 03/12/20

Revision notes: 0) Initial issue
1) Planning changes

All site dimensions to be verified prior to manufacture.
Do not scale from this drawing Copyright 2019.
This document is the property of NIS Signs
and must not be used, reproduced or disclosed
to any persons without the written consent of NIS Signs.

Ground Works - 1:25

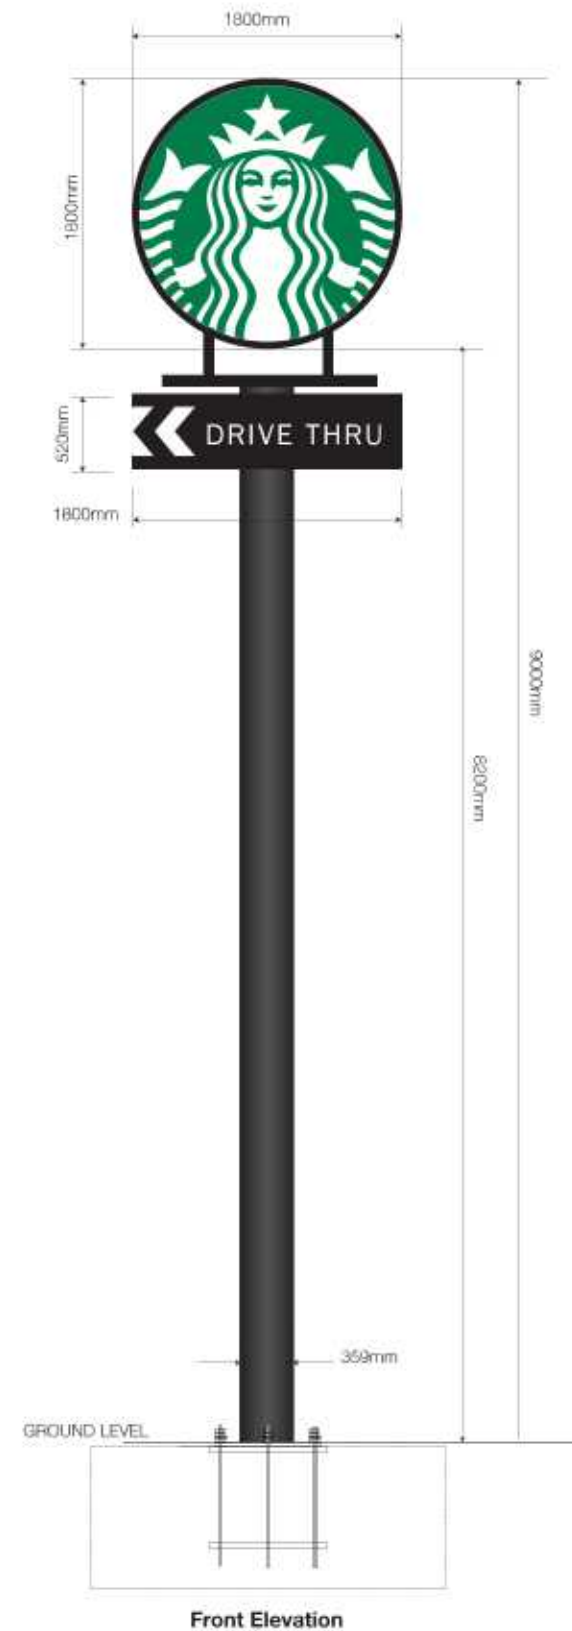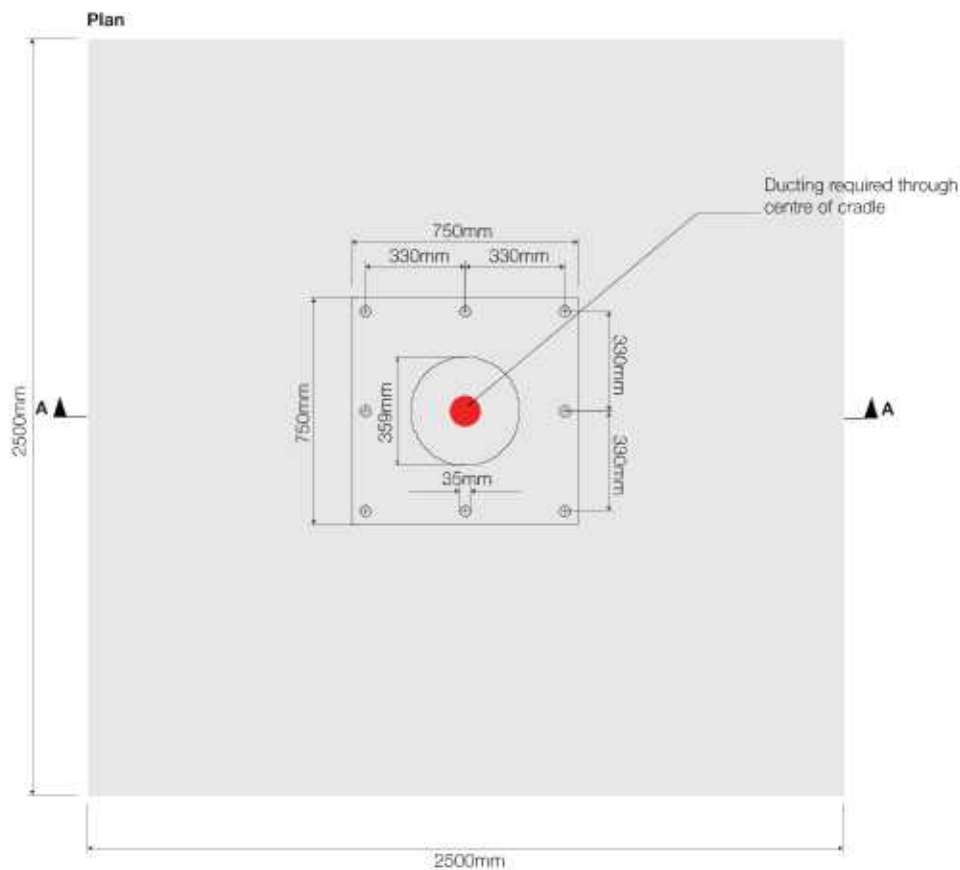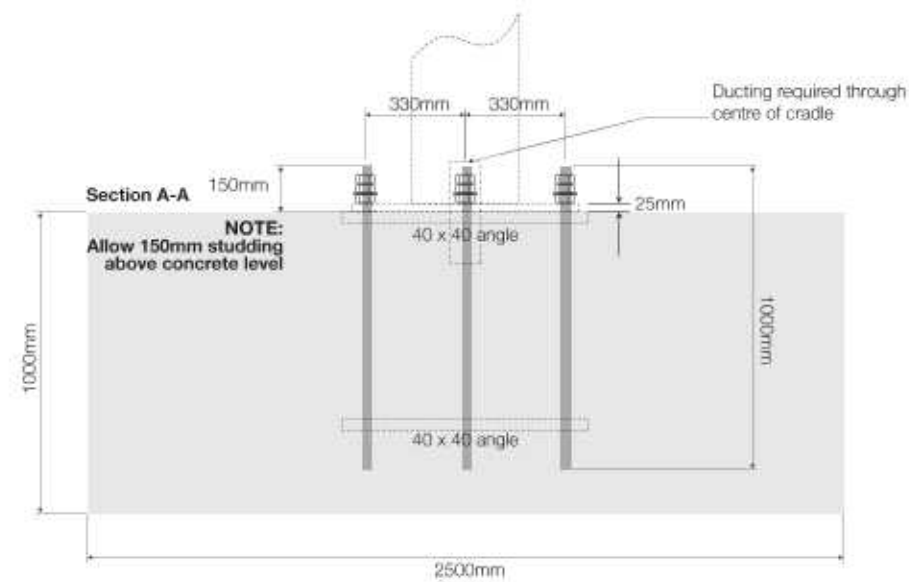

2 2off Double Sided Illuminated Mini Totem - 1:20




Rear View




Front View

Section Through

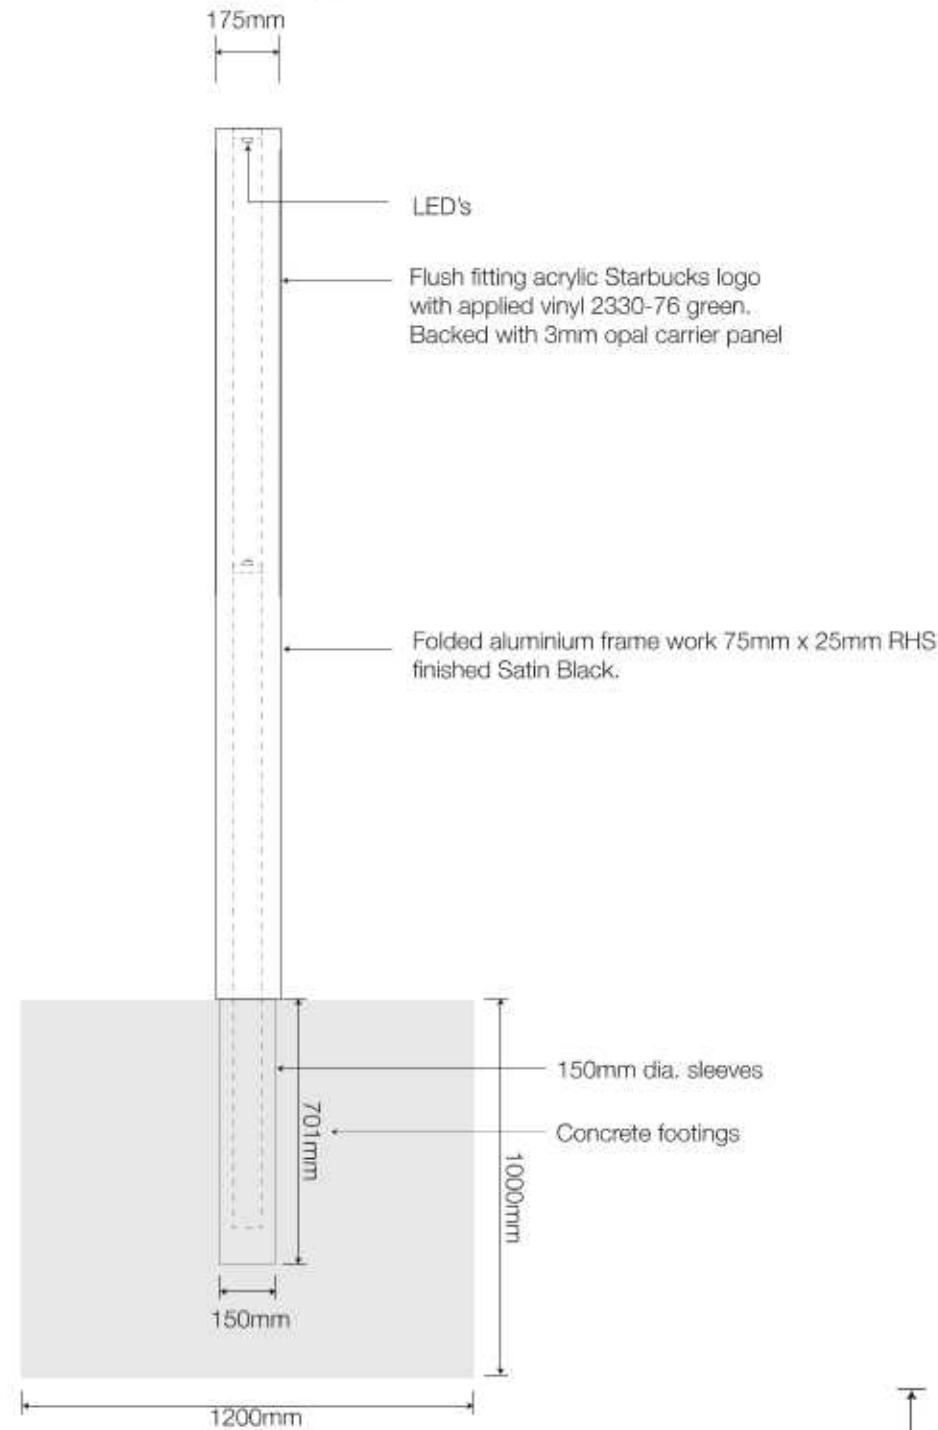

All Final Surface finishing to be completed by Main contractor/ Ground worker. Including any cutting in around signs at juncture points and adaptation of position if requested by Starbucks/ franchisee during inspection.

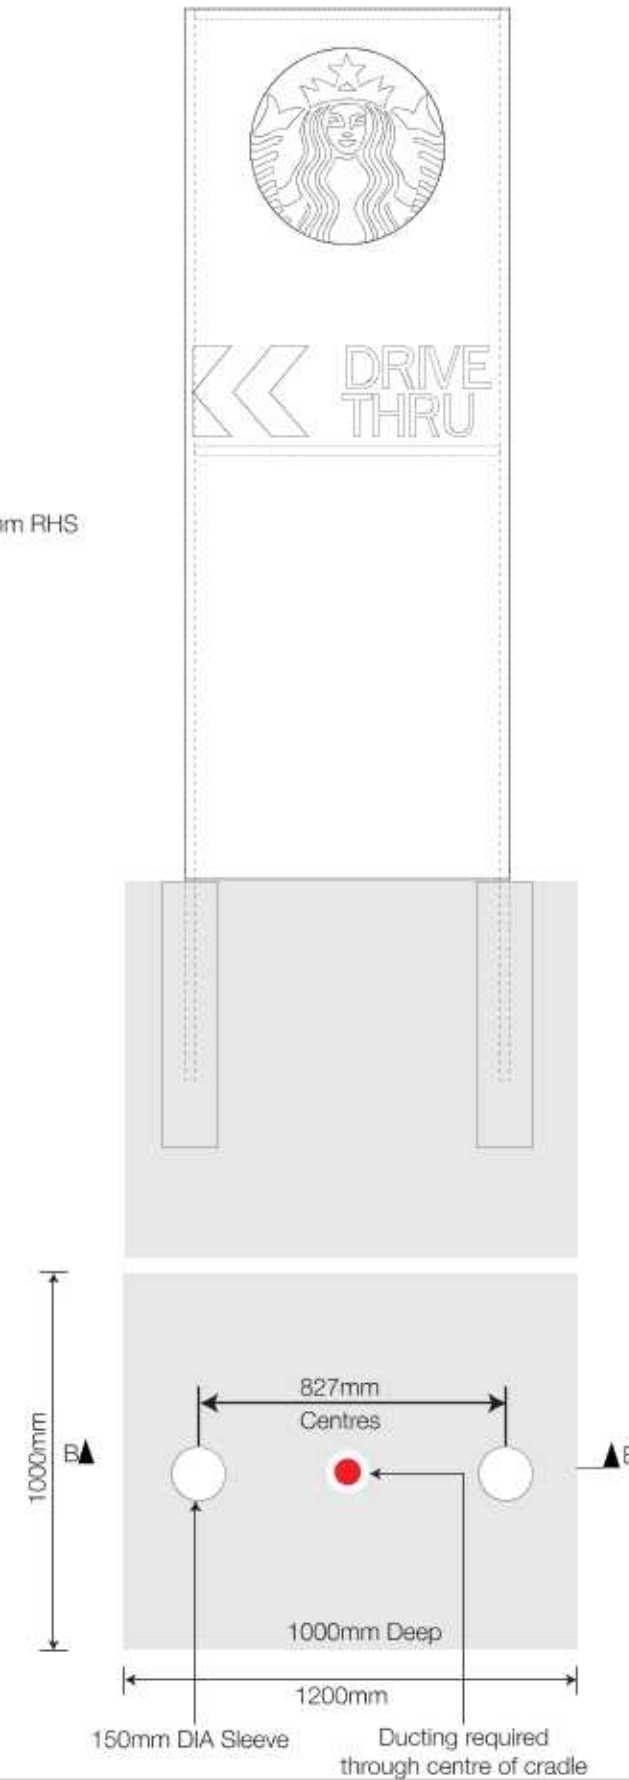

NIS SIGNS

NIS Signs (Leicester) Ltd
51 Marlow Rd, Leicester, LE3 2BQ

☎ 0116 270 6228
✉ info@signs-nis.co.uk
🌐 www.signs-nis.co.uk

Client: Starbucks

Address:

Drawing no: 20-114

Job location: Jobs/Starbucks/Sites/Heathrow north



Drawn by: JE

Rev: 1

Date: 03/12/20

Revision notes: 0) Initial issue
1) Planning changes

All site dimensions to be verified prior to manufacture.
Do not scale from this drawing Copyright 2019.
This document is the property of NIS Signs
and must not be used, reproduced or disclosed
to any persons without the written consent of NIS Signs.

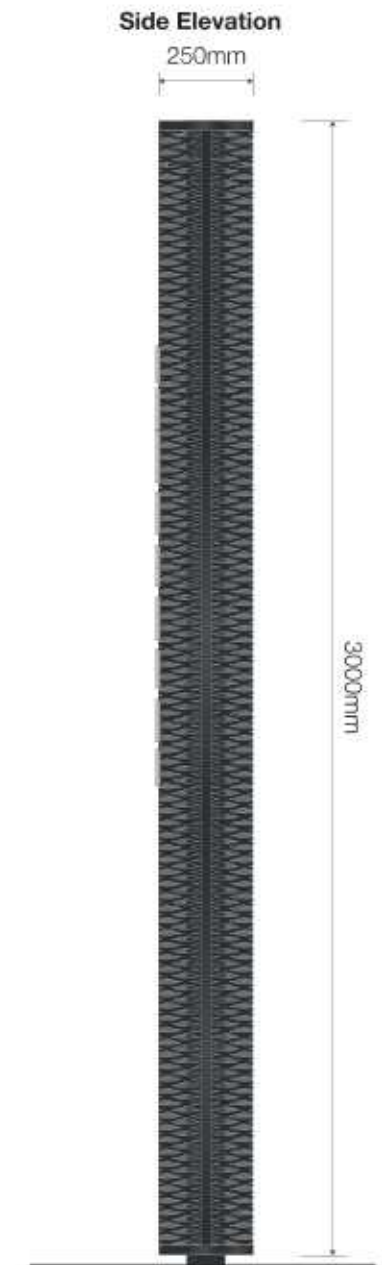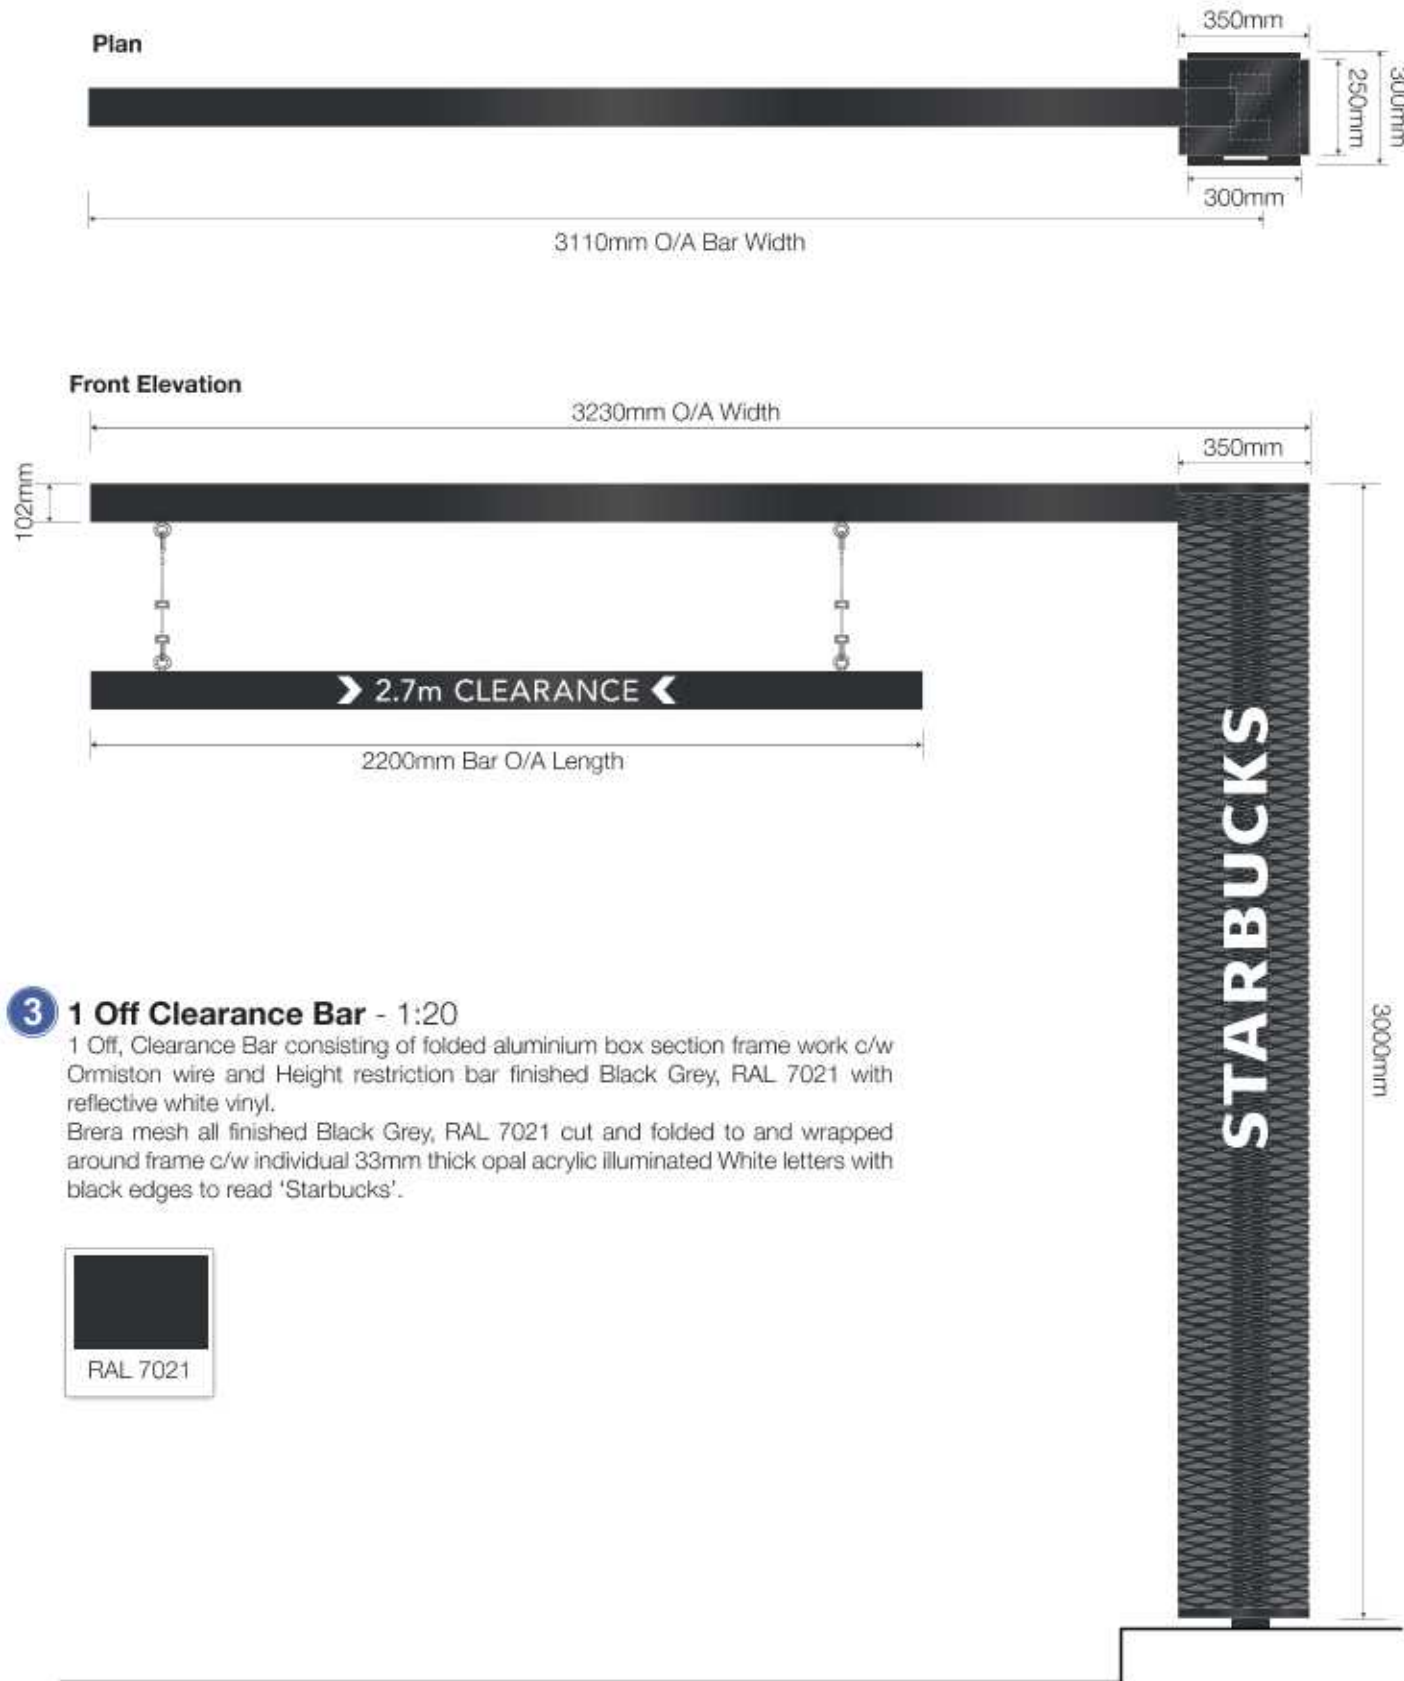

NIS SIGNS

NIS Signs (Leicester) Ltd
51 Marlow Rd, Leicester, LE3 2BQ

0116 270 6228
Info@signs-nis.co.uk
www.signs-nis.co.uk

Client: Starbucks

Address:

Drawing no: 20-114

Job location: Jobs/Starbucks/Sites/Heathrow north


Drawn by: JE

Rev: 1


Date: 03/12/20

Revision notes: 0) Initial issue
1) Planning changes


All site dimensions to be verified prior to manufacture.
Do not scale from this drawing Copyright 2019.
This document is the property of NIS Signs
and must not be used, reproduced or disclosed
to any persons without the written consent of NIS Signs.

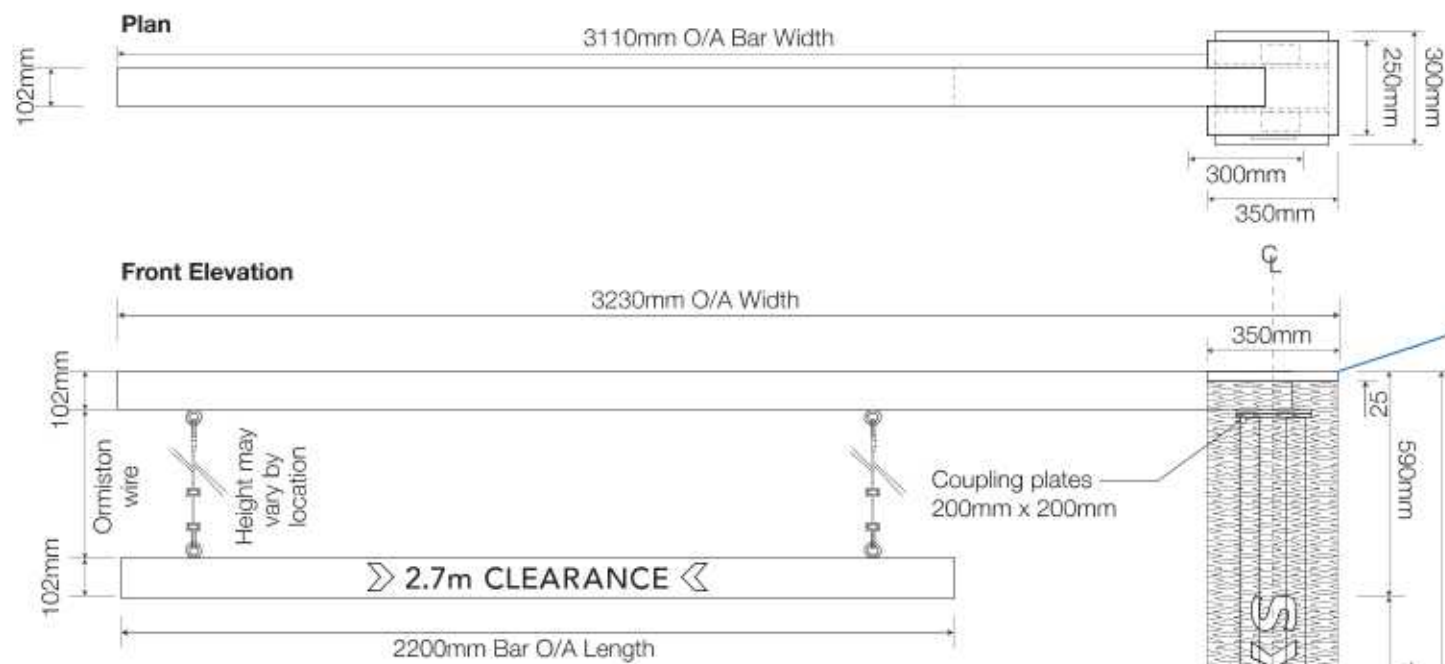


Perspective View

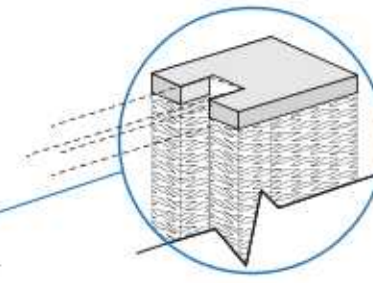


Side Elevation

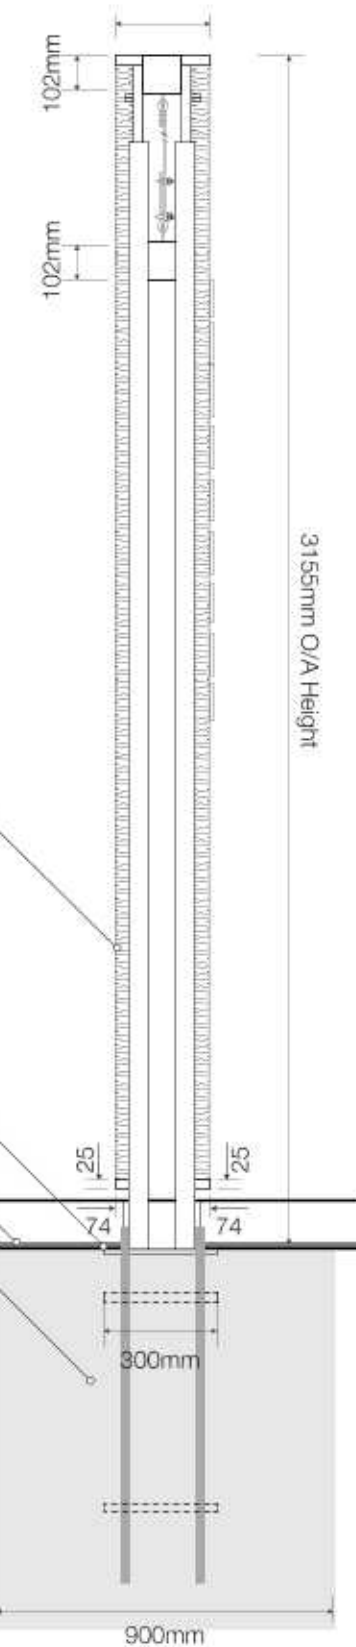


Coupling Plate

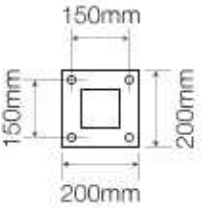

Side Elevation

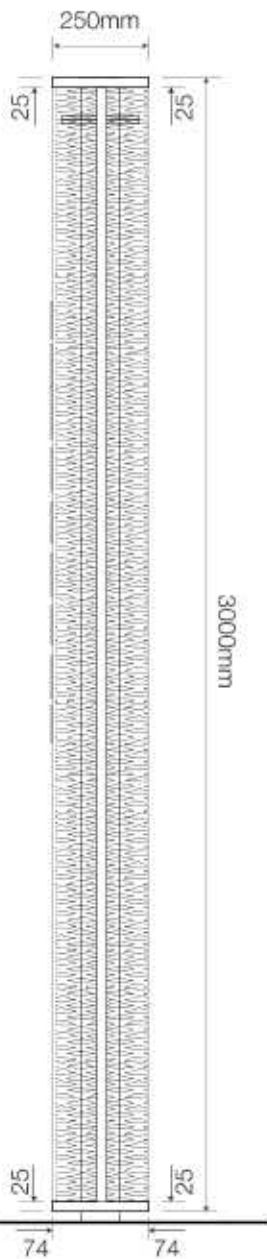

Letter construction detail Clearance Bar & Order Canopy
REVISED 06/05/20

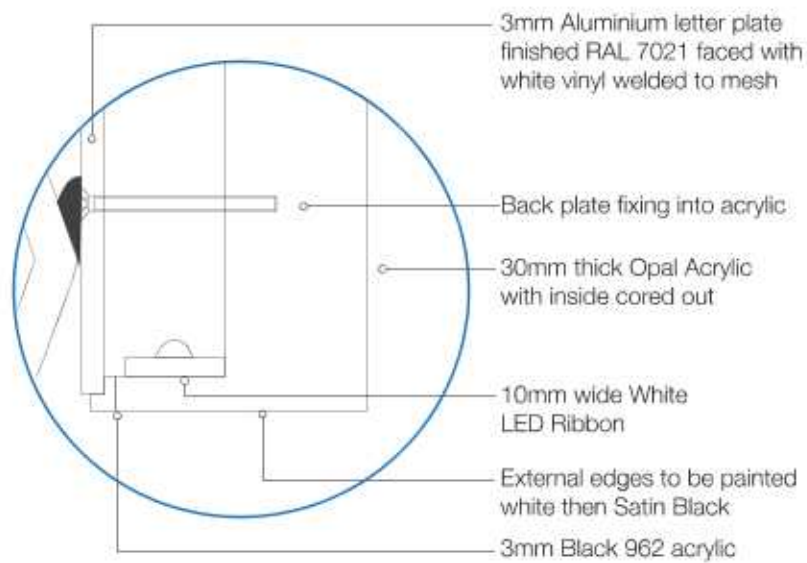

Individual powder coated letters
C/w illuminated faces


Brera mesh

Base cover plate

Block paving

Sand screed

Concrete foundation & cage


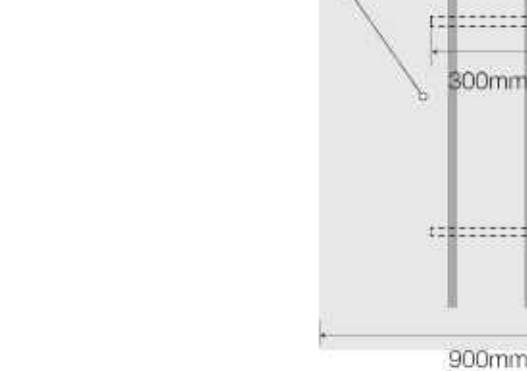


Brera mesh


Base cover plate

Sand screed

Concrete foundation & cage

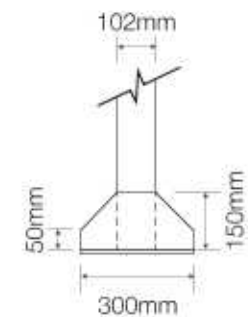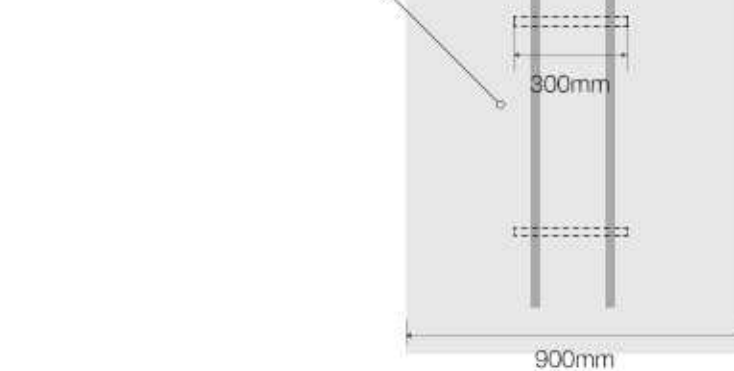

Base Plate

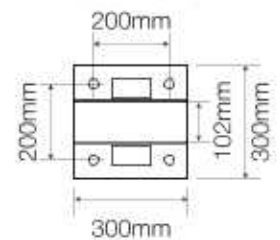

NIS SIGNS

NIS Signs (Leicester) Ltd
51 Marlow Rd, Leicester, LE3 2BQ

0116 270 6228
info@signs-nls.co.uk
www.signs-nls.co.uk

Client: Starbucks

Address:

Drawing no: 20-114

Job location: Jobs/Starbucks/Sites/Heathrow north

Drawn by: JE


Rev: 1

Date: 03/12/20


Revision notes: 0) Initial issue
1) Planning changes

All site dimensions to be verified prior to manufacture.
Do not scale from this drawing Copyright 2019.
This document is the property of NIS Signs
and must not be used, reproduced or disclosed
to any persons without the written consent of NIS Signs.

Clearance Bar Base/Cage Details 1:10

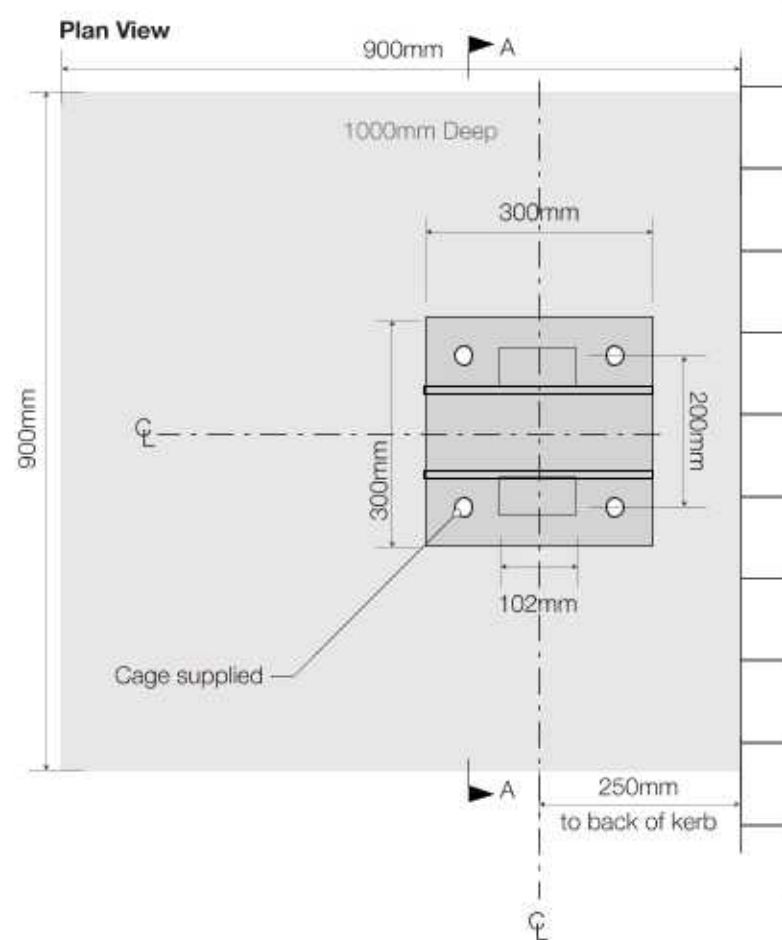

Sectional View AA 1:10

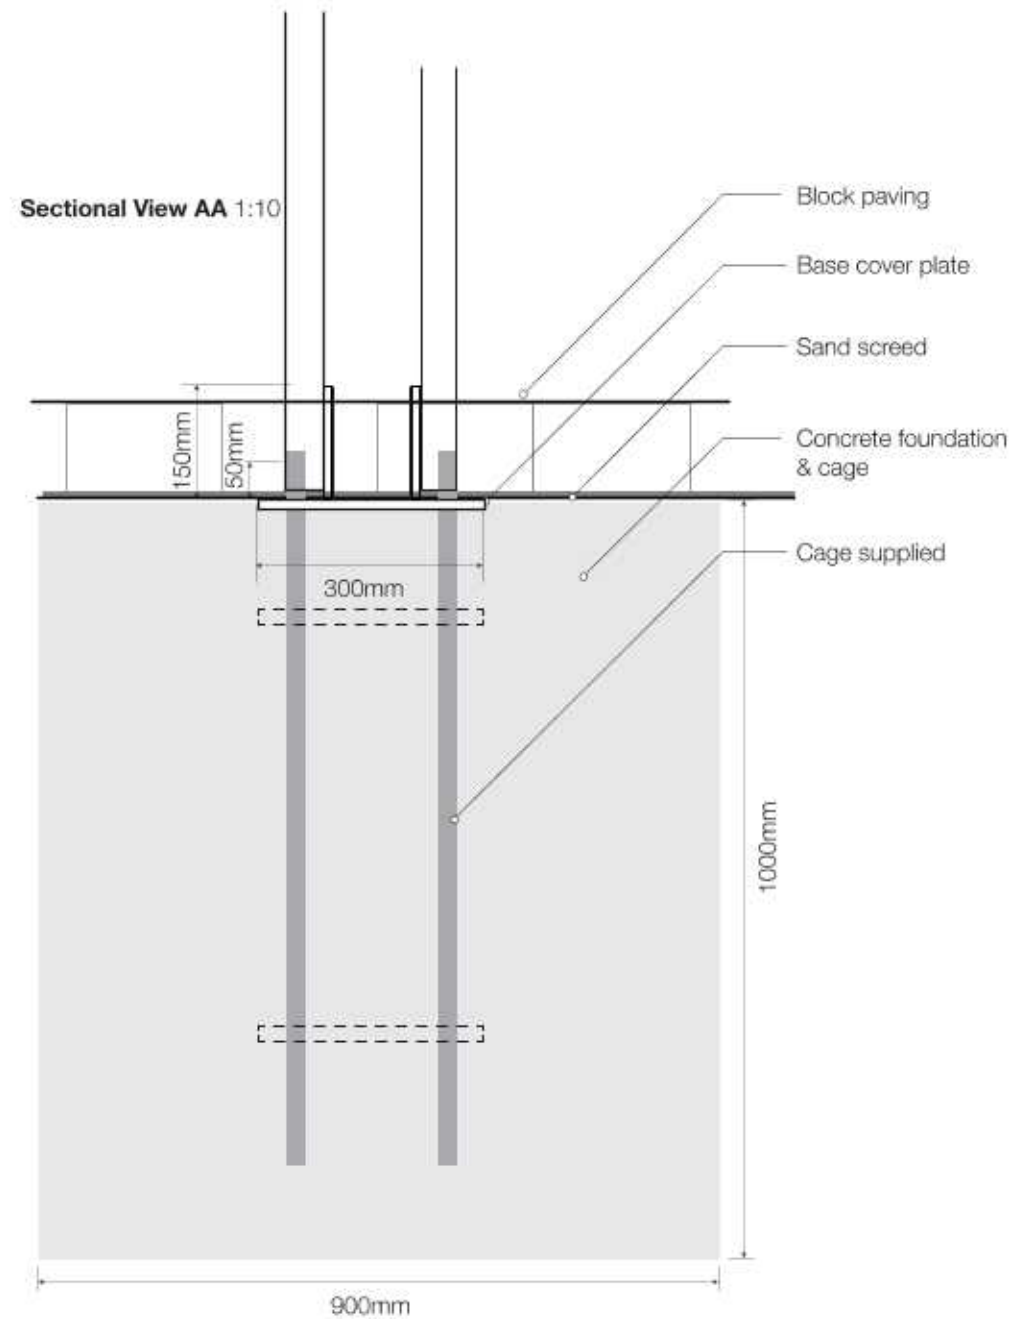

NIS SIGNS

NIS Signs (Leicester) Ltd
51 Marlow Rd, Leicester, LE3 2BQ

0116 270 6228
info@signs-nis.co.uk
www.signs-nis.co.uk

Client: Starbucks

Address:

Drawing no: 20-114

Job location: Jobs/Starbucks/Sites/Heathrow north

Drawn by: JE


Rev: 1

Date: 03/12/20

Revision notes: 0) Initial issue
1) Planning changes

All site dimensions to be verified prior to manufacture.
Do not scale from this drawing Copyright 2019.
This document is the property of NIS Signs
and must not be used, reproduced or disclosed
to any persons without the written consent of NIS Signs.

4 Samsung OH55F Single Menu Case - 1:10
Mild steel frame, Base and cladding all finished RAL 7021
to Contain a 55" Samsung Screen

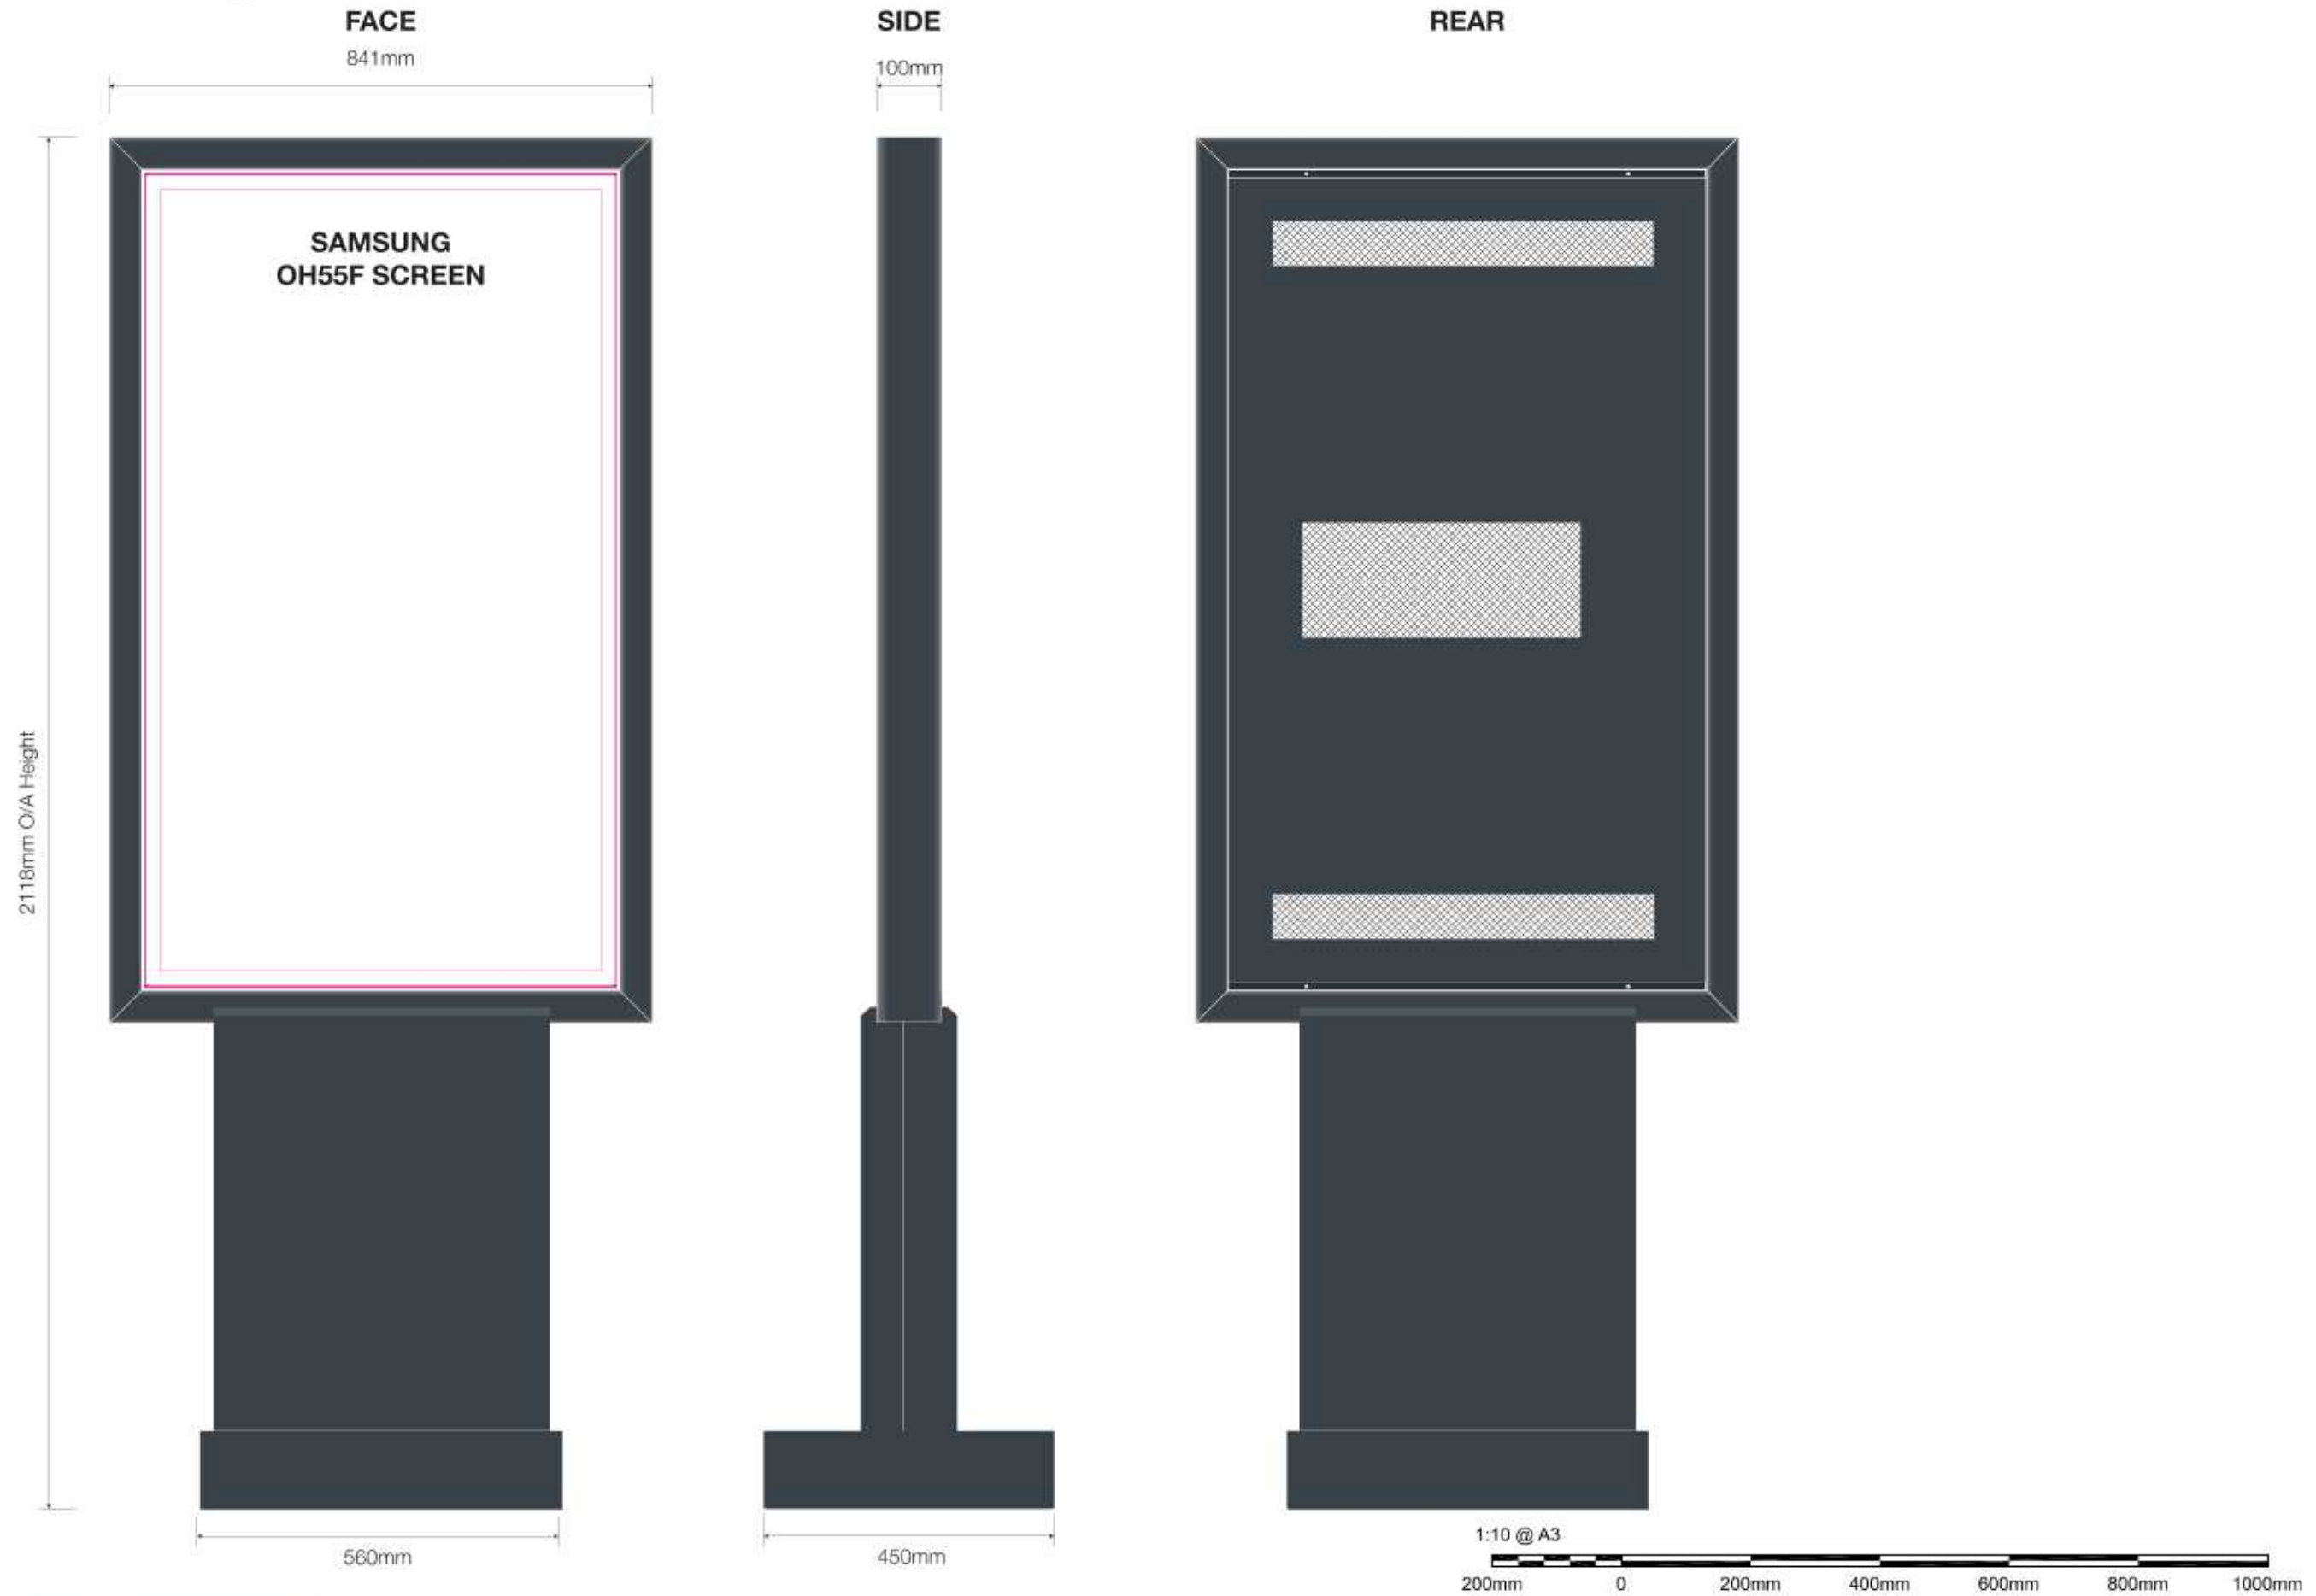


5

Starbucks EG Order Canopy - 1:20

1 Off, 3300mm High metal canopy with integrated LED lighting to roof, front and side mesh elements.

Consisting of folded aluminium frame work c/w Brera mesh all finished Black Grey, RAL 7021 cut and folded to house/ access the digital order screen (issued by others) and finished to match Black Grey, RAL 7021 c/w individual 30mm thick illuminated White faced acrylic letters to read 'ORDER HERE' installed to leading edge.

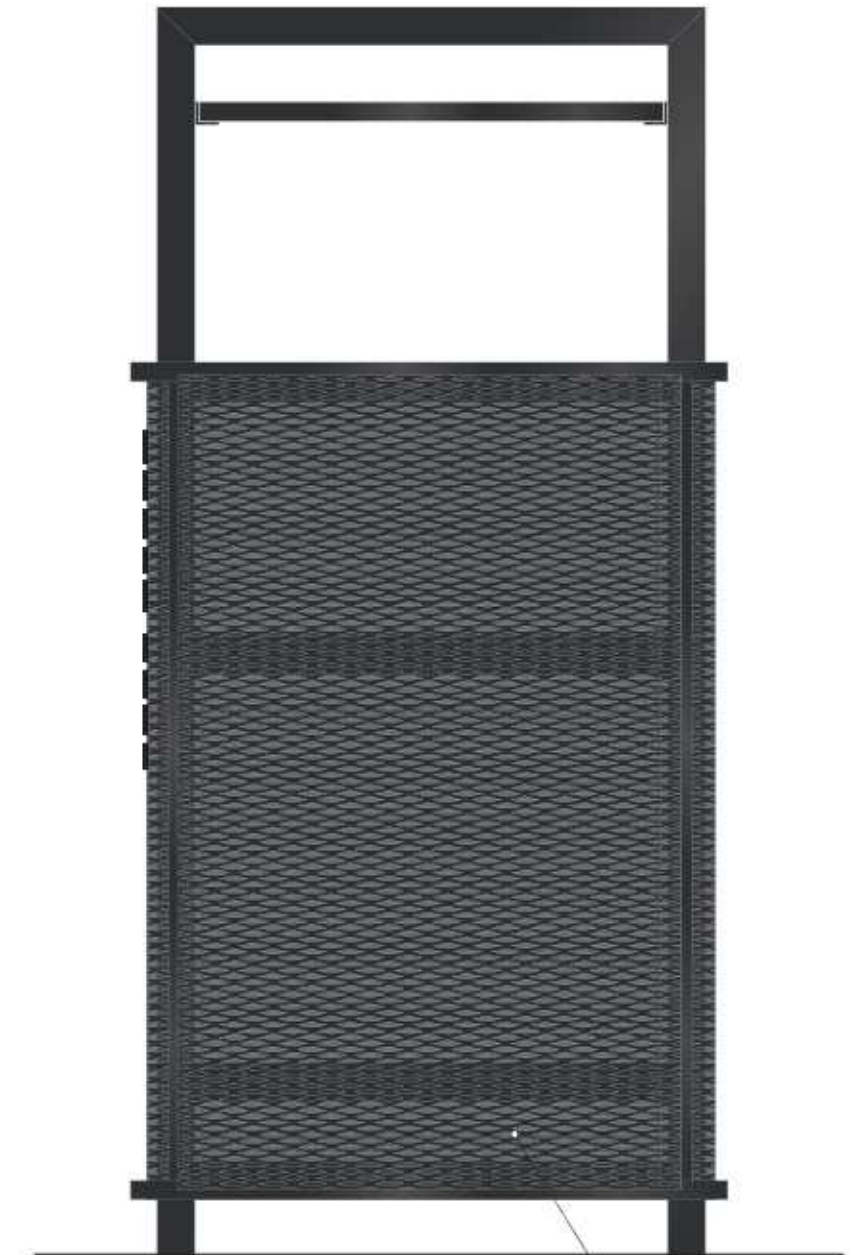**Front Elevation****Side Elevation****Rear Elevation**

removeable
rear mesh panel

NIS SIGNS

NIS Signs (Leicester) Ltd
51 Marlow Rd, Leicester, LE3 2BQ

☎ 0116 270 6228

✉ info@signs-nis.co.uk

🌐 www.signs-nis.co.uk

Client: Starbucks

Address:

Drawing no: 20-114

Job location: Jobs/Starbucks/Sites/Heathrow north



Drawn by: JE

Rev: 1


Date: 03/12/20

Revision notes: 0) Initial issue
1) Planning changes


All site dimensions to be verified prior to manufacture.
Do not scale from this drawing Copyright 2019.
This document is the property of NIS Signs
and must not be used, reproduced or disclosed
to any persons without the written consent of NIS Signs.

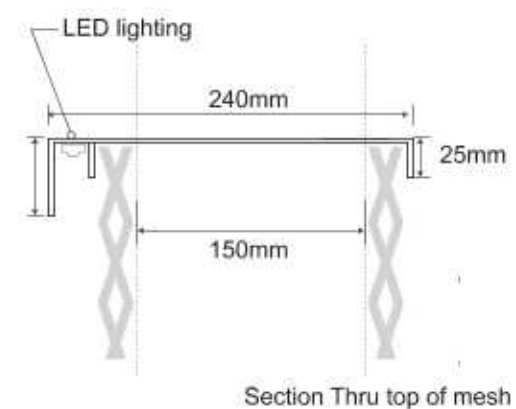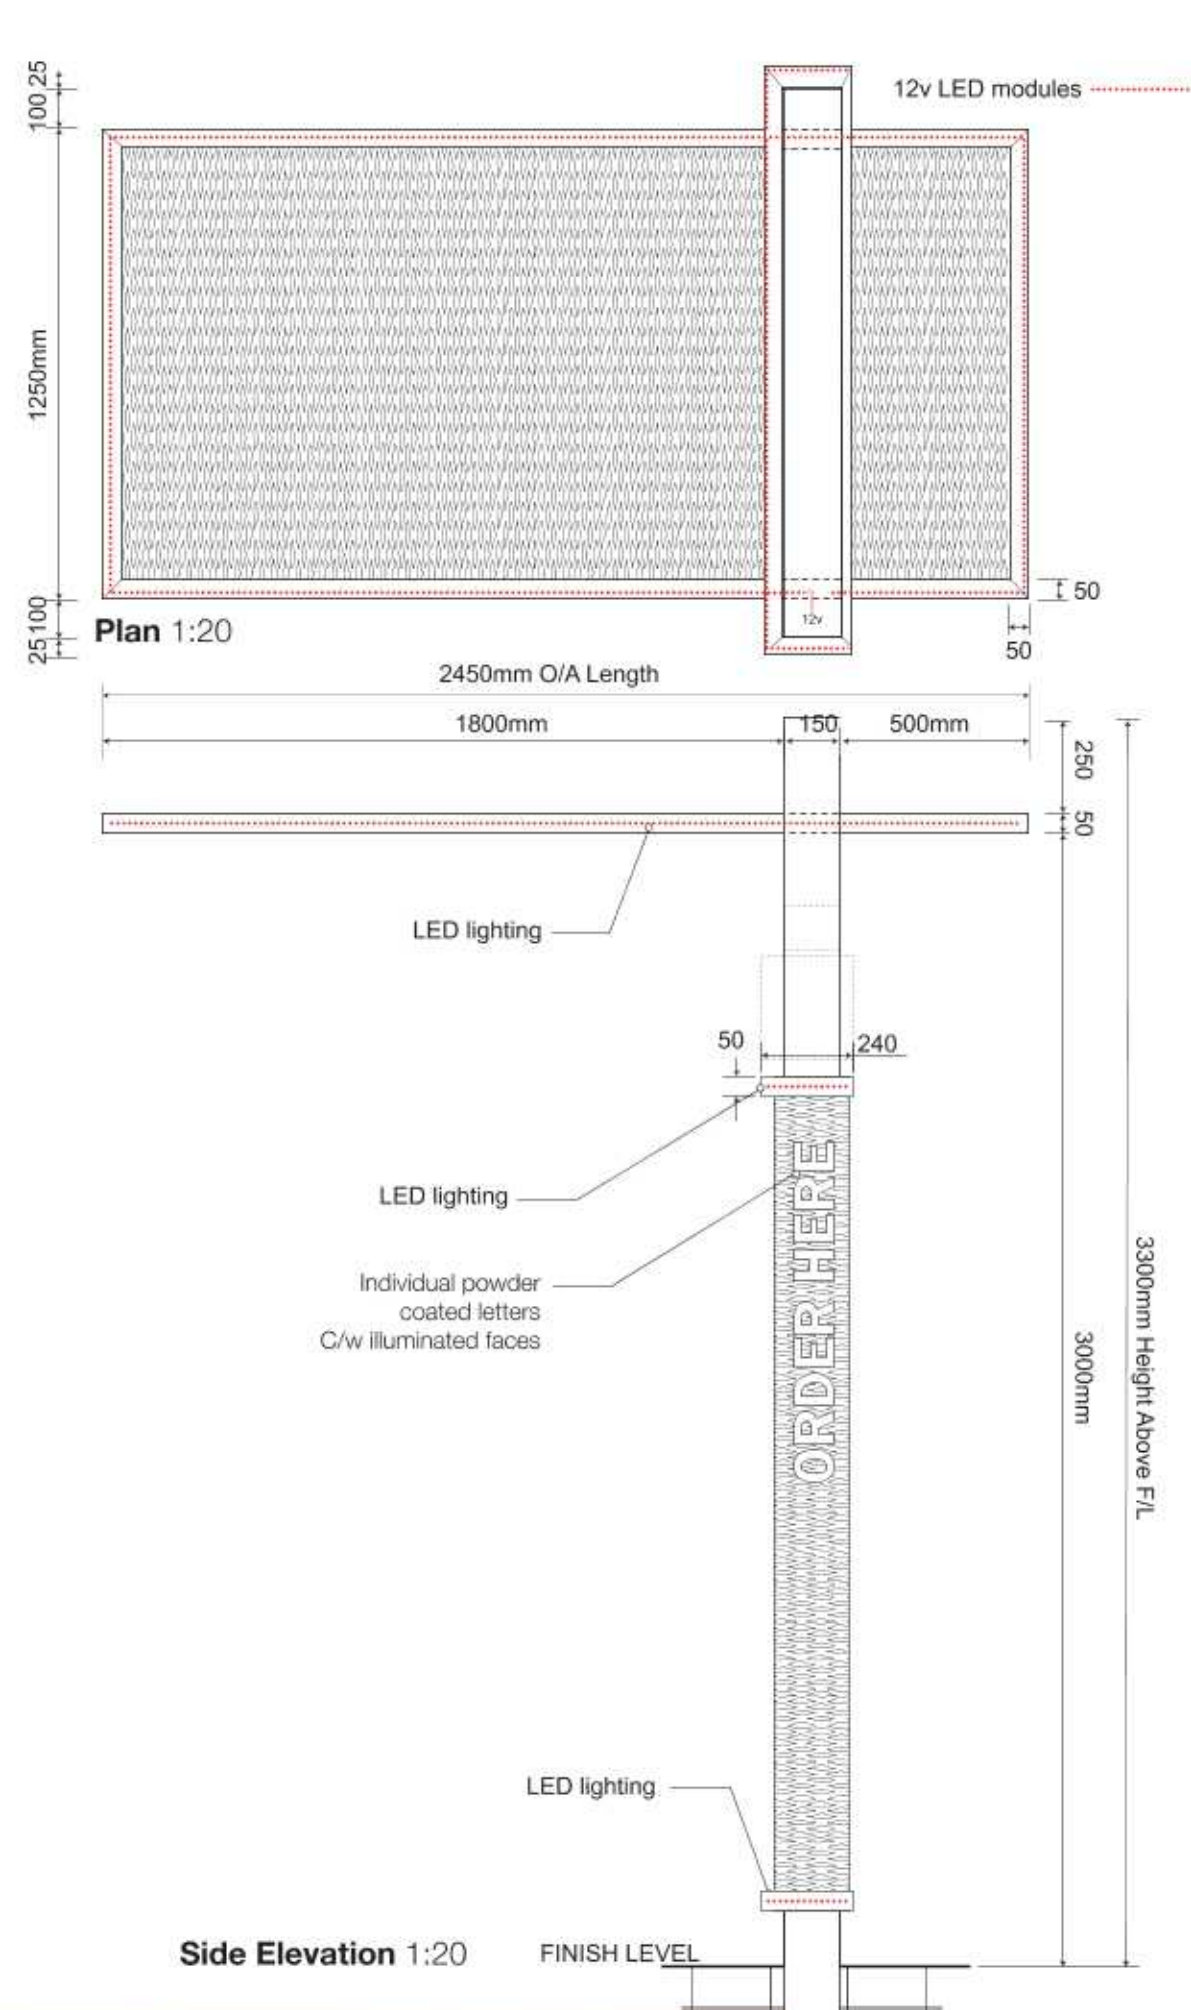


Section Thru A-A 1:20

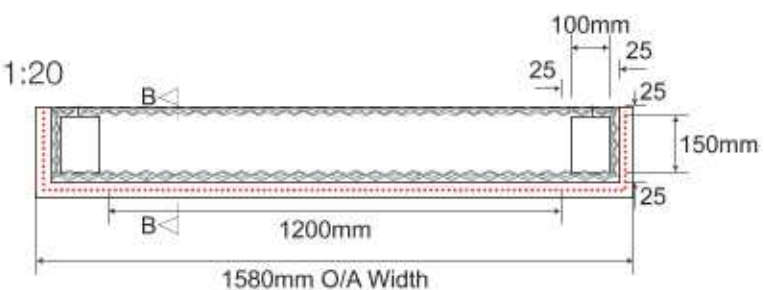

Front Elevation 1:20

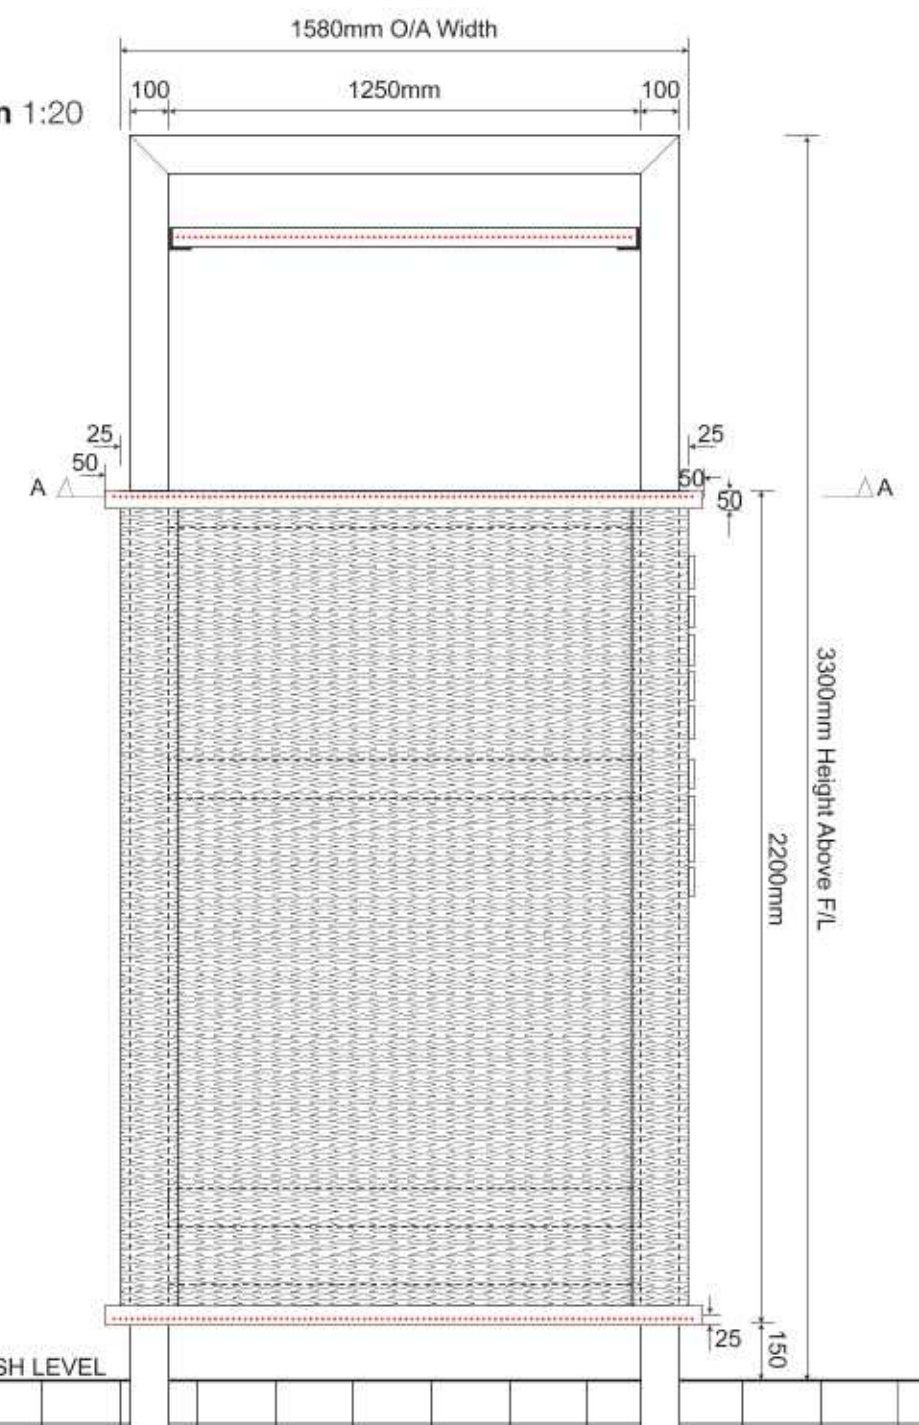

Letter construction detail Clearance Bar & Order Canopy
REVISED 06/05/20

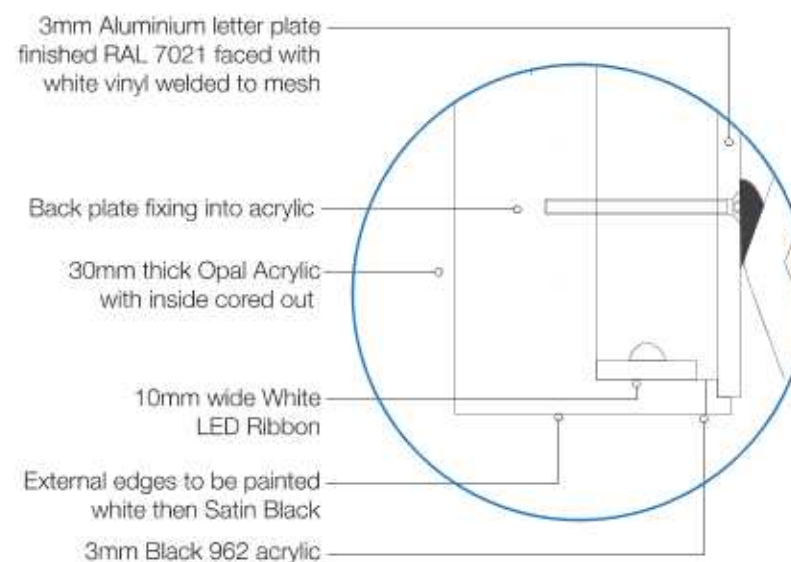

NIS SIGNS

NIS Signs (Leicester) Ltd
51 Marlow Rd, Leicester, LE3 2BQ

0116 270 6228
info@signs-nis.co.uk
www.signs-nis.co.uk

Client: Starbucks

Address:

Drawing no: 20-114

Job location: Jobs/Starbucks/Sites/Heathrow north

Drawn by: JE

Rev: 1

Date: 03/12/20



Revision notes: 0) Initial issue
1) Planning changes

All site dimensions to be verified prior to manufacture.
Do not scale from this drawing Copyright 2019.
This document is the property of NIS Signs
and must not be used, reproduced or disclosed
to any persons without the written consent of NIS Signs.

EG Layout Q2-2020 revision

Order Canopy Base/Cage Details 1:10

All ducting 50mm Diameter
with draw wires to be left
1200mm long above finished surface

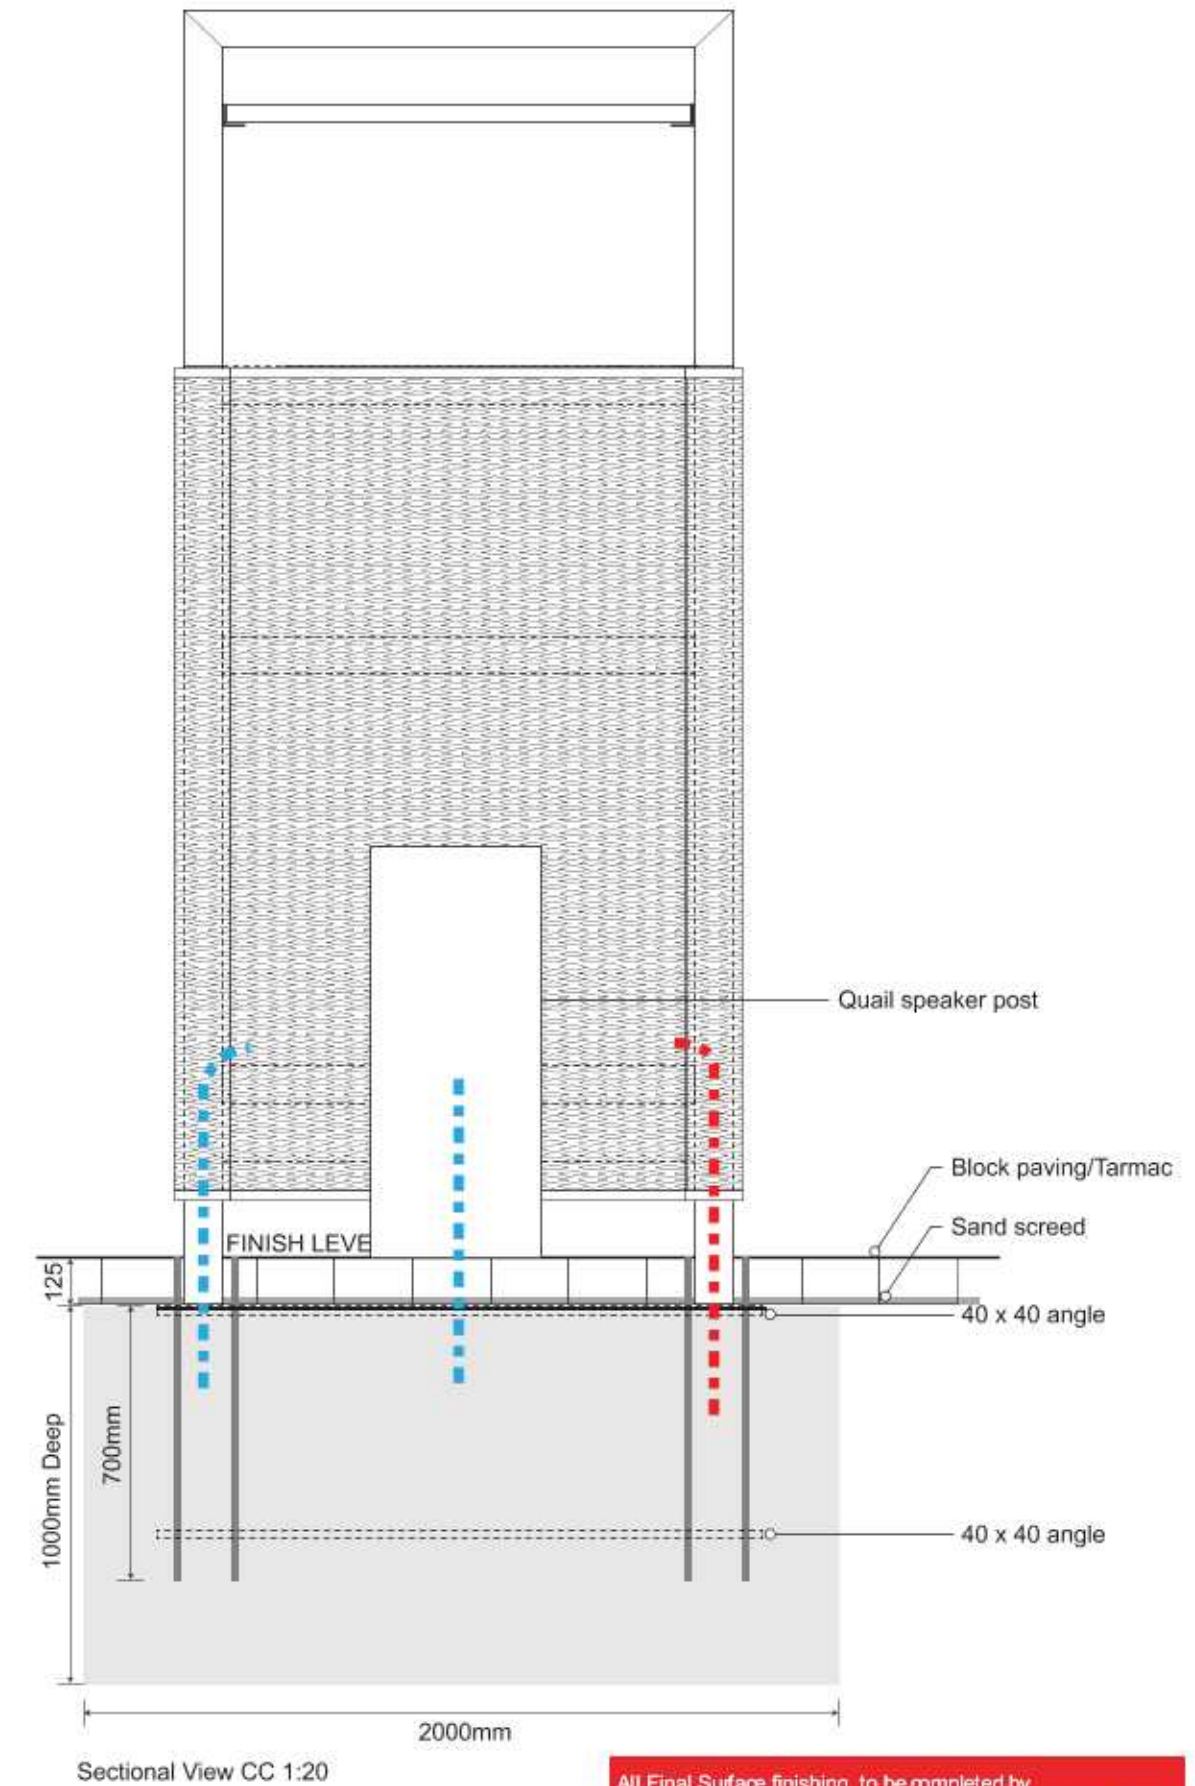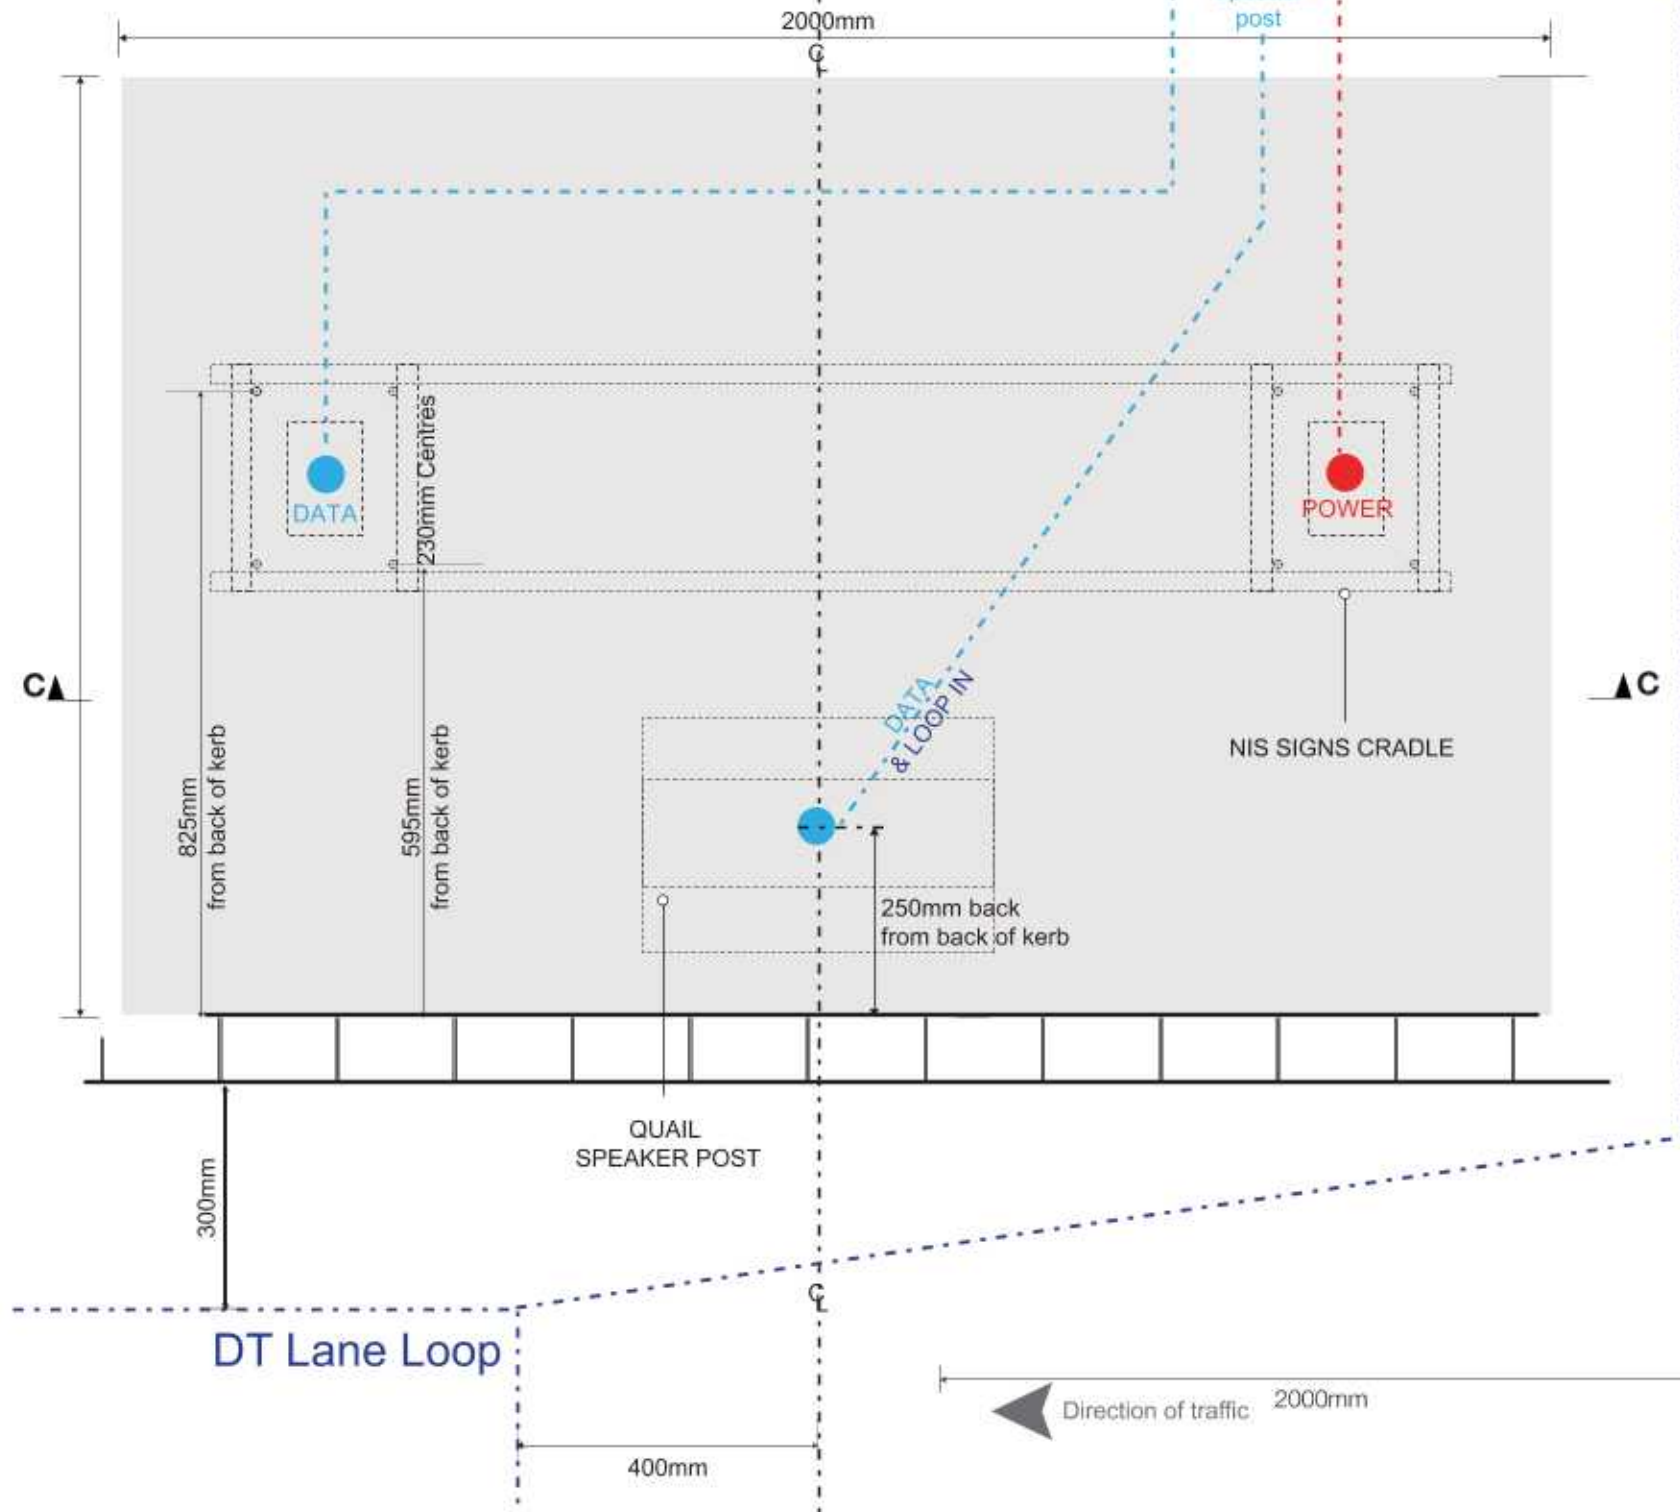

All Final Surface finishing to be completed by
Main contractor / Ground worker. Including any cutting in
around signalat juncture points and adaptation of
position if requested by Starbucks/ Franchisee during inspection

NIS SIGNS

NIS Signs (Leicester) Ltd
51 Marlow Rd, Leicester, LE3 2BQ

0116 270 6228
info@signs-nls.co.uk
www.signs-nls.co.uk

Client: Starbucks

Address:

Drawing no: 20-114

Job location: Jobs/Starbucks/Sites/Heathrow north

Drawn by: JE


Rev: 1

Date: 03/12/20

Revision notes: 0) Initial issue
1) Planning changes

All site dimensions to be verified prior to manufacture.
Do not scale from this drawing Copyright 2019.
This document is the property of NIS Signs
and must not be used, reproduced or disclosed
to any persons without the written consent of NIS Signs.

6 Samsung OH55F Triple Menu Case - 1:10
Mild steel frame, Base and cladding all finished Black
to Contain 3 off 55" Samsung Screens

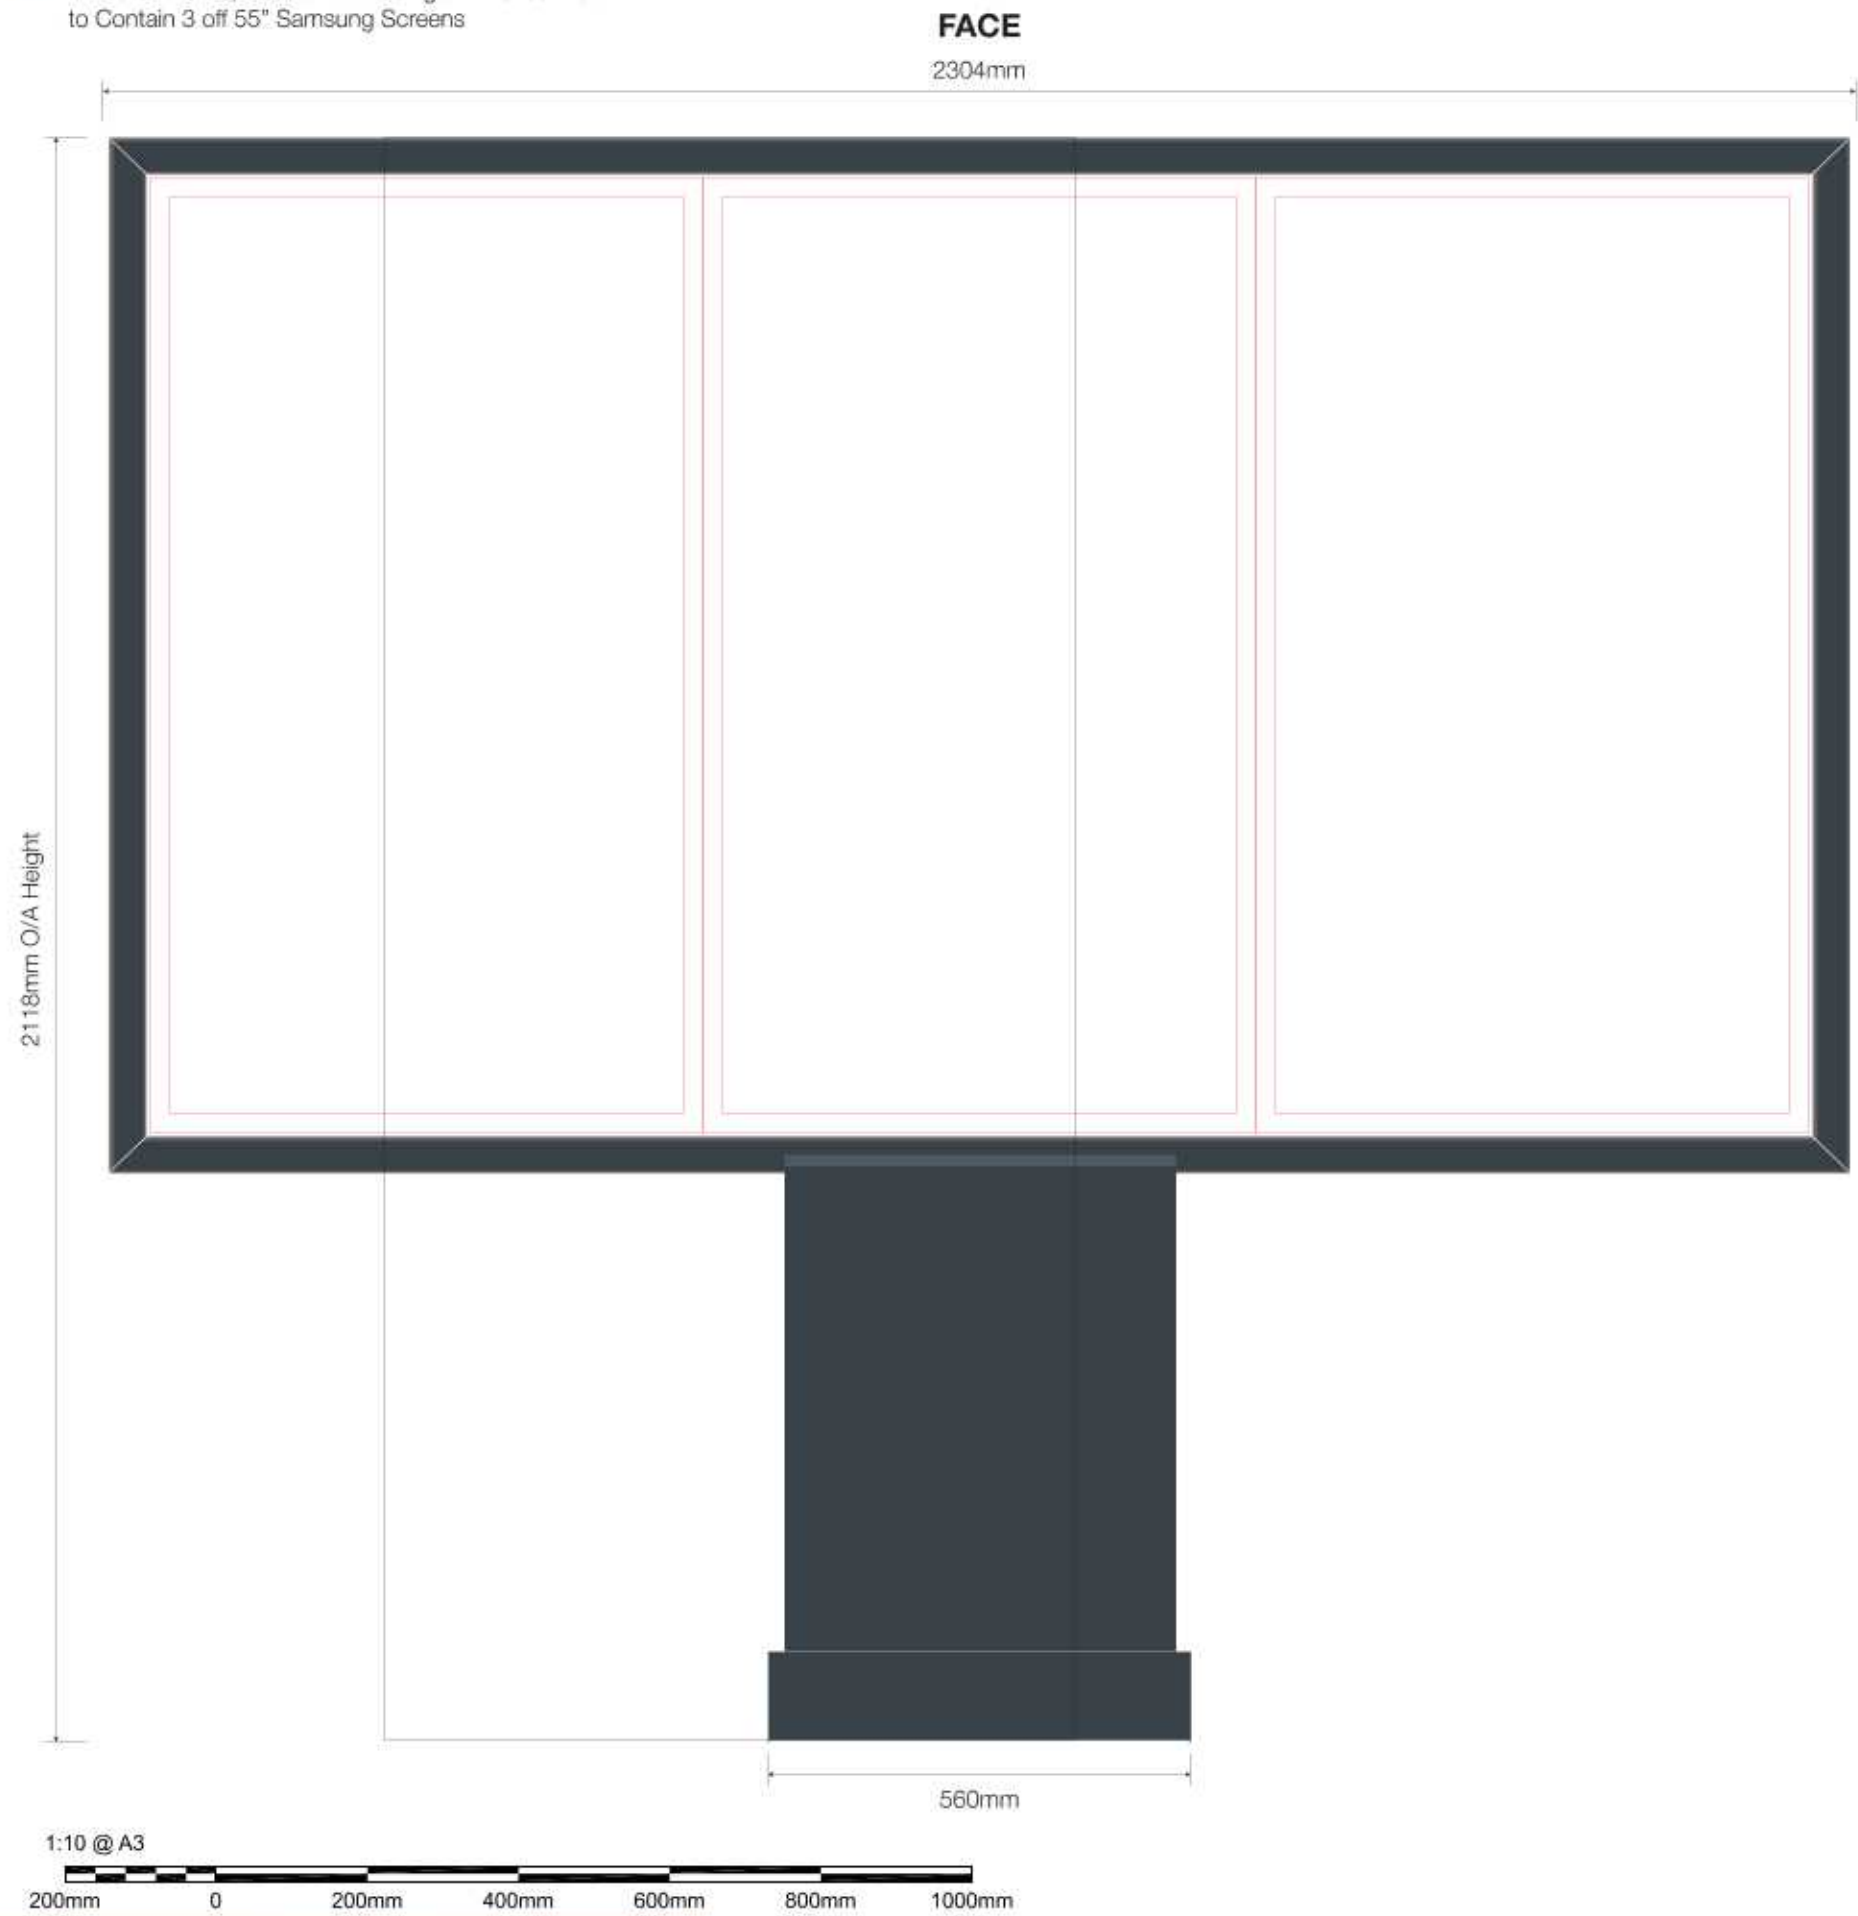


7 Frosted Vinyl to Drive Thru window- 1:5



13 Manifestation Dots - 1:1

Frosted vinyl manifestations reverse applied to glass windows and across the doors

Install One set at 1500mm high from floor level, second set at 950mm from floor level.
Approx 50,000mm required.

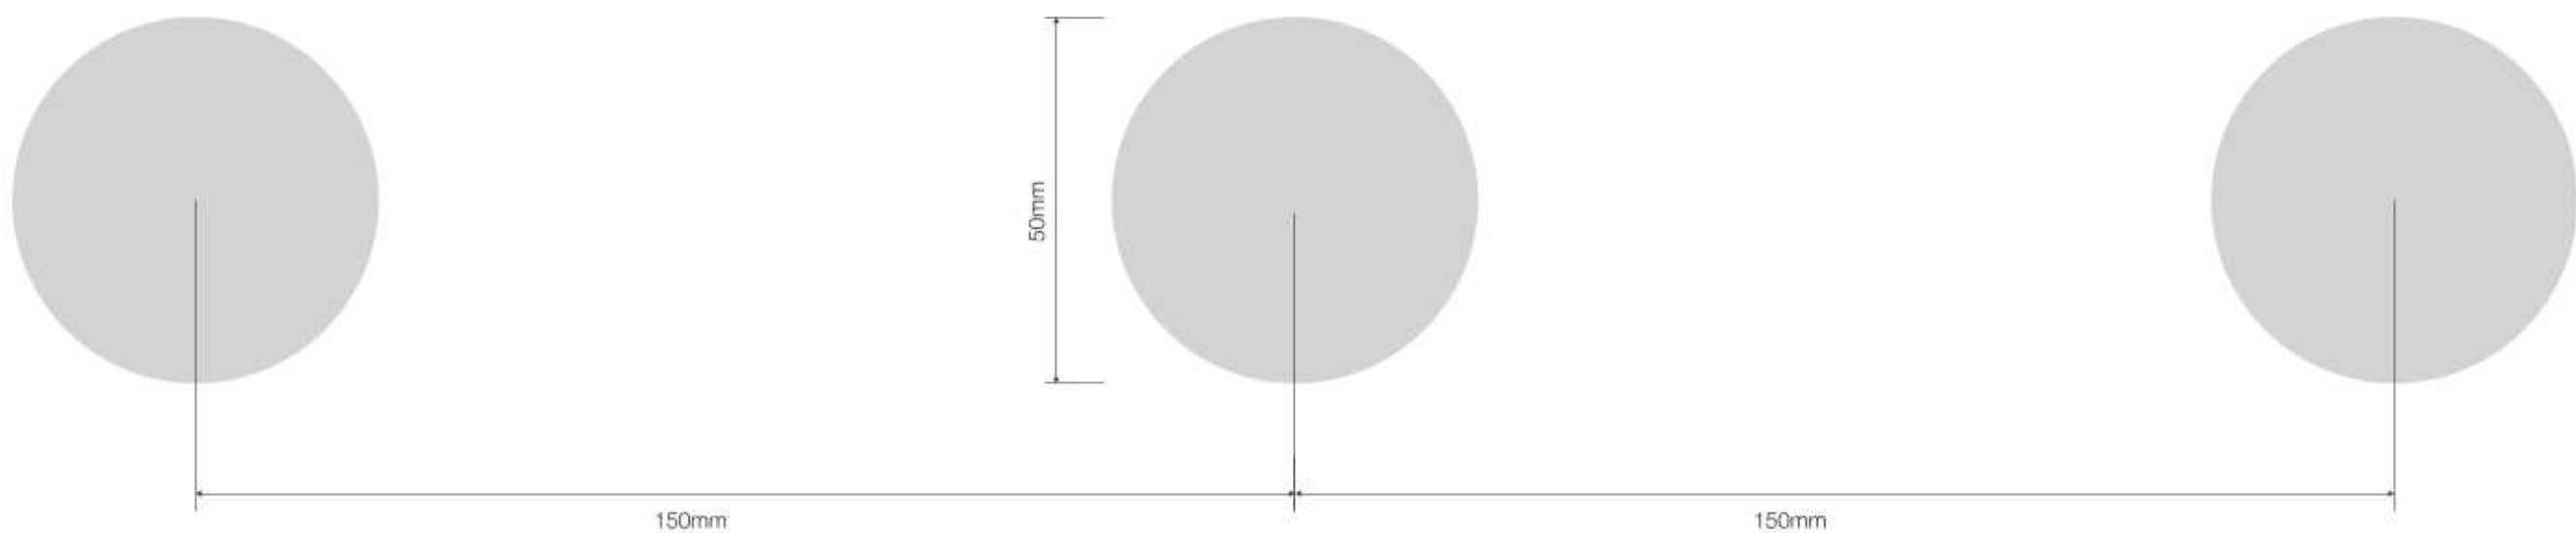

NIS SIGNS

NIS Signs (Leicester) Ltd
51 Marlow Rd, Leicester, LE3 2BQ

☎ 0116 270 6228

✉ info@signs-nis.co.uk

🌐 www.signs-nis.co.uk

Client: Starbucks

Address:

Drawing no: 20-114

Job location: Jobs/Starbucks/Sites/Heathrow north

Drawn by: JE


Rev: 1

Date: 03/12/20

Revision notes: 0) Initial issue
1) Planning changes

All site dimensions to be verified prior to manufacture.
Do not scale from this drawing Copyright 2019.
This document is the property of NIS Signs
and must not be used, reproduced or disclosed
to any persons without the written consent of NIS Signs.

8 1 Off No Entry/Thank You Directional Sign - 1:10
1 Off 1500mm High Double sided No Entry/Thank You directional sign internally illuminated via LED's.

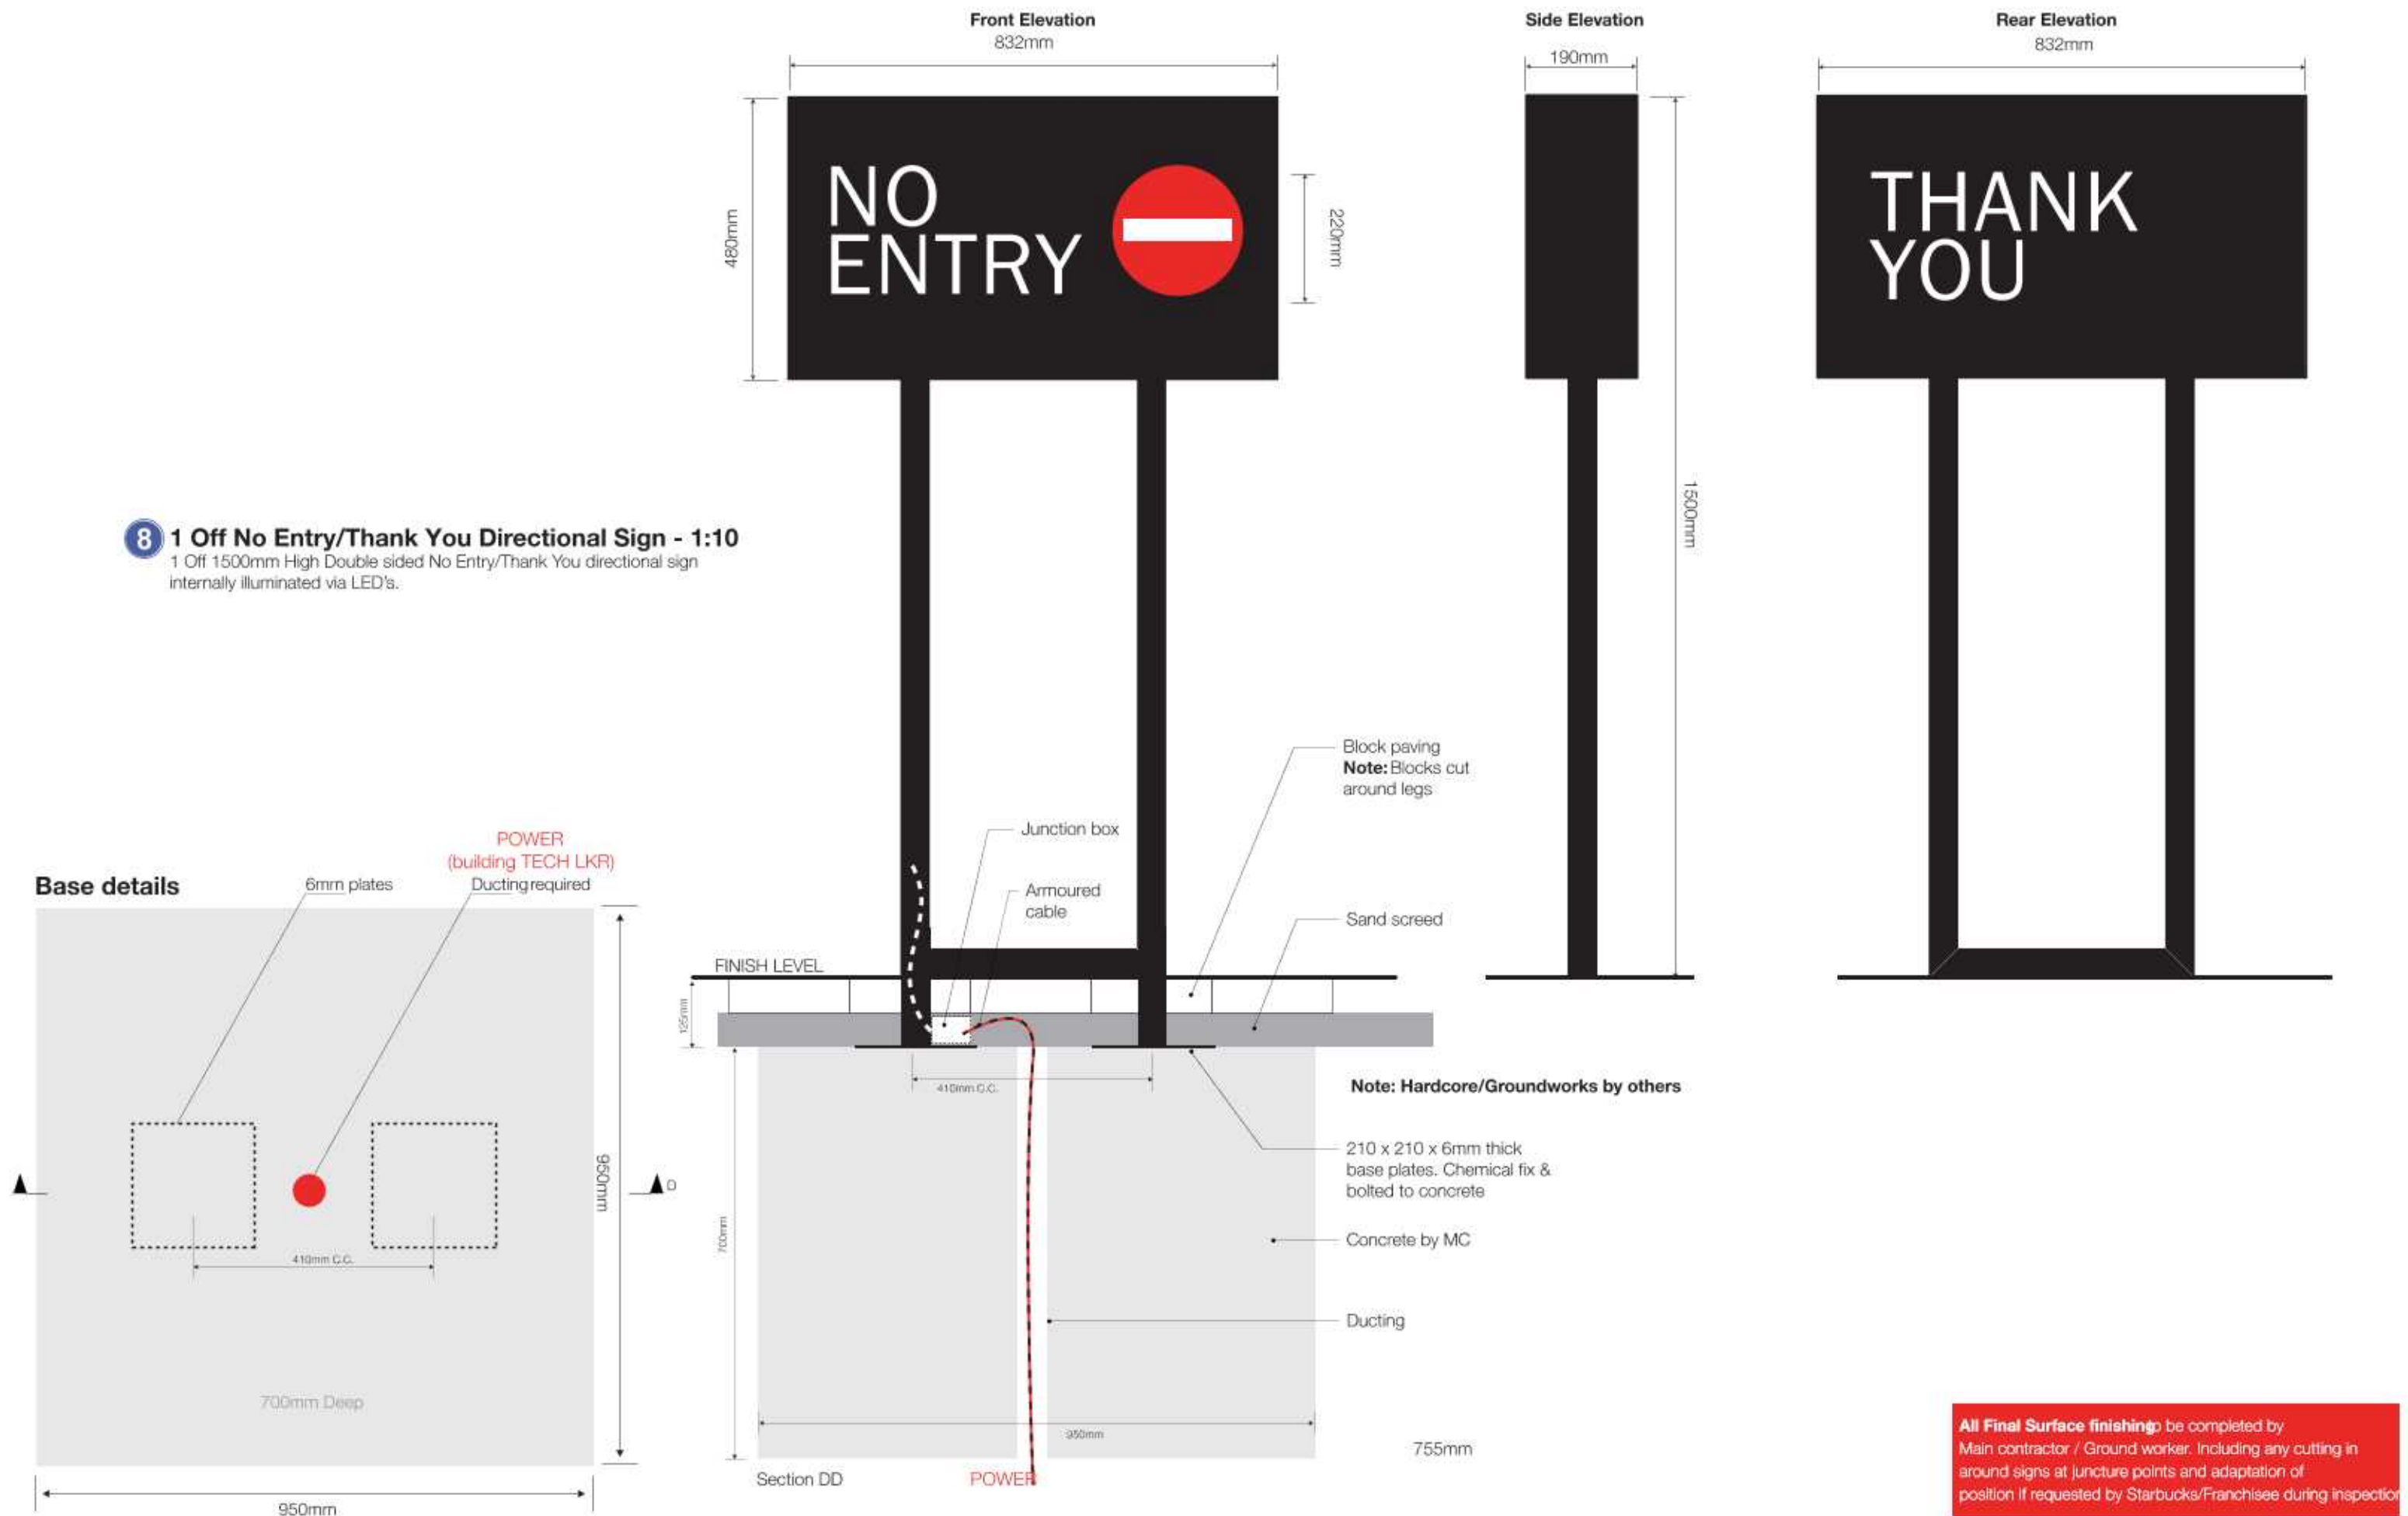

NIS SIGNS

NIS Signs (Leicester) Ltd
51 Marlow Rd, Leicester, LE3 2BQ

0116 270 6228
info@signs-nis.co.uk
www.signs-nis.co.uk

Client: Starbucks

Address:

Drawing no: 20-114

Job location: Jobs/Starbucks/Sites/Heathrow north




Drawn by: JE

Rev: 1

Date: 03/12/20

Revision notes: 0) Initial issue
1) Planning changes

All site dimensions to be verified prior to manufacture.
Do not scale from this drawing Copyright 2019.
This document is the property of NIS Signs
and must not be used, reproduced or disclosed
to any persons without the written consent of NIS Signs.

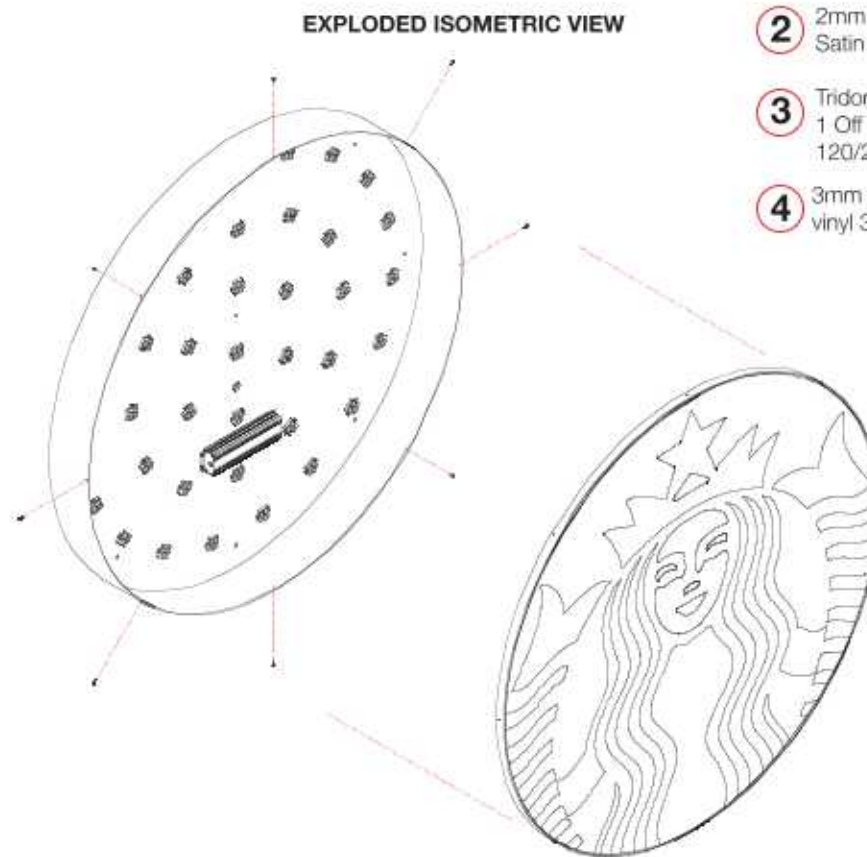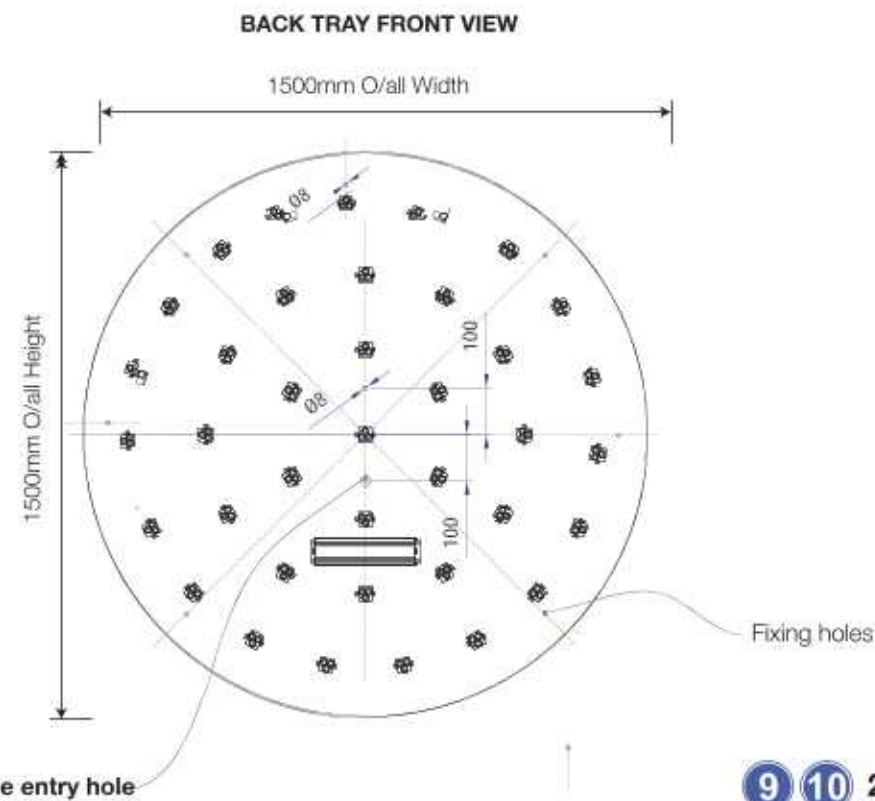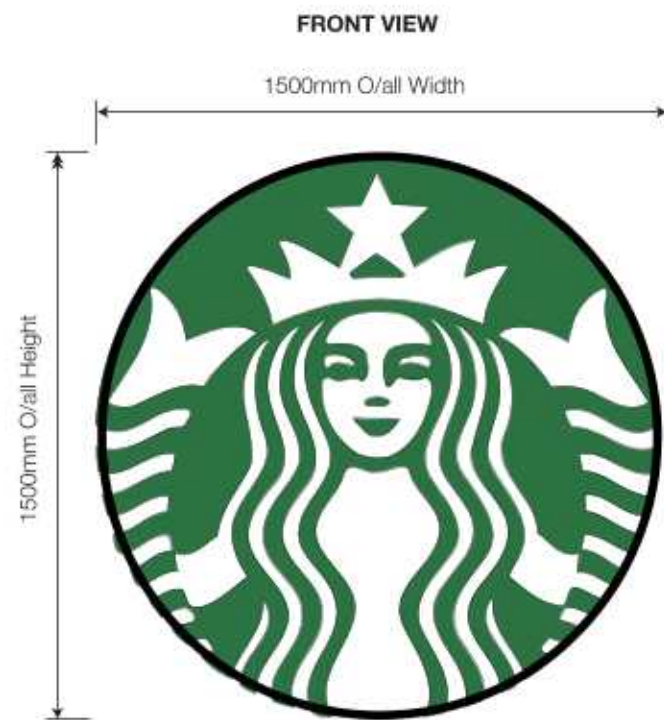


9 10 2 Off 1500mm External Single Sided Roundel - 1:20


SPECIFICATION

- 1 Rim and return, fixed to aluminium carcass using small pan head screws with heads painted Black
- 2 2mm thick Aluminium carcass finished White inside and Satin Black RAL 9005 externally.
- 3 Tridonic P560 Crystal White LED, 38 off modules required.
1 Off Tridonic Talex LCU 060/12 D010
120/240V converter required.
- 4 3mm thick 050 Opal perspex face with face applied translucent vinyl 3M scotchcal vinyl Holly Green 3630-76

SECTION THROUGH - NTS

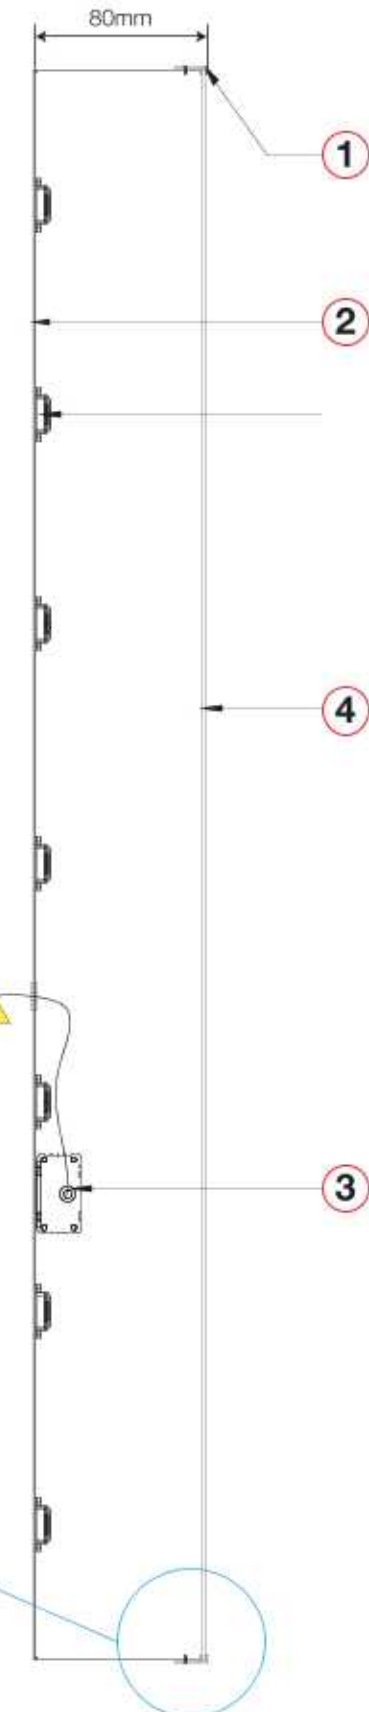

SCALE 1:1

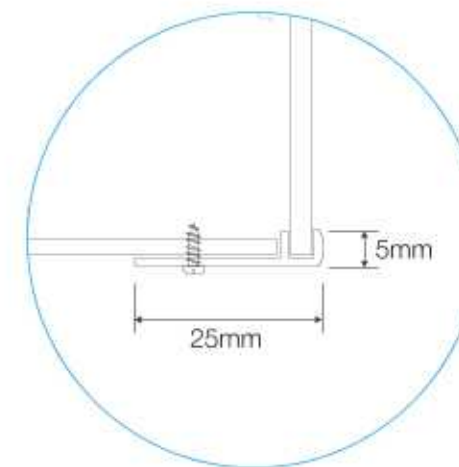

NIS SIGNS

NIS Signs (Leicester) Ltd
51 Marlow Rd, Leicester, LE3 2BQ

0116 270 6228
info@signs-nis.co.uk
www.signs-nis.co.uk

Client: Starbucks

Address:

Drawing no: 20-114

Job location: Jobs/Starbucks/Sites/Heathrow north

Drawn by: JE

Rev: 1

Date: 03/12/20

Revision notes: 0) Initial issue
1) Planning changes

All site dimensions to be verified prior to manufacture.
Do not scale from this drawing Copyright 2019.
This document is the property of NIS Signs
and must not be used, reproduced or disclosed
to any persons without the written consent of NIS Signs.

11

Evo 1 Wordmark - Raceway Mounted - Scale 1:20**Wordmark:**



5mm 050 opal face, 3mm clear returns.

10mm foamex with white face & black returns bonded to 3mm powder coated aluminium backs.

Letter returns finished white then black externally using block out vinyl.

LEDs mounted within letter can to provide even illumination throughout full face.]

bottom mounted on folded fabricated aluminium 60x50mm raceway with closed ends being powder coated to match mullions. Transformers mounted within.

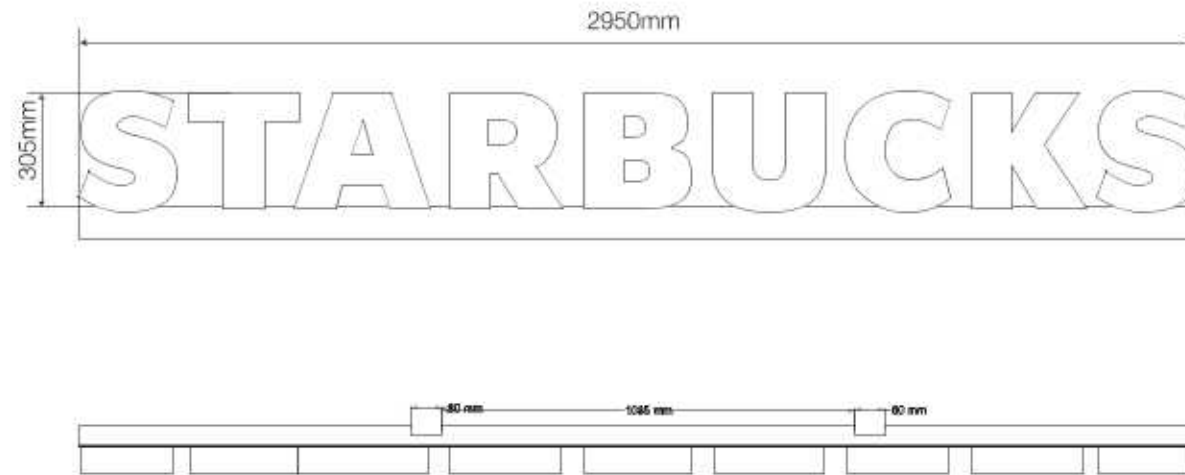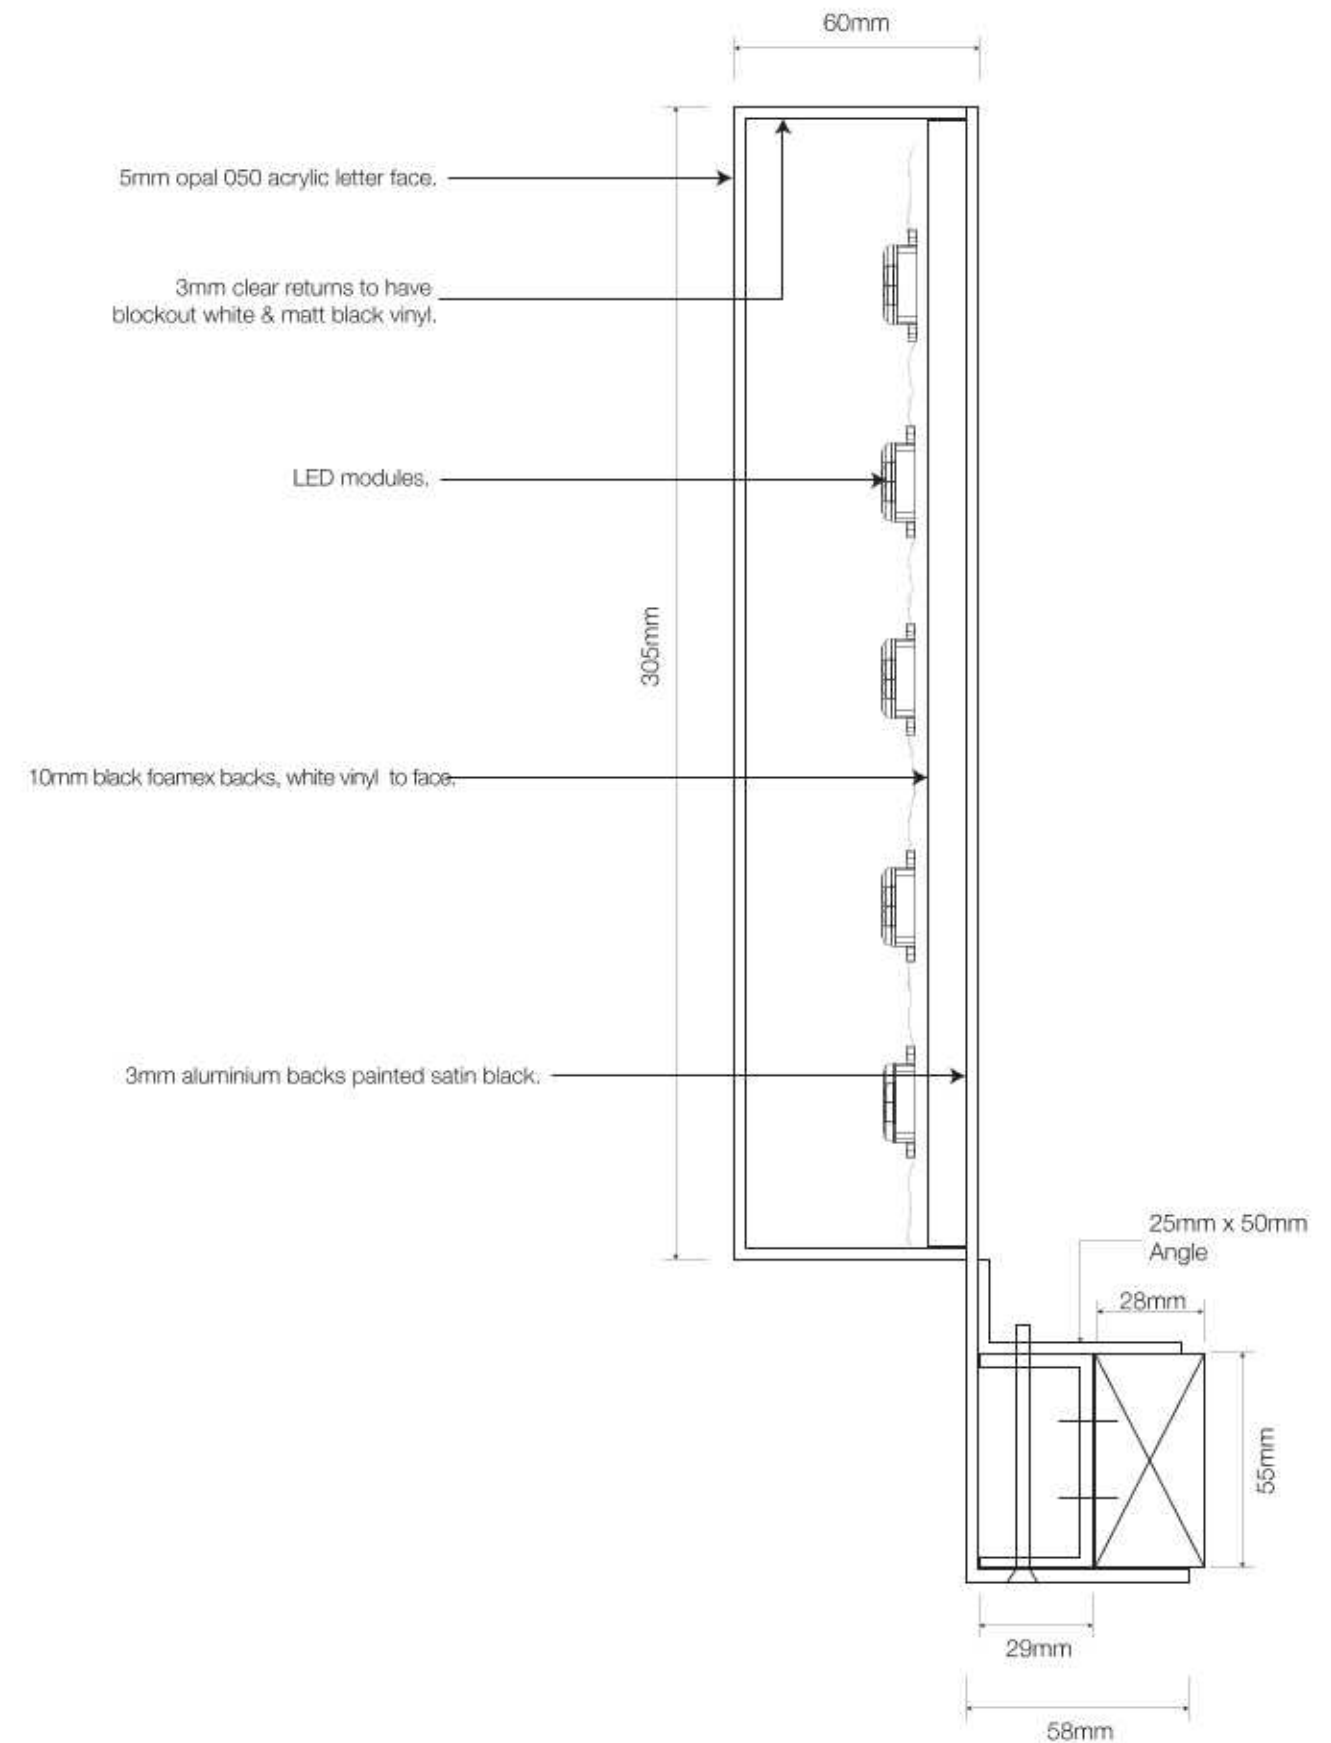**Typical Section - Scale 1:2****NIS SIGNS**NIS Signs (Leicester) Ltd
51 Marlow Rd, Leicester, LE3 2BQ

☎ 0116 270 6228

✉ info@signs-nis.co.uk

🌐 www.signs-nis.co.uk

Client: Starbucks

Address:

Drawing no: 20-114

Job location: Jobs/Starbucks/Sites/Heathrow north


Drawn by: JE

Rev: 1


Date: 03/12/20

Revision notes: 0) Initial issue
1) Planning changesAll site dimensions to be verified prior to manufacture.
Do not scale from this drawing Copyright 2019.
This document is the property of NIS Signs
and must not be used, reproduced or disclosed
to any persons without the written consent of NIS Signs.

12 1 Off 430mm High Illuminated Building Directional Sign - 1:10

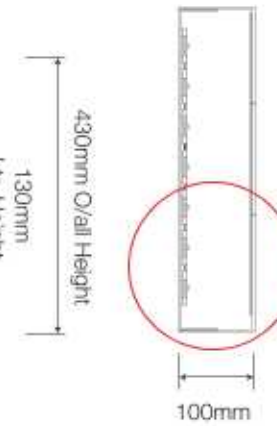

Enlarged section - 1:2

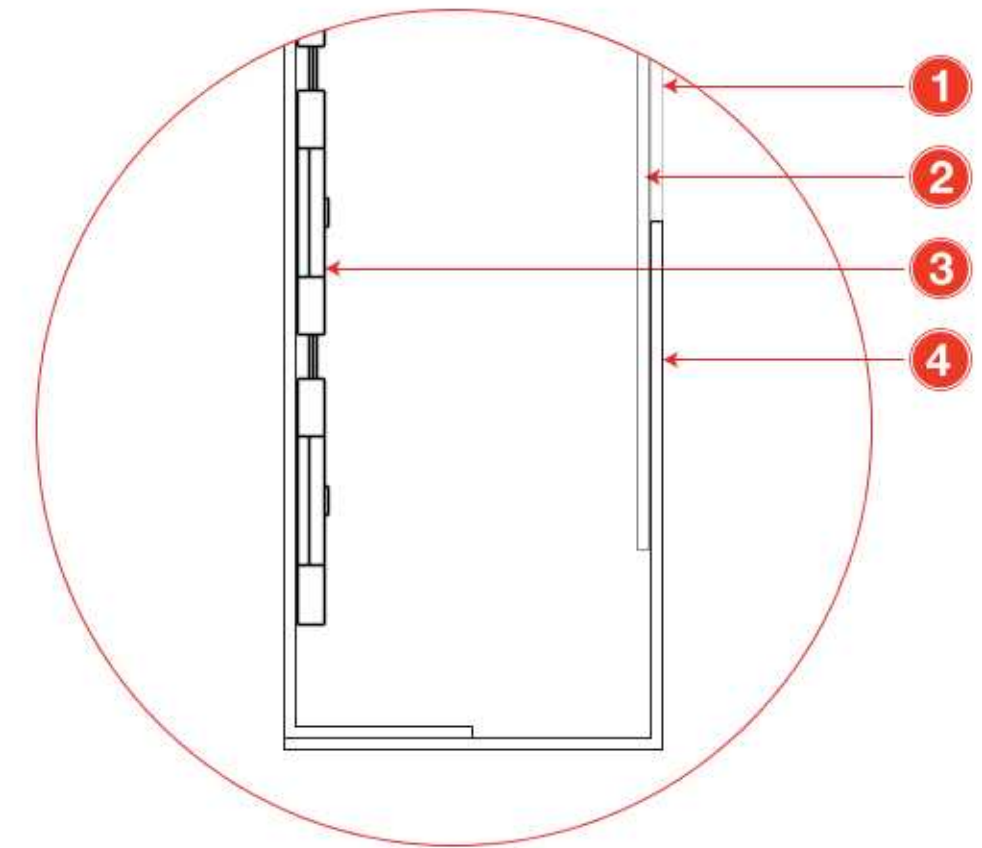

RAL 9005 SATIN BLACK



OPAL 050 ACRYLIC

Key

- 1 3mm Opal 050 Acrylic Symbol/ Letters
- 2 3M Opal 050 Acrylic backing
- 3 LED Modules
- 4 3mm thick folded Aluminium tray finished RAL 9005 Gloss Black.

NIS SIGNS

NIS Signs (Leicester) Ltd
51 Marlow Rd, Leicester, LE3 2BQ

☎ 0116 270 6228

✉ info@signs-nis.co.uk

🌐 www.signs-nis.co.uk

Client: Starbucks

Address:

Drawing no: 20-114

Job location: Jobs/Starbucks/Sites/Heathrow north

Drawn by: JE

Rev: 1


Date: 03/12/20

Revision notes: 0) Initial issue
1) Planning changes

All site dimensions to be verified prior to manufacture.
Do not scale from this drawing Copyright 2019.
This document is the property of NIS Signs
and must not be used, reproduced or disclosed
to any persons without the written consent of NIS Signs.

14 Drive Thru Fret Cut Panel - Scale 1:20

Fret cut 3mm aluminium finished Ral 7012 with rear studs mounted to folded aluminium tray finished RAL 9005 with 50mm returns.
Overhead trough light finished RAL 9005

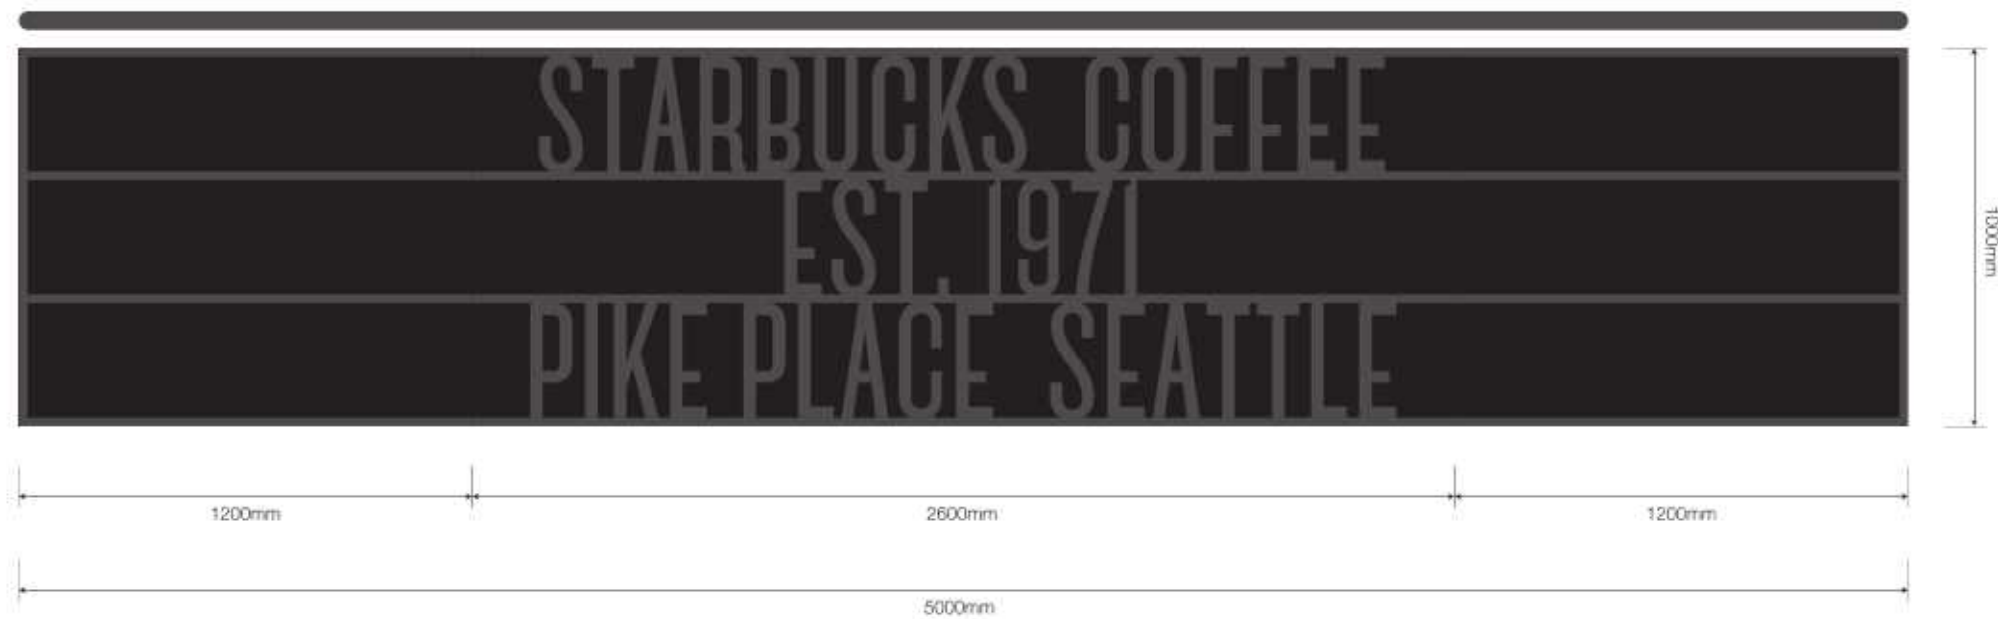

NIS SIGNS

NIS Signs (Leicester) Ltd
51 Marlow Rd, Leicester, LE3 2BQ

☎ 0116 270 6228

✉ info@signs-nis.co.uk

🌐 www.signs-nis.co.uk

Client: Starbucks

Address:

Drawing no: 20-114

Job location: Jobs/Starbucks/Sites/Heathrow north

Drawn by: JE

Rev: 1

Date: 03/12/20

Revision notes: 0) Initial issue
1) Planning changes

All site dimensions to be verified prior to manufacture.
Do not scale from this drawing Copyright 2019.
This document is the property of NIS Signs
and must not be used, reproduced or disclosed
to any persons without the written consent of NIS Signs.

15

