


revision

notes

All works must conform to NBS Specifications, manufacturers recommendations, British Standards, Codes of Practice, Local Authority regulations and to the satisfaction of the owners and Architect. Please note that if drawings conflict with any of these documents/bodies, contractor is to advise architect.

 

nicolas tye architects
the long barn studio limbersey lane maulden
bedfordshire mk45 2ea

t: +44(0)1525 406677 fax +44(0)1525 406688
w: www.nicolastyearchitects.co.uk e: info@nicolastyearchitects.co.uk

project	Wieland Road, Northwood, HA6 3QX			drawing number
drawing title	location plan			1832.02.00
scale	1:200@A3	date	2017.09.07	drawn by JR
status	for information ☒	for tender ☐	for construction ☐	

© confidential copyright nicolas tye architects under berne & universal copyright convention. do not scale. all dimensions to be confirmed on site. information contained within this drawing is the sole copyright of nicolas tye architects and is not to be reproduced without their express permission. this document must not be copied without written permission and the contents must not be imparted to a third party nor be used for any unauthorised purpose.

191400m

191300m

191200m

510200m

510300m


510400m

191400m

191300m

191200m


proposed site

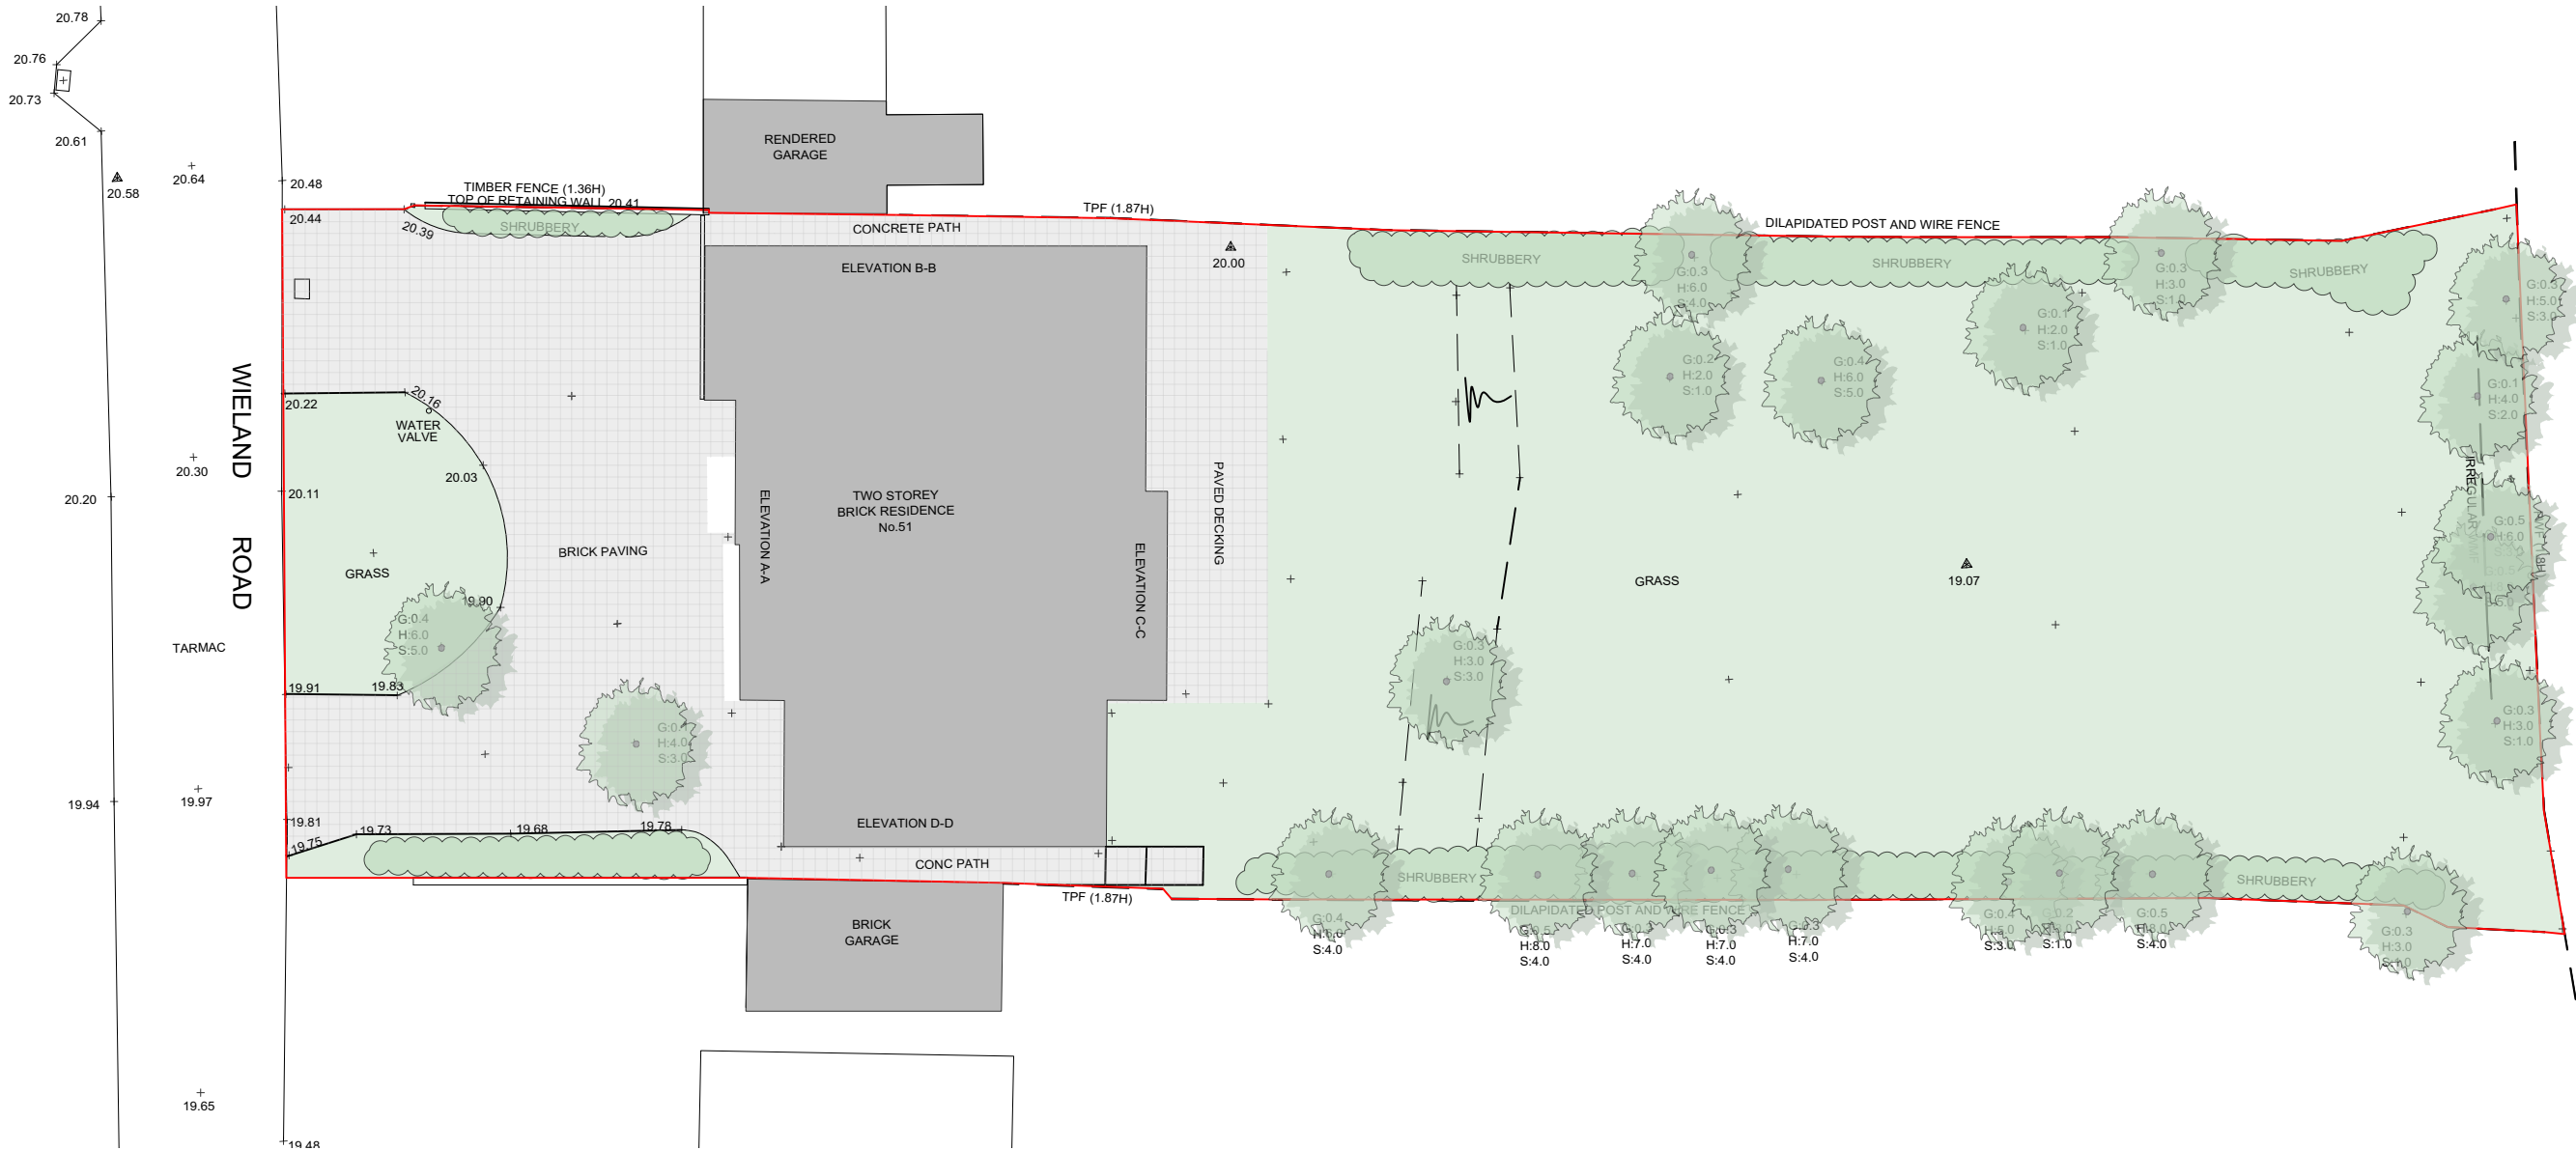

revision

notes

All works must conform to NBS Specifications, manufacturers recommendations, British Standards, Codes of Practice, Local Authority regulations and to the satisfaction of the owners and Architect. Please note that if drawings conflict with any of these documents/bodies, contractor is to advise architect.

 


nicolas tye architects
the long barn studio limbersey lane maulden
bedfordshire mk45 2ea
t: +44(0)1525 406677 fax +44(0)1525 406688
w: www.nicolastyearchitects.co.uk e: info@nicolastyearchitects.co.uk

project Wieland Road, Northwood, HA6 3QX
drawing title **existing ground floor plan**
scale 1:100@A3 date 2017.07.31 drawn by JR
status for information ☒ for tender ☐ for construction ☐

drawing number
1832.01.02

© confidential copyright nicolas tye architects under berne & universal copyright convention. do not scale. all dimensions to be confirmed on site. information contained within this drawing is the sole copyright of nicolas tye architects and is not to be reproduced without their express permission. this document must not be copied without written permission and the contents must not be imparted to a third party nor be used for any unauthorised purpose.

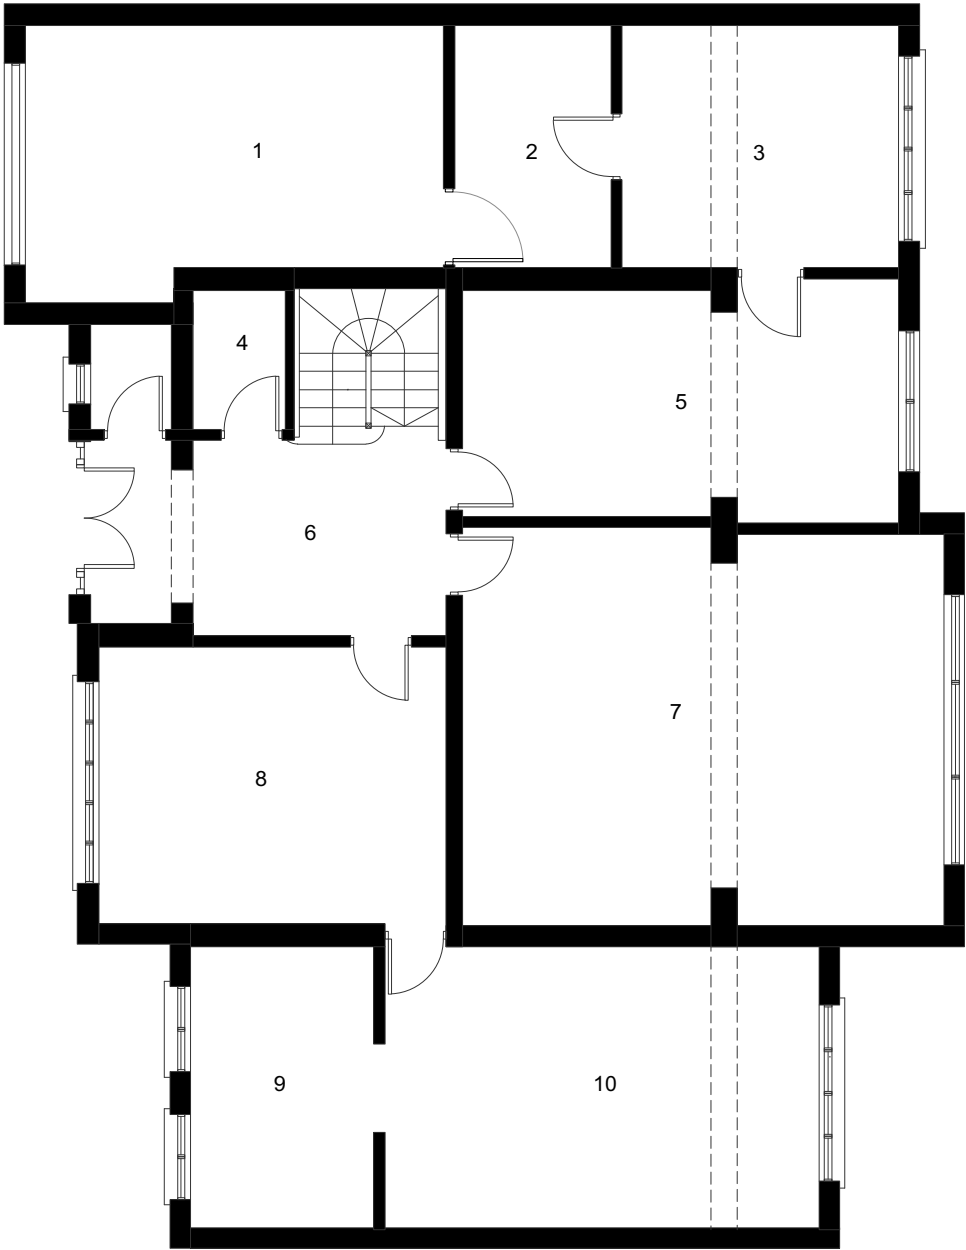


- Key
- 1 garage
 - 2 utility room
 - 3 kitchen
 - 4 w/c
 - 5 family room
 - 6 entrance lobby
 - 7 living room
 - 8 dining room
 - 9 study
 - 10 reception room
- existing walls**
----- structure overhead

revision

notes

All works must conform to NBS Specifications, manufacturers recommendations, British Standards, Codes of Practice, Local Authority regulations and to the satisfaction of the owners and Architect. Please note that if drawings conflict with any of these documents/bodies, contractor is to advise architect.

 


nicolas tye architects
the long barn studio limbersey lane maulden
bedfordshire mk45 2ea
t: +44(0)1525 406677 fax +44(0)1525 406688
w: www.nicolastyearchitects.co.uk e: info@nicolastyearchitects.co.uk

project Wieland Road, Northwood, HA6 3QX
drawing title **existing first floor plan**
scale 1:100@A3 date 2017.07.31 drawn by JR
status for information ☒ for tender ☐ for construction ☐

drawing number
1832.01.03

© confidential copyright nicolas tye architects under berne & universal copyright convention. do not scale. all dimensions to be confirmed on site. information contained within this drawing is the sole copyright of nicolas tye architects and is not to be reproduced without their express permission. this document must not be copied without written permission and the contents must not be imparted to a third party nor be used for any unauthorised purpose.

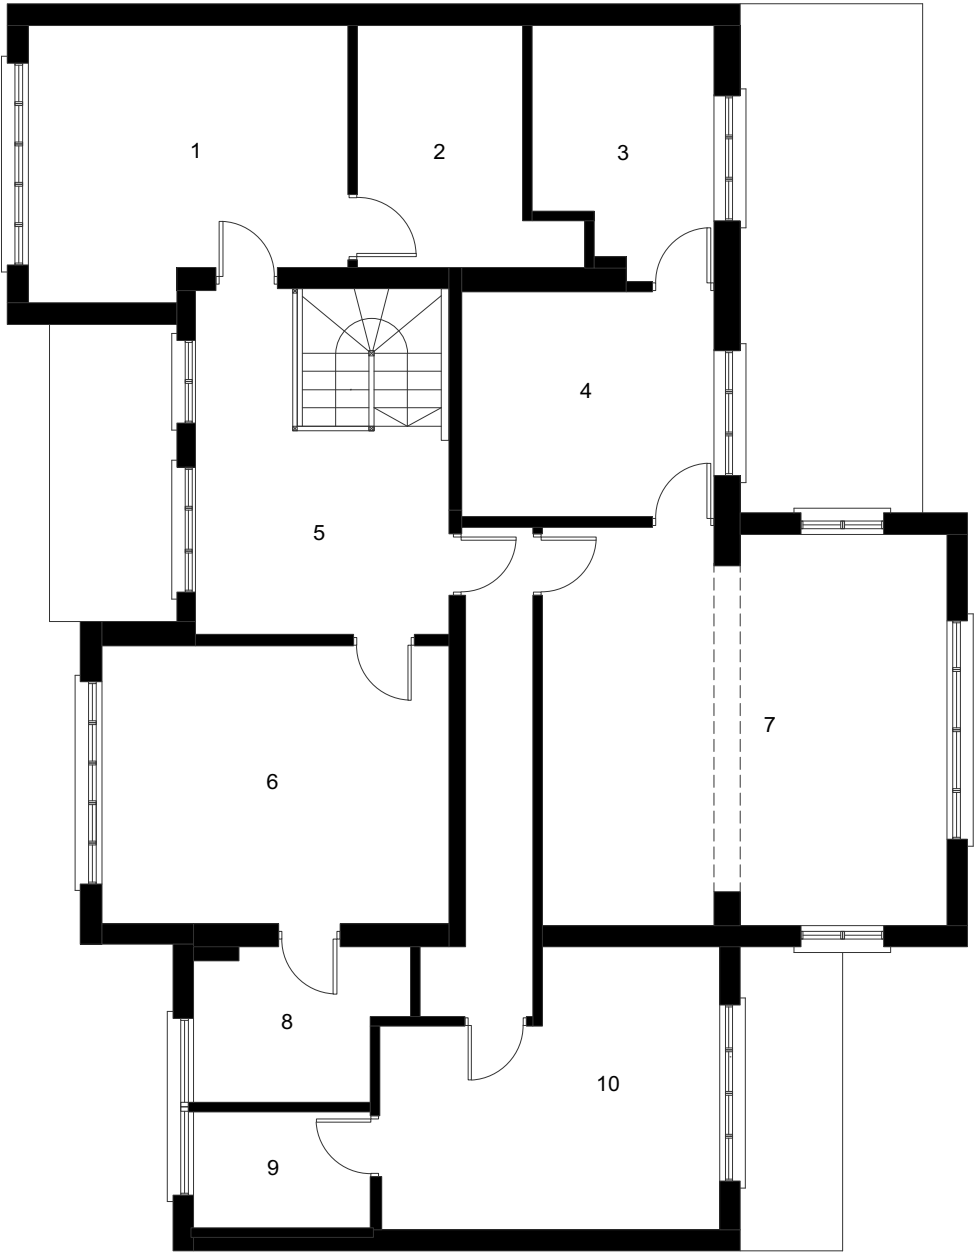

- Key
- 1 bedroom 4
 - 2 en-suite
 - 3 master en-suite
 - 4 dressing room
 - 5 landing
 - 6 bedroom 3
 - 7 master bedroom
 - 8 en-suite
 - 9 en-suite
 - 10 bedroom 2

-  proposed walls
-  structure overhead

revision

notes

All works must conform to NBS Specifications, manufacturers recommendations, British Standards, Codes of Practice, Local Authority regulations and to the satisfaction of the owners and Architect. Please note that if drawings conflict with any of these documents/bodies, contractor is to advise architect.




nicolas tye architects
the long barn studio limbersey lane maulden
bedfordshire mk45 2ea

t: +44(0)1525 406677 fax +44(0)1525 406688
w: www.nicolastyearchitects.co.uk e: info@nicolastyearchitects.co.uk


project Wieland Road, Northwood, HA6 3QX
drawing title **existing elevations**
scale 1:100@A3 date 2017.08.18 drawn by GG
status for information ☒ for tender ☐ for construction ☐

drawing number
1832.01.04

© confidential copyright nicolas tye architects under berne & universal copyright convention. do not scale. all dimensions to be confirmed on site. information contained within this drawing is the sole copyright of nicolas tye architects and is not to be reproduced without their express permission. this document must not be copied without written permission and the contents must not be imparted to a third party nor be used for any unauthorised purpose.

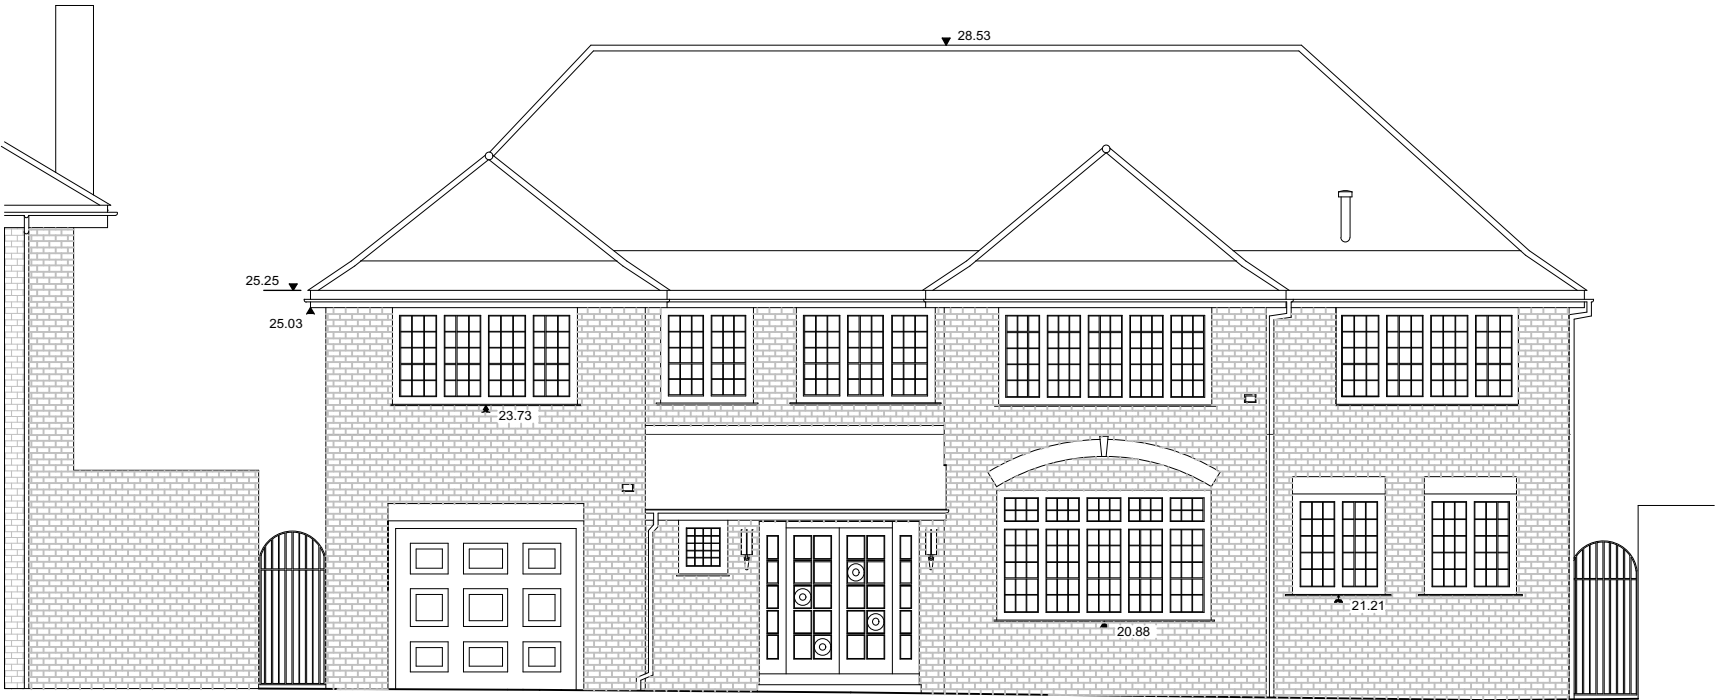

north west elevation - front

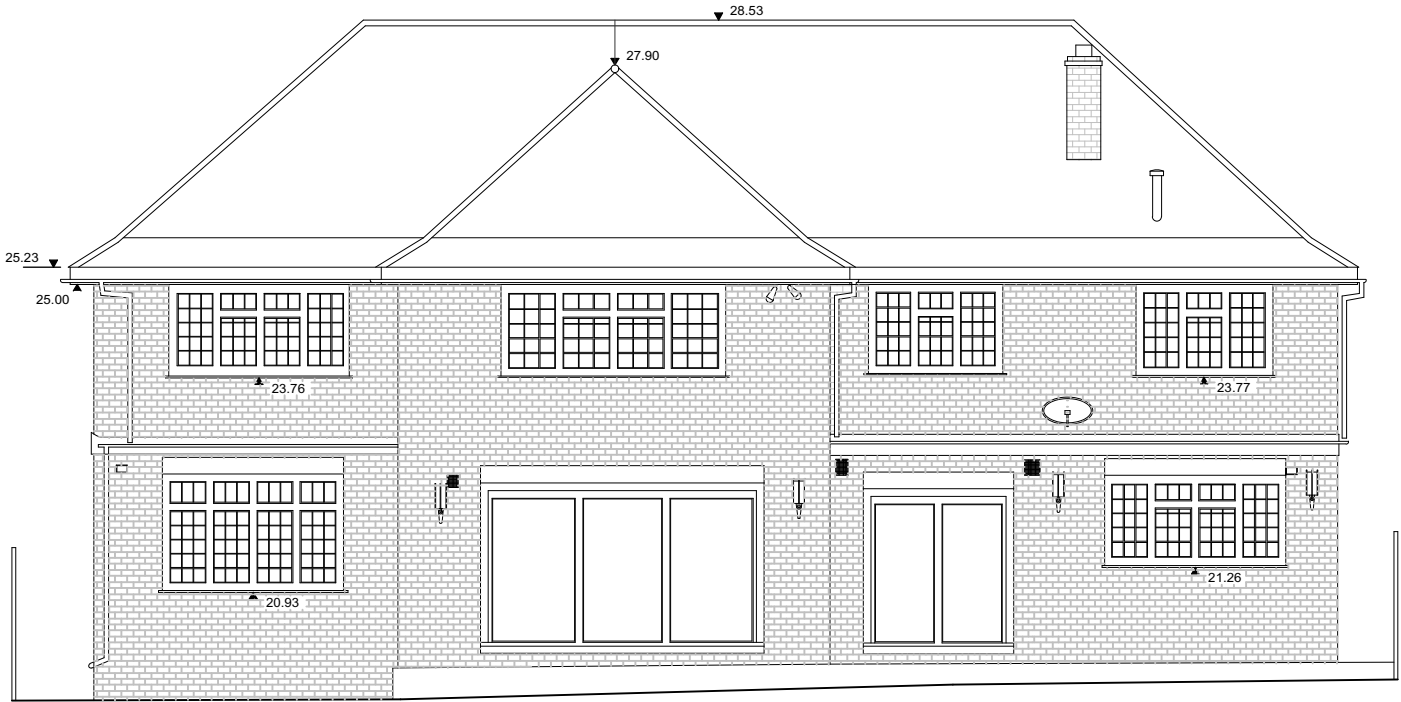

south east elevation - rear

revision

notes

All works must conform to NBS Specifications, manufacturers recommendations, British Standards, Codes of Practice, Local Authority regulations and to the satisfaction of the owners and Architect. Please note that if drawings conflict with any of these documents/bodies, contractor is to advise architect.




nicolas tye architects
the long barn studio limbersey lane maulden
bedfordshire mk45 2ea

t: +44(0)1525 406677 fax +44(0)1525 406688
w: www.nicolastyearchitects.co.uk e: info@nicolastyearchitects.co.uk


project Wieland Road, Northwood, HA6 3QX
drawing title **existing side elevations**
scale 1:100@A3 date 2017.07.31 drawn by JR
status for information ☒ for tender ☐ for construction ☐

drawing number
1832.01.05

© confidential copyright nicolas tye architects under berne & universal copyright convention. do not scale. all dimensions to be confirmed on site. information contained within this drawing is the sole copyright of nicolas tye architects and is not to be reproduced without their express permission. this document must not be copied without written permission and the contents must not be imparted to a third party nor be used for any unauthorised purpose.

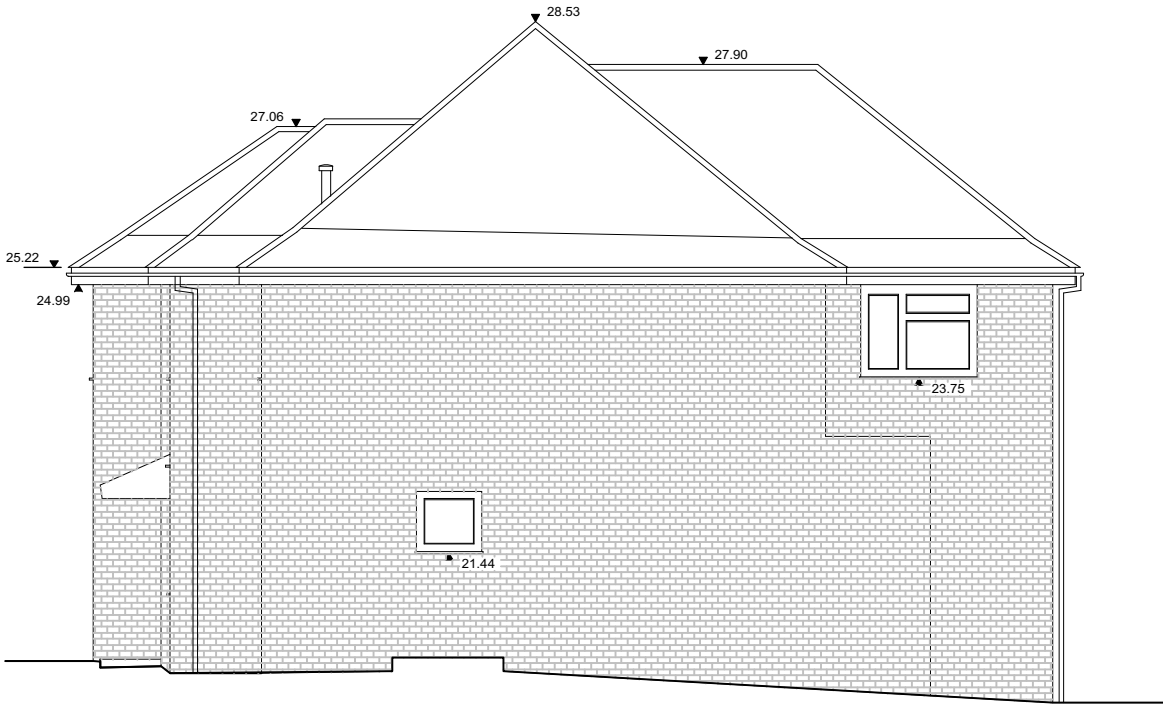

south west elevation

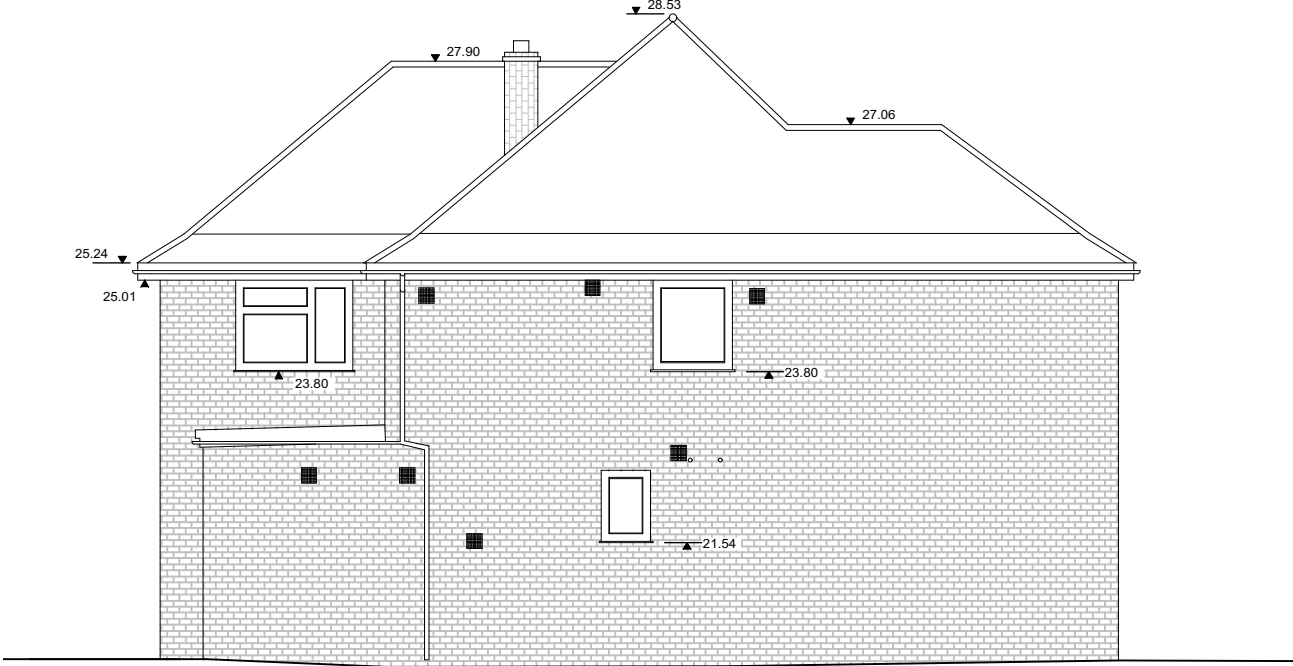

north east elevation