

4.0 Proposed Drawings




revision

notes

All works must conform to NBS Specifications, manufacturers recommendations, British Standards, Codes of Practice, Local Authority regulations and to the satisfaction of the owners and Architect. Please note that if drawings conflict with any of these documents/bodies, contractor is to advise architect.

0 2m 4m 6m 8m 10m

 

nicolas tye architects
the long barn studio limbersey lane maulden
bedfordshire mk45 2ea

t: +44(0)1525 406677 fax +44(0)1525 406688
w: www.nicolastyearchitects.co.uk e: info@nicolastyearchitects.co.uk

project Wieland Road, Northwood, HA6 3QX

drawing title **proposed site plan**

scale 1:200@A3 date 2017.07.31


drawn by JR

status for information ☒ for tender ☐ for construction ☐

Confidential copyright nicolas tye architects under berne & universal copyright convention. do not scale. all dimensions to be confirmed on site. information contained within this drawing is the sole copyright of nicolas tye architects and is not to be reproduced without their express permission. this document must not be copied without written permission and the contents must not be imparted to a third party nor be used for any unauthorised purpose.

drawing number

1832.02.01

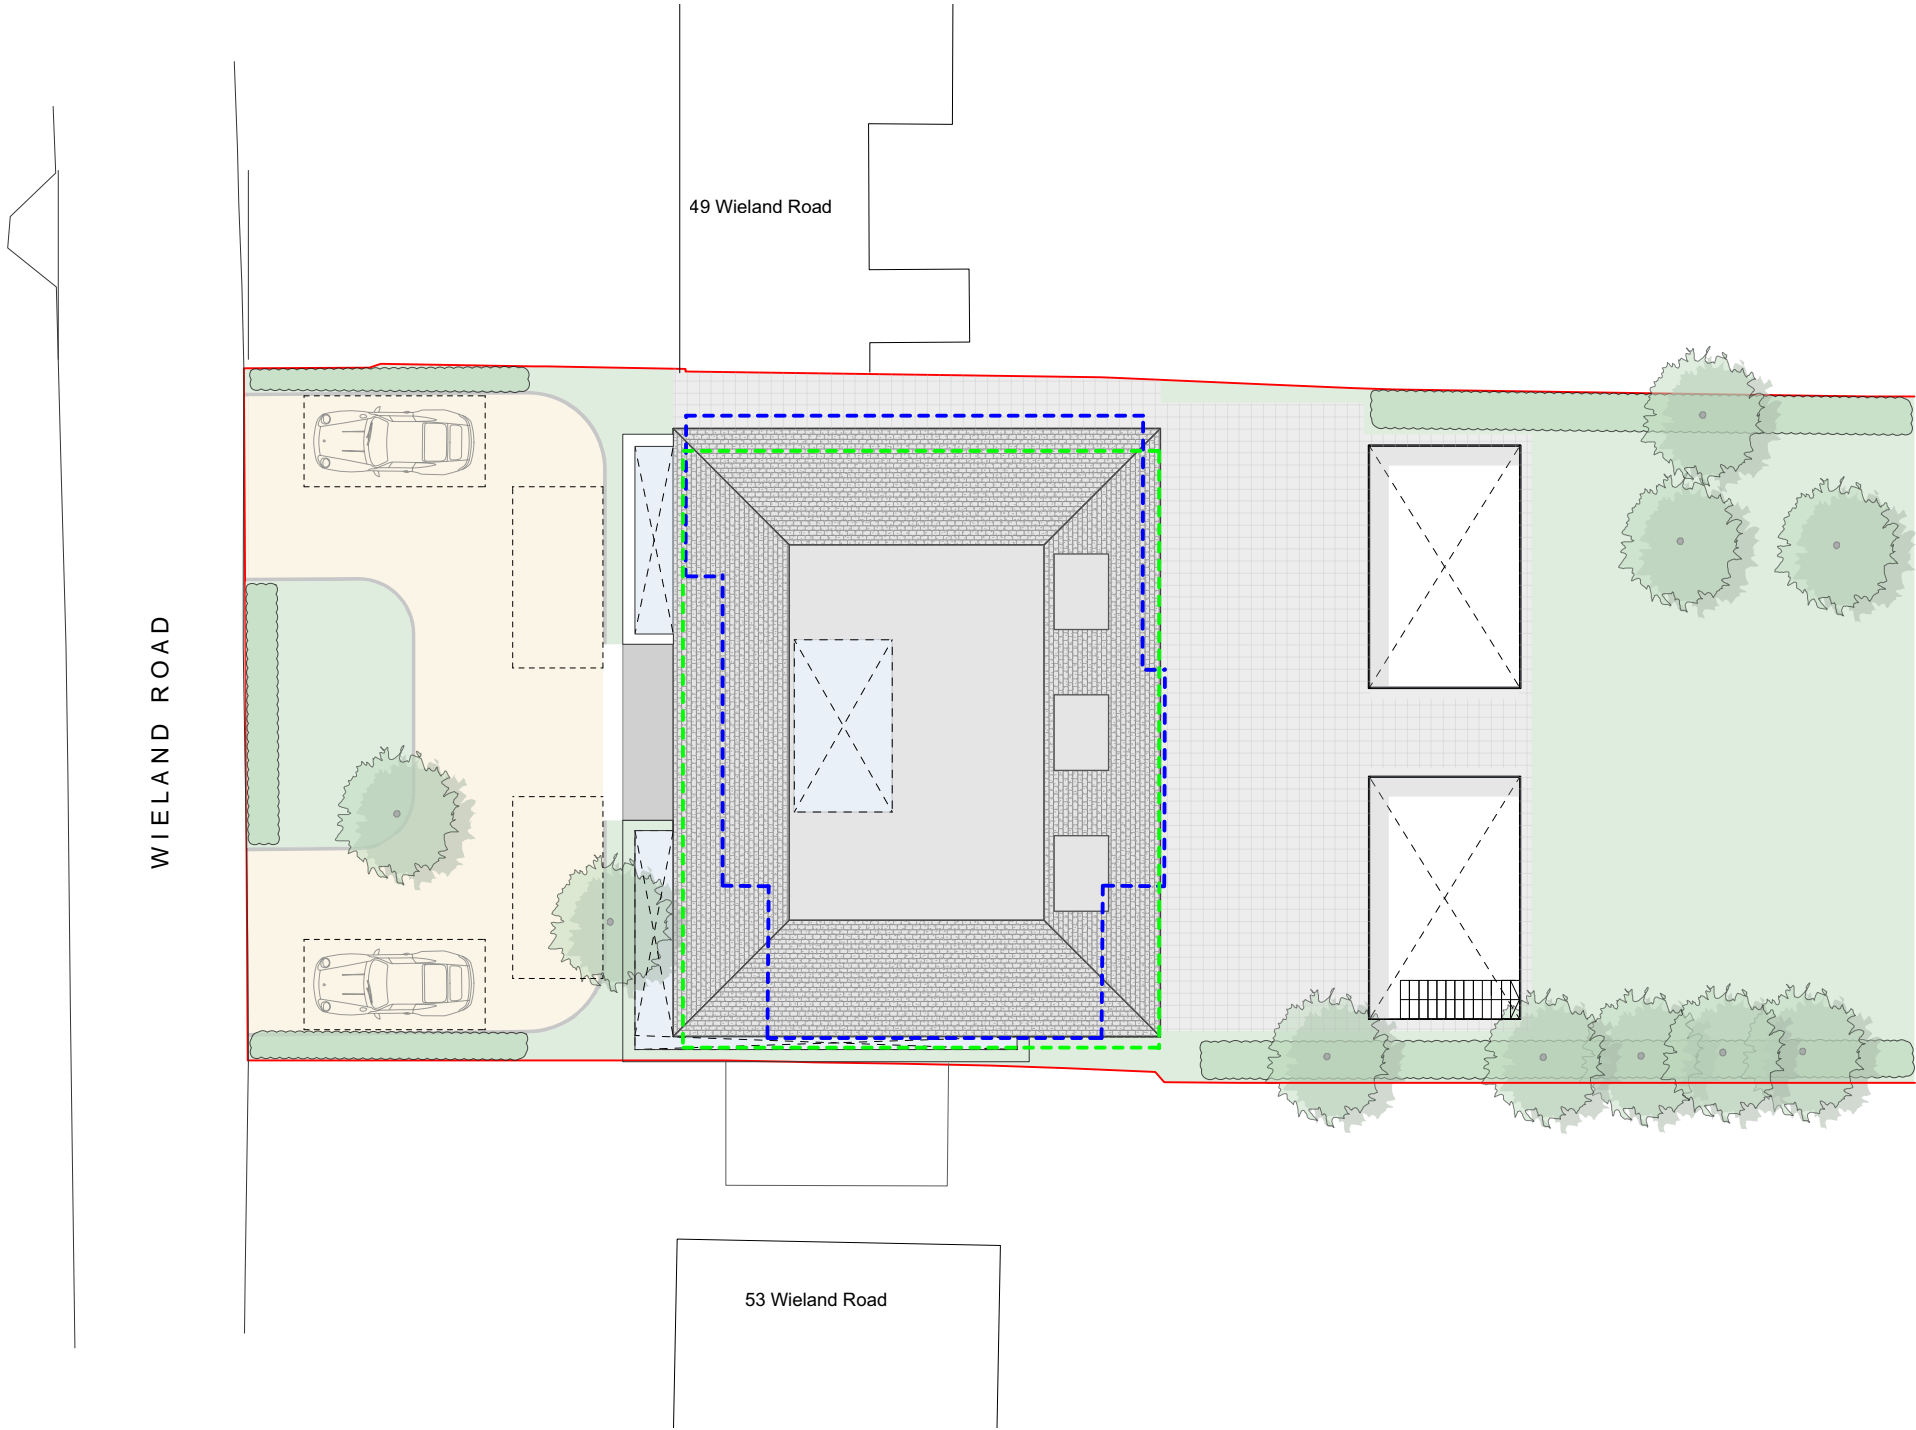

Key


- outline of approved extensions (17990/APP/2015/645)
- outline of existing buildings

revision

notes

All works must conform to NBS Specifications, manufacturers recommendations, British Standards, Codes of Practice, Local Authority regulations and to the satisfaction of the owners and Architect. Please note that if drawings conflict with any of these documents/bodies, contractor is to advise architect.

0 1m 2m 3m 4m 5m

 

nicolas tye architects
the long barn studio limbersey lane maulden
bedfordshire mk45 2ea

t: +44(0)1525 406677 fax +44(0)1525 406688
w: www.nicolastyearchitects.co.uk e: info@nicolastyearchitects.co.uk

project Wieland Road, Northwood, HA6 3QX
drawing title **proposed basement floor plan**
scale 1:100@A3
status for information ☒ for tender ☐ for construction ☐

confidential copyright nicolas tye architects under berne & universal copyright convention. do not scale. all dimensions to be confirmed on site. information contained within this drawing is the sole copyright of nicolas tye architects and is not to be reproduced without their express permission. this document must not be copied without written permission and the contents must not be imparted to a third party nor be used for any unauthorised purpose.

drawing number
1832.02.02




- Key
- 1 annex
 - 2 plant room
 - 3 entertainment room
 - 4 w/c
 - 5 changing room
 - 6 sauna / steam room
 - 7 gym
 - 8 pool
 - 9 jacuzzi
 - 10 outline of bridge above
 - 11 basement courtyard
 - 12 lift
-  proposed walls
-  outline of roof/floor above

revision

notes

All works must conform to NBS Specifications, manufacturers recommendations, British Standards, Codes of Practice, Local Authority regulations and to the satisfaction of the owners and Architect. Please note that if drawings conflict with any of these documents/bodies, contractor is to advise architect.

0 1m 2m 3m 4m 5m

 

nicolas tye architects
the long barn studio limbersey lane maulden
bedfordshire mk45 2ea

t: +44(0)1525 406677 fax +44(0)1525 406688
w: www.nicolastyearchitects.co.uk e: info@nicolastyearchitects.co.uk

project Wieland Road, Northwood, HA6 3QX

drawing title **proposed ground floor plan**


scale 1:100@A3 date 2017.07.31

status for information ☒ for tender ☐ for construction ☐

drawing number

1832.02.03

© confidential copyright nicolas tye architects under berne & universal copyright convention. do not scale. all dimensions to be confirmed on site. information contained within this drawing is the sole copyright of nicolas tye architects and is not to be reproduced without their express permission. this document must not be copied without written permission and the contents must not be imparted to a third party nor be used for any unauthorised purpose.

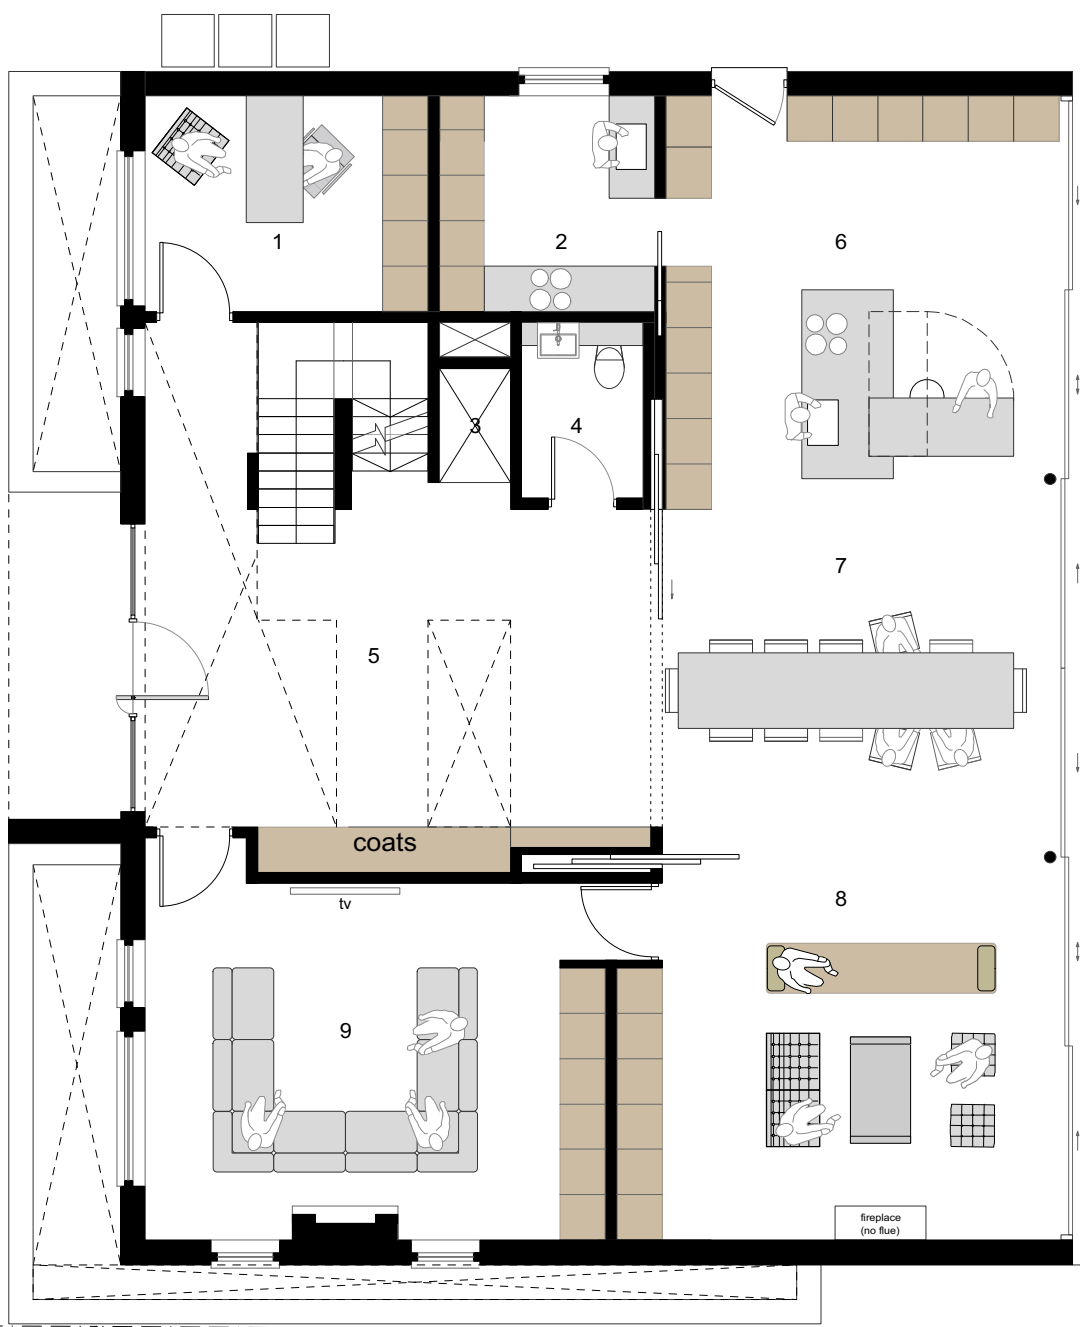


- Key
- 1 study
 - 2 spicy kitchen
 - 3 lift
 - 4 w/c
 - 5 entrance lobby
 - 6 kitchen
 - 7 dining area
 - 8 seating area
 - 9 tv room
 - 10 rear terrace
 - 11 bridge to garden
 - proposed walls
 - void outline

revision

notes

All works must conform to NBS Specifications, manufacturers recommendations, British Standards, Codes of Practice, Local Authority regulations and to the satisfaction of the owners and Architect. Please note that if drawings conflict with any of these documents/bodies, contractor is to advise architect.

0 1m 2m 3m 4m 5m

 

nicolas tye architects
the long barn studio limbersey lane maulden
bedfordshire mk45 2ea

t: +44(0)1525 406677 fax +44(0)1525 406688
w: www.nicolastyearchitects.co.uk e: info@nicolastyearchitects.co.uk

project Wieland Road, Northwood, HA6 3QX

drawing title **proposed first floor plan**

scale 1:100@A3 date 2017.07.31

drawn by JR

status for information ☒ for tender ☐ for construction ☐

drawing number

1832.02.04

© confidential copyright nicolas tye architects under berne & universal copyright convention. do not scale. all dimensions to be confirmed on site. information contained within this drawing is the sole copyright of nicolas tye architects and is not to be reproduced without their express permission. this document must not be copied without written permission and the contents must not be imparted to a third party nor be used for any unauthorised purpose.





- Key
- 1 laundry
 - 2 en-suite 3
 - 3 bedroom 3
 - 4 lift
 - 5 first floor landing
 - 6 en-suite 2
 - 7 bedroom 2
 - 8 dressing room
 - 9 master en-suite
 - 10 master bedroom
-  proposed walls

revision

notes

All works must conform to NBS Specifications, manufacturers recommendations, British Standards, Codes of Practice, Local Authority regulations and to the satisfaction of the owners and Architect. Please note that if drawings conflict with any of these documents/bodies, contractor is to advise architect.

  

nicolas tye architects
the long barn studio limbersey lane maulden
bedfordshire mk45 2ea

t: +44(0)1525 406677 fax +44(0)1525 406688
w: www.nicolastyearchitects.co.uk e: info@nicolastyearchitects.co.uk

project Wieland Road, Northwood, HA6 3QX

drawing title **proposed second floor plan**

scale 1:100@A3 date 2017.07.31

drawn by JR

status for information ☒ for tender ☐ for construction ☐

© confidential copyright nicolas tye architects under berne & universal copyright convention. do not scale. all dimensions to be confirmed on site. information contained within this drawing is the sole copyright of nicolas tye architects and is not to be reproduced without their express permission. this document must not be copied without written permission and the contents must not be imparted to a third party nor be used for any unauthorised purpose.

drawing number

1832.02.05



- Key
- 1 store room
 - 2 lift
 - 3 bedroom 4
 - 4 second floor landing with rooflight over
 - 5 shared bathroom
 - 6 bedroom 5
 - 7 store room
 - 8 en-suite 6
 - 9 bedroom 6
- ☒ proposed walls
- ☐ restricted head height

revision

notes
All works must conform to NBS Specifications, manufacturers recommendations, British Standards, Codes of Practice, Local Authority regulations and to the satisfaction of the owners and Architect. Please note that if drawings conflict with any of these documents/bodies, contractor is to advise architect.



nicolas tye architects
the long barn studio limbersey lane maulden
bedfordshire mk45 2ea

t: +44(0)1525 406677 fax +44(0)1525 406688
w: www.nicolastyearchitects.co.uk e: info@nicolastyearchitects.co.uk

project Wieland Road, Northwood, HA6 3QX

drawing title **proposed elevations**

scale 1:100@A3 date 2017.07.31

status for information ☒ for tender ☐ for construction ☐


drawing number

1832.02.06


Confidential copyright nicolas tye architects under berne & universal copyright convention. do not scale. all dimensions to be confirmed on site. information contained within this drawing is the sole copyright of nicolas tye architects and is not to be reproduced without their express permission. this document must not be copied without written permission and the contents must not be imparted to a third party nor be used for any unauthorised purpose.




north west elevation - front

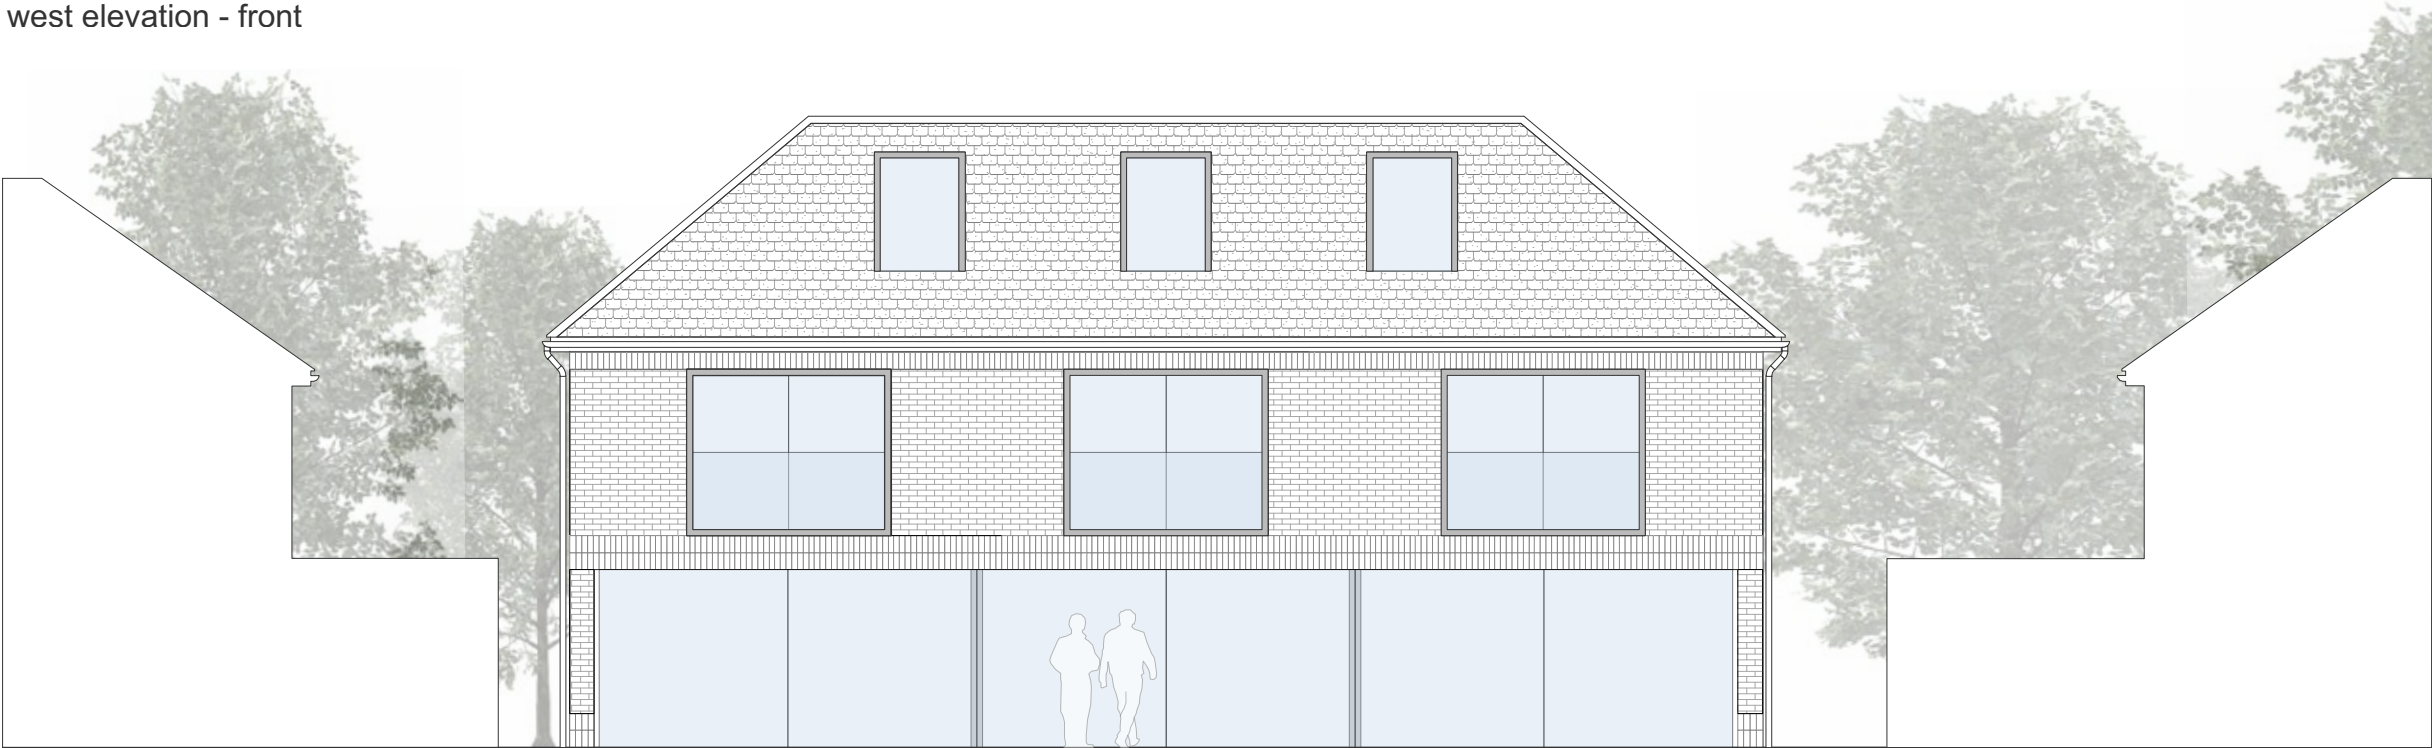

south east elevation - rear

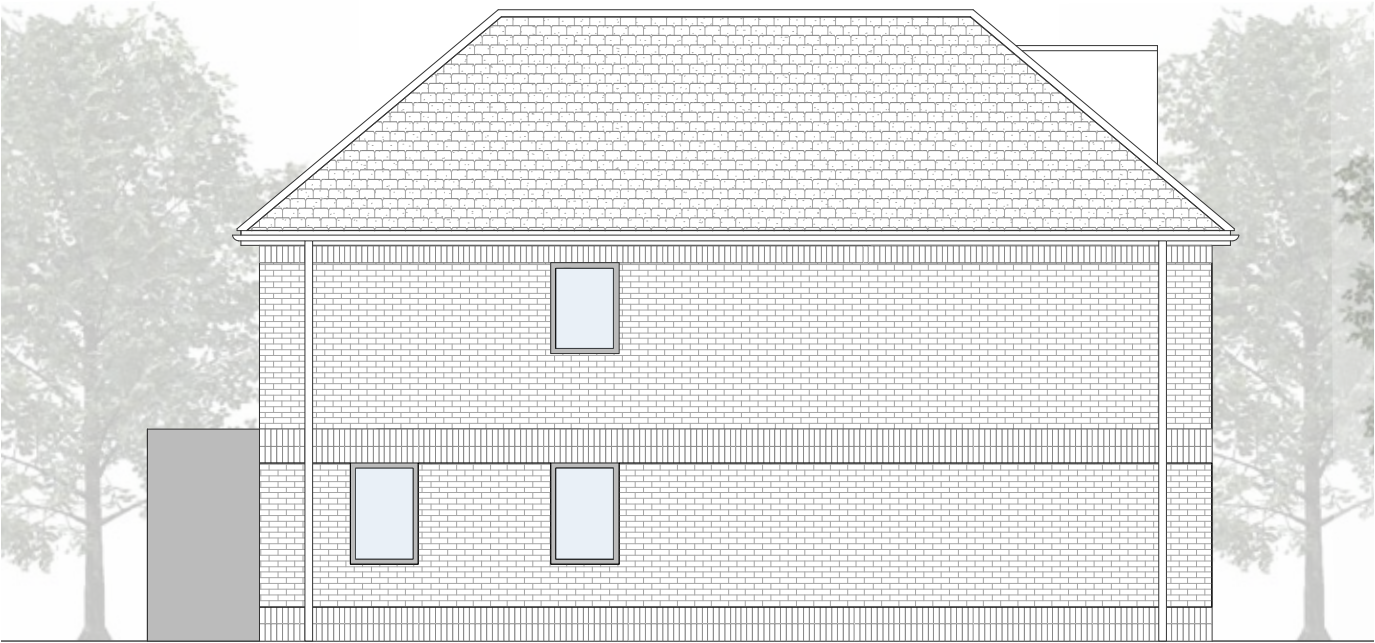

south west elevation

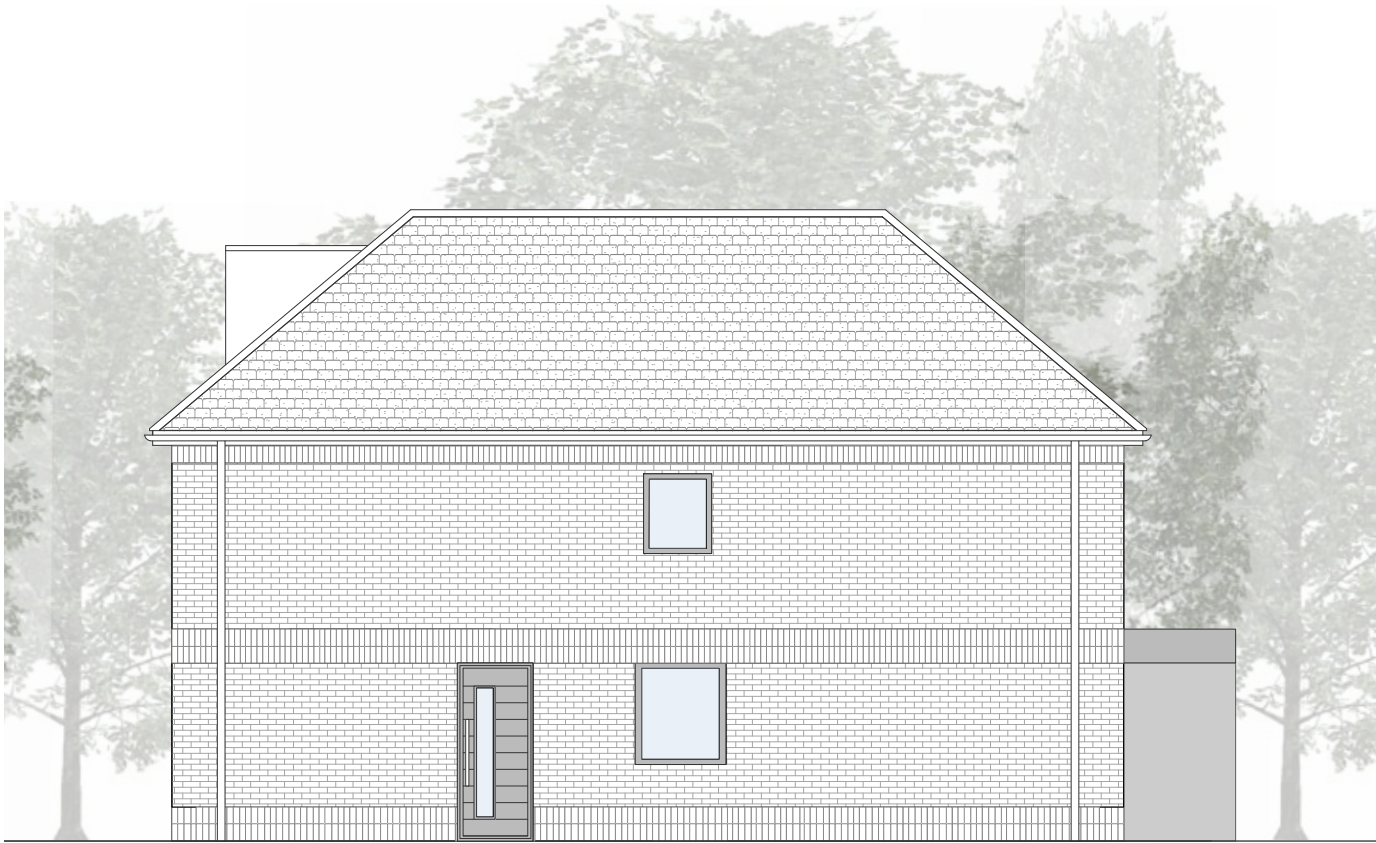

north east elevation



NICOLAS TYE ARCHITECTS

The Long Barn Studio
Limbersey Lane
Maulden
Bedford
MK45 2EA
+44 (0)1525 406677
info@nicolastyearchitects.co.uk

nicolastyearchitects.co.uk