
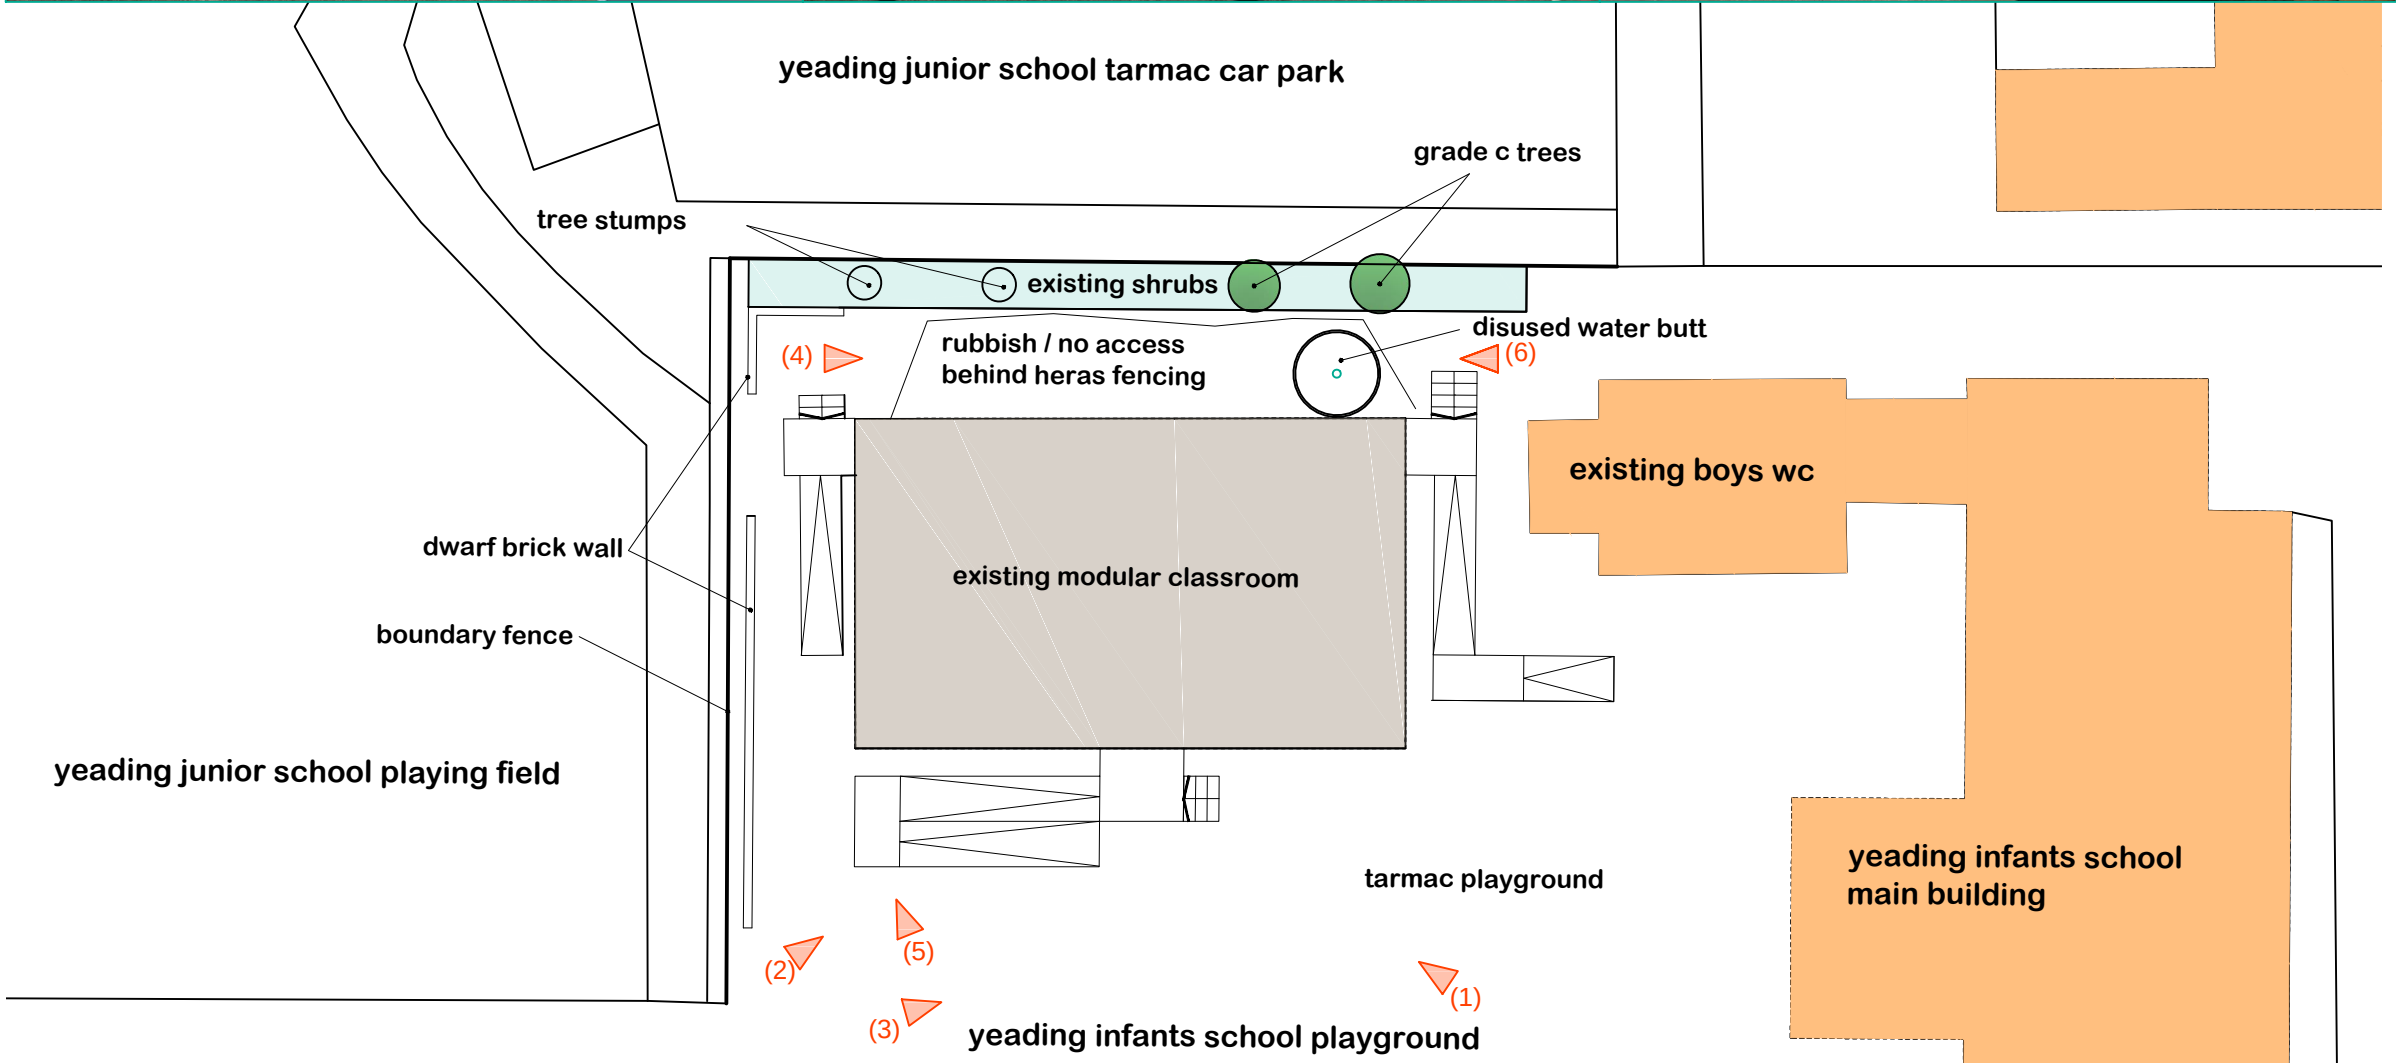


NOTES

The Contractor must verify all dimensions at the site before setting out, commencing work, or making any shop drawings. Any discrepancies must be reported to the Contract Administrator before proceeding.

DO NOT SCALE FROM THIS DRAWING

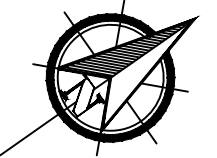

Rev	Revision notes	Initials	Date

HILLINGDON
LONDON

CORPORATE LANDLORD GROUP
4N/11, CIVIC CENTRE, UXBRIDGE, MIDDLESEX, UB8 1UW

Tel: 01895 250 111
Fax: 01895 277 224

PROJECT
Yeading Infants School
Modular Classrooms Relocation
Carlyon Road, Hayes, Middlesex UB4 0NR

DESCRIPTION
EXISTING SITE PLAN

SCALE 1:100 @ A3	DRAWN BY DB	CHECKED BY SV	DATE MAR 2020
---------------------	----------------	------------------	------------------

DRAWING No.
2020/D304/P/02