


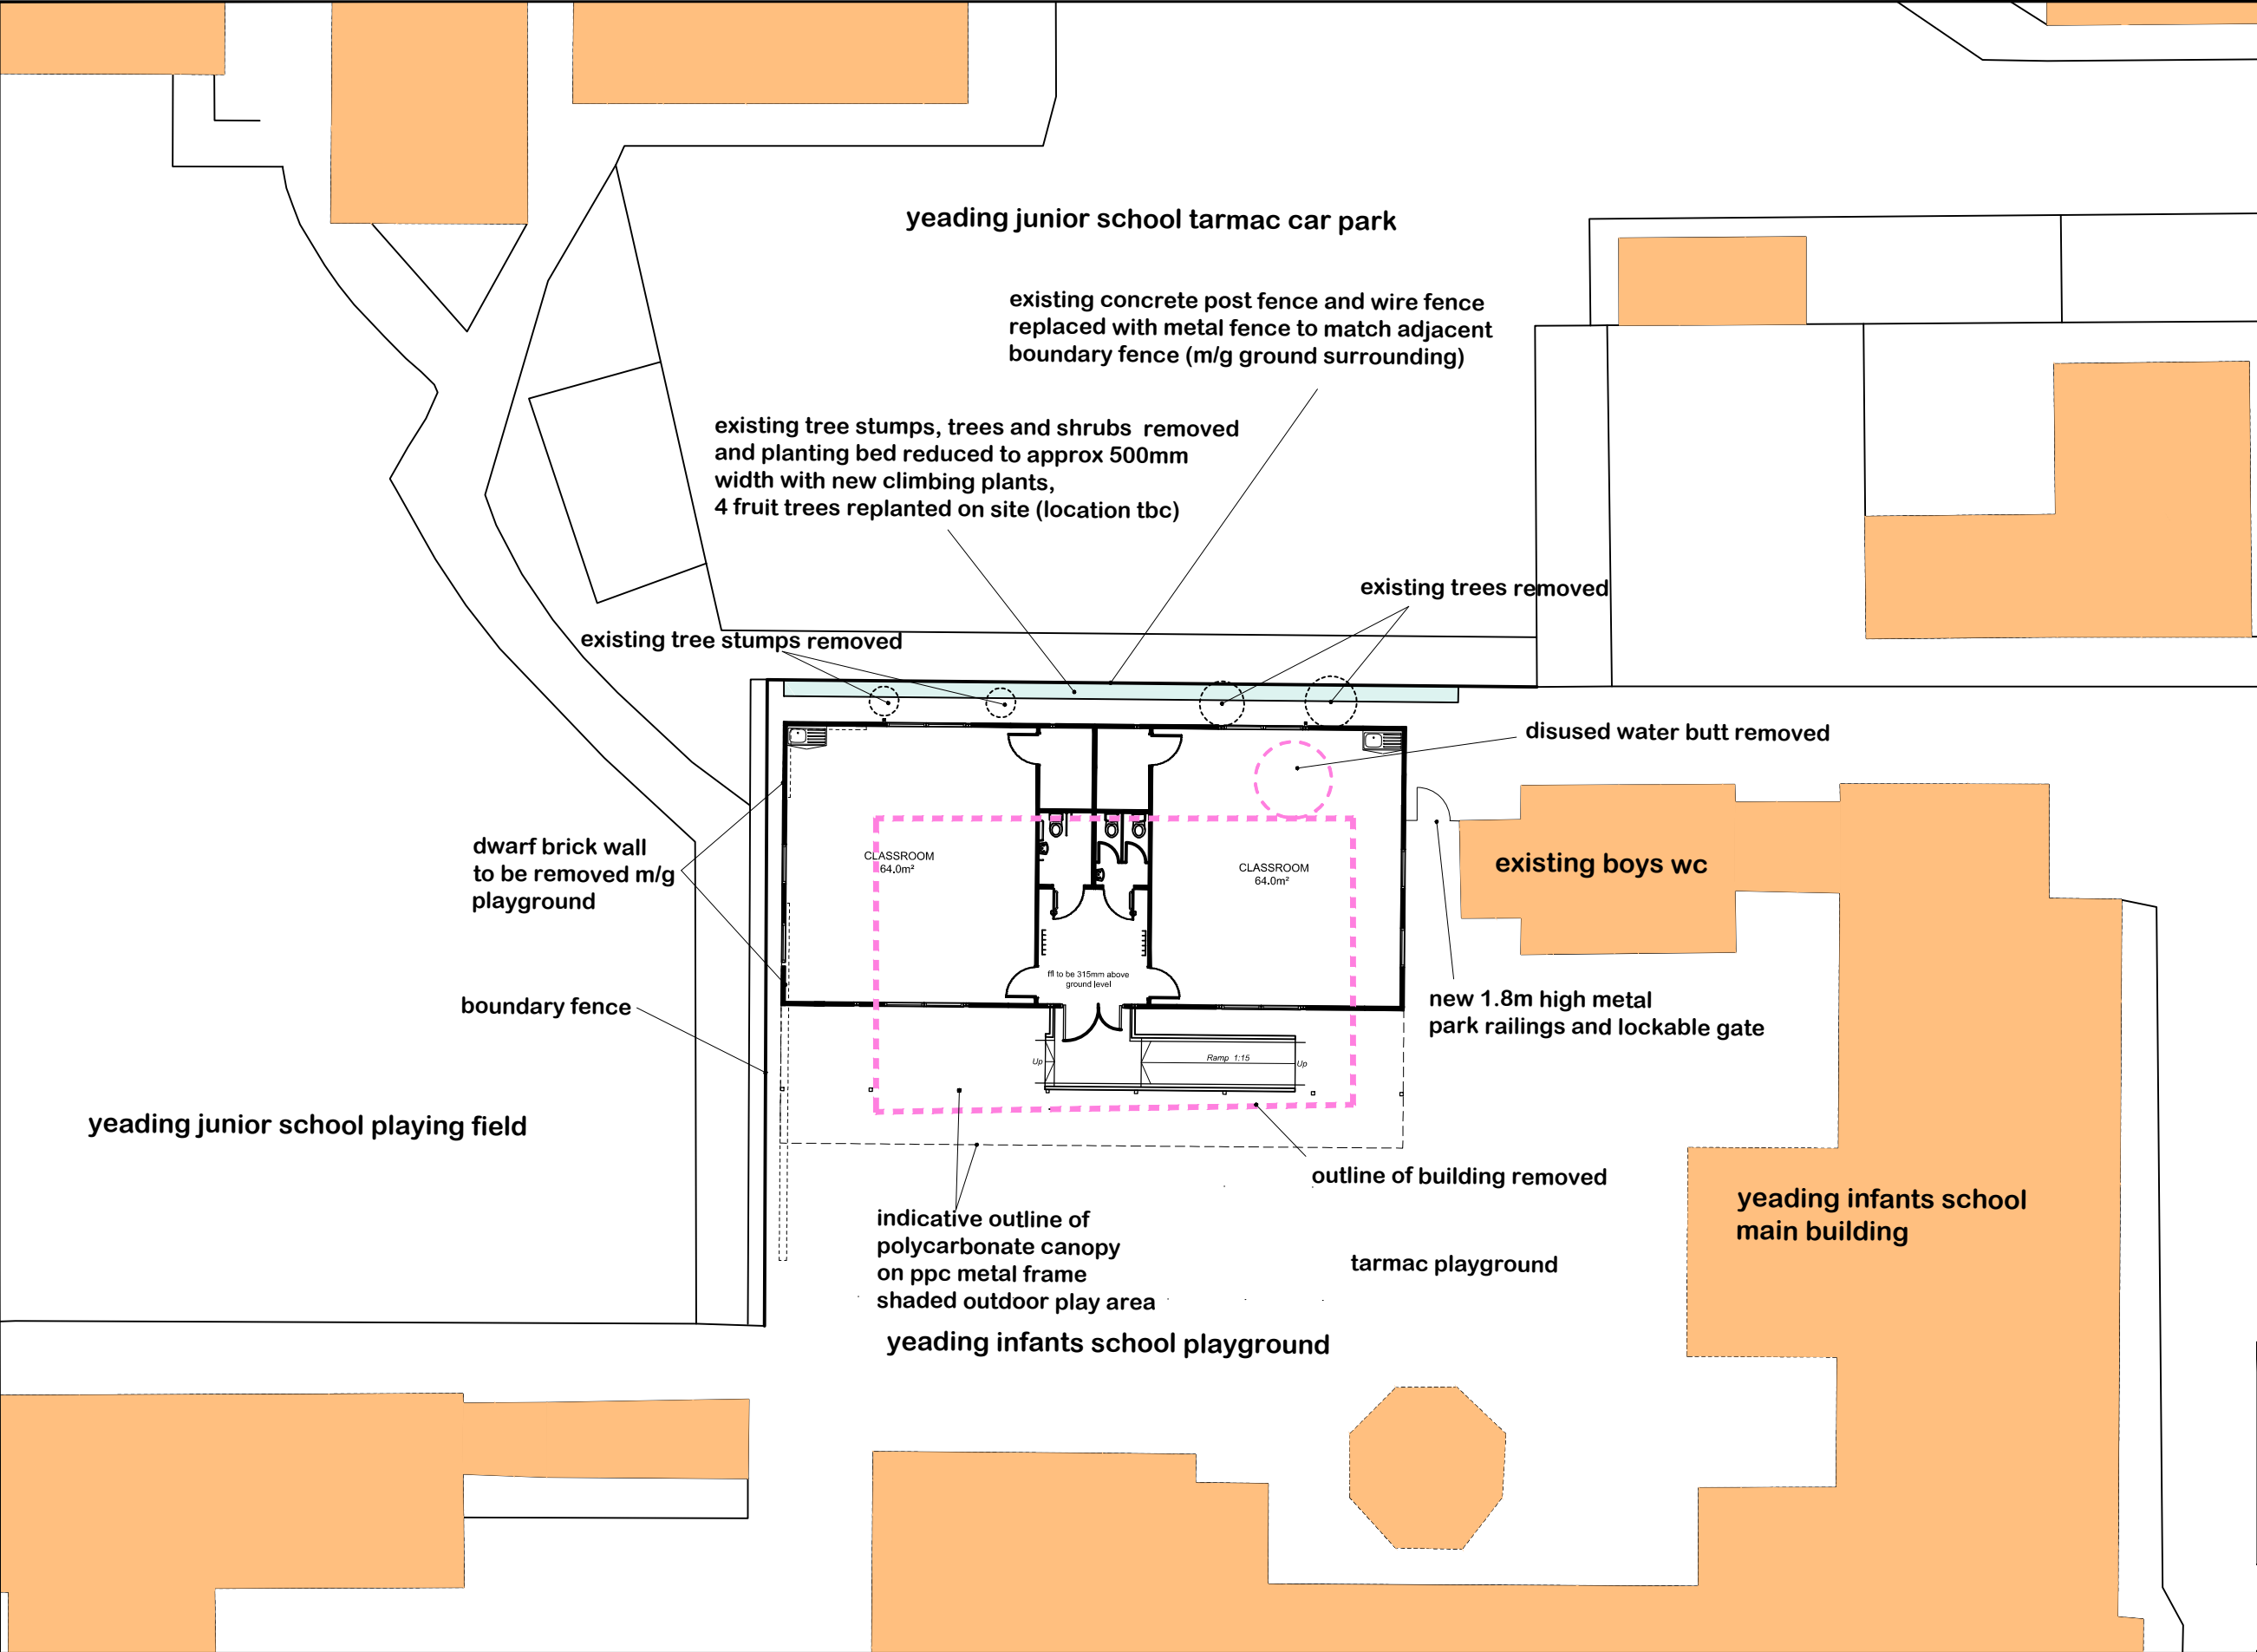

NOTES

The Contractor must verify all dimensions at the site before setting out, commencing work, or making any shop drawings. Any discrepancies must be reported to the Contract Administrator before proceeding.

DO NOT SCALE FROM THIS DRAWING

| Rev | Revision notes | Initials | Date |
|-----|----------------|----------|------|
|     |                |          |      |

**HILLINGDON**  
LONDON

CORPORATE LANDLORD GROUP  
4N/11, CIVIC CENTRE, UXBRIDGE, MIDDLESEX, UB8 1UW

Tel: 01895 250 111  
Fax: 01895 277 224

PROJECT

Yeadling Infants School  
Modular Classrooms Relocation  
Carlyon Road, Hayes, Middlesex UB4 0NR

DESCRIPTION

PROPOSED SITE PLAN

|                               |                |                  |                  |
|-------------------------------|----------------|------------------|------------------|
| SCALE<br>1:100 @ A3           | DRAWN BY<br>DB | CHECKED BY<br>SV | DATE<br>MAR 2020 |
| DRAWING No.<br>2020/D304/P/03 |                |                  | REV.<br>         |