



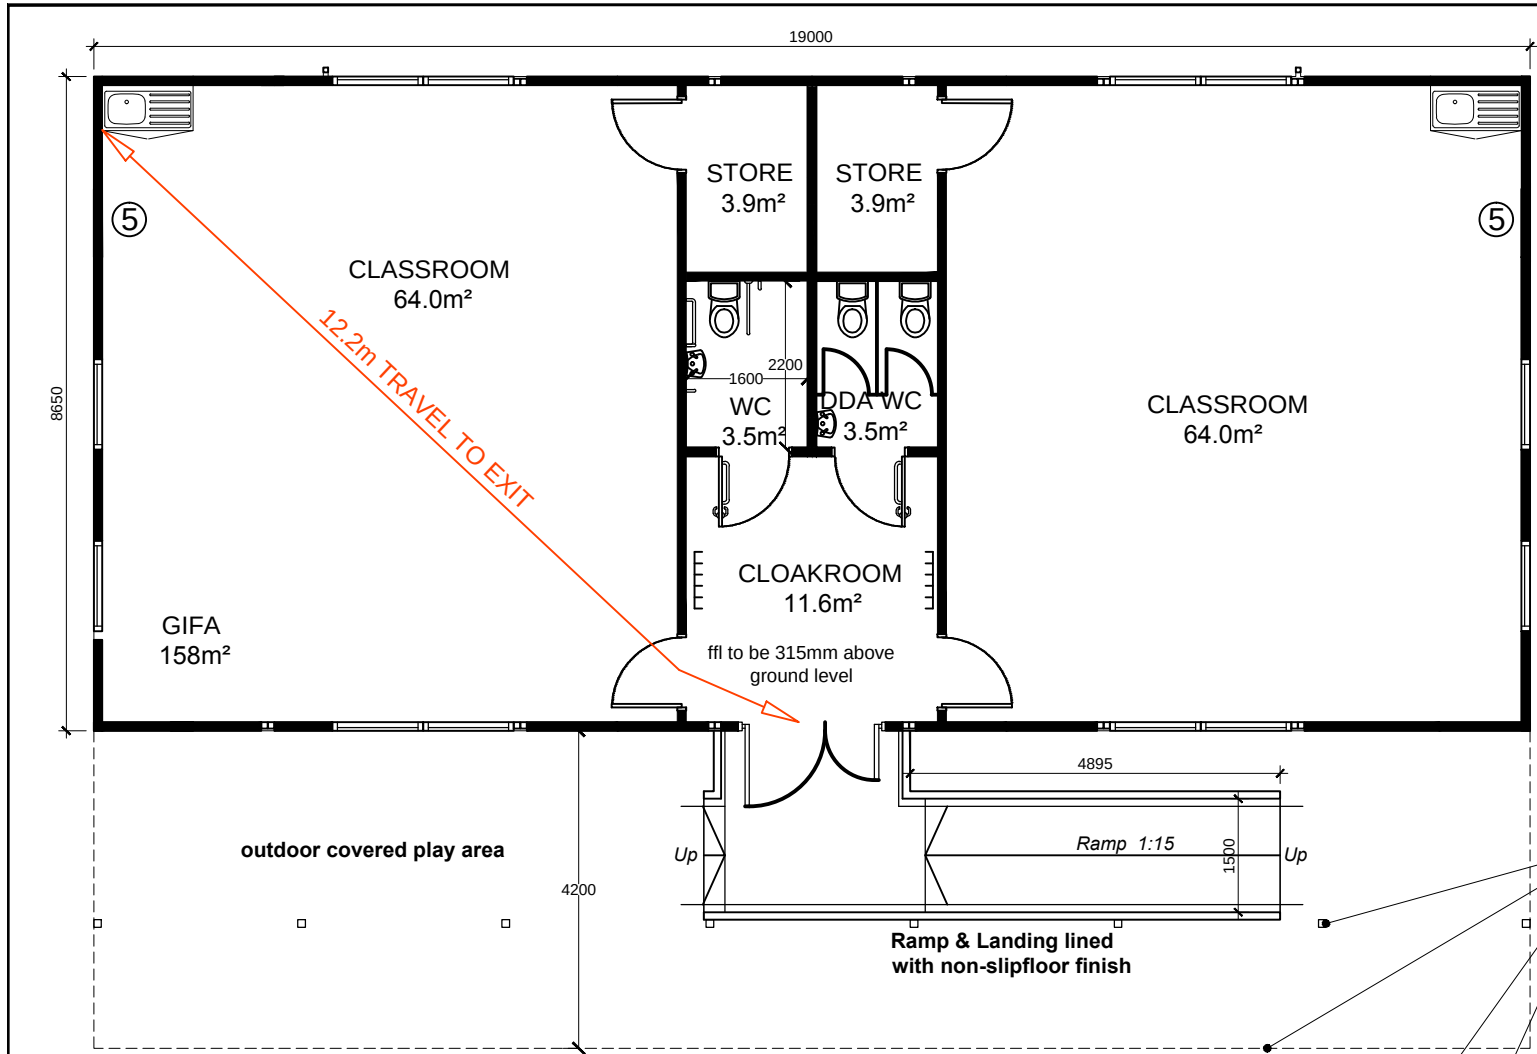


- ① FACTORY FINISHED TEXTURED CLADDING
- ② FLAT ROOF IN FELT FINISH
- ③ ALUMINIUM POWDER COATED WHITE WINDOW FRAMES
- ④ ALUMINIUM POWDER COATED WHITE DOOR FRAMES
- ⑤ EXISTING DOOR BLOCKED UP, LIGHT REMOVED & M/G
- ⑥ INDICATIVE OUTLINE OF PROPRIETARY POLYCARBONATE CANOPY ON PPC METAL FRAME OUTDOOR COVERED PLAY AREA


NOTES

The Contractor must verify all dimensions at the site before setting out, commencing work, or making any shop drawings. Any discrepancies must be reported to the Contract Administrator before proceeding.


DO NOT SCALE FROM THIS DRAWING

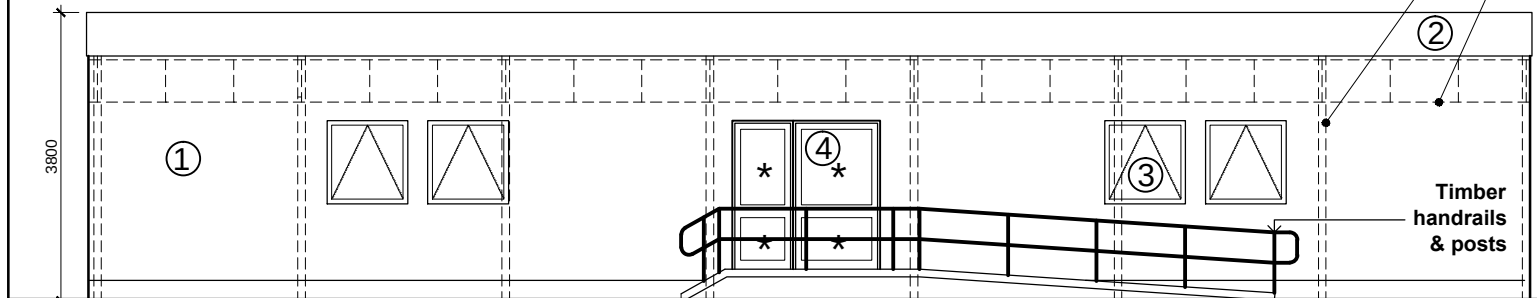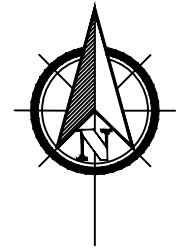


NORTH ELEVATION

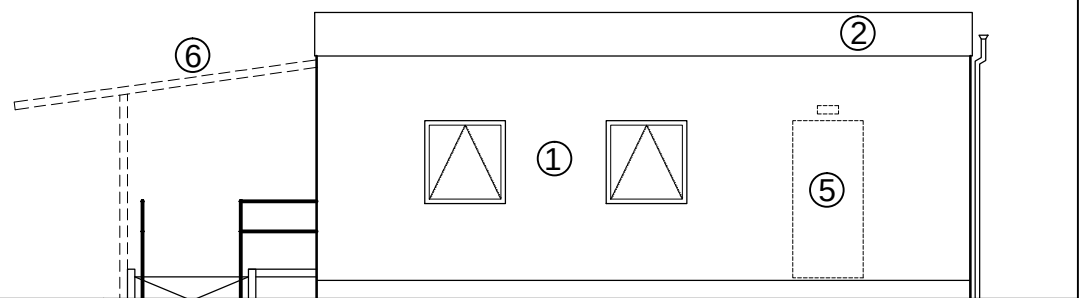


WEST ELEVATION

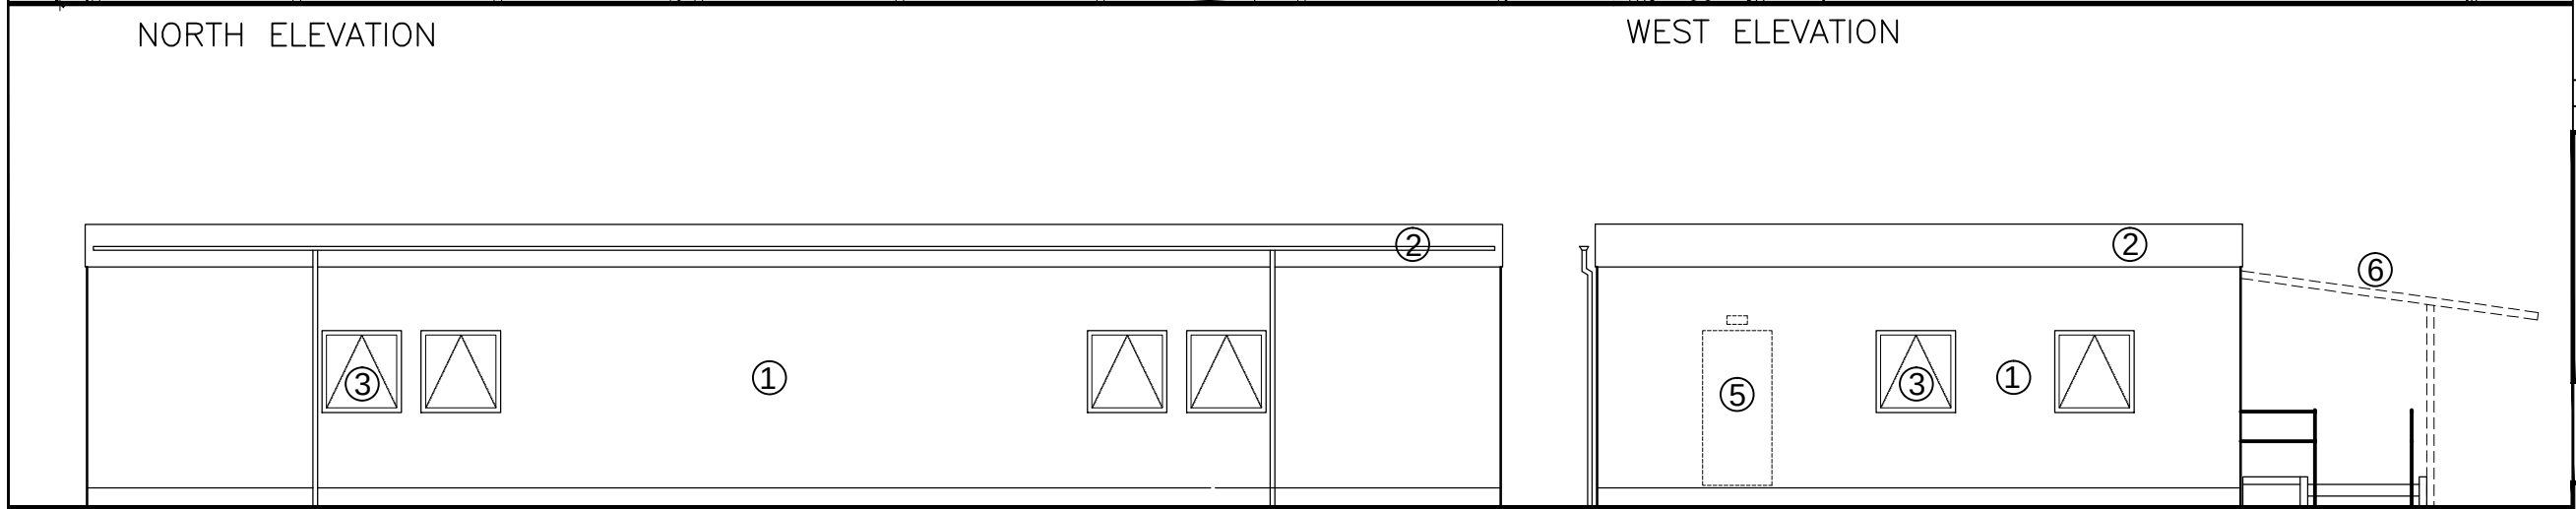

SOUTH ELEVATION

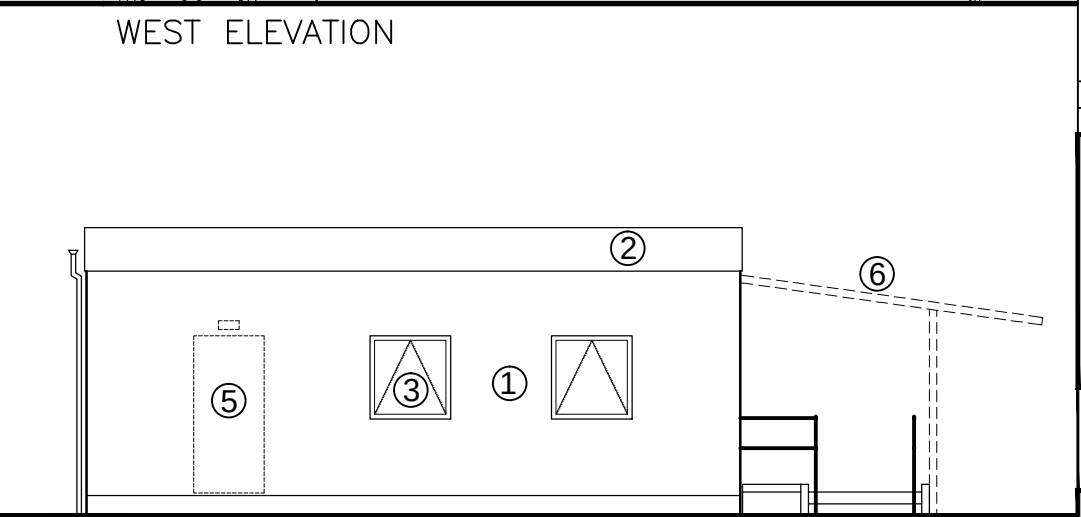

EAST ELEVATION

 

Rev	Revision notes	Initials	Date
-	-	-	-

HILLINGDON
LONDON

CORPORATE LANDLORD GROUP
4N/11, CIVIC CENTRE, UXBRIDGE, MIDDLESEX, UB8 1UW
Tel: 01895 250 111
Fax: 01895 277 224

PROJECT
Yeading Infants School
Modular Classrooms Relocation
Carlyon Road, Hayes, Middlesex UB4 0NR

DESCRIPTION
PROPOSED PLAN & ELEVATIONS
FOR MODULAR CLASSROOM UNIT

SCALE	DRAWN BY	CHECKED BY	DATE
1:100 @ A3	DB	SV	MAR 2020

DRAWING No. 2020/D304/P/04