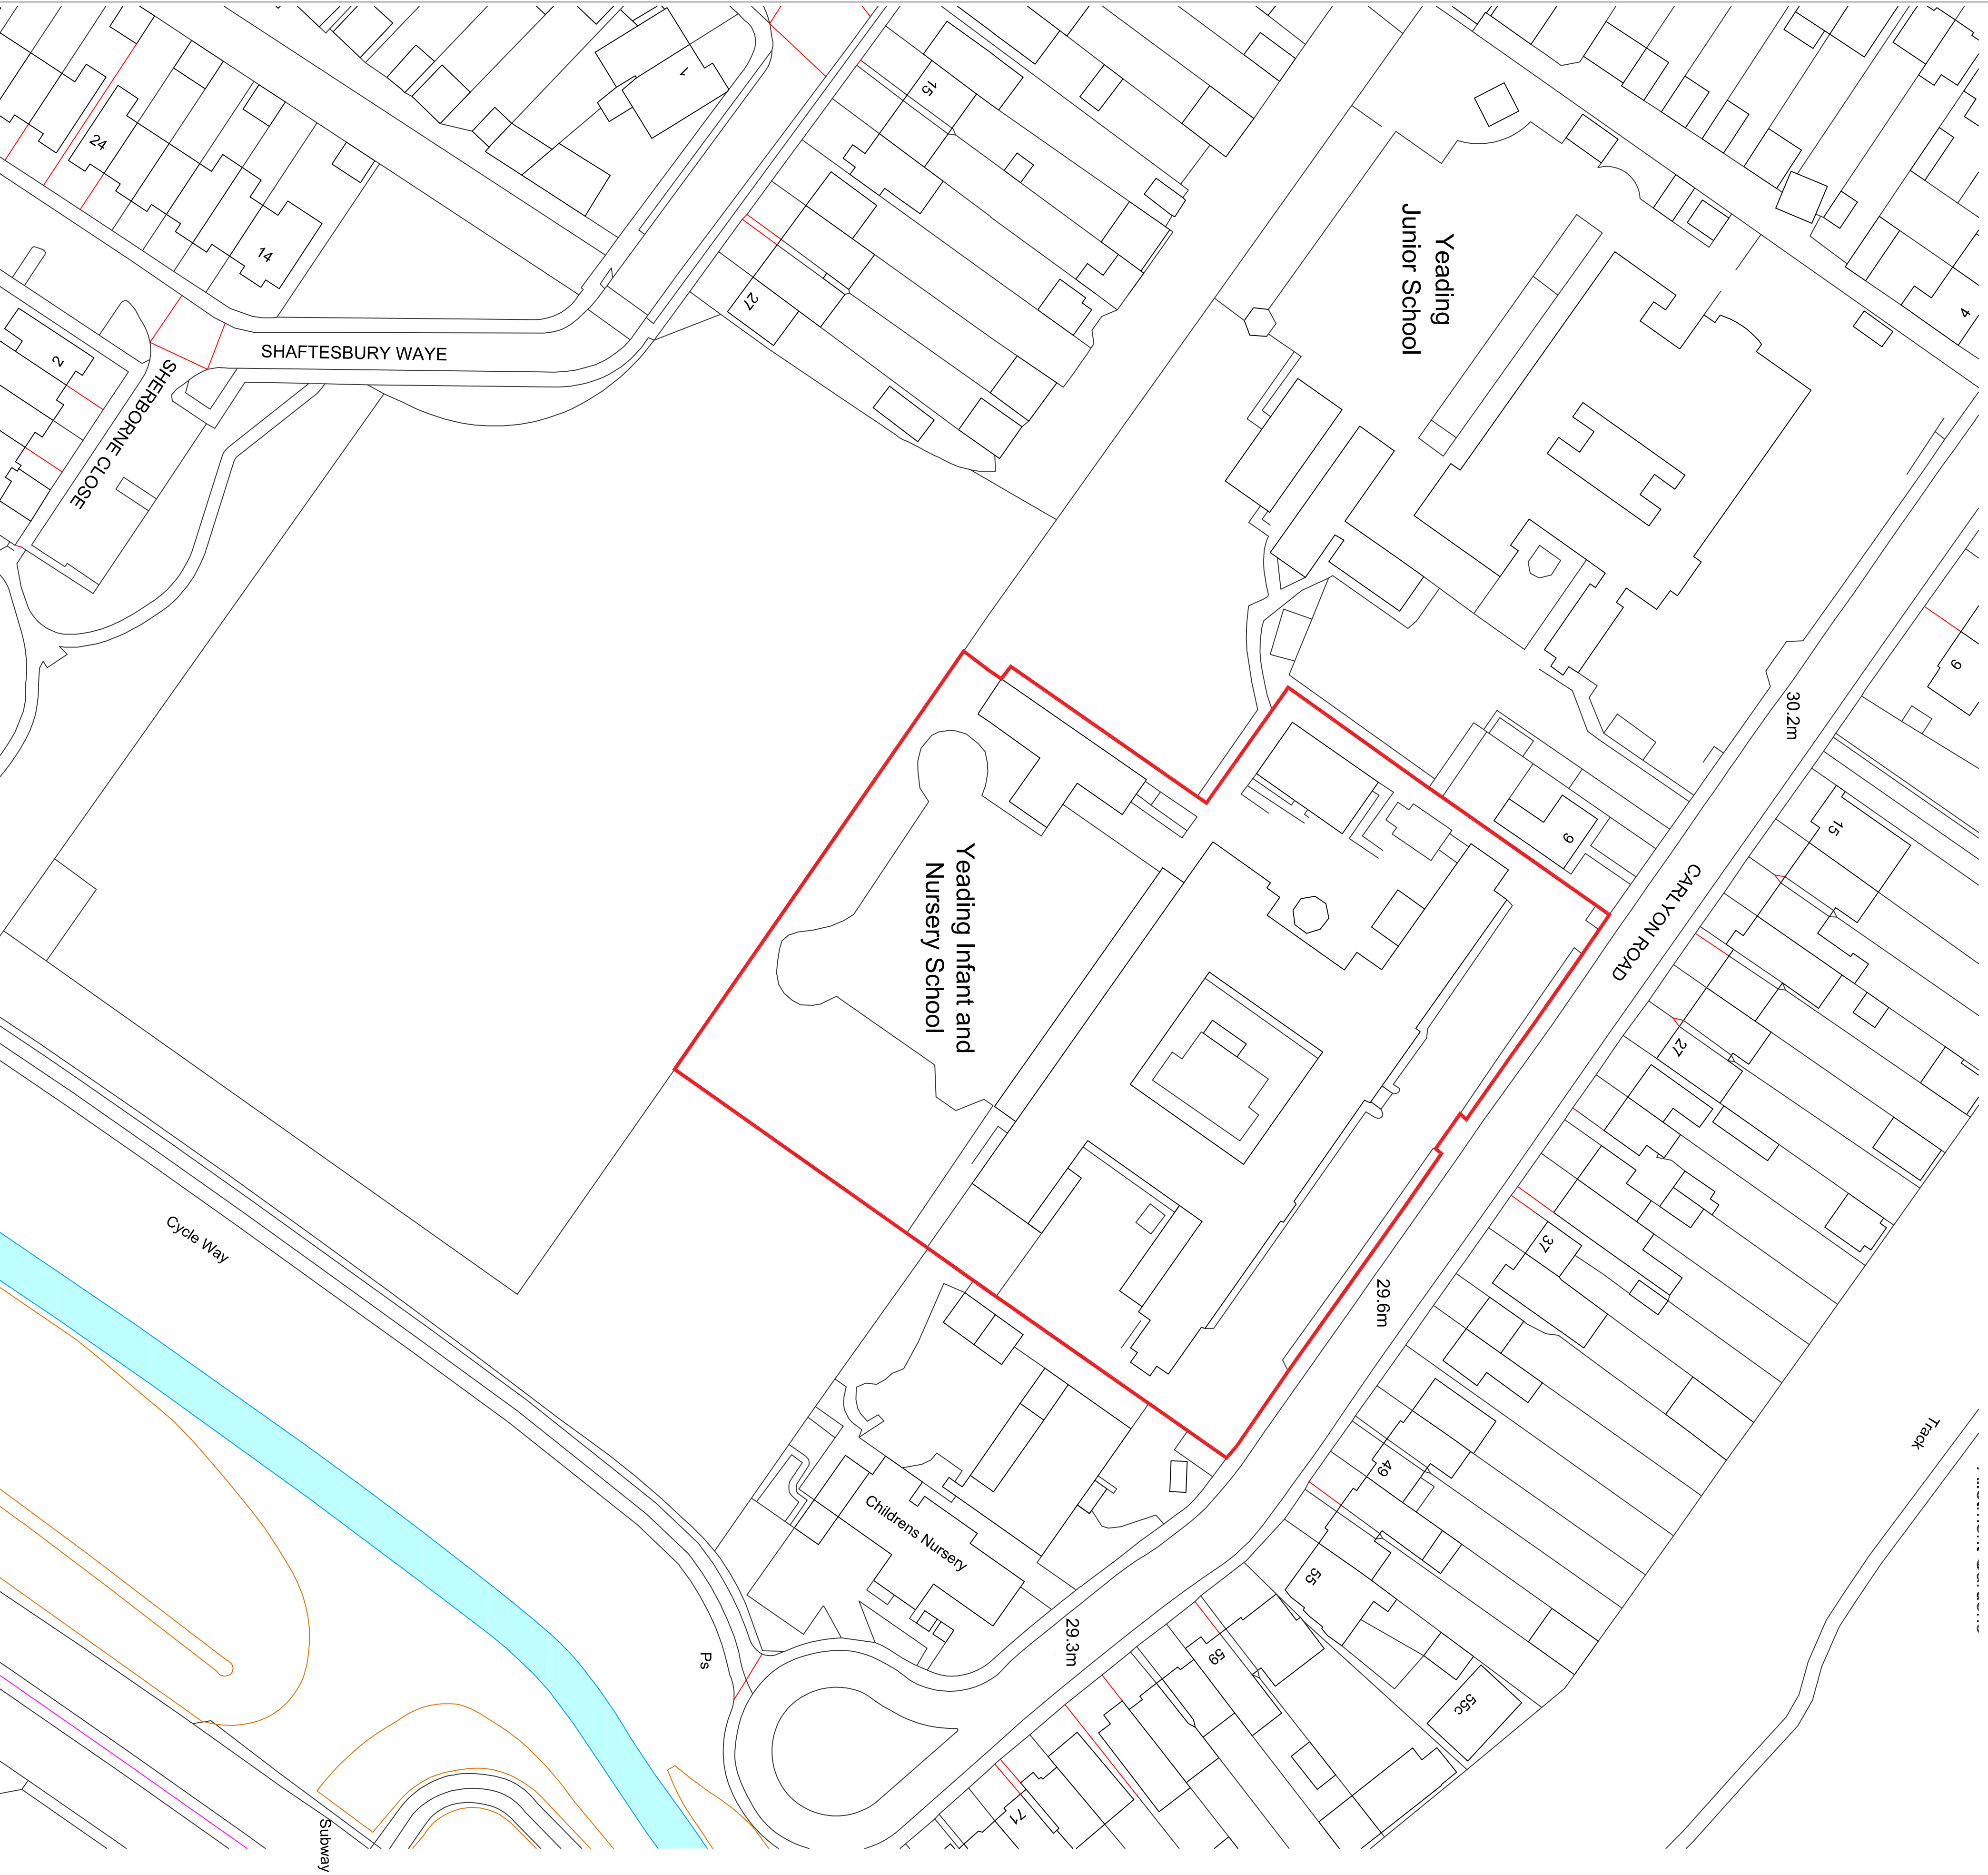


A		Text revisions		CC	/	13.11.2020
REV	DESCRIPTION	AUTH	APP	DATE		
 Hatfield 2nd Floor Tian Court, 3 Bishop Square Hatfield, AL9 9XA Telephone: 01707 243408 Email: Hatfield@property-technics.co.uk						
JOB TITLE YEADING INFANT AND NURSERY SCHOOL CARLTON ROAD HAYES MIDDLESEX UB4 0NR						
DRAWING TITLE EXISTING SITE PLAN						
DATE 03.07.2020		DRAWN JN				
SCALE 1:500 @ A1		CHECKED JH				
DRAWING NUMBER J9757-000		REVISION A				

Planning Issue