



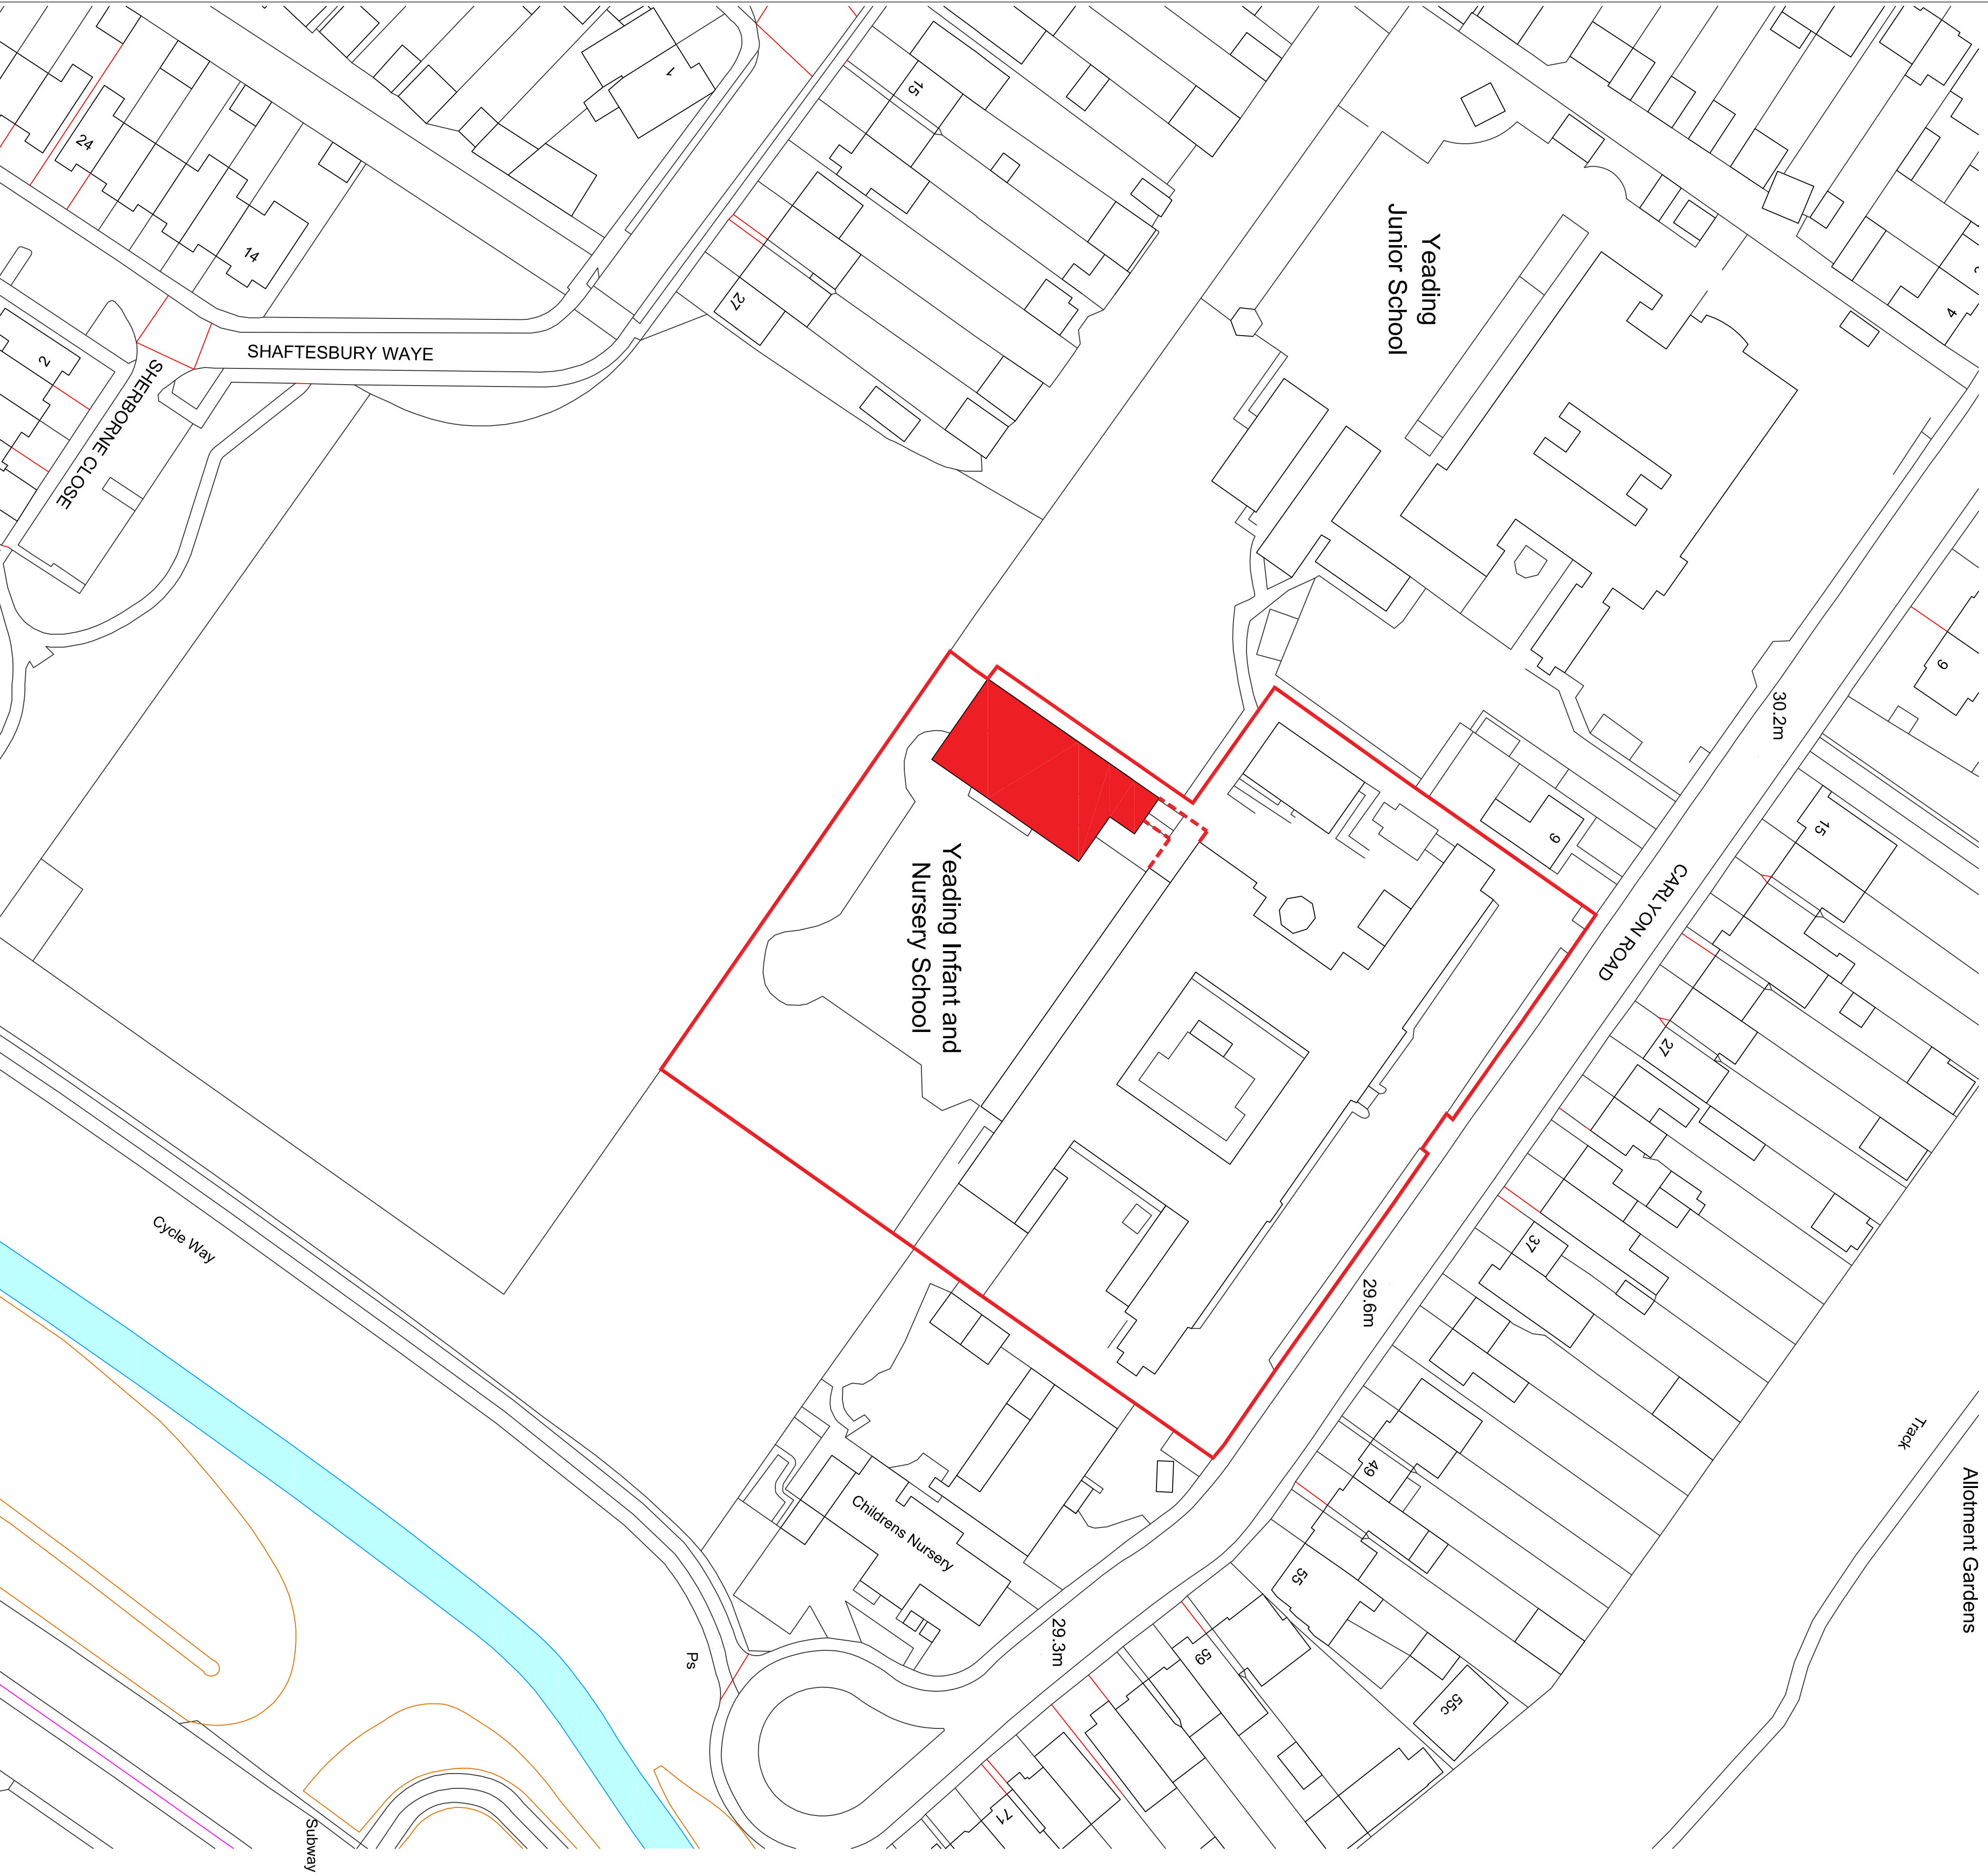

Link Canopy

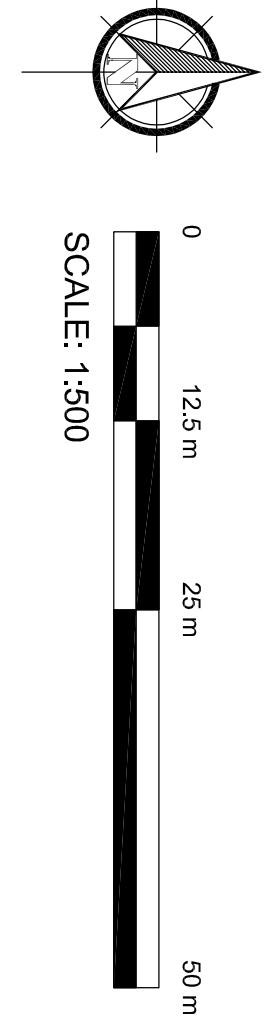

A		Text revisions		CC	/	13.11.2020
REV	DESCRIPTION	AUTH	APP	DATE		
 Hatfield 2nd Floor Titan Court, 3 Bishop Square Hatfield, AL9 9NA Telephone: 01707 243408 Email: Hatfield@Property-Technics.co.uk						
JOB TITLE YEADING INFANT AND NURSERY SCHOOL CARLTON ROAD HAYES MIDDLESEX UB4 0NR						
DRAWING TITLE PROPOSED SITE PLAN						
DATE 03.07.2020		DRAWN JIN				
SCALE 1:500 @ A1		CHECKED IH				
DRAWING NUMBER J9757-001				REVISION A		

Planning Issue