



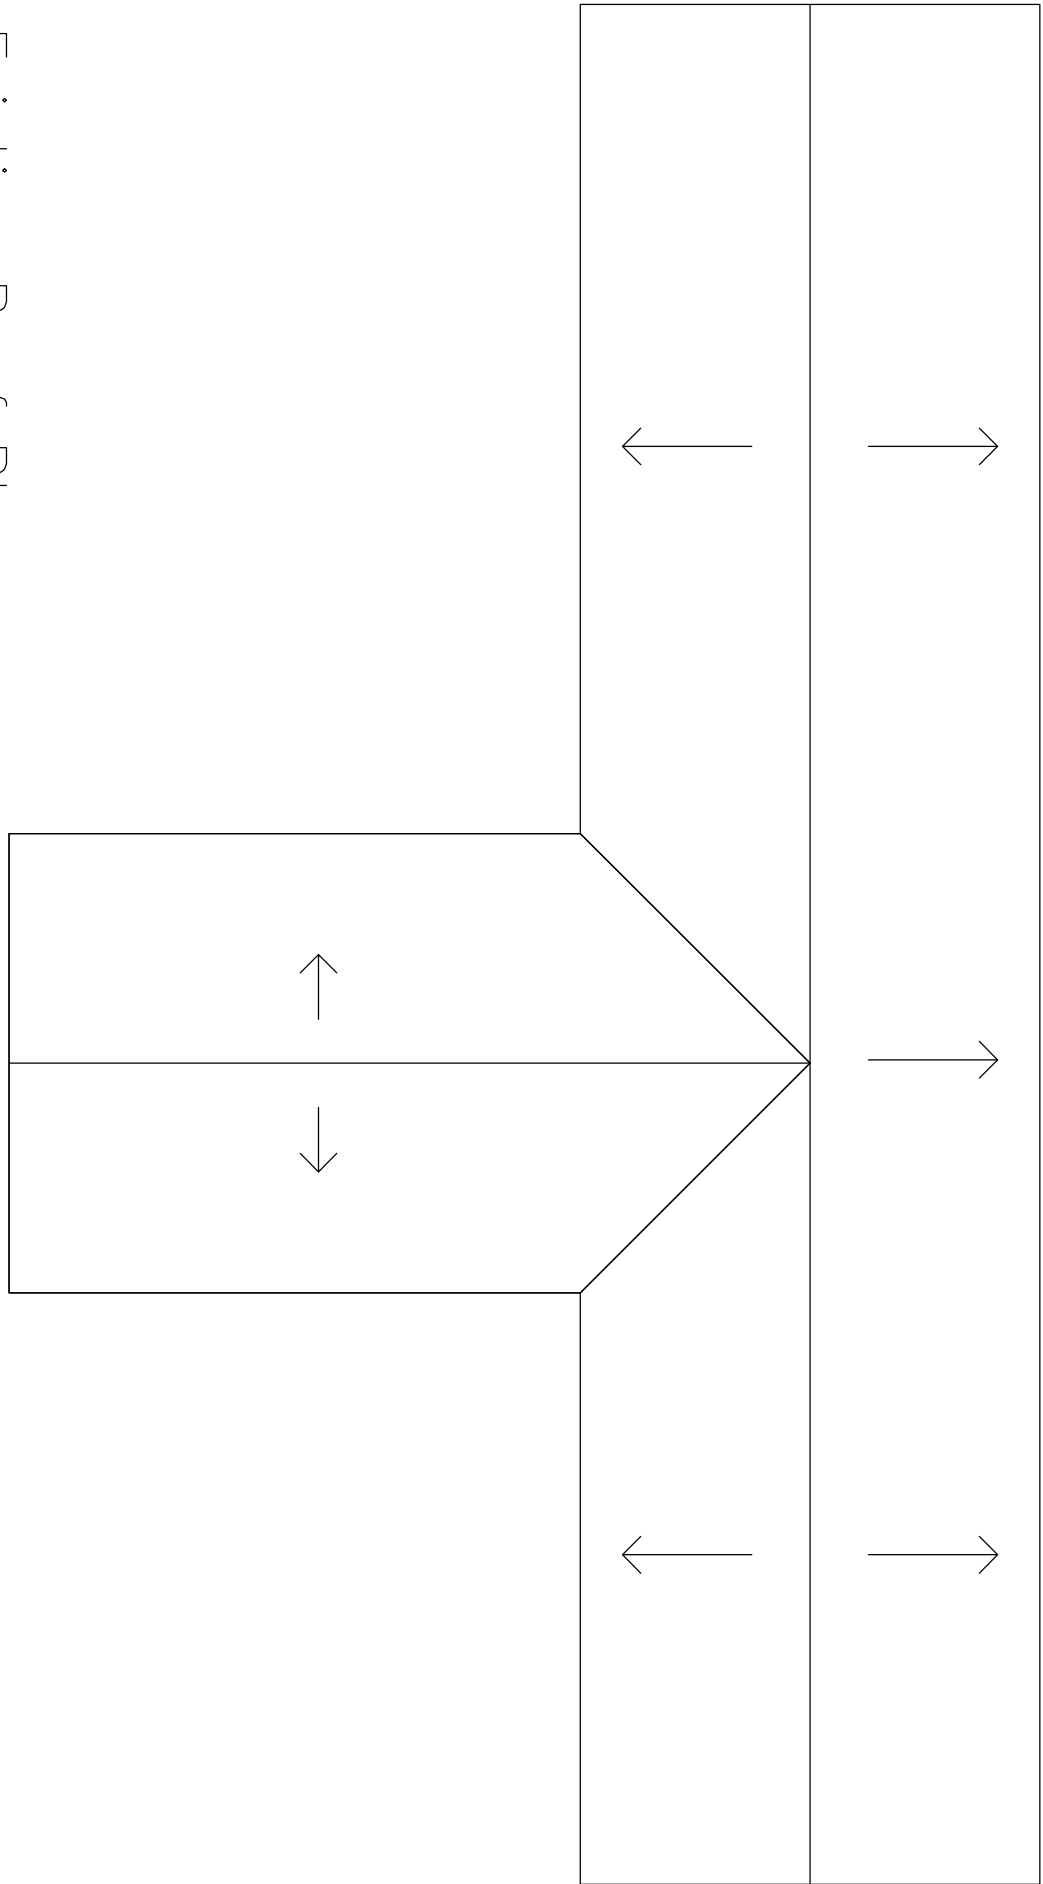

Existing Roof Plan

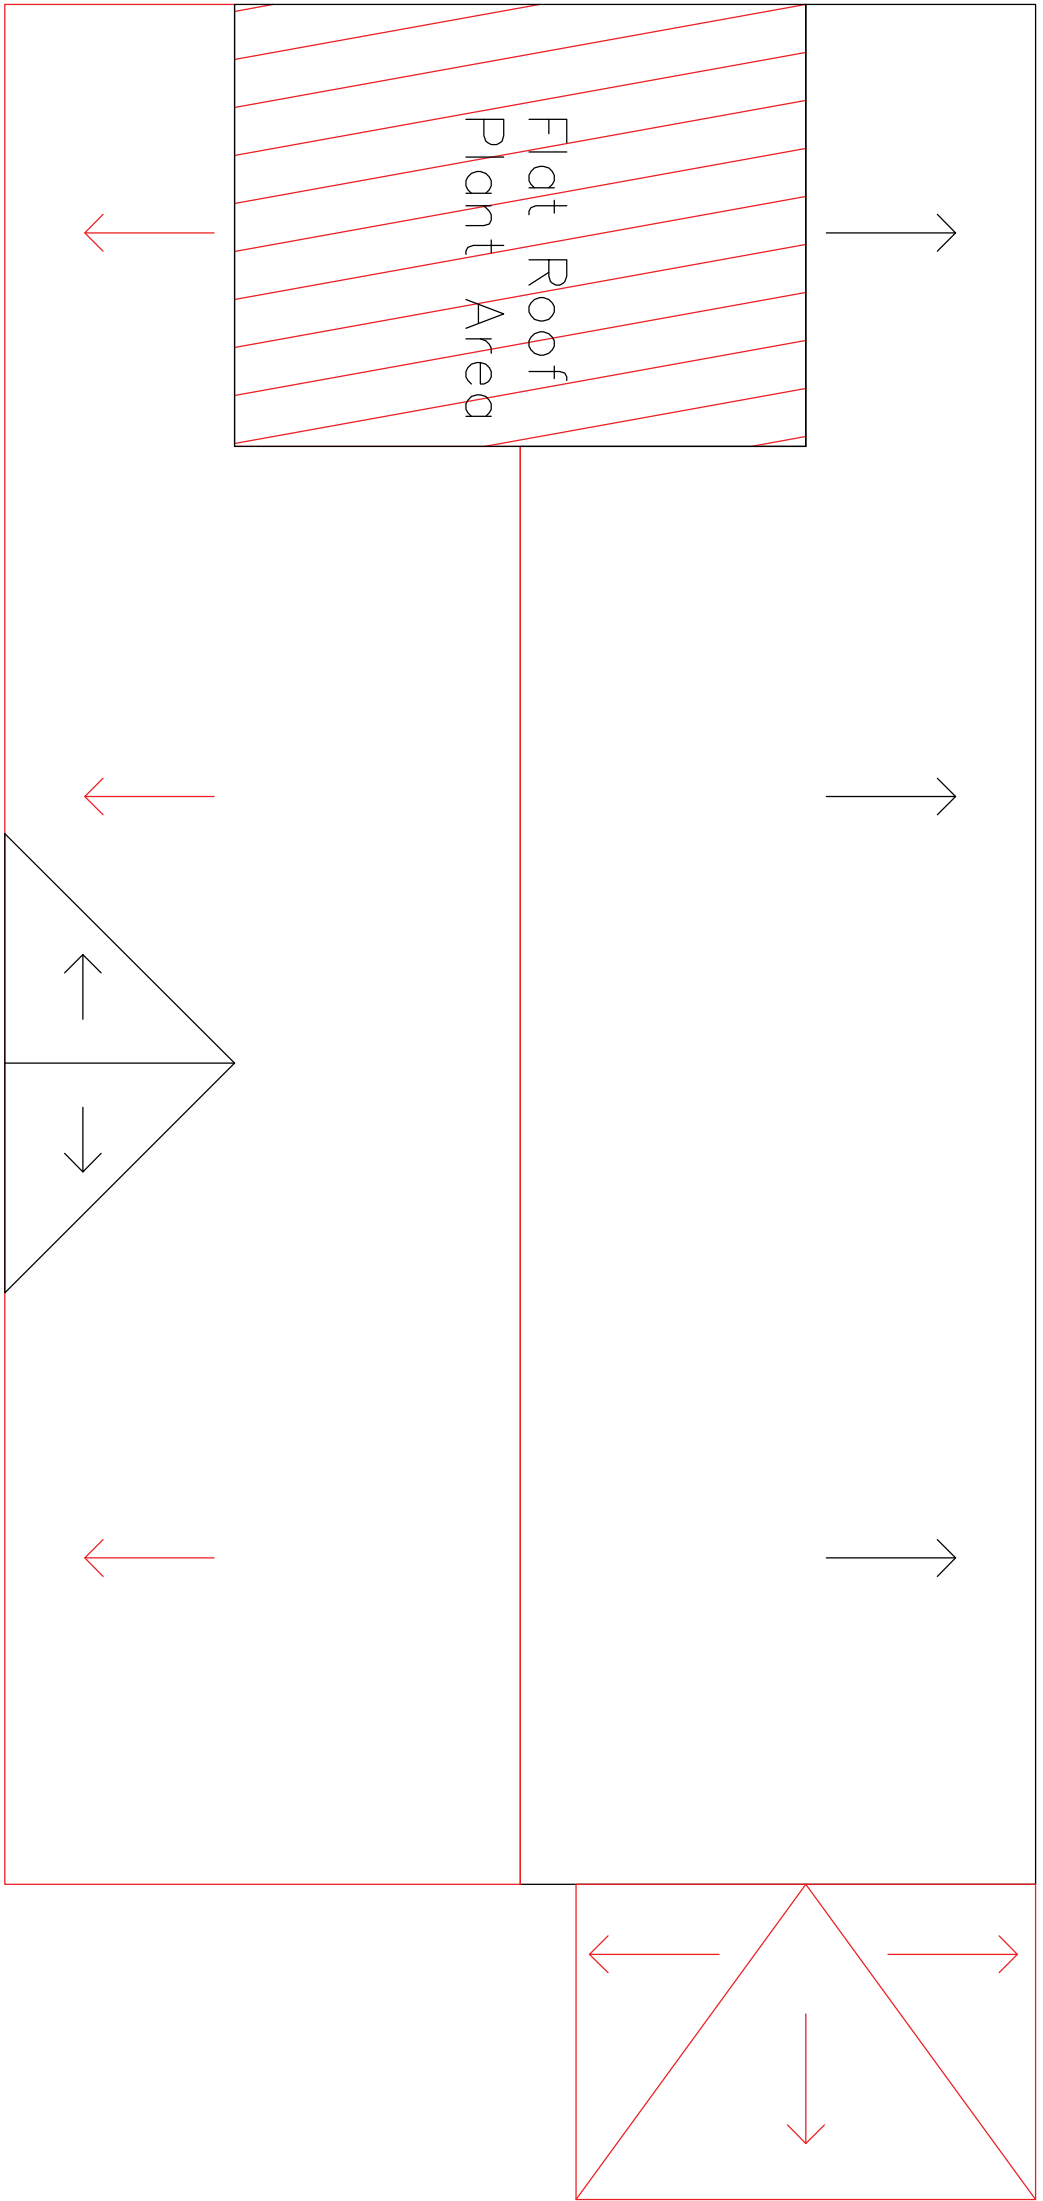

Proposed Roof Plan

Planning Issue

A	Text revisions	CC	/	13.11.2020
REV/	DESCRIPTION	AUTH	APP	DATE

	Hatfield 2nd Floor, Titan Court, 3 Bishop Square Hatfield, AL9 9XA Telephone: 01707 243408 Email: hatfield@property-technics.co.uk
---	---

JOB TITLE YEADING INFANT AND NURSERY SCHOOL CARLYON ROAD HAYES MIDDLESEX UB4 0NR	DRAWN JN
DRAWING TITLE EXISTING AND PROPOSED ROOF PLAN	

DATE 12.08.2020	CHECKED IH	REVISION A
SCALE 1:100 @ A1		
DRAWING NUMBER J9757-007		

