




Front Elevation

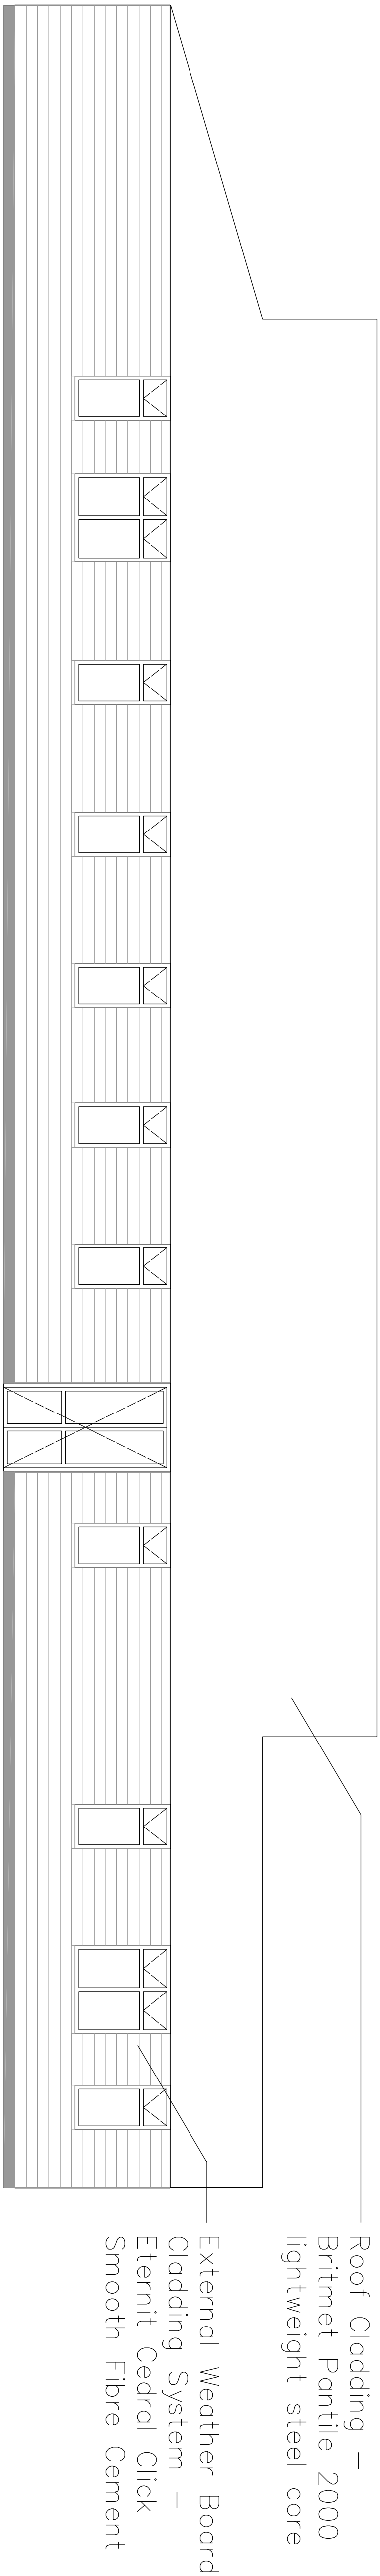

Rear Elevation

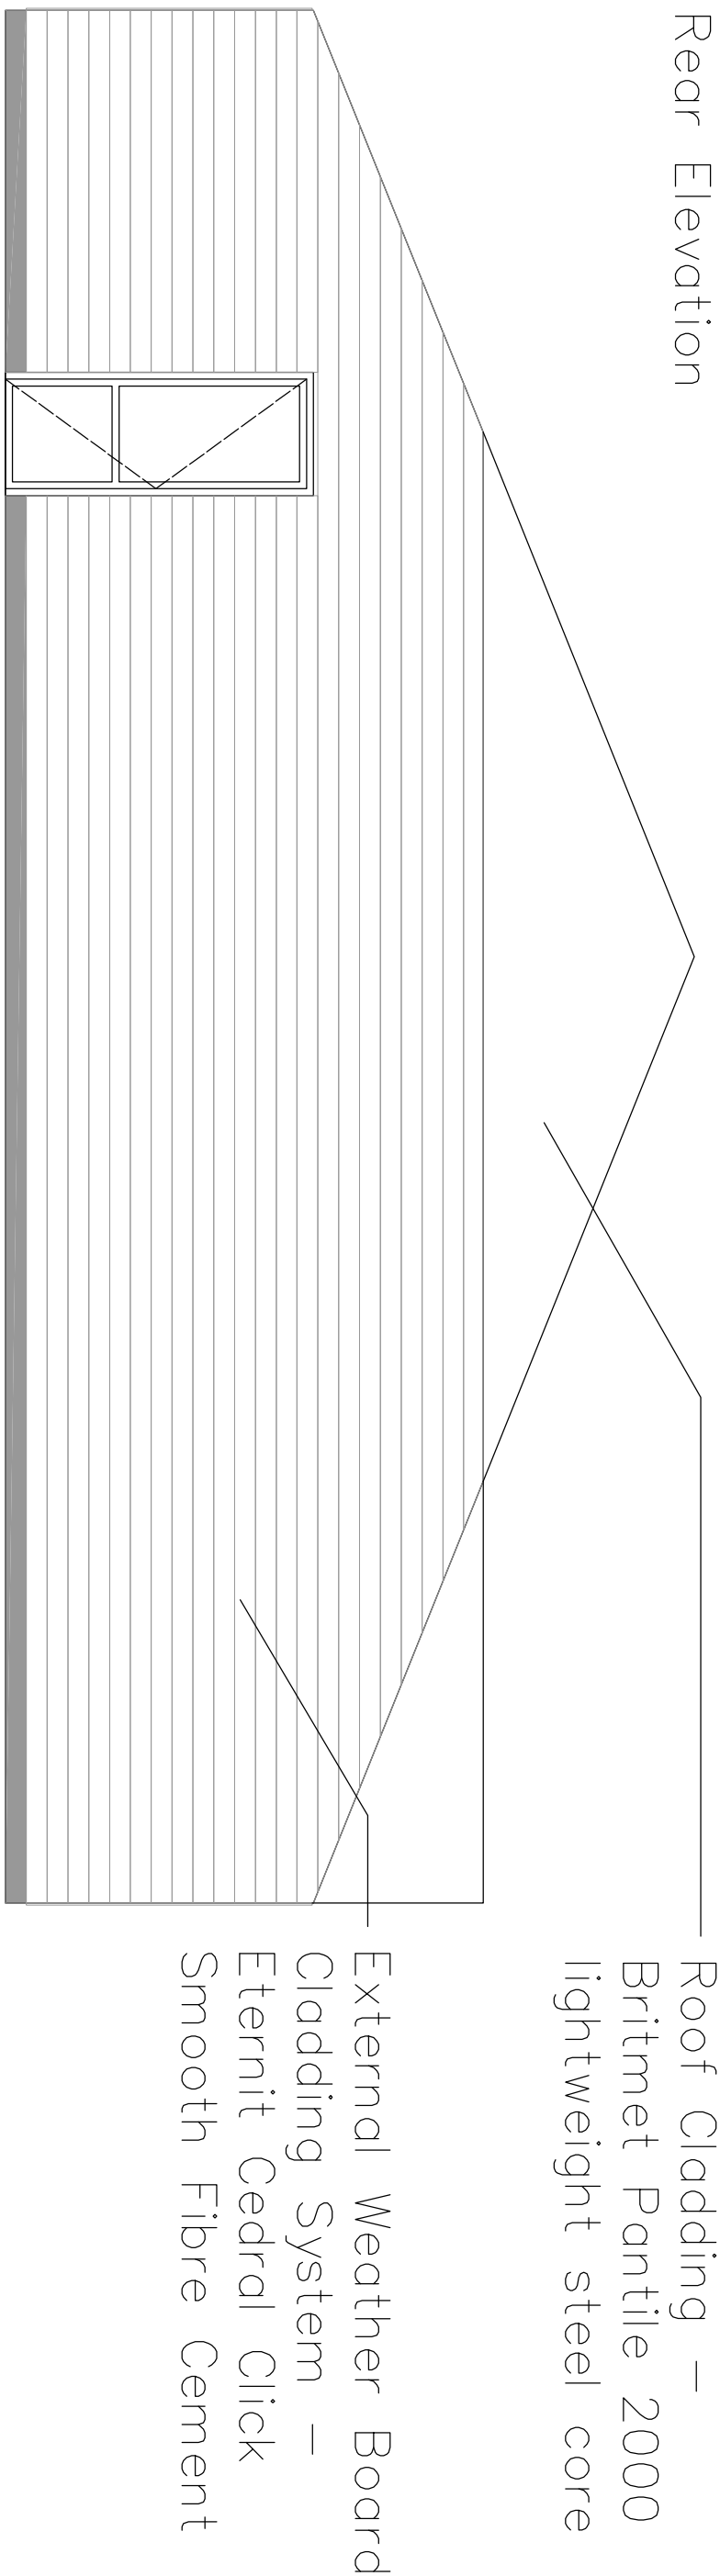

Side Elevation

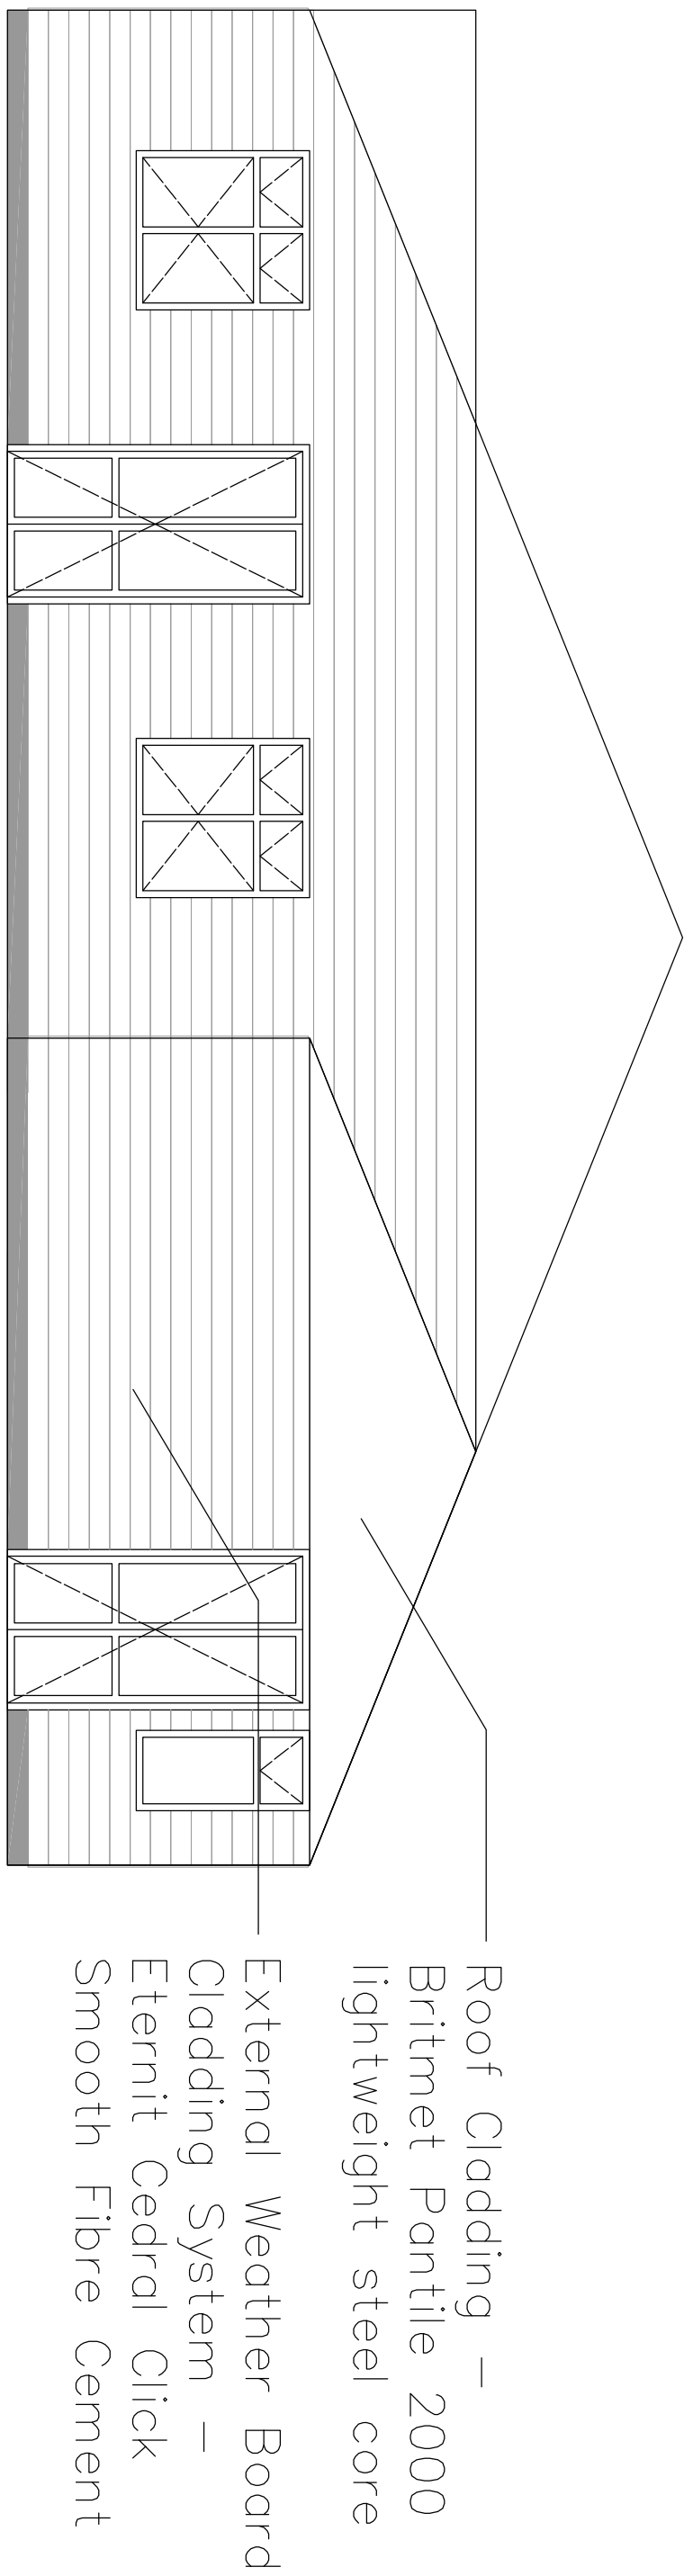

Side Elevation

Planning Issue

| A   | Text revisions | CC   | /   | 13.11.2020 |
|-----|----------------|------|-----|------------|
| REV | DESCRIPTION    | AUTH | APP | DATE       |

|   |                  |
|---|------------------|
|   | <b>Hartfield</b> |
| 2nd Floor, Tian Court, 3 Bishop Square<br>Hartfield, AL10 9BN<br>Telephone: 01707 243408<br>Email: <a href="mailto:Hartfield@Property-Technics.co.uk">Hartfield@Property-Technics.co.uk</a> |                  |

|                      |                                                                                        |
|----------------------|----------------------------------------------------------------------------------------|
| <b>JOB TITLE</b>     | YEADING INFANT AND NURSERY<br>SCHOOL,<br>CARLYON ROAD<br>HAYES<br>MIDDLESEX<br>UB4 0NR |
| <b>DRAWING TITLE</b> | PROPOSED ELEVATION                                                                     |

|                       |            |                 |    |
|-----------------------|------------|-----------------|----|
| <b>DATE</b>           | 03.07.2020 | <b>DRAWN</b>    | JN |
| <b>SCALE</b>          | 1:50 @ A1  | <b>CHECKED</b>  | IH |
| <b>DRAWING NUMBER</b> | J9757-008  | <b>REVISION</b> | A  |

