

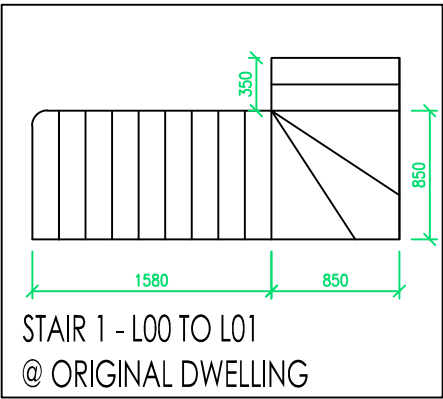


NOTES

THIS DRAWING IS FOR PLANNING PURPOSES ONLY.

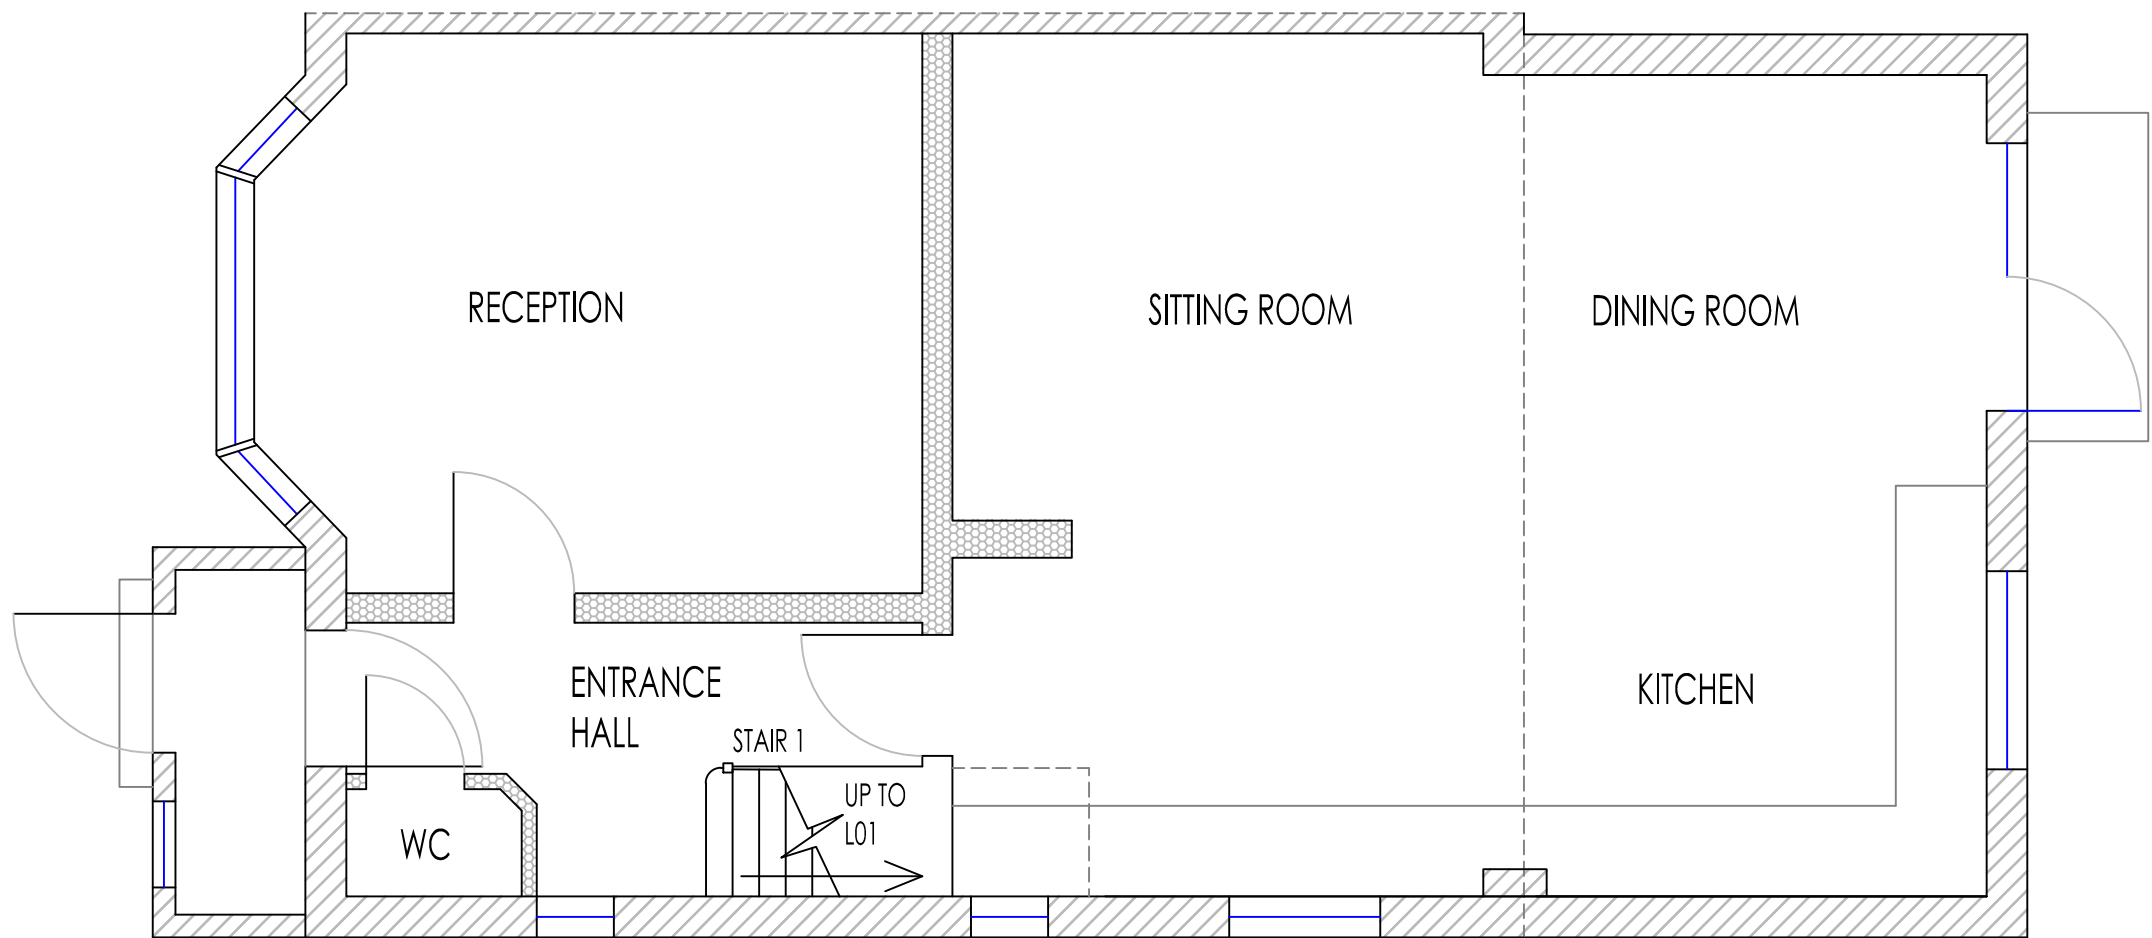

EXISTING GROUND
FLOOR PLAN
Scale 1:50

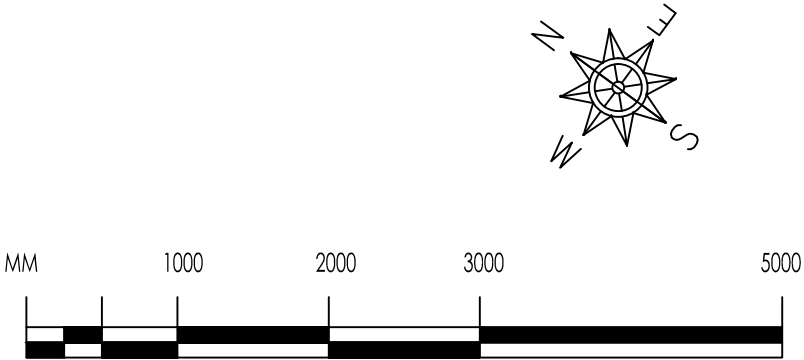

ADDRESS: 102 APPLE TREE AVENUE, HILLINGDON UB8 3PU	SCALE	1:50
	DATE	MAR'16
TITLE: EXISTING GROUND FLOOR PLAN		
DWG REF: UB83PU-DWG-004	REV: 00	