



NOTES

THIS DRAWING IS FOR PLANNING PURPOSES ONLY.

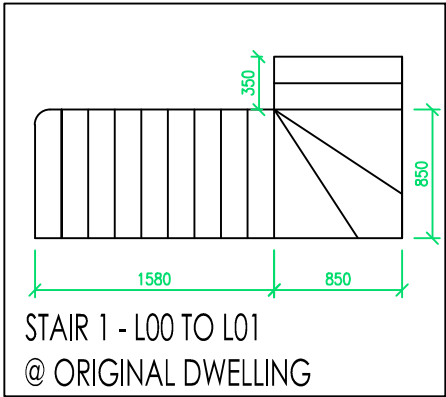

EXISTING FIRST
FLOOR PLAN
Scale 1:50

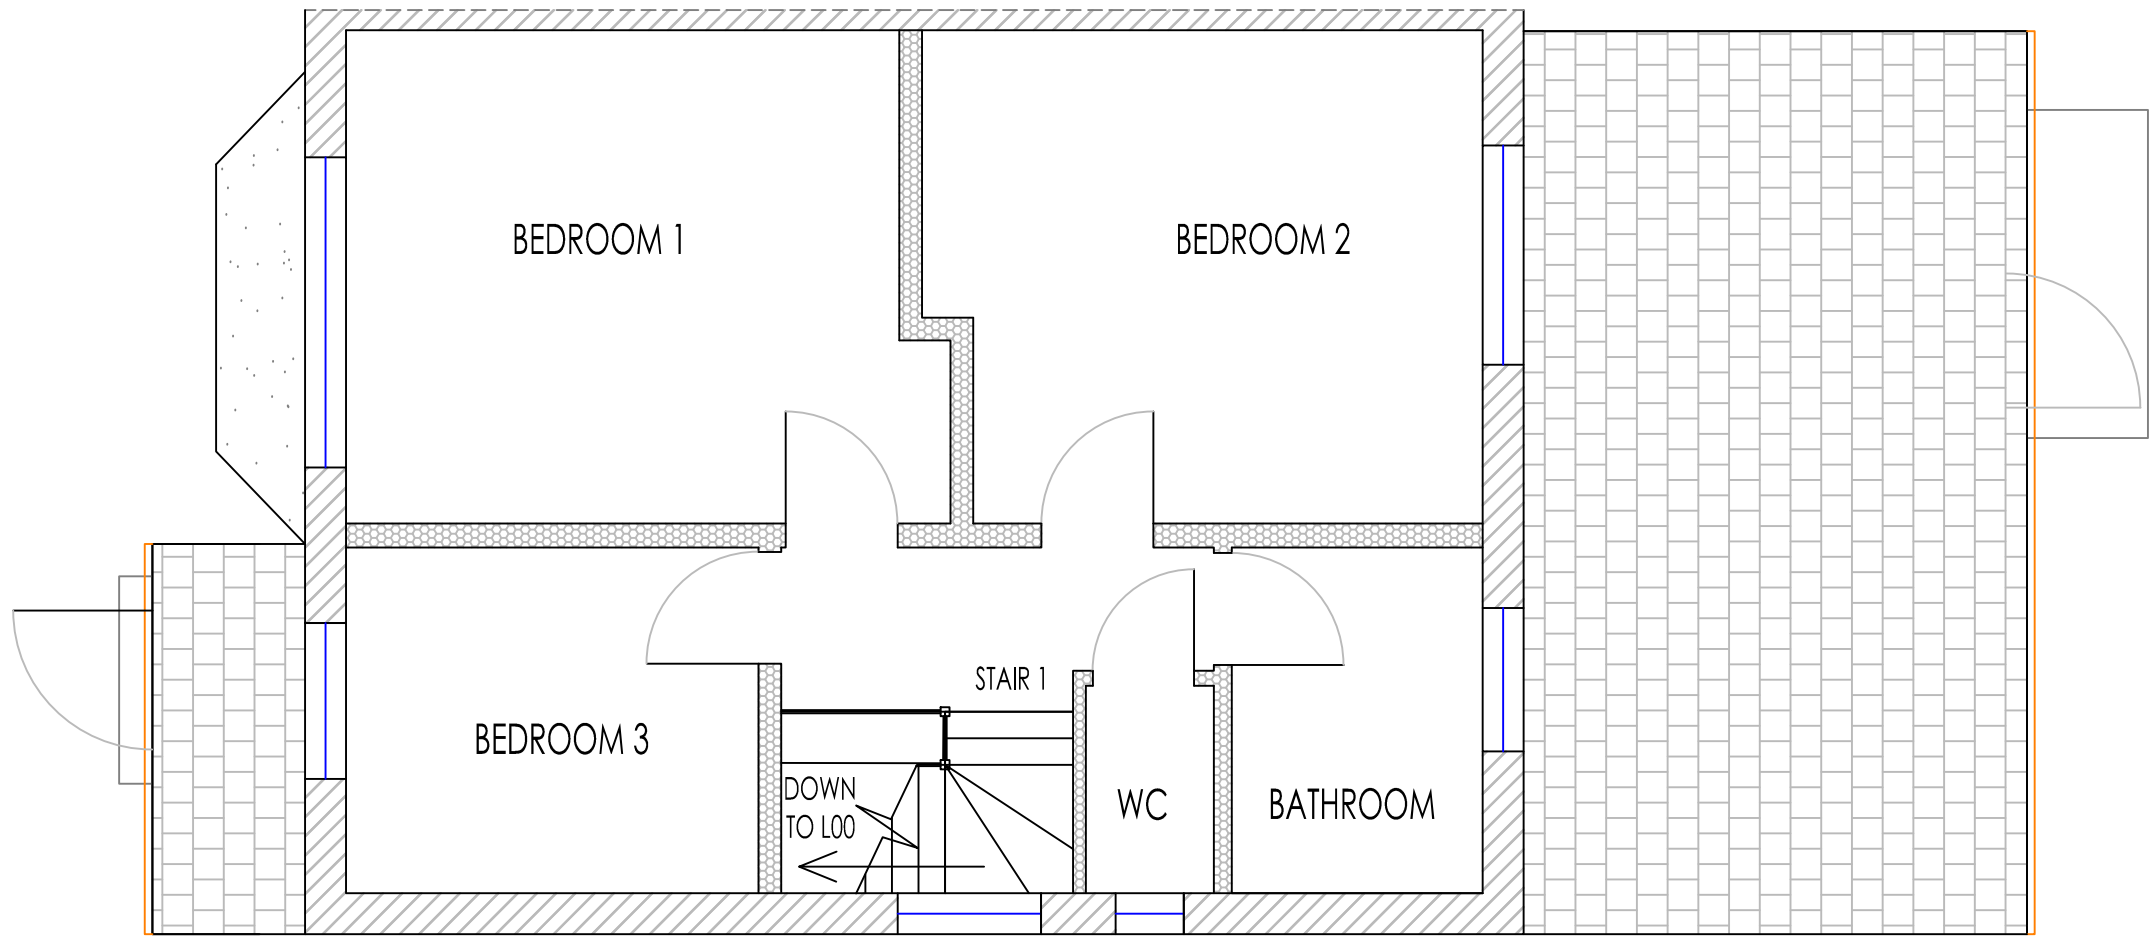

ADDRESS: 102 APPLE TREE AVENUE, HILLINGDON UB8 3PU	SCALE	1:50
	DATE	MAR'16
TITLE: EXISTING FIRST FLOOR PLAN		
DWG REF: UB83PU-DWG-005	REV: 00	