

Contact:
Email: info@bluearchdesign.co.uk,
Cell: 044 + 078 3293 8374
Web site: www.bluearchdesign.co.uk

Notes:
© 2021 Blue Architecture Limited.
All rights reserved.
All drawings are for the purpose of gaining
Planning Permission approval only.
All written dimensions to be taken in
preferences to scaled dimensions.

Proposed Shop:
Carpet Area : 73.96 Sq.M

Rev.	Description	By	Ckd	Date

Client:
Mr. Krishna Basnet.


Project:
Change of Use from E(a) to E (b).
A1 (shop) to A3 (Restaurant)

Location:
658 Uxbridge Road, Hayes,
Middlesex, UB4 0RY.

Status:
PLANNING




Title:
Proposed Floor and Block plans.

Drawn by:	Sr. Fr.	Checked by:
L.p	---	R.k
Project no:	Sheet Size	Sheet no.
BAL-1510	A3	
Date:	Scale:	
26/05/2021	1:100,500	

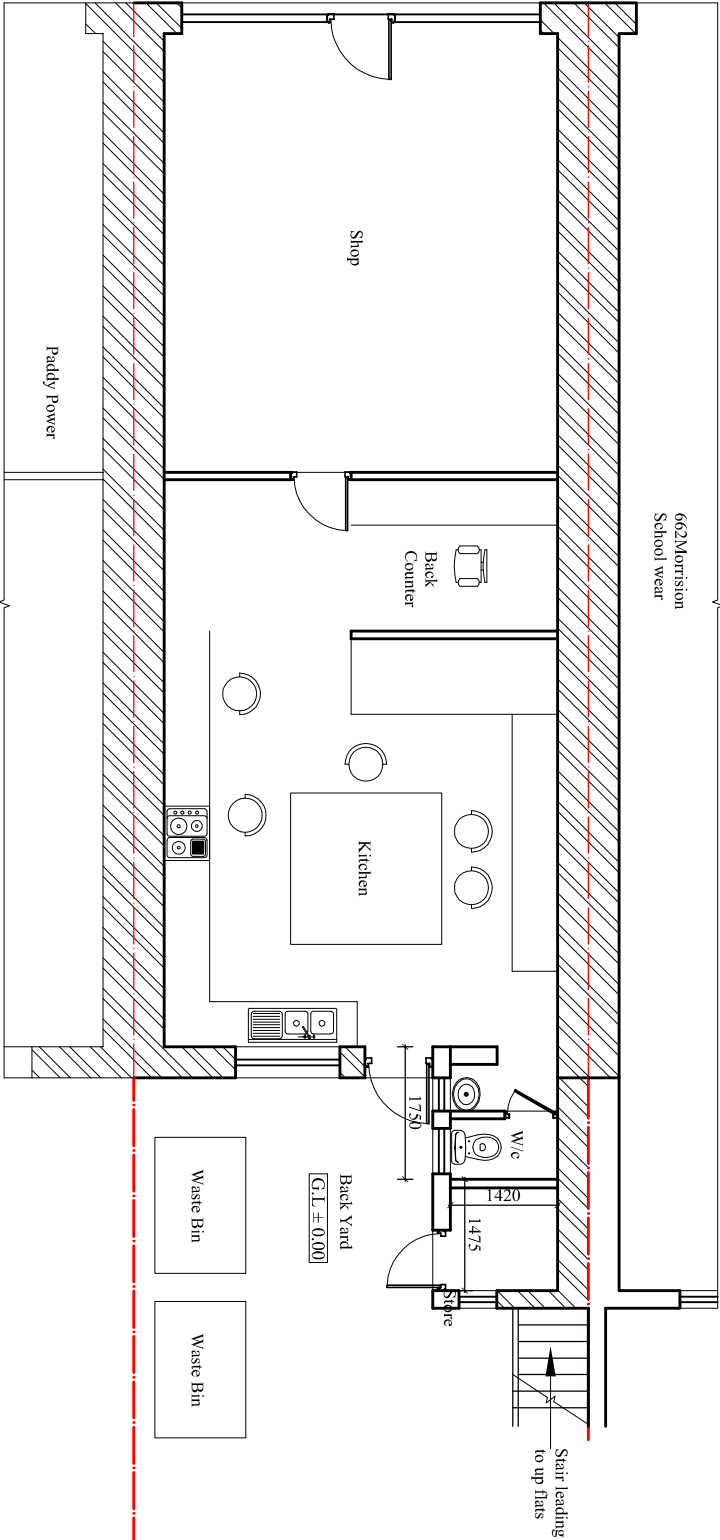

Existing /Proposed Ground Floor Plan
Scale: 1:100

Floor Accomodation:	
1. Shop (Front and back room):	13.40 M x 5.20 M
2. Toilet -----	1.75 M x 1.42 M
3. Store -----	1.475 M x 1.42 M

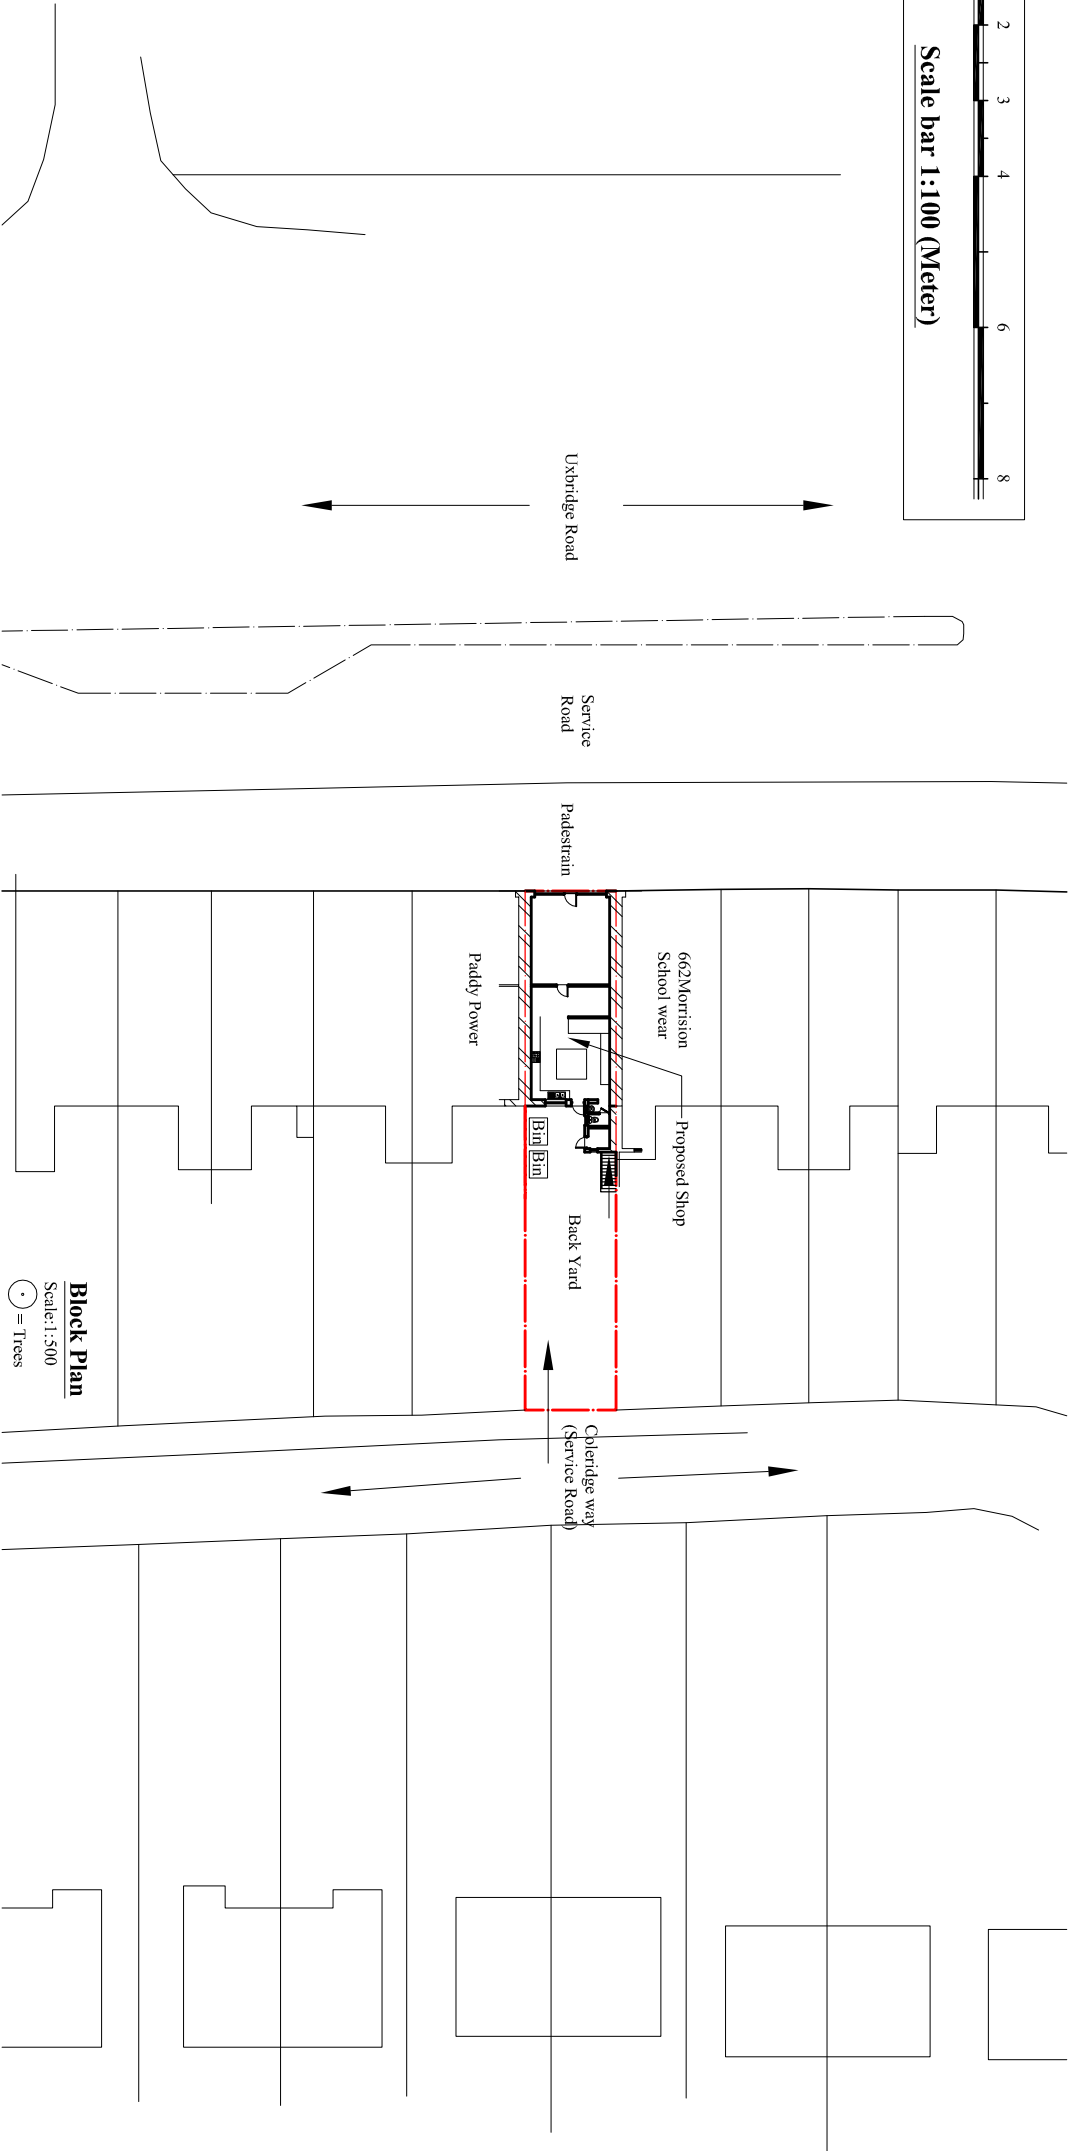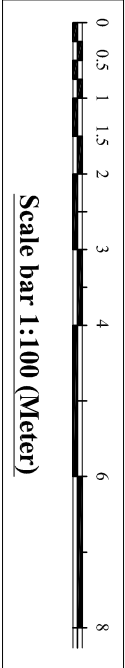 

Block Plan
Scale: 1:500
● = Trees