




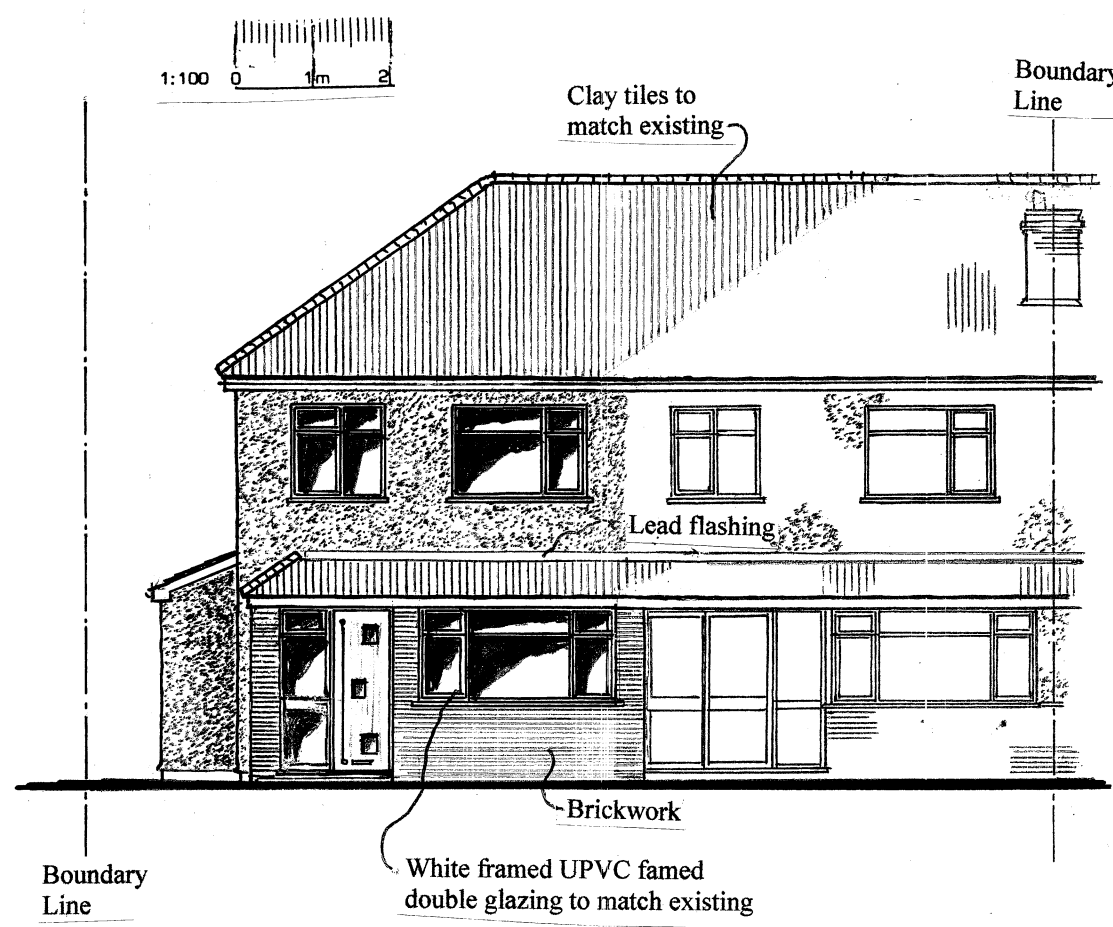


FRONT ELEVATION

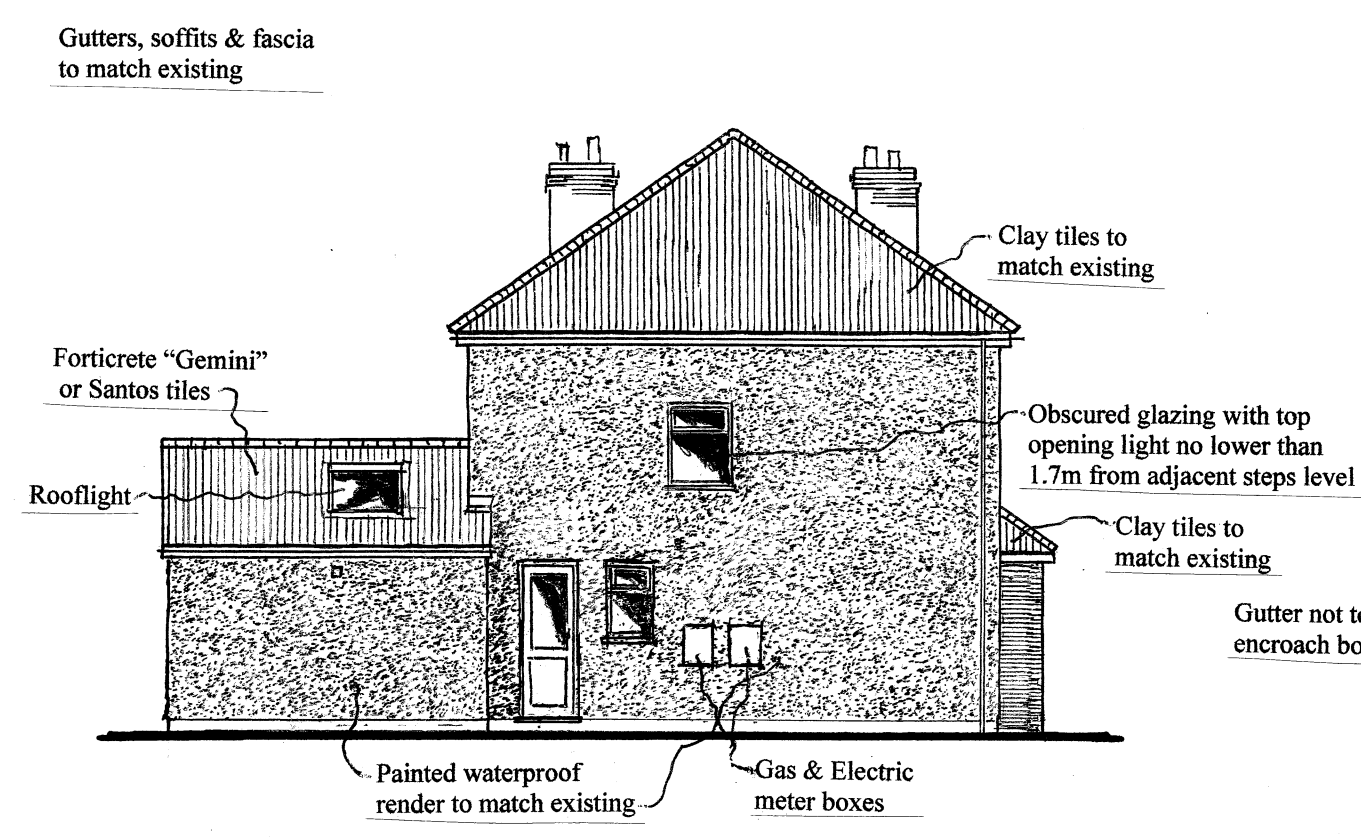


SIDE ELEVATION

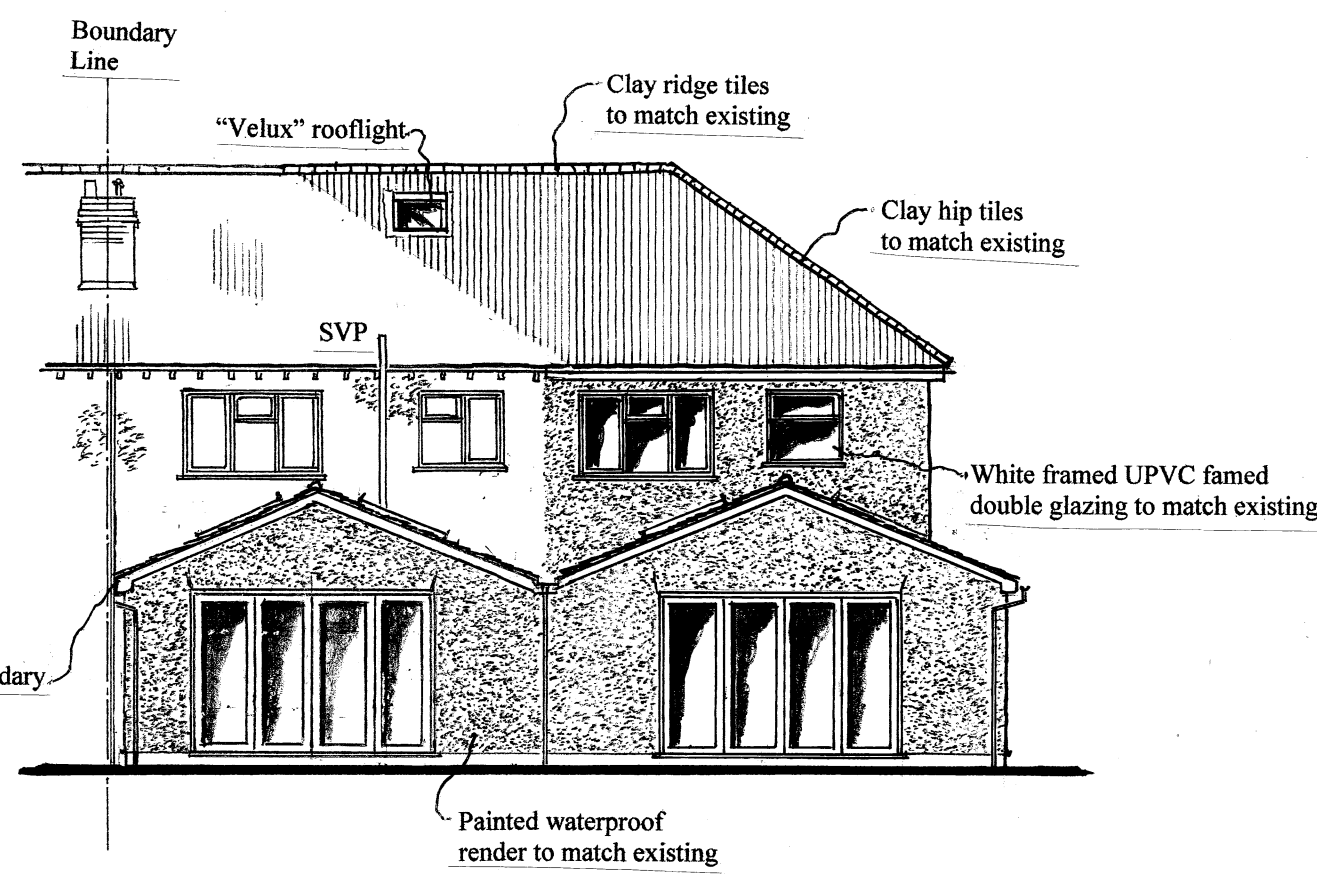


REAR ELEVATION

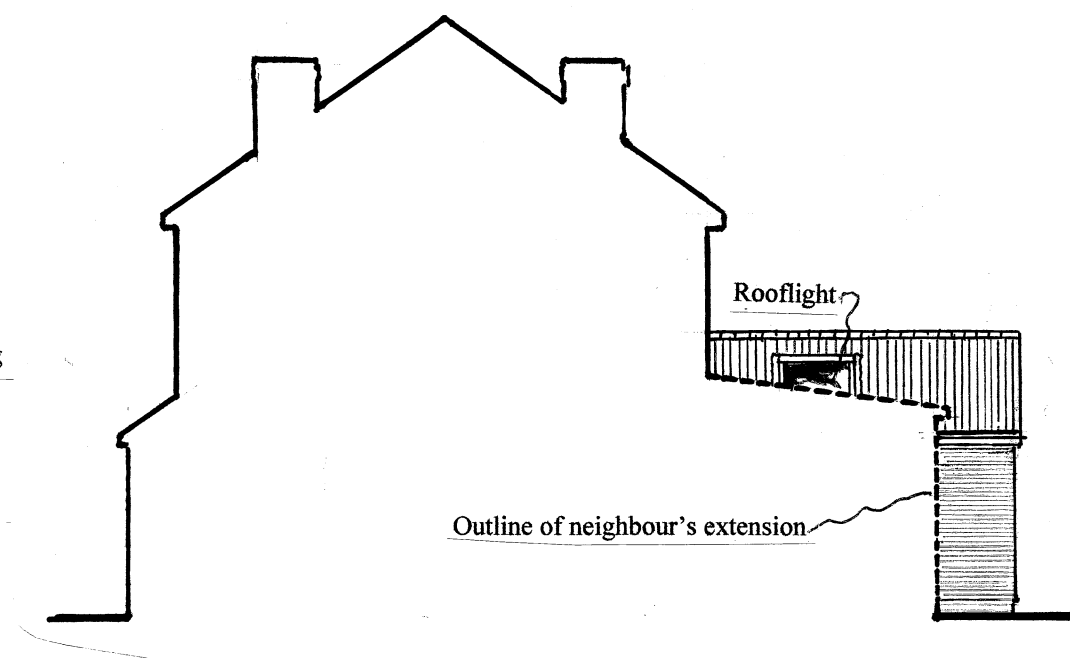


NEIGHBOURING SIDE ELEVATION

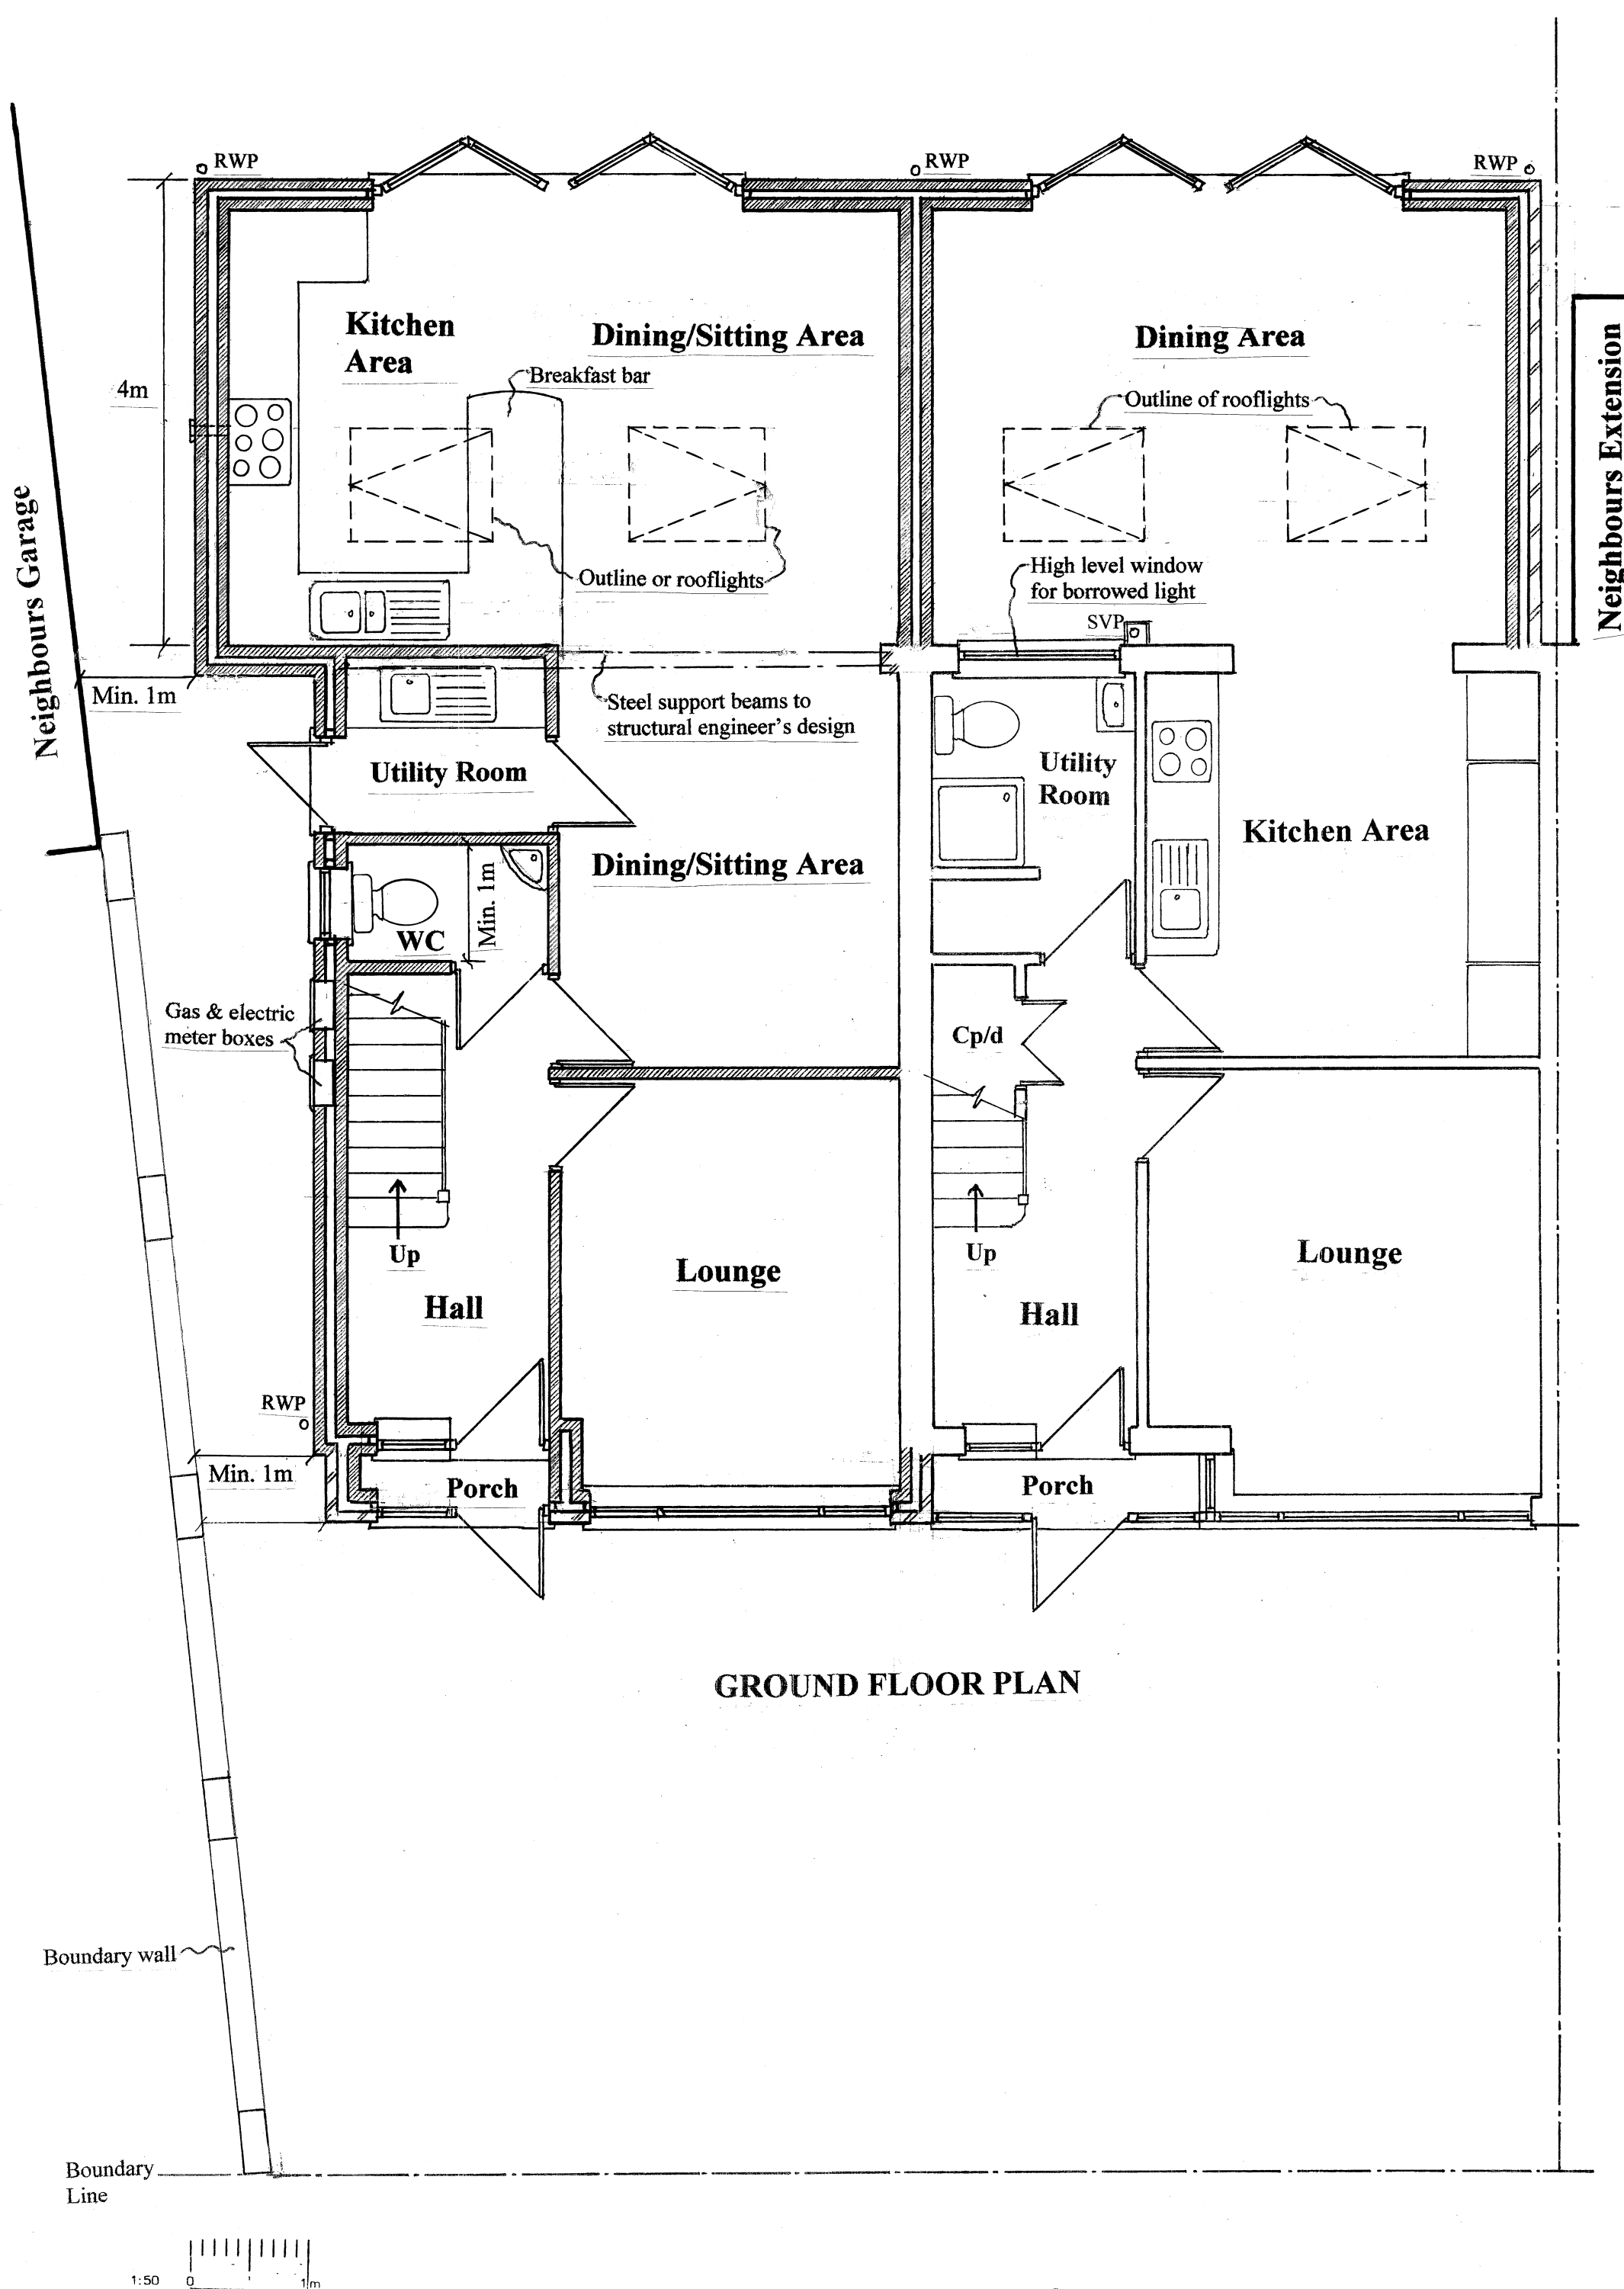

GROUND FLOOR PLAN

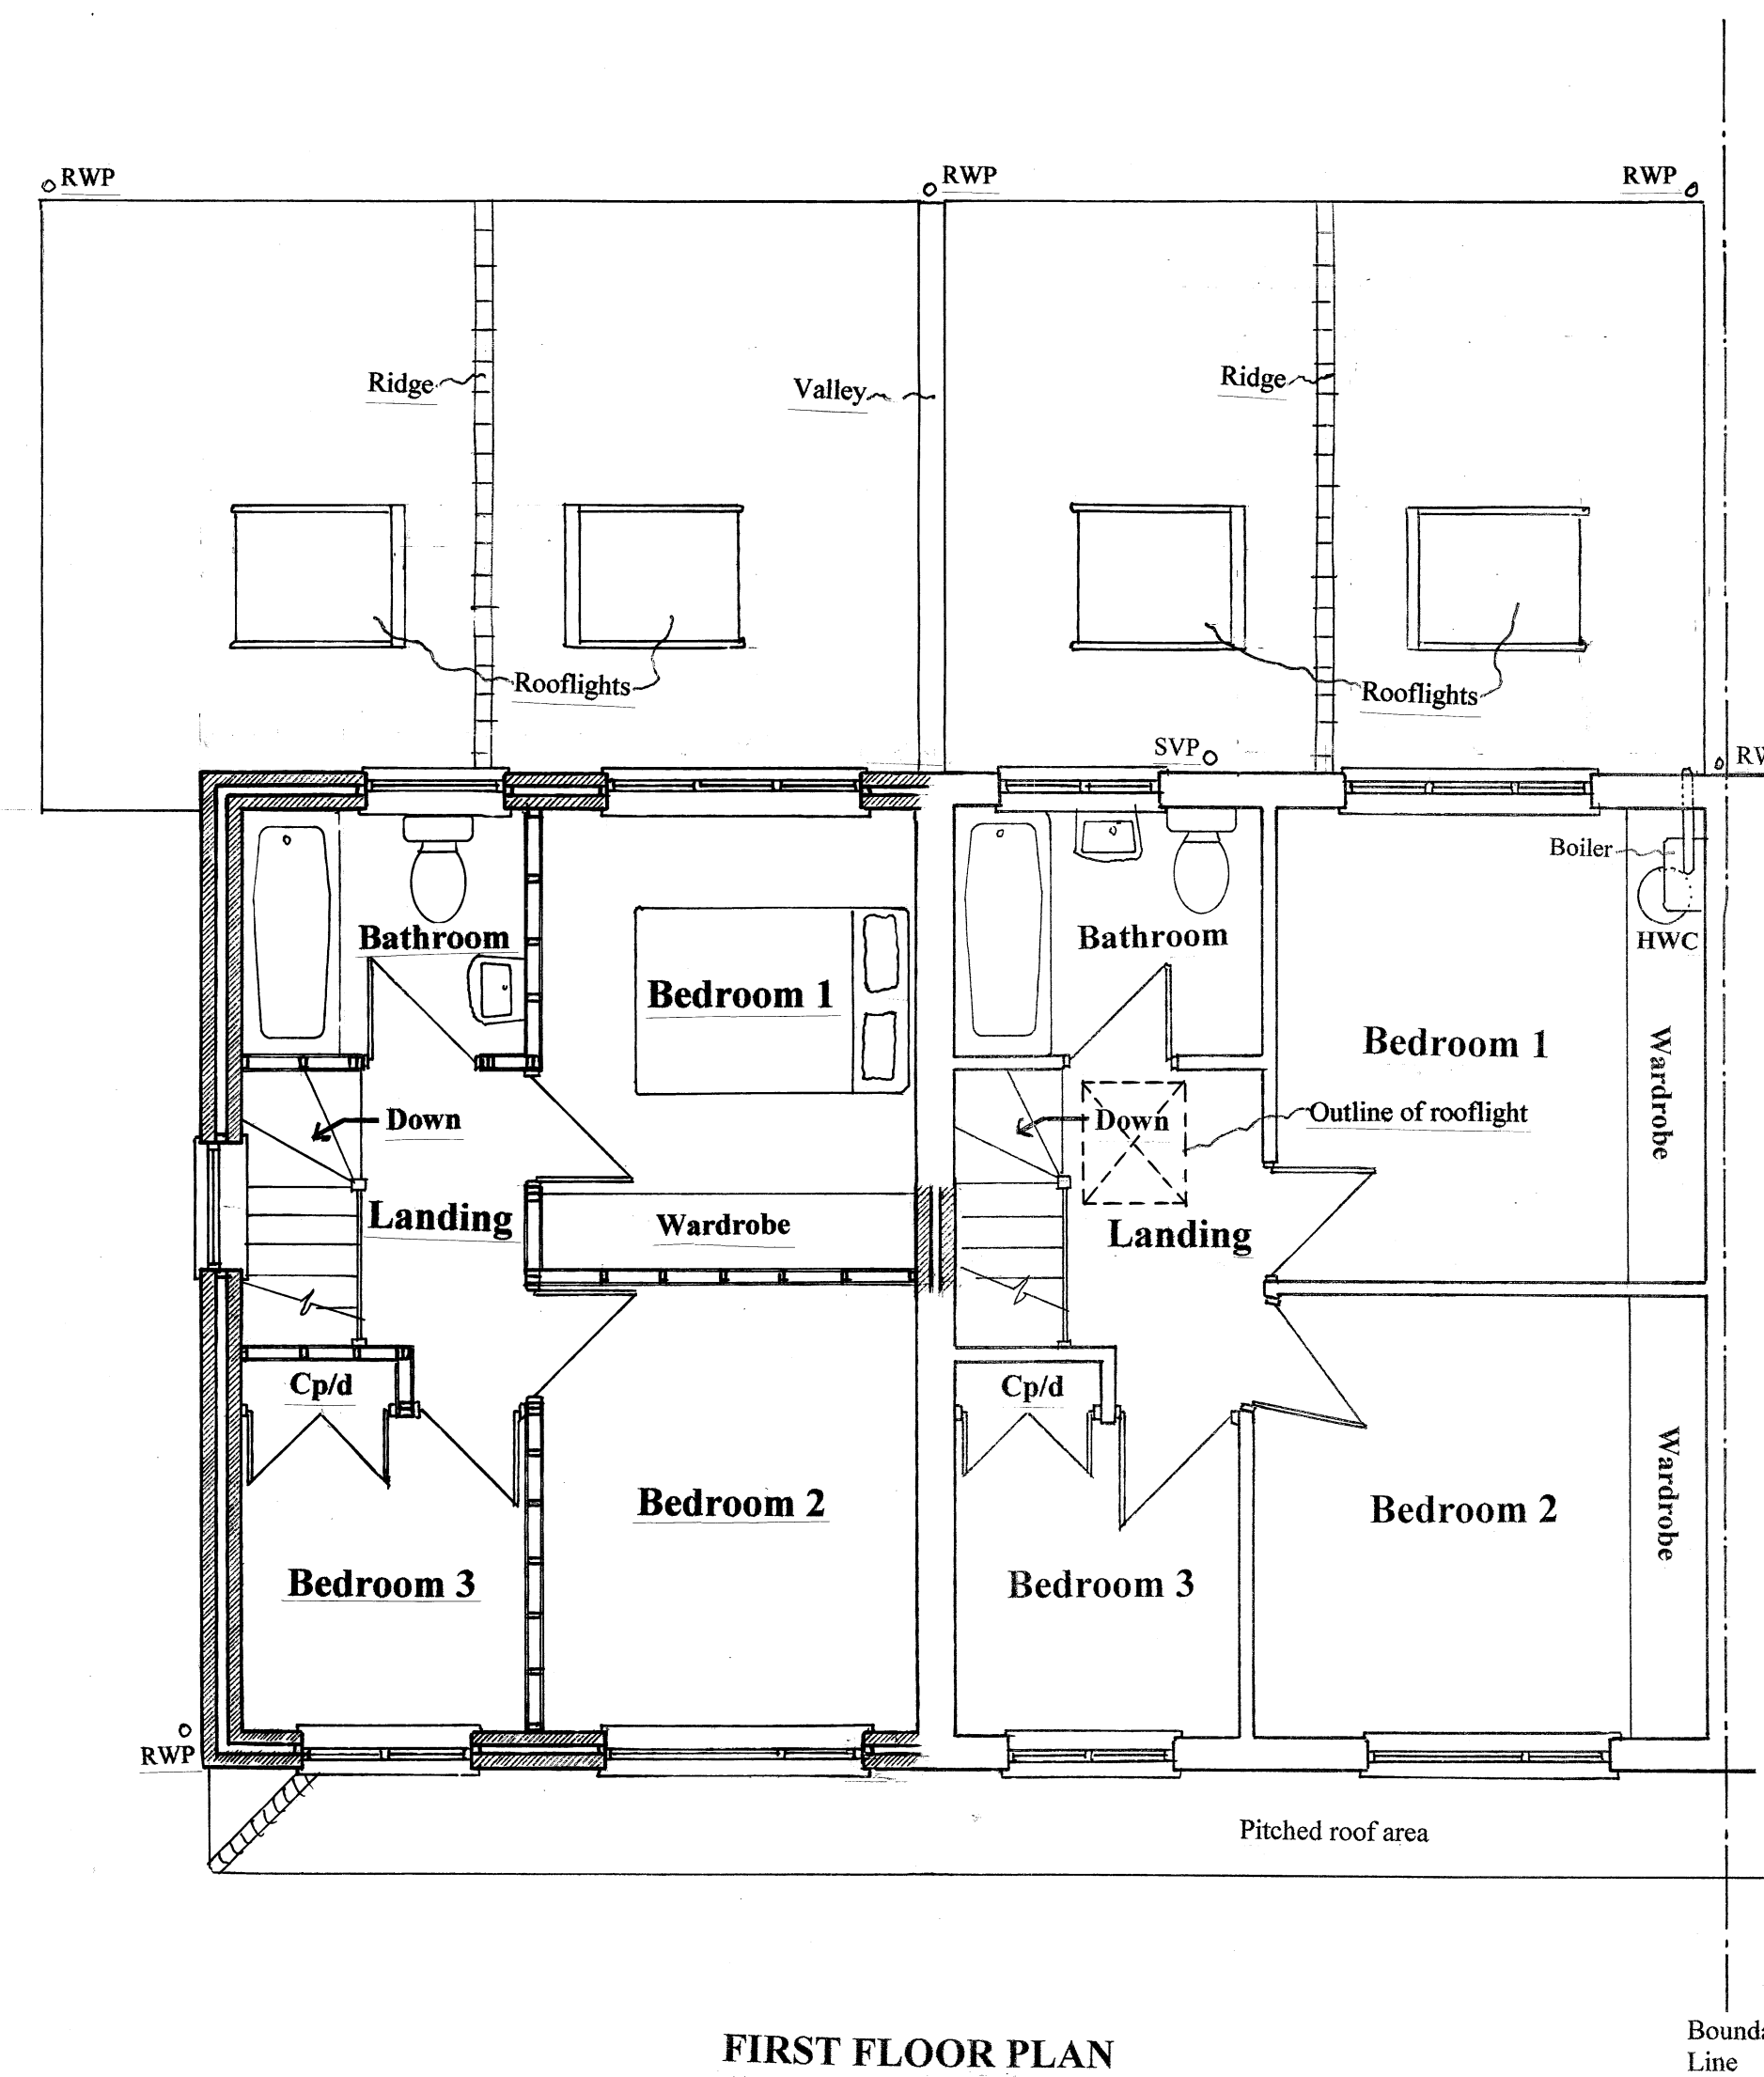

FIRST FLOOR PLAN

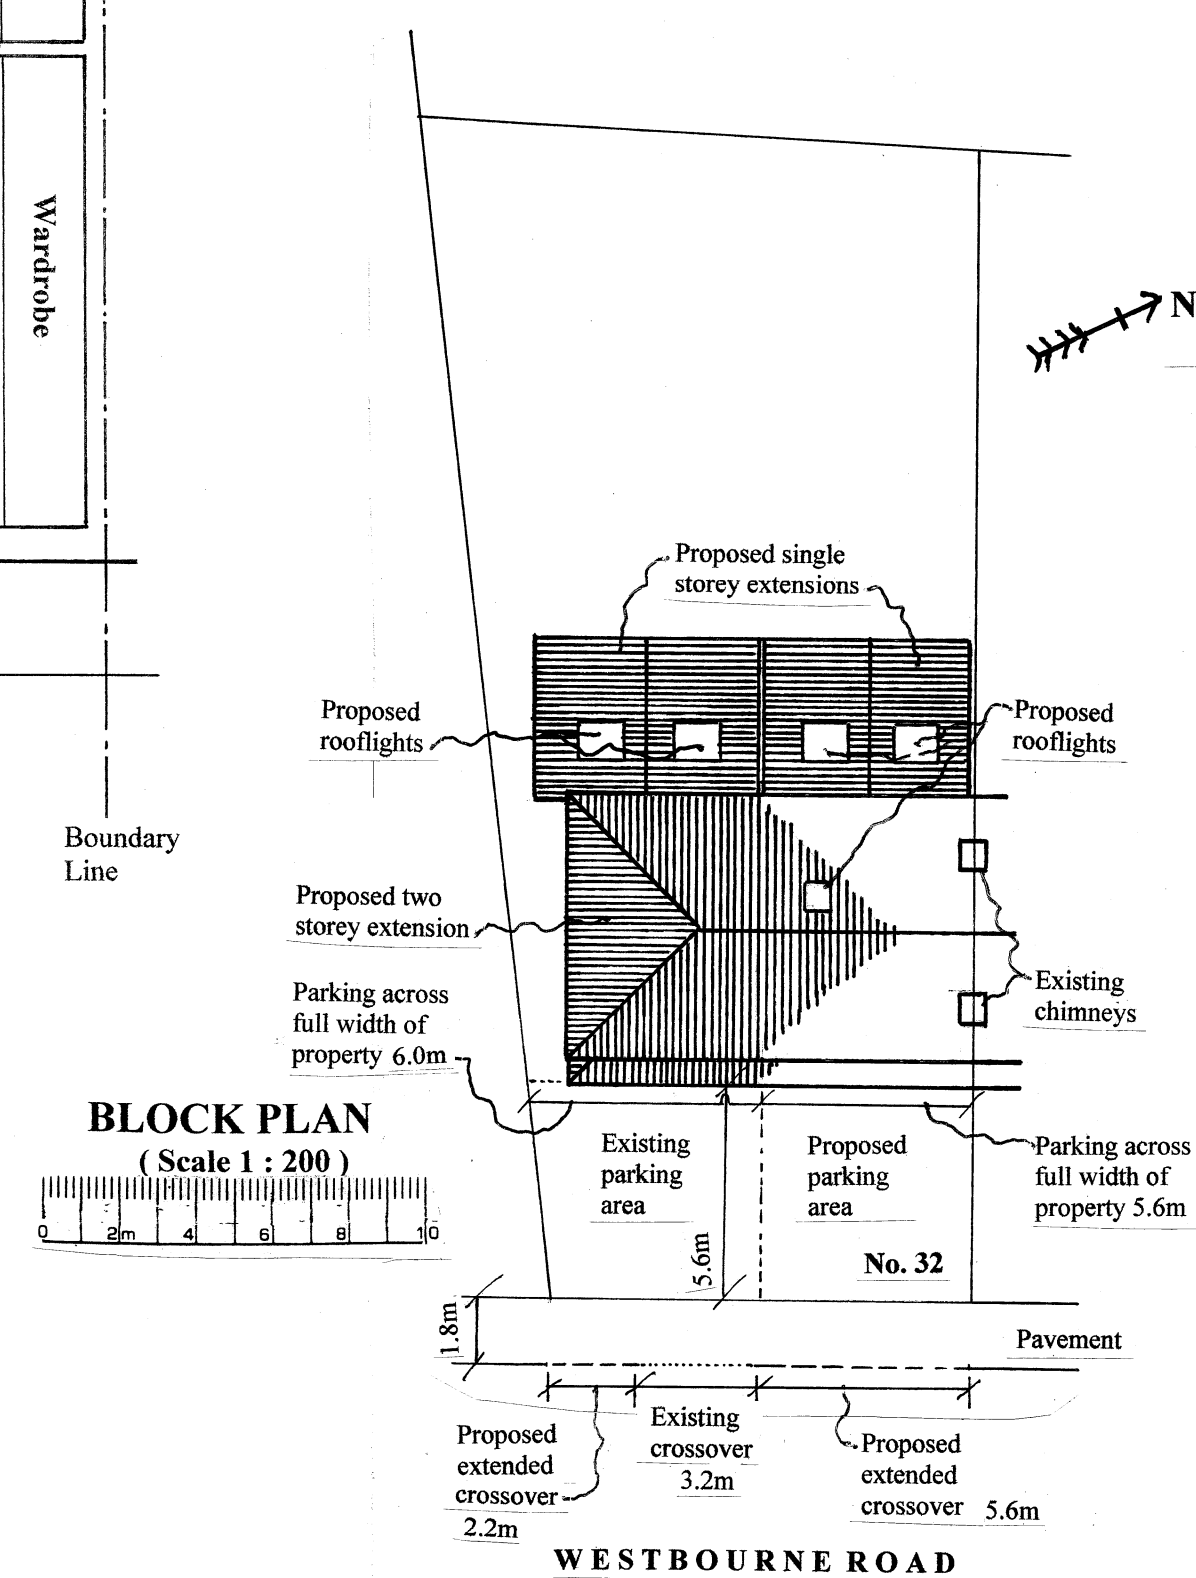

BLOCK PLAN
(Scale 1 : 200)

Revision A-Planning Validation Notes Added.

CARLIN DESIGN
(Planning & Building Control Design Services)
57 Poppy Road, Princes Risborough, HP27 9DB
01844 342716; 07730 467657
carlins@talktalk.net

job

**Extensions & Alterations to
form Attached Dwelling,
32 WESTBOURNE ROAD,
HILLINGDON.**

drawing

Proposed Plans & Elevations.

scale

date

1 : 100 / 1 : 50

June. 2017

reference no. 2K17/9/2 (Rev. A)