

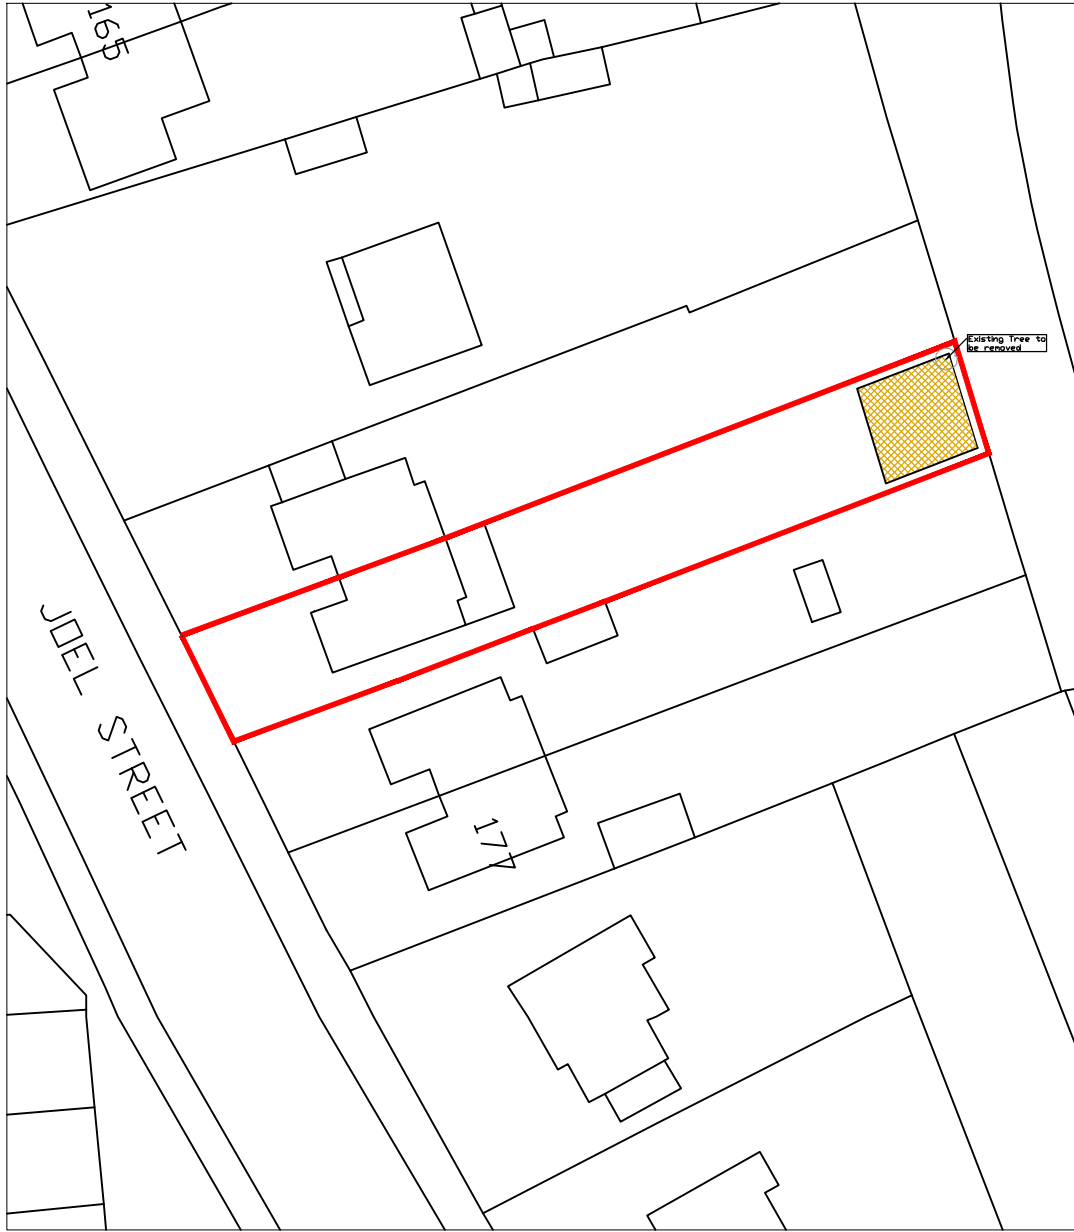


SCALE 1:500
METRES
SITE BLOCK PLAN

 

LOCATION MAP

CLIENT Mr. & Mrs. Gajjar	SITE 173 Joel Street NORTHWOOD HILLS HA5 2PD	Date: 23.09.2018	
DRAWING NO: KUG.PA.2018.A101	DRAWING TITLE OS MAP, LOCATION MAP	Scale @ A3: AS SHOWN	
		Revision: P01	

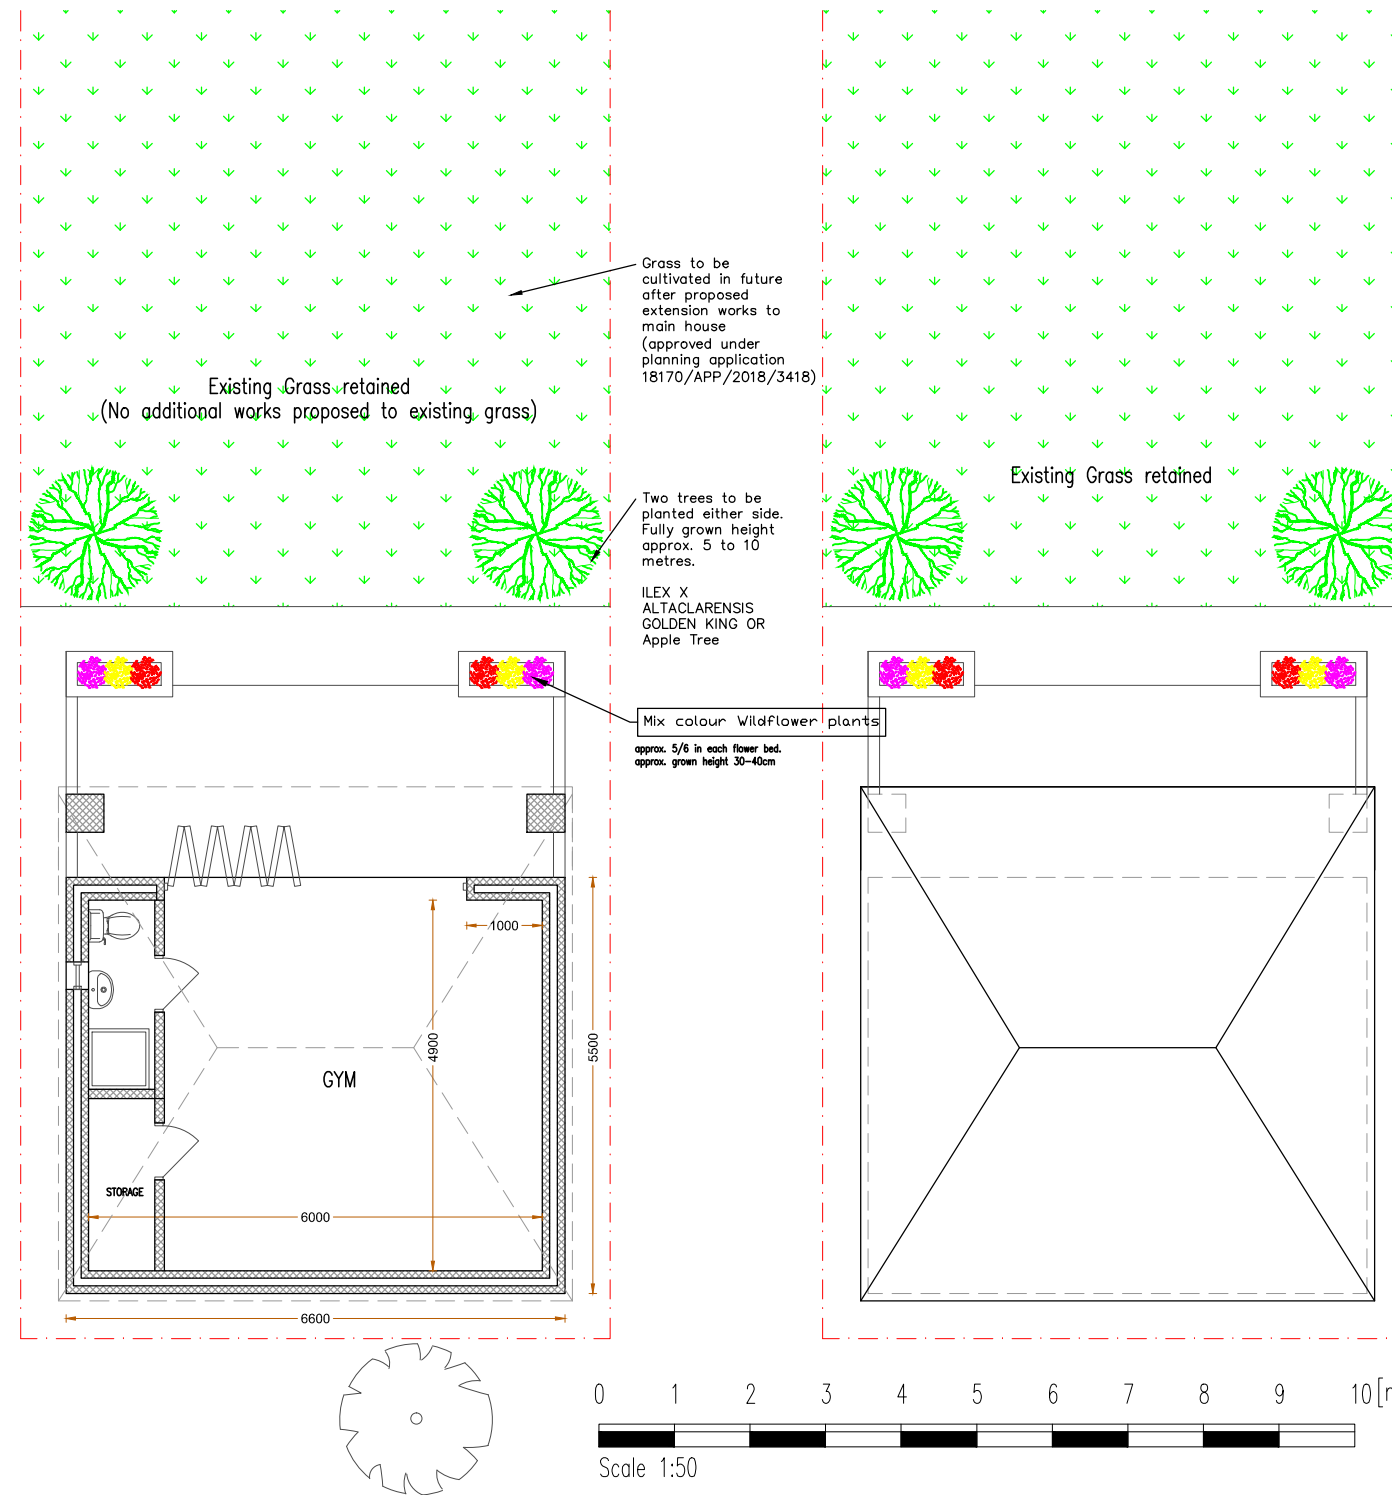

Proposed Outbuilding Plan

Proposed Outbuilding Roof Plan

Revision notes:		
Rev:	Date:	Notes:
P01	15.12.2017	For Planning Approval
P02	21.02.2019	For Planning Approval


CLIENT
Mr. & Mrs. Gajjar
DRAWING NO:
KUG.PA.2017.OB101

SITE
173 Joel Street Pinner HA5 2PD
DRAWING TITLE
Proposed Outbuilding


Date:
21.02.2019
Scale @ A3:
1:100
Revision:
P02

info@sheladiya.com
www.sheladiya.com
+ 44 (0) 203 129 9374




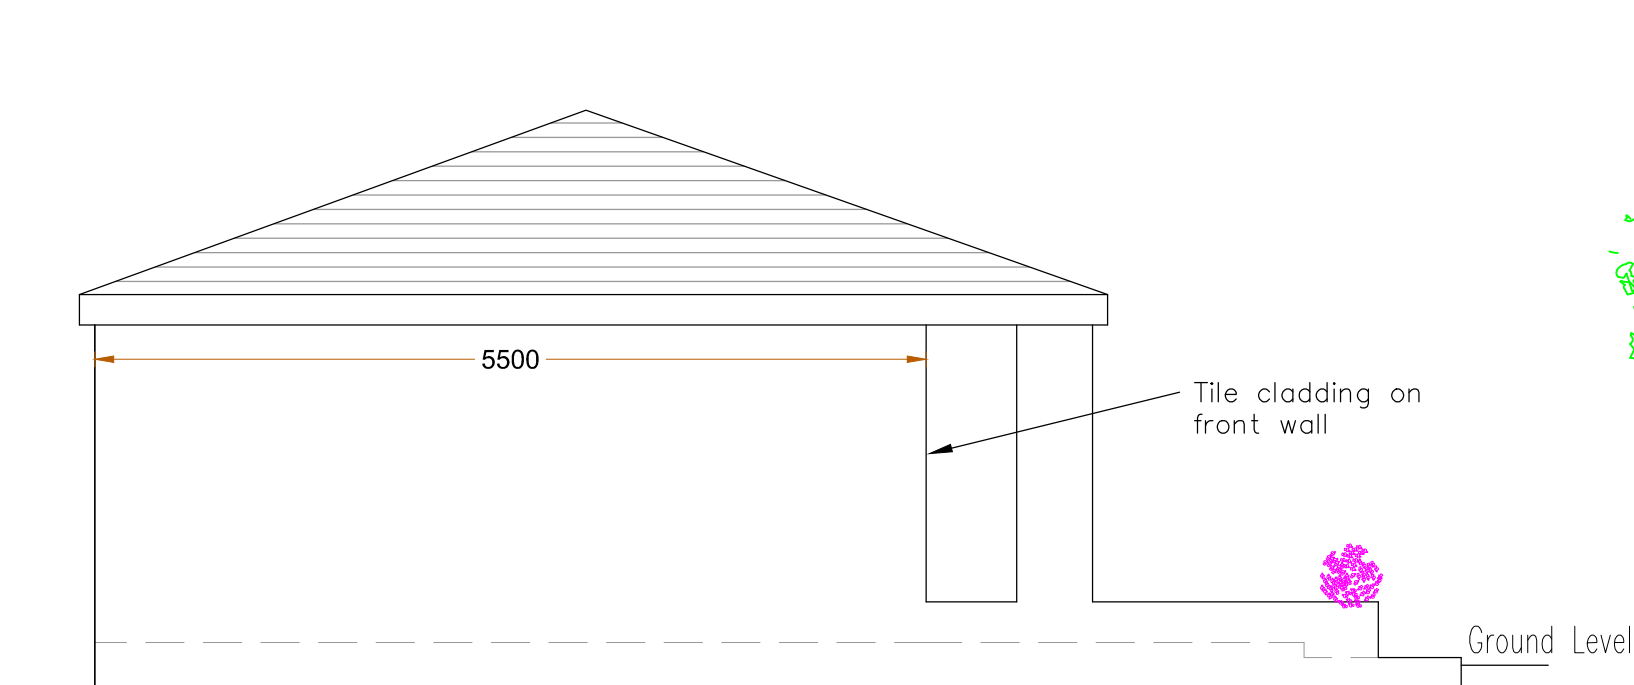


Proposed Side Elevation

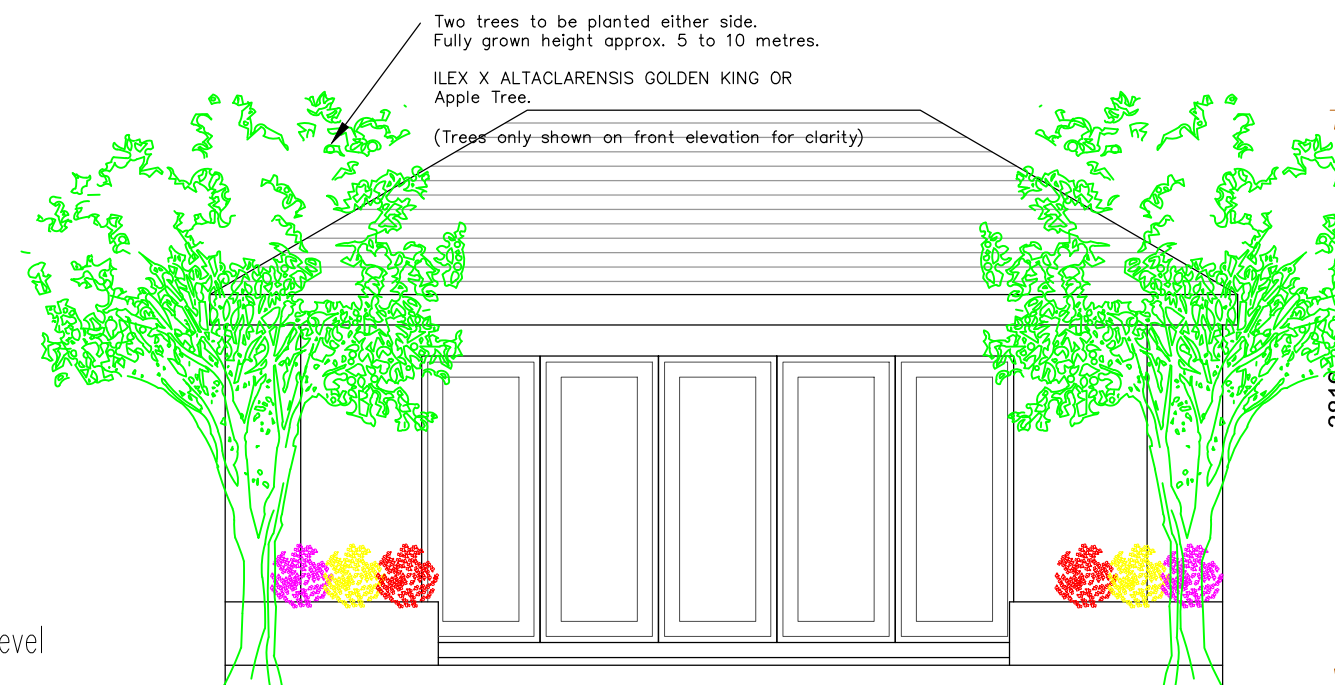

Proposed Front Elevation

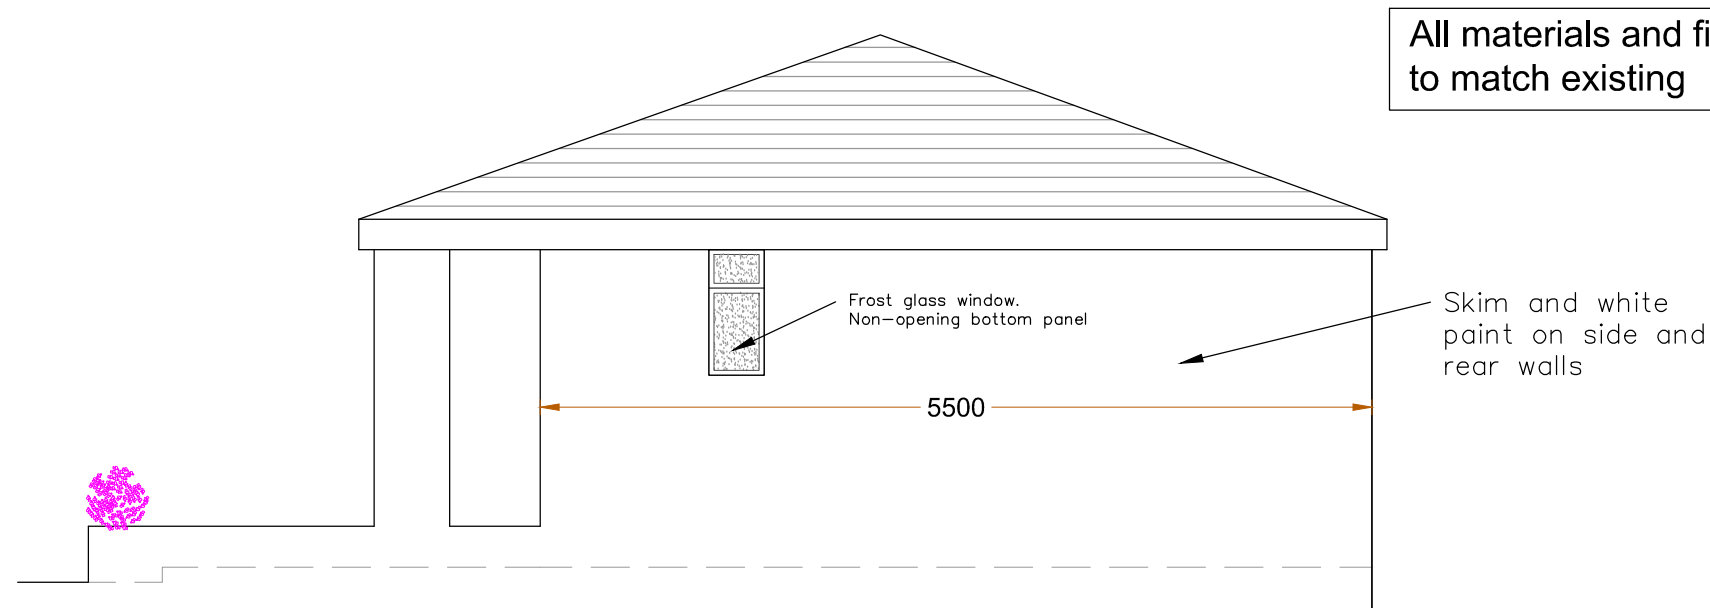

Proposed Side Elevation

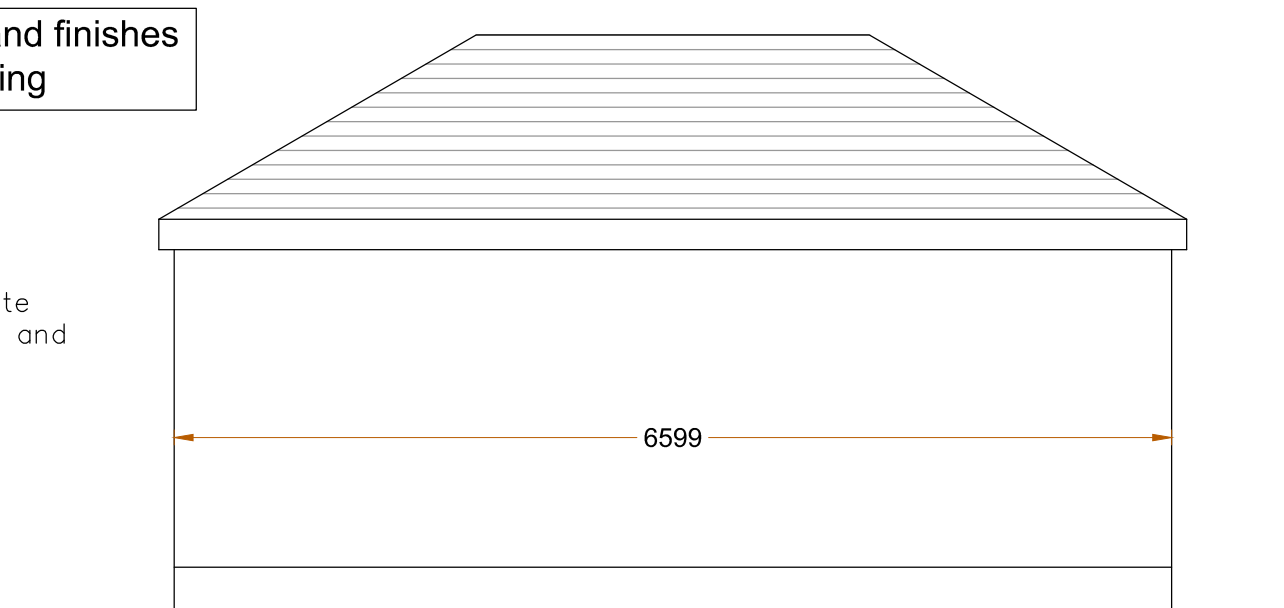

Proposed Rear Elevation



Revision notes:		
Rev:	Date:	Notes:
P01	15.12.2017	For Planning Approval
P02	21.02.2019	For Planning Approval

CLIENT
Mr. & Mrs. Gajjar
DRAWING NO:
KUG.PA.2017.OB102

SITE
173 Joel Street Pinner HA5 2PD
DRAWING TITLE
Proposed Outbuilding Elevations

Date:
21.02.2019
Scale @ A3:
1:50
Revision:
P02

info@sheladiya.com www.sheladiya.com + 44 (0) 203 129 9374	
---	--