




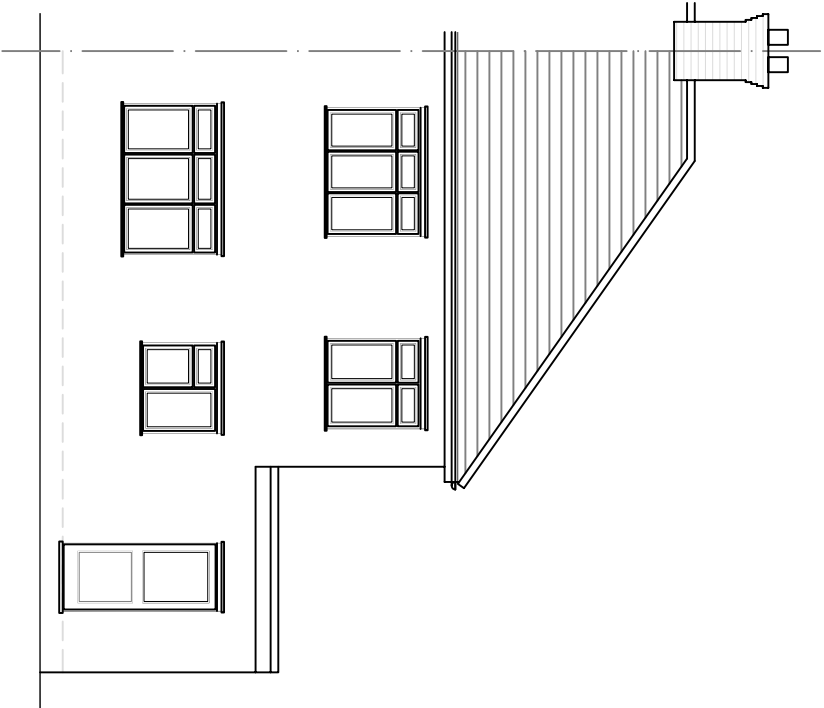


Rear Elevation

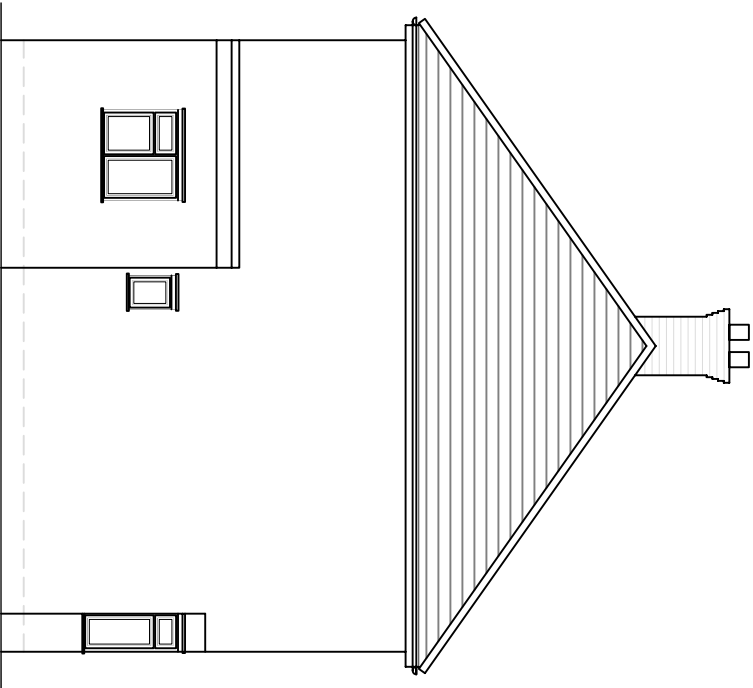


Side Elevation (LHS)

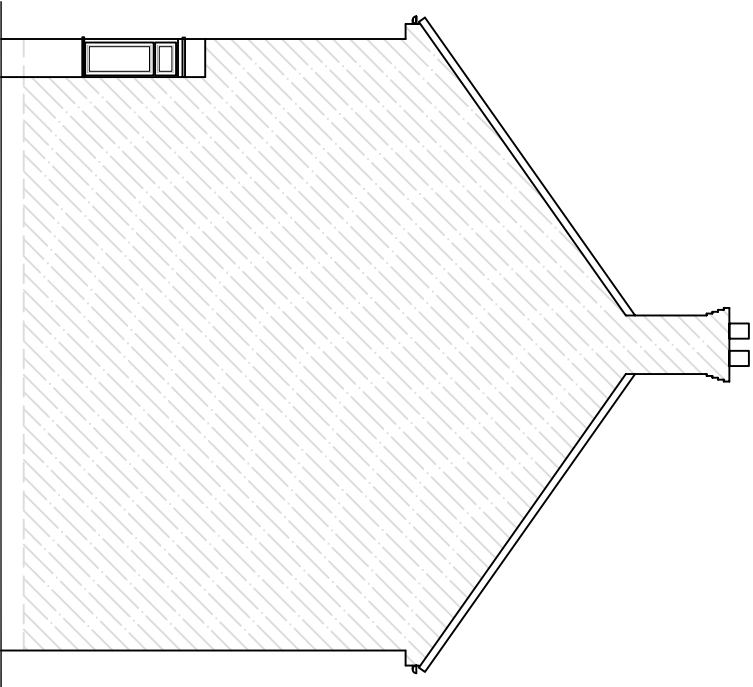

Side Elevation (RHS)

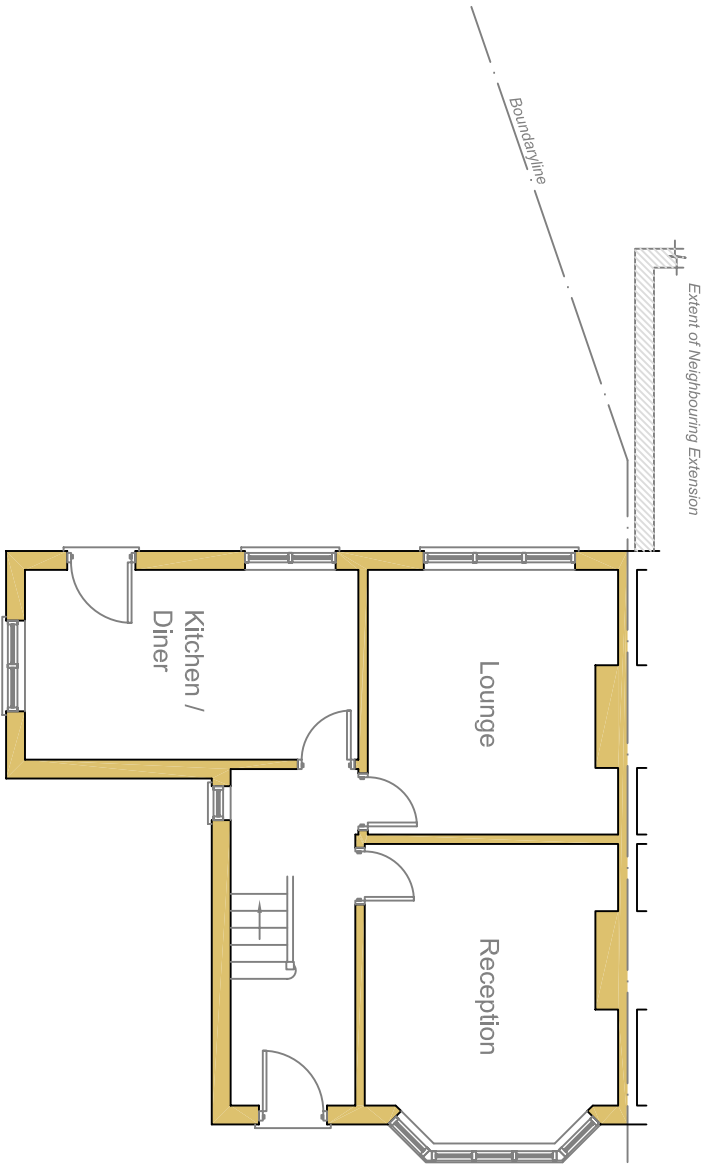

Ground Floor Plan

 

Scale 1 to 100

rev			

These drawings should be approved by local Authority

No dimensions to be scaled from this drawing. All dimensions to be checked on site. This drawing is copyright and should not be reproduced without permission of the Architects.

client:

Mr & Mrs Muthreja

project:

33 Hayes End Drive
Hayes
UB4 8HD

drawing:

Existing Elevations
& Ground Floor Plan

scale: 1:100 date: Mar 2021 drawn:

02 / 10

rev: