



All materials used in the
proposed will match existing
materials




Rear Elevation

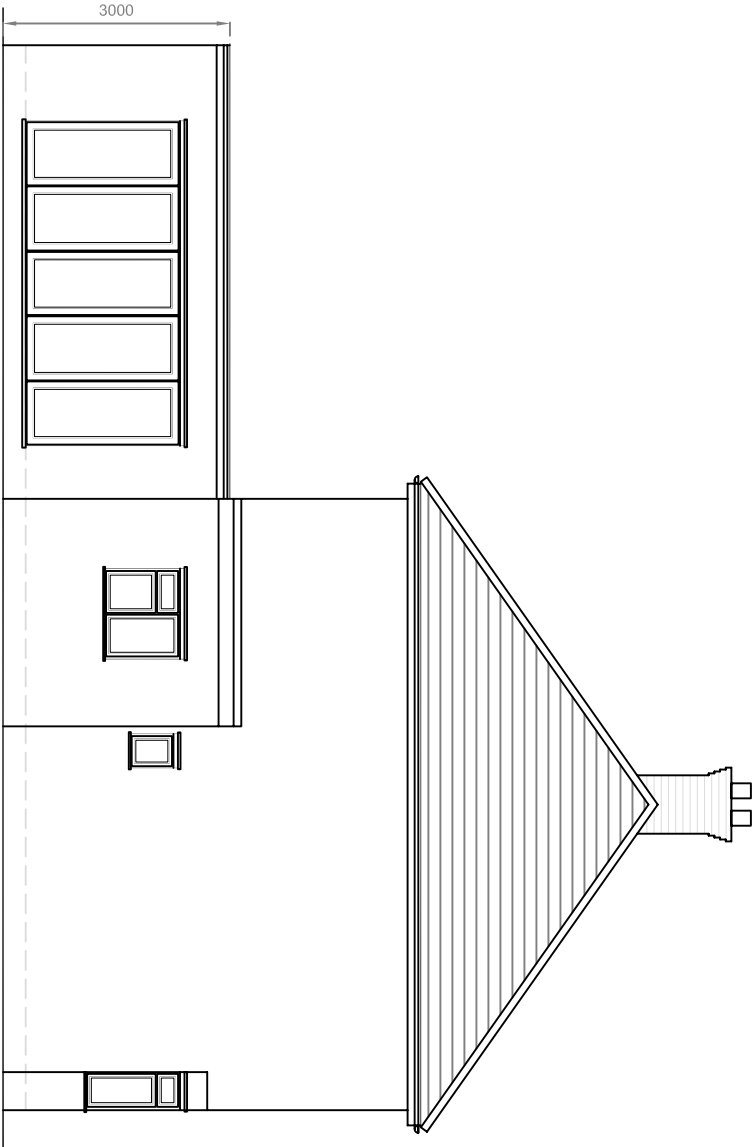


Side Elevation (LHS)

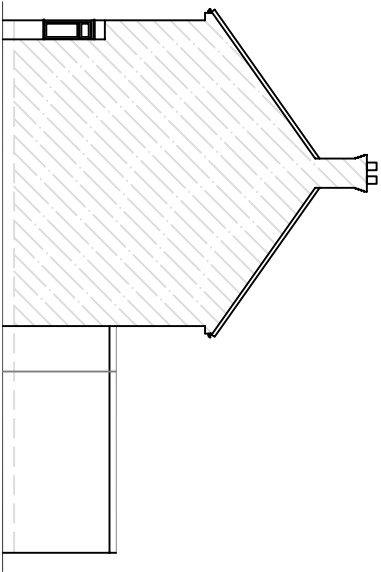

Side Elevation (RHS)
scale 1:200

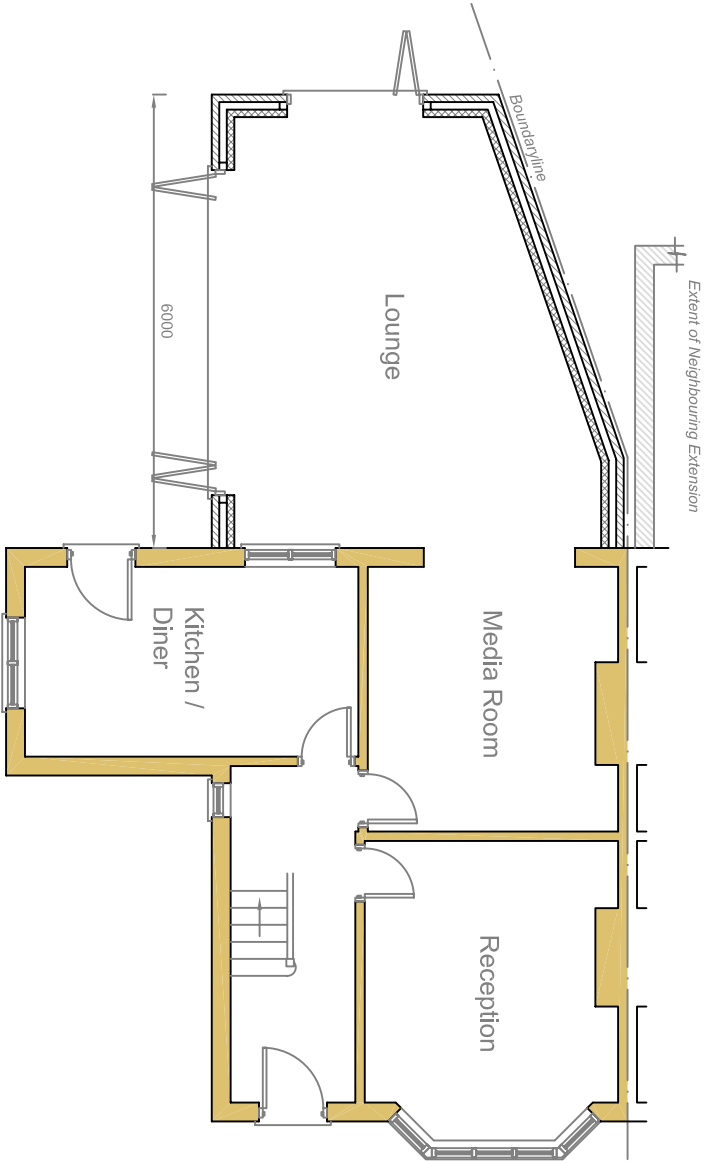

Ground Floor Plan

 

Scale 1 to 100

rev				
These drawings should be approved by local Authority				
No dimensions to be scaled from this drawing. All dimensions to be checked on site. This drawing is copyright and should not be reproduced without permission of the Architects.				
client: Mr & Mrs Muthreja				
project: 33 Hayes End Drive Hayes UB4 8HD				
drawing:				

**Proposed Elevations
& Ground Floor Plan**

scale: 1:100	date: Mar 2021	drawn:
--------------	----------------	--------

03 / 10	rev:
----------------	------