




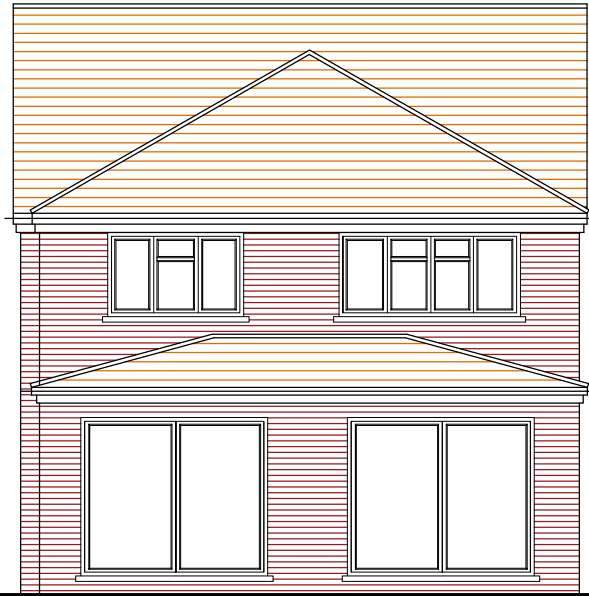


SOUTH ELEVATION

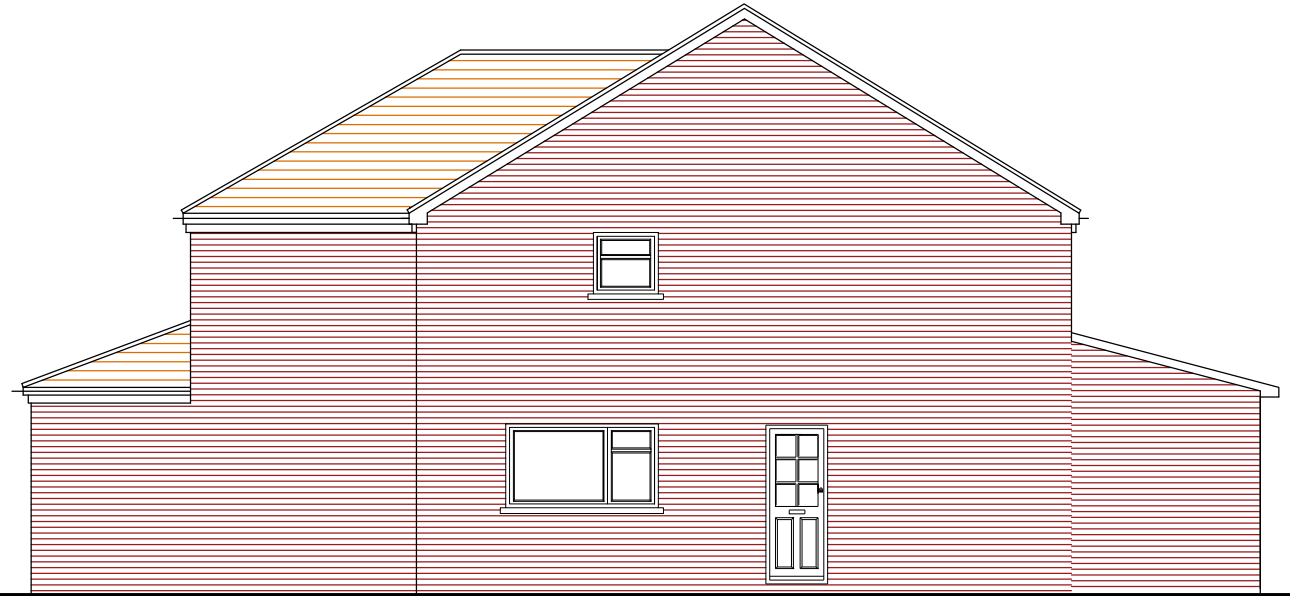

EAST ELEVATION

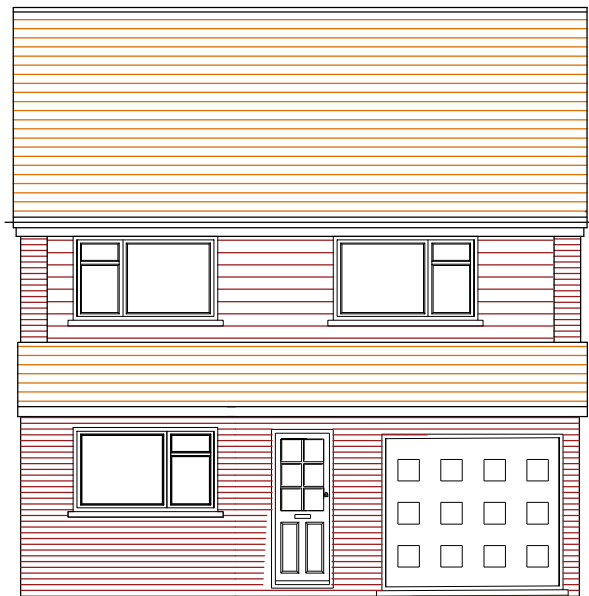

NORTH ELEVATION

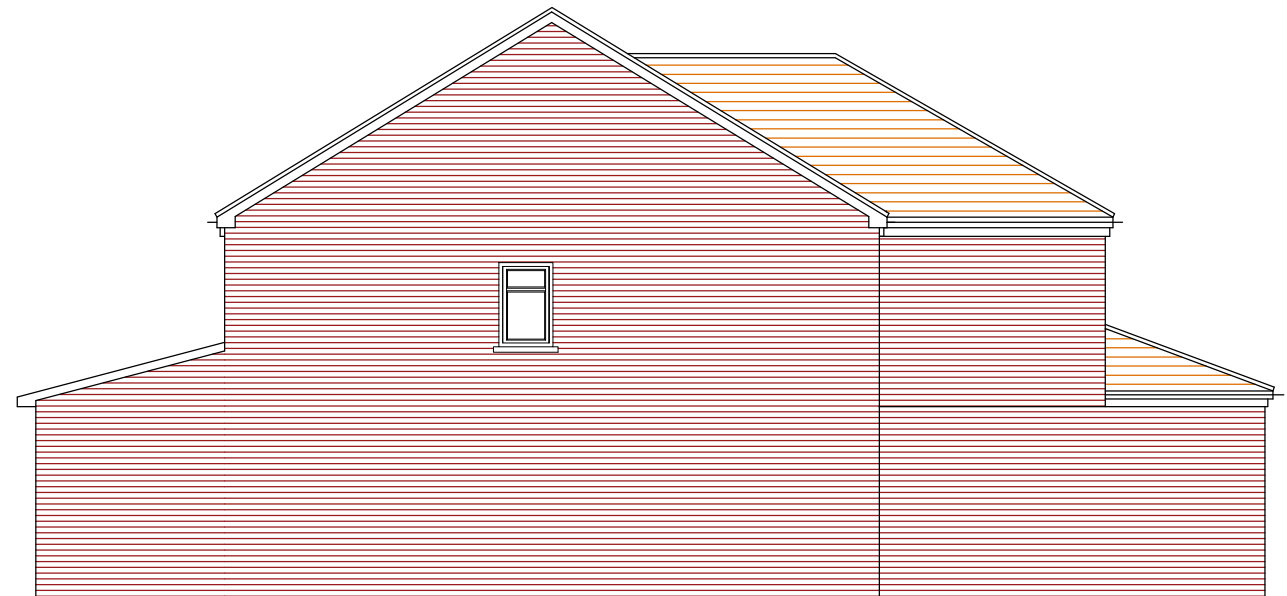

WEST ELEVATION

PROPOSED ELEVATIONS

22 Boniface road, Ickenham, UB10 8BU



THE GILLETT MACLEOD PARTNERSHIP
Chartered Architects & Town Planning Consultants
1 High Road Old Eastcote Pinner Middlesex HA5 2EW tel. 0208 868 1333

Drg. No. 20/3337/105
Scale 1:100
Date 03/06/20
Drawn by J G

