

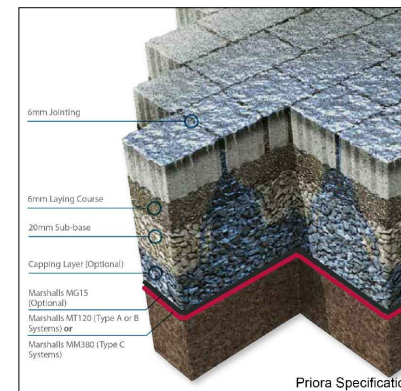


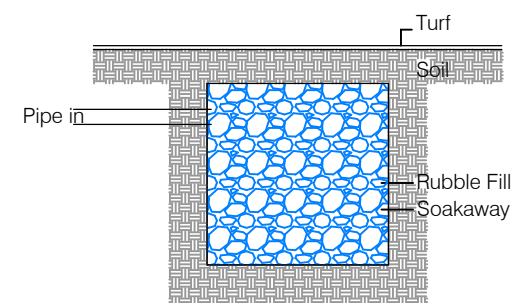

PARTY WALL ACT 1996
OWNER/S MUST ENSURE ALL
PARTY WALL AGREEMENTS ARE
IN PLACE FOR ANY BUILDINGS
WORKS ARE TO COMMENCE

Please note that construction must only commence once planning, building control and any other approvals have been received. It is the responsibility of the owner/contractor to commence prior to these approvals.

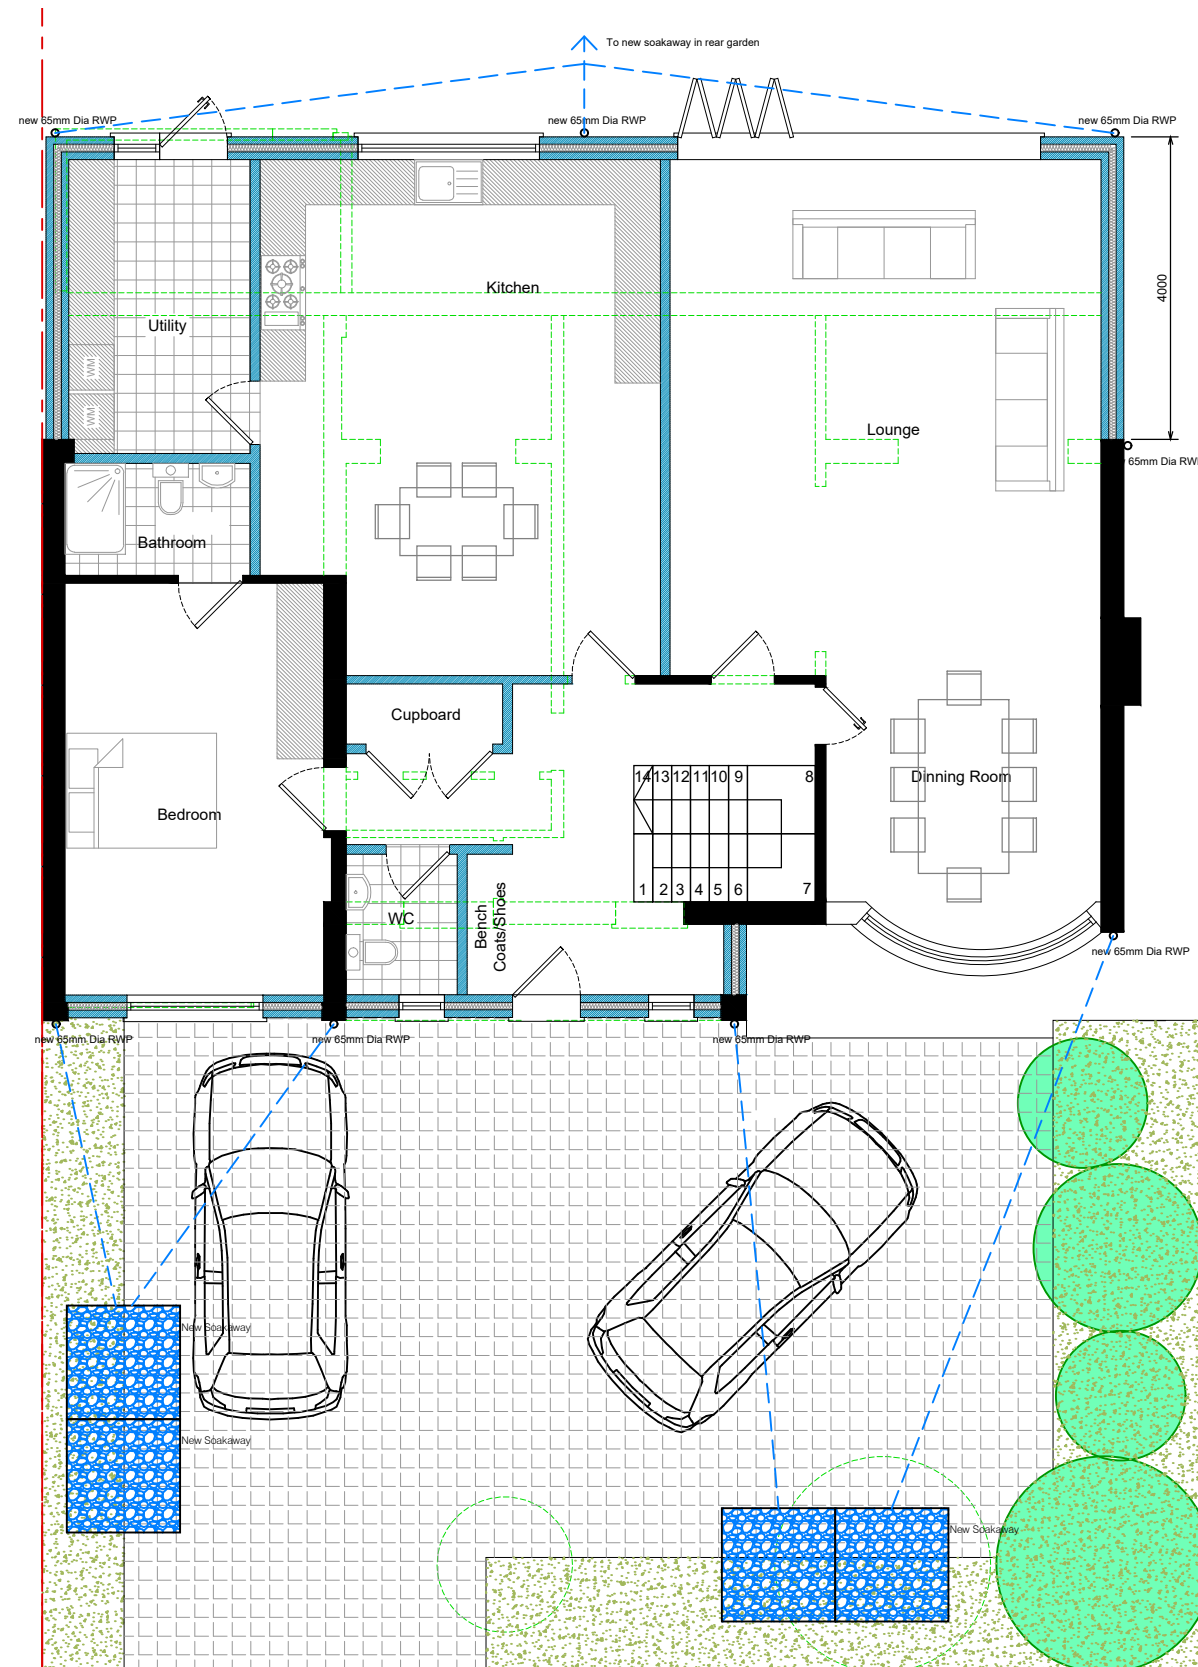

Legend	
Walls Removed	
New Walls	
Existing Walls to Remain	
Roof Structure	
Sound Separating Walls	
Boundary	

IMPORTANT GENERAL NOTE:
The specification is to be read in conjunction with the plans/section details, and other associated Structural details as may be provided.
All work is to be carried out to the Local Authority Planning and Building Regulations Approval, and the Codes of Practice as British Standards as necessary.
All dimensions, levels, sizes, positions and locations of particulars as indicated on drawings are to be verified by the appointed Contractor on site prior to engaging in works. Any discrepancies must be reported to the Architect/Surveyor/Engineer or responsible person/s immediately.
The Contractor is responsible for ensuring compliance with the CDM Regulations, and appropriate Health & Safety on site precautions.
The Client/Creating Owner must obtain any necessary PARTY WALL AGREEMENTS, prior to the start of the works.

[illegible]

Paper Size

3

A

Scale	1:100	
Revision	1st	
Sep-19		
Drawn By	Checked B	
HW/AP		

Construct 360 Ltd. Trading as:		 DontMoveExtend .com [®] info@DontMoveExtend.com Tel: 0208 206 0011		Planning Permission Specialists	
Site Address		63 Elgood Avenue Northwood HA6 3QT		Proposed Site Plan	
Status		Design Stage		Drawing Number EA63-02-1011	

DontMoveExtend.com and the Red Box are Registered Trade Marks Of Construct 360 Ltd

COPYRIGHT© 2019