




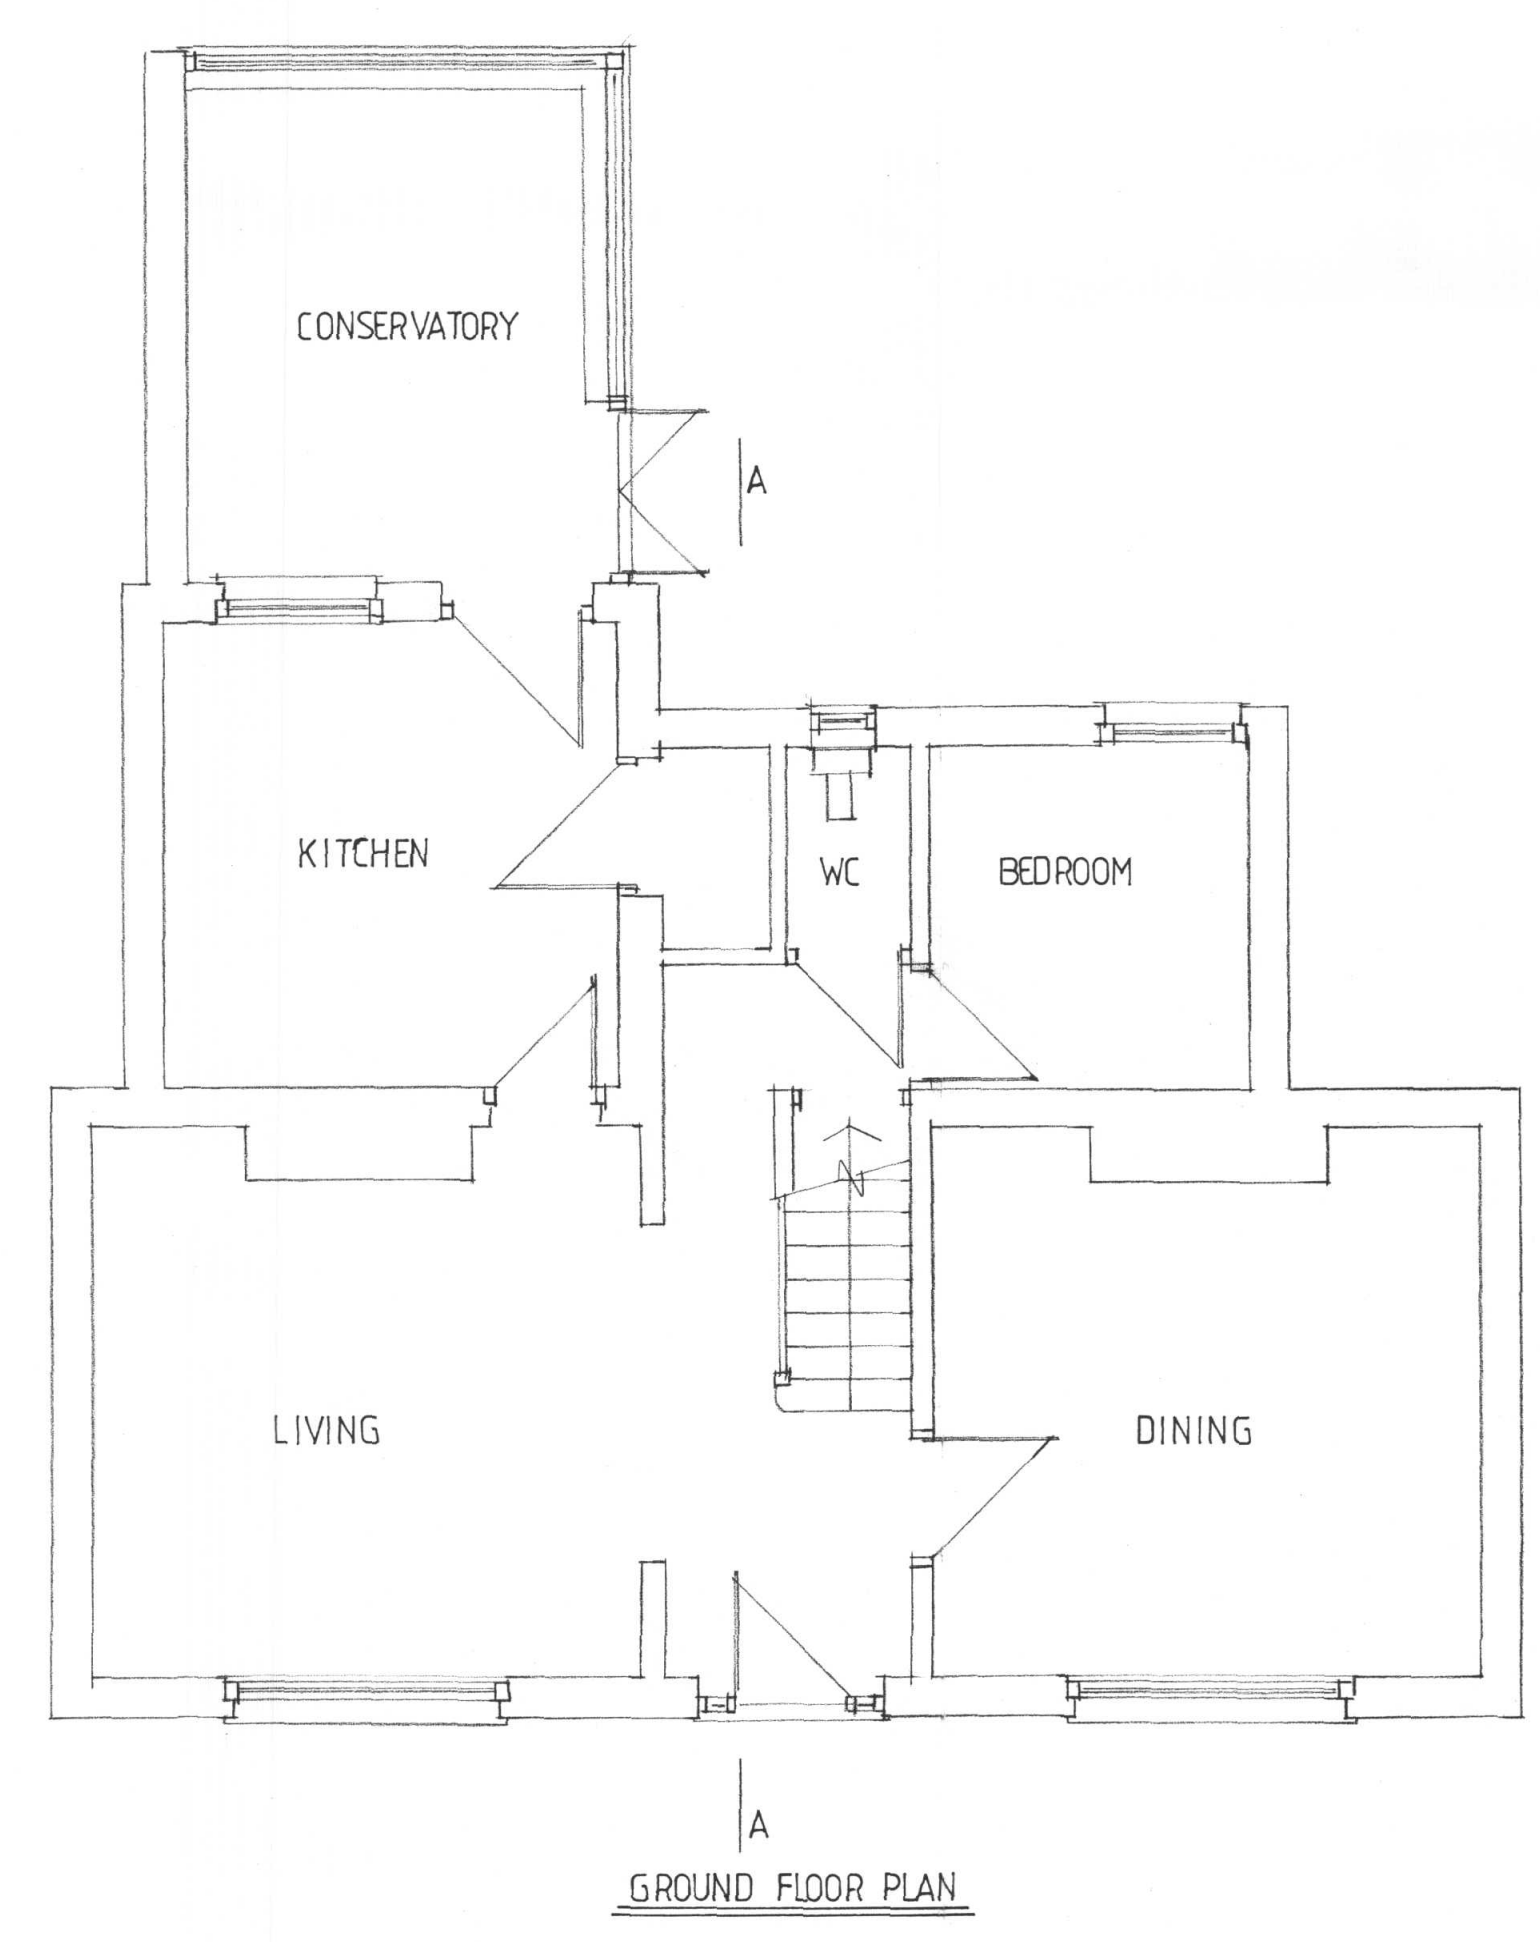

GROUND FLOOR PLAN

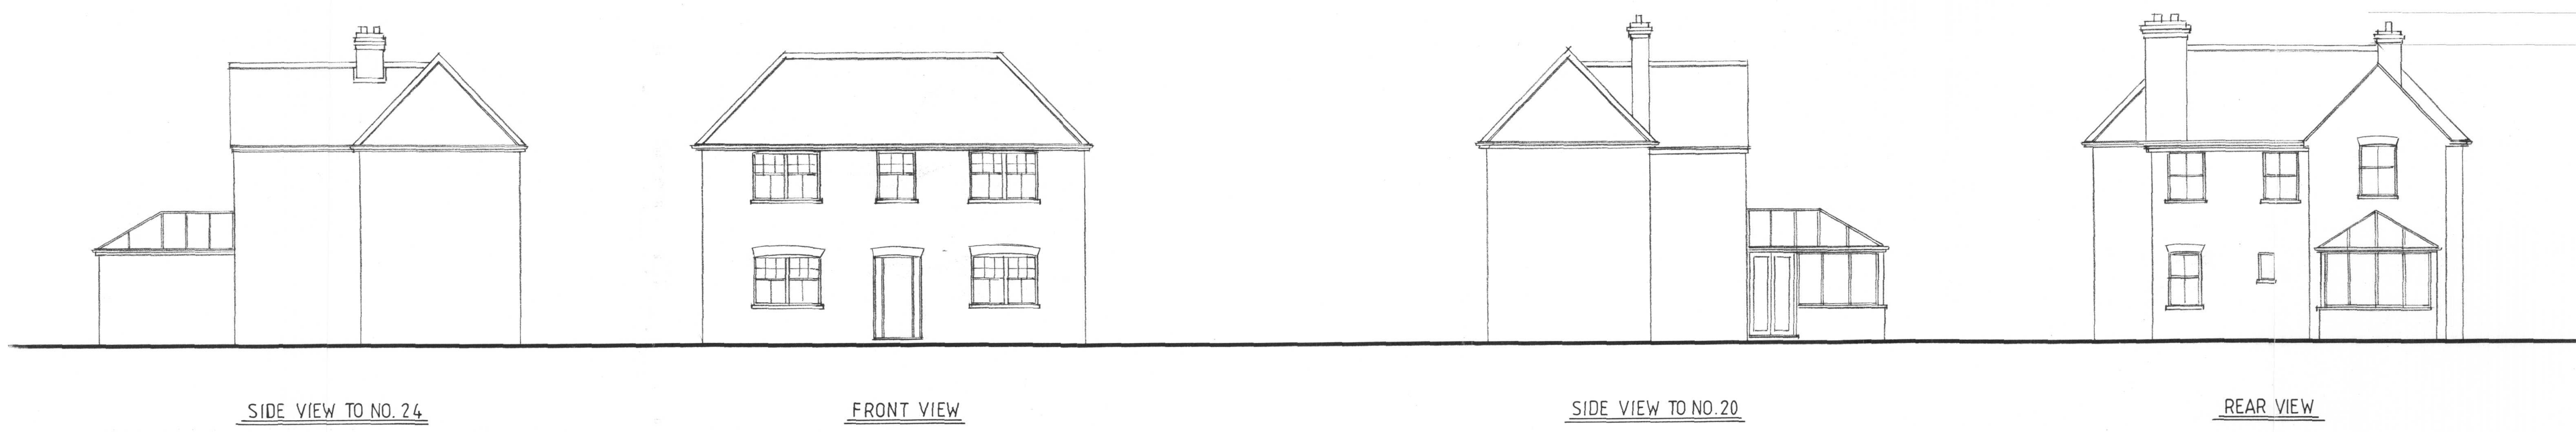

FIRST FLOOR PLAN

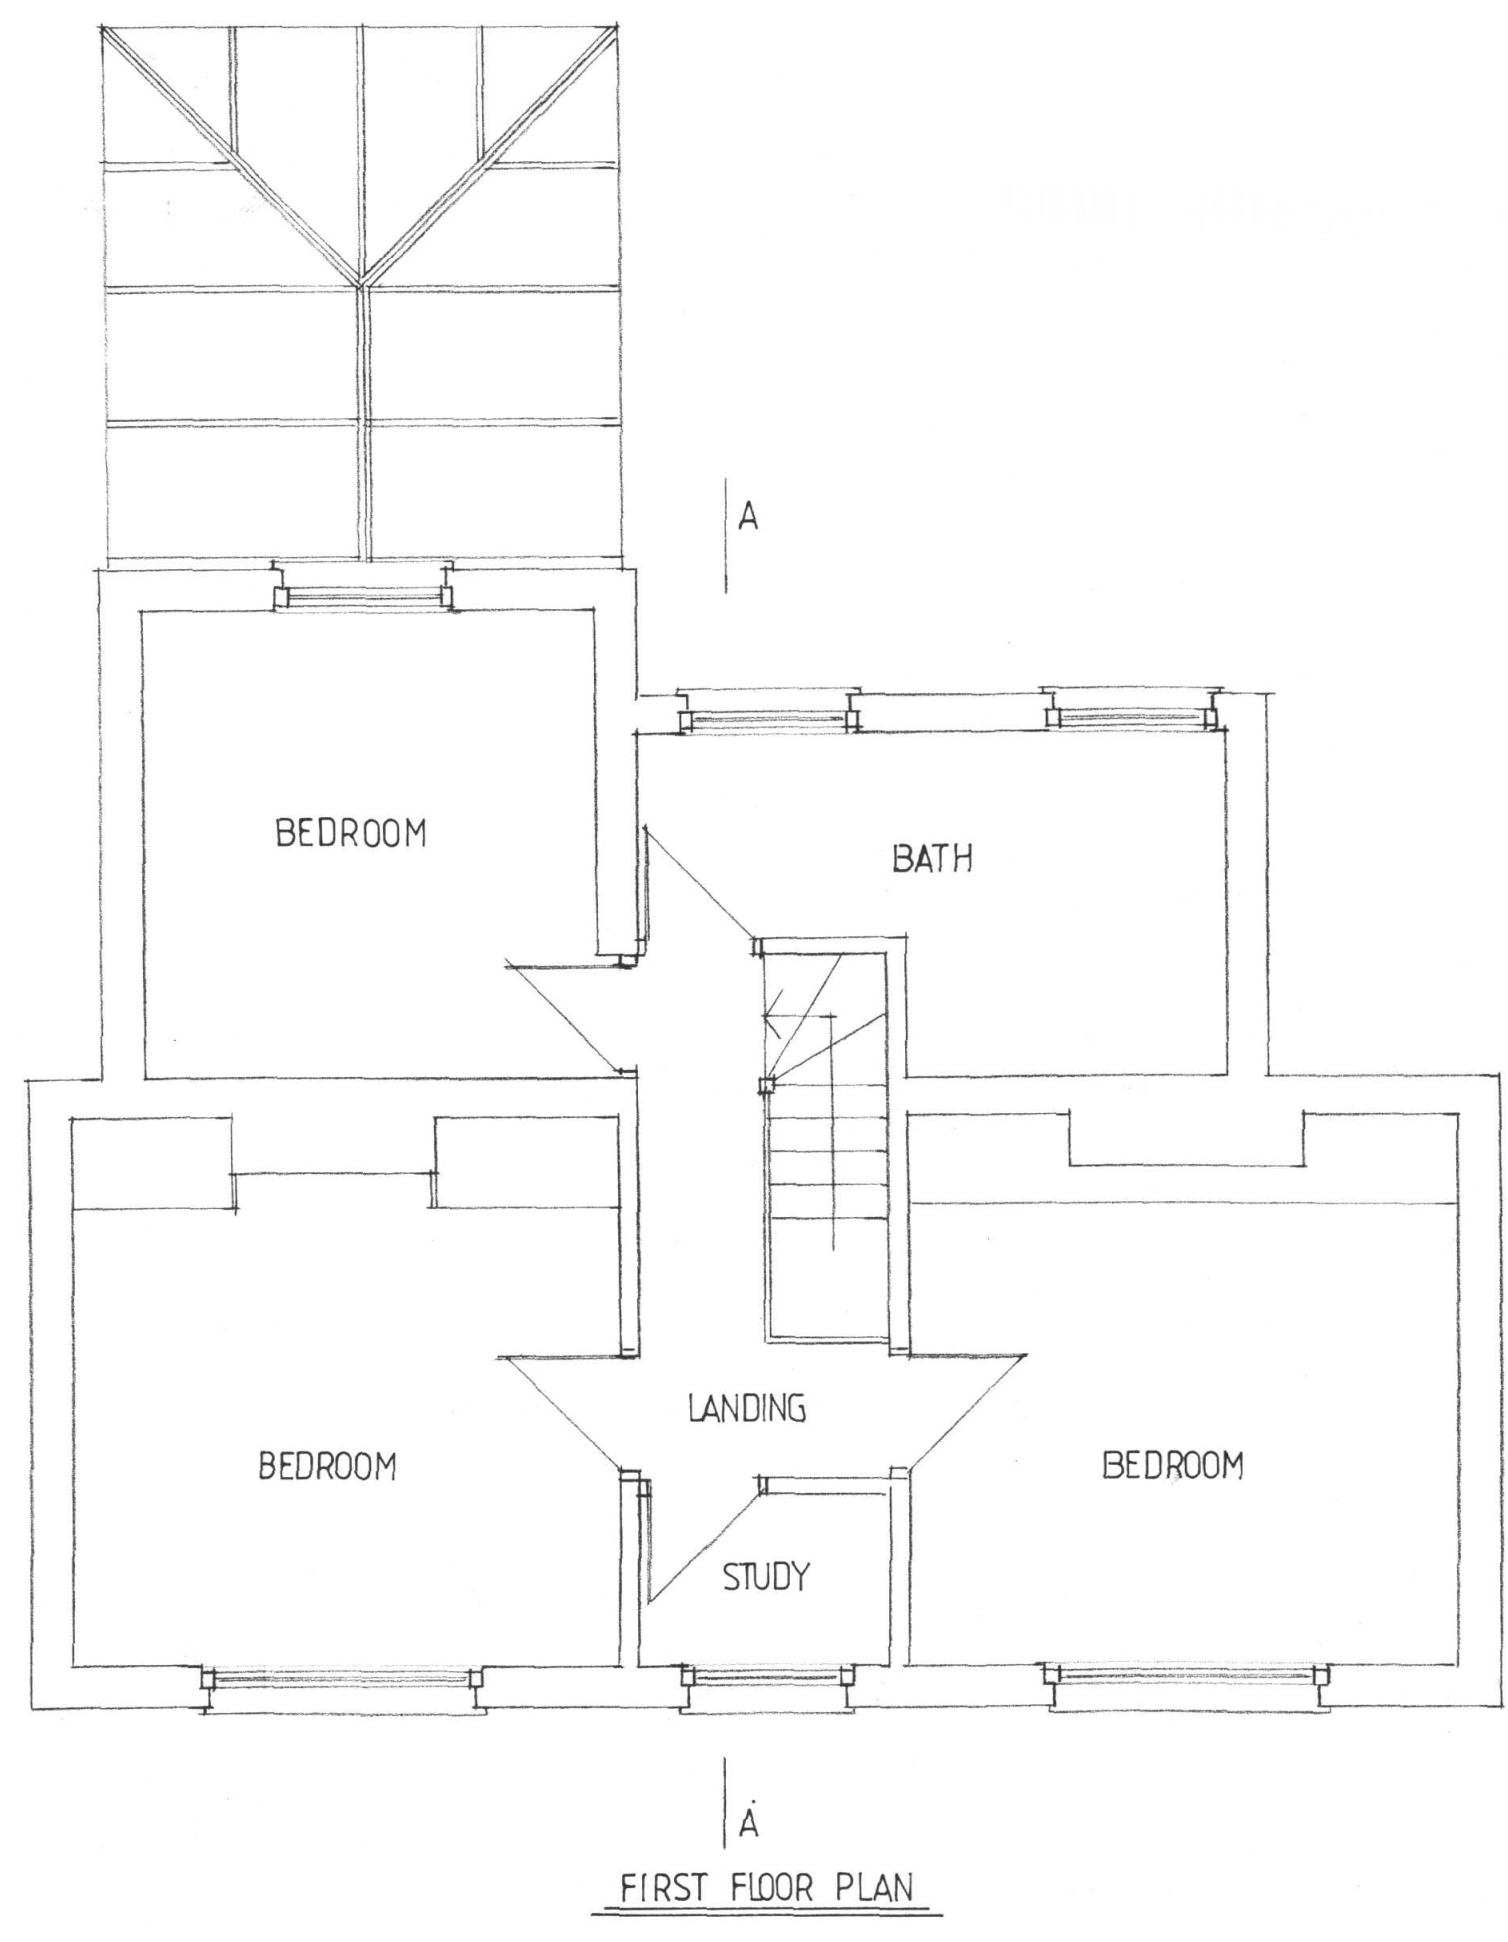

homeplans

Church Gardens, Church Hill, Harefield, Middlesex UB9 6DU

T: 01895 822488
E: patrick@homeplansharefield.com
W: www.homeplansharefield.com



CLIENT:	MR & MRS EVANS
PROJECT:	22 PARK LANE HAREFIELD
TITLE:	EXISTING BUILDING PLANS, ELEVATIONS & SECTION
DATE:	JAN. 2015
SCALE:	1:50 1:100 AT A1
DRAWN:	
DRG NO:	1821 1

