



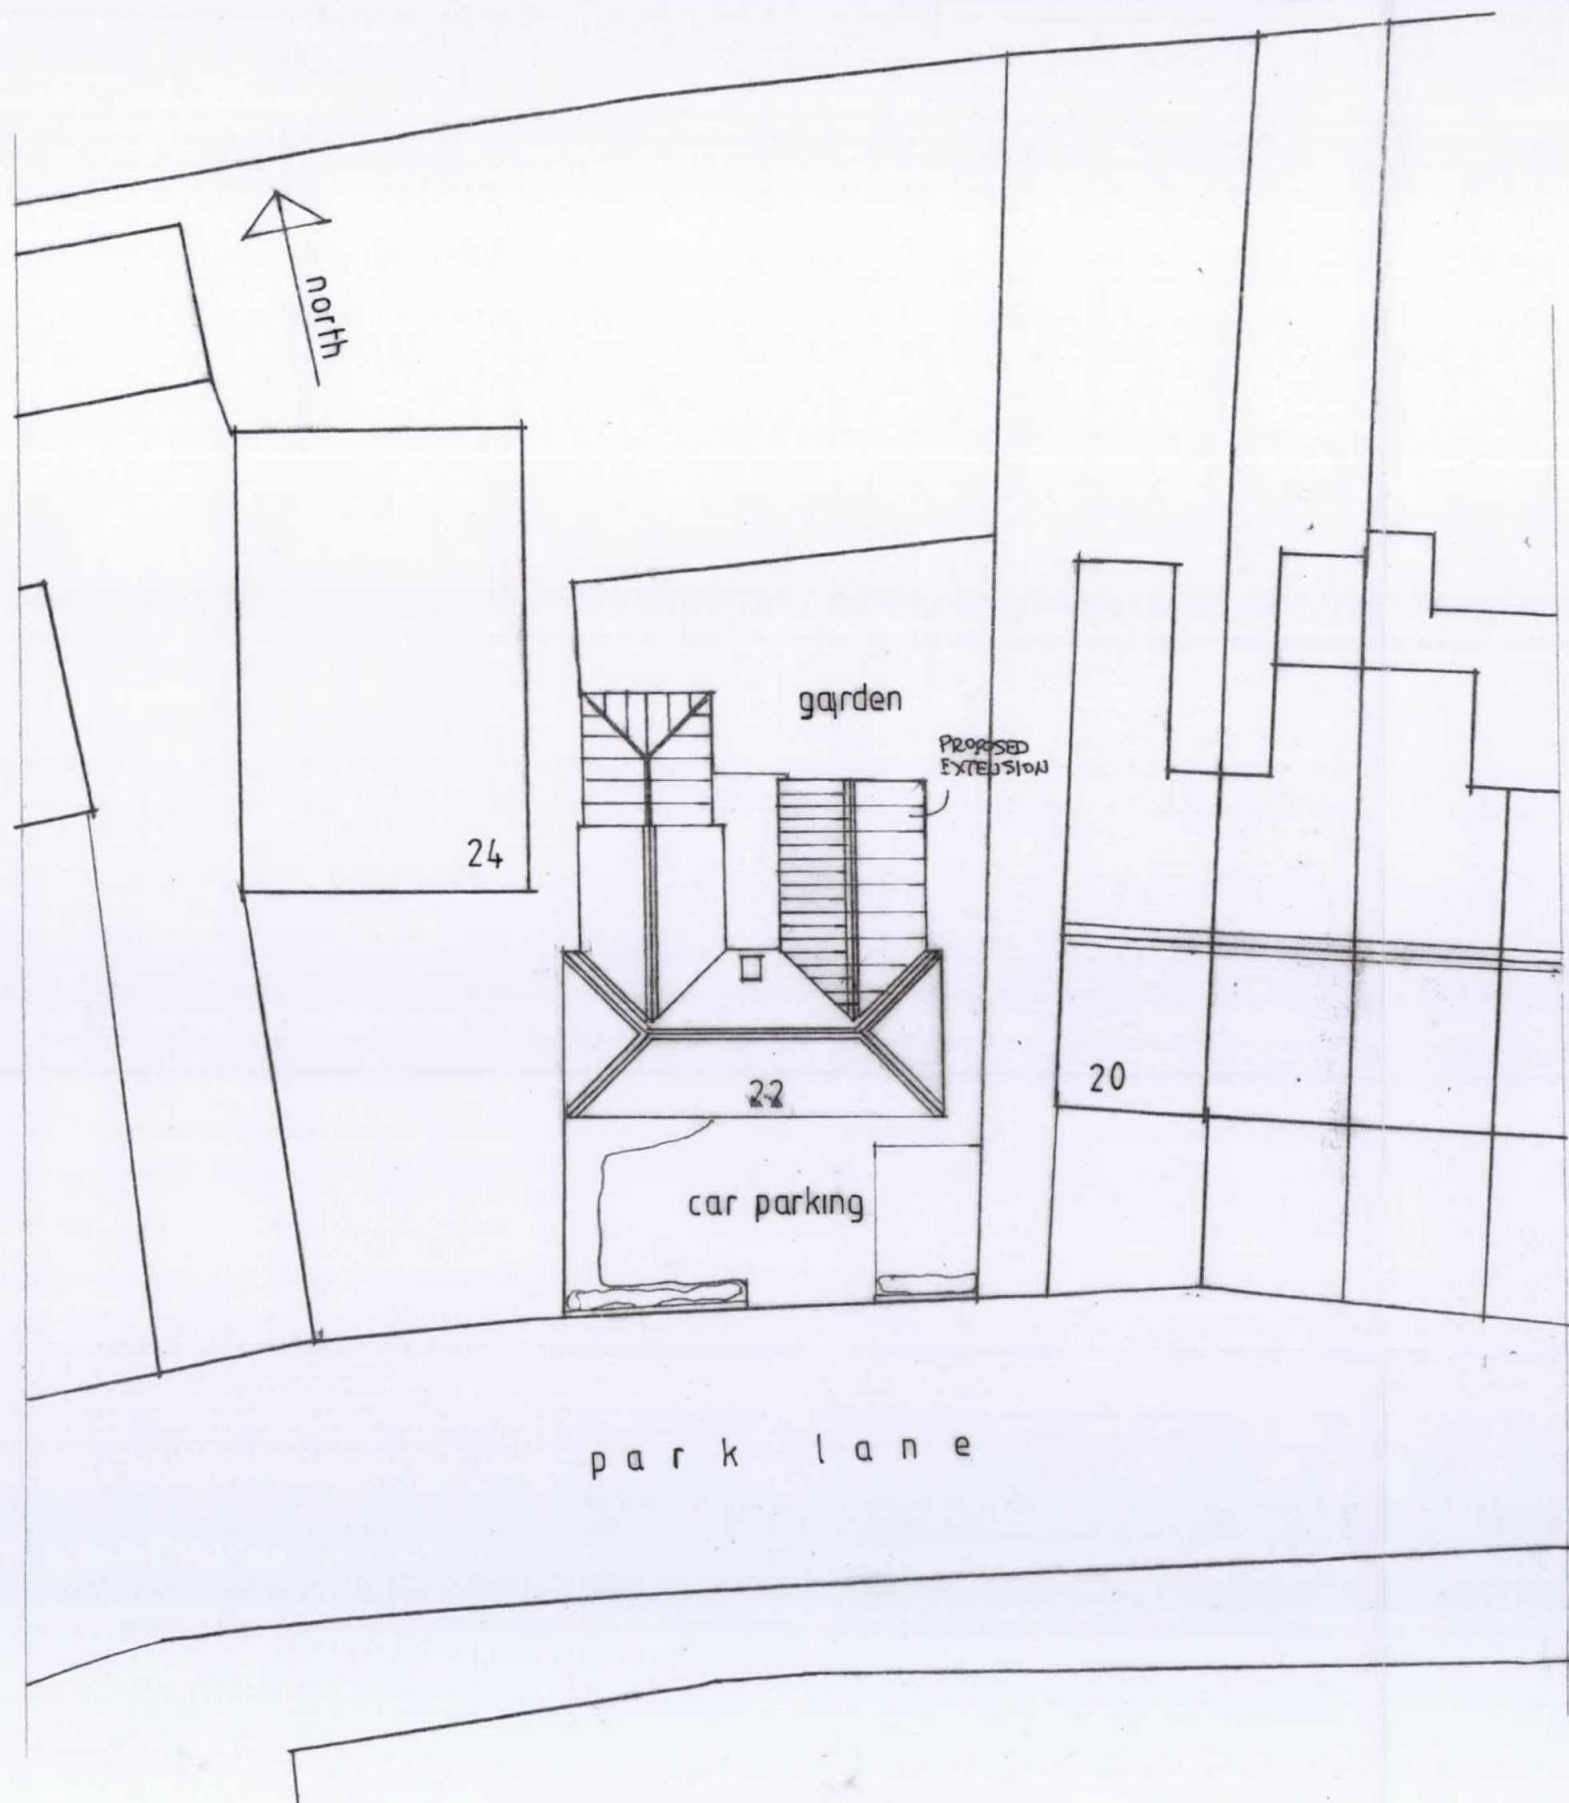

BLOCK PLAN 1:200

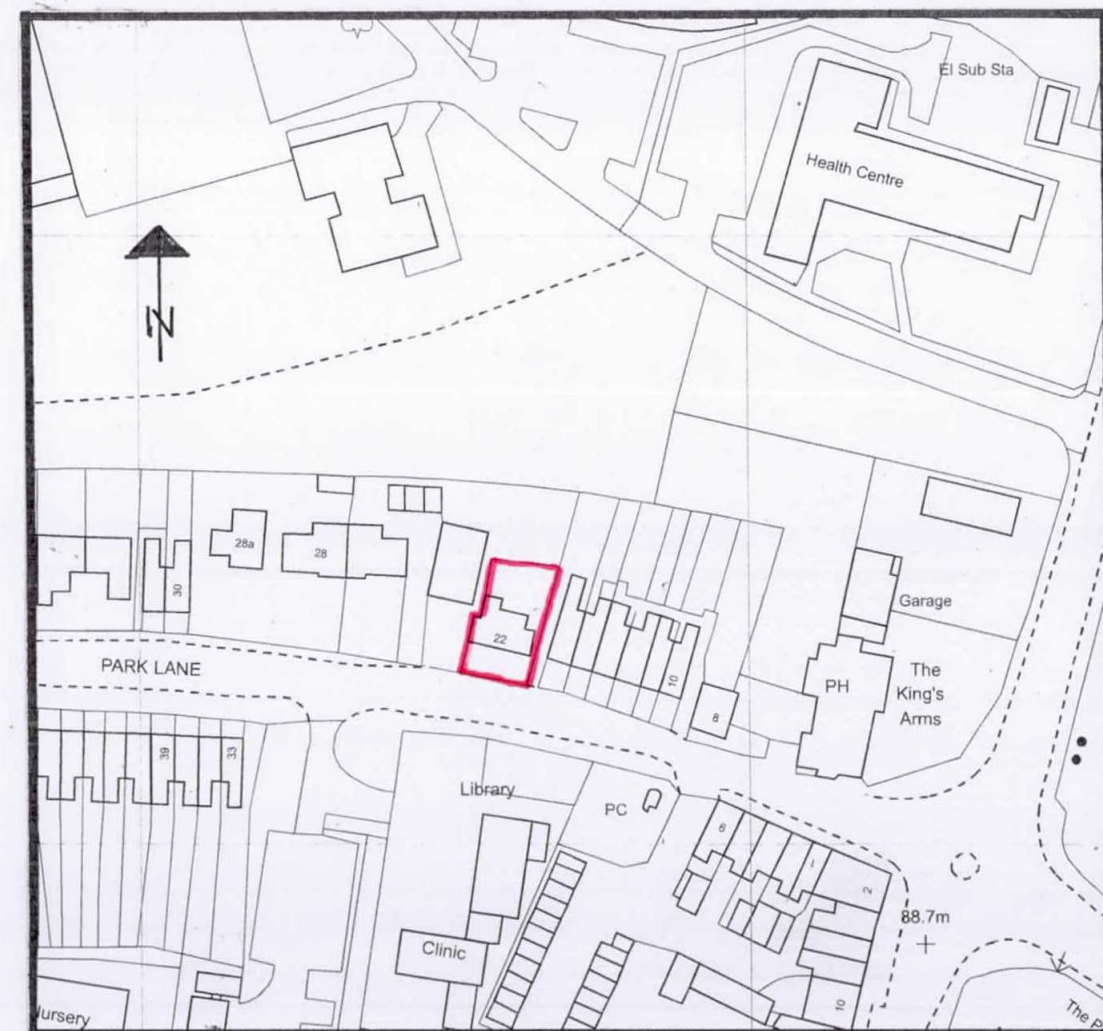

SITE LOCATION 1:1250

# homeplans

Church Gardens, Church Hill, Harefield, Middlesex UB9 6DU

T: 01895 822488  
E: patrick@homeplansharefield.com  
W: www.homeplansharefield.com



CLIENT: MR & MRS EVANS

PROJECT: 22 PARK LANE  
HAREFIELD

TITLE: DESIGN PROPOSAL - REAR EXTENSION  
FLOOR PLANS & ELEVATIONS

DRG NO:  
1821/6

DATE:  
MAY 2016

SCALE:  
1:200 AT A3

DRAWN: