



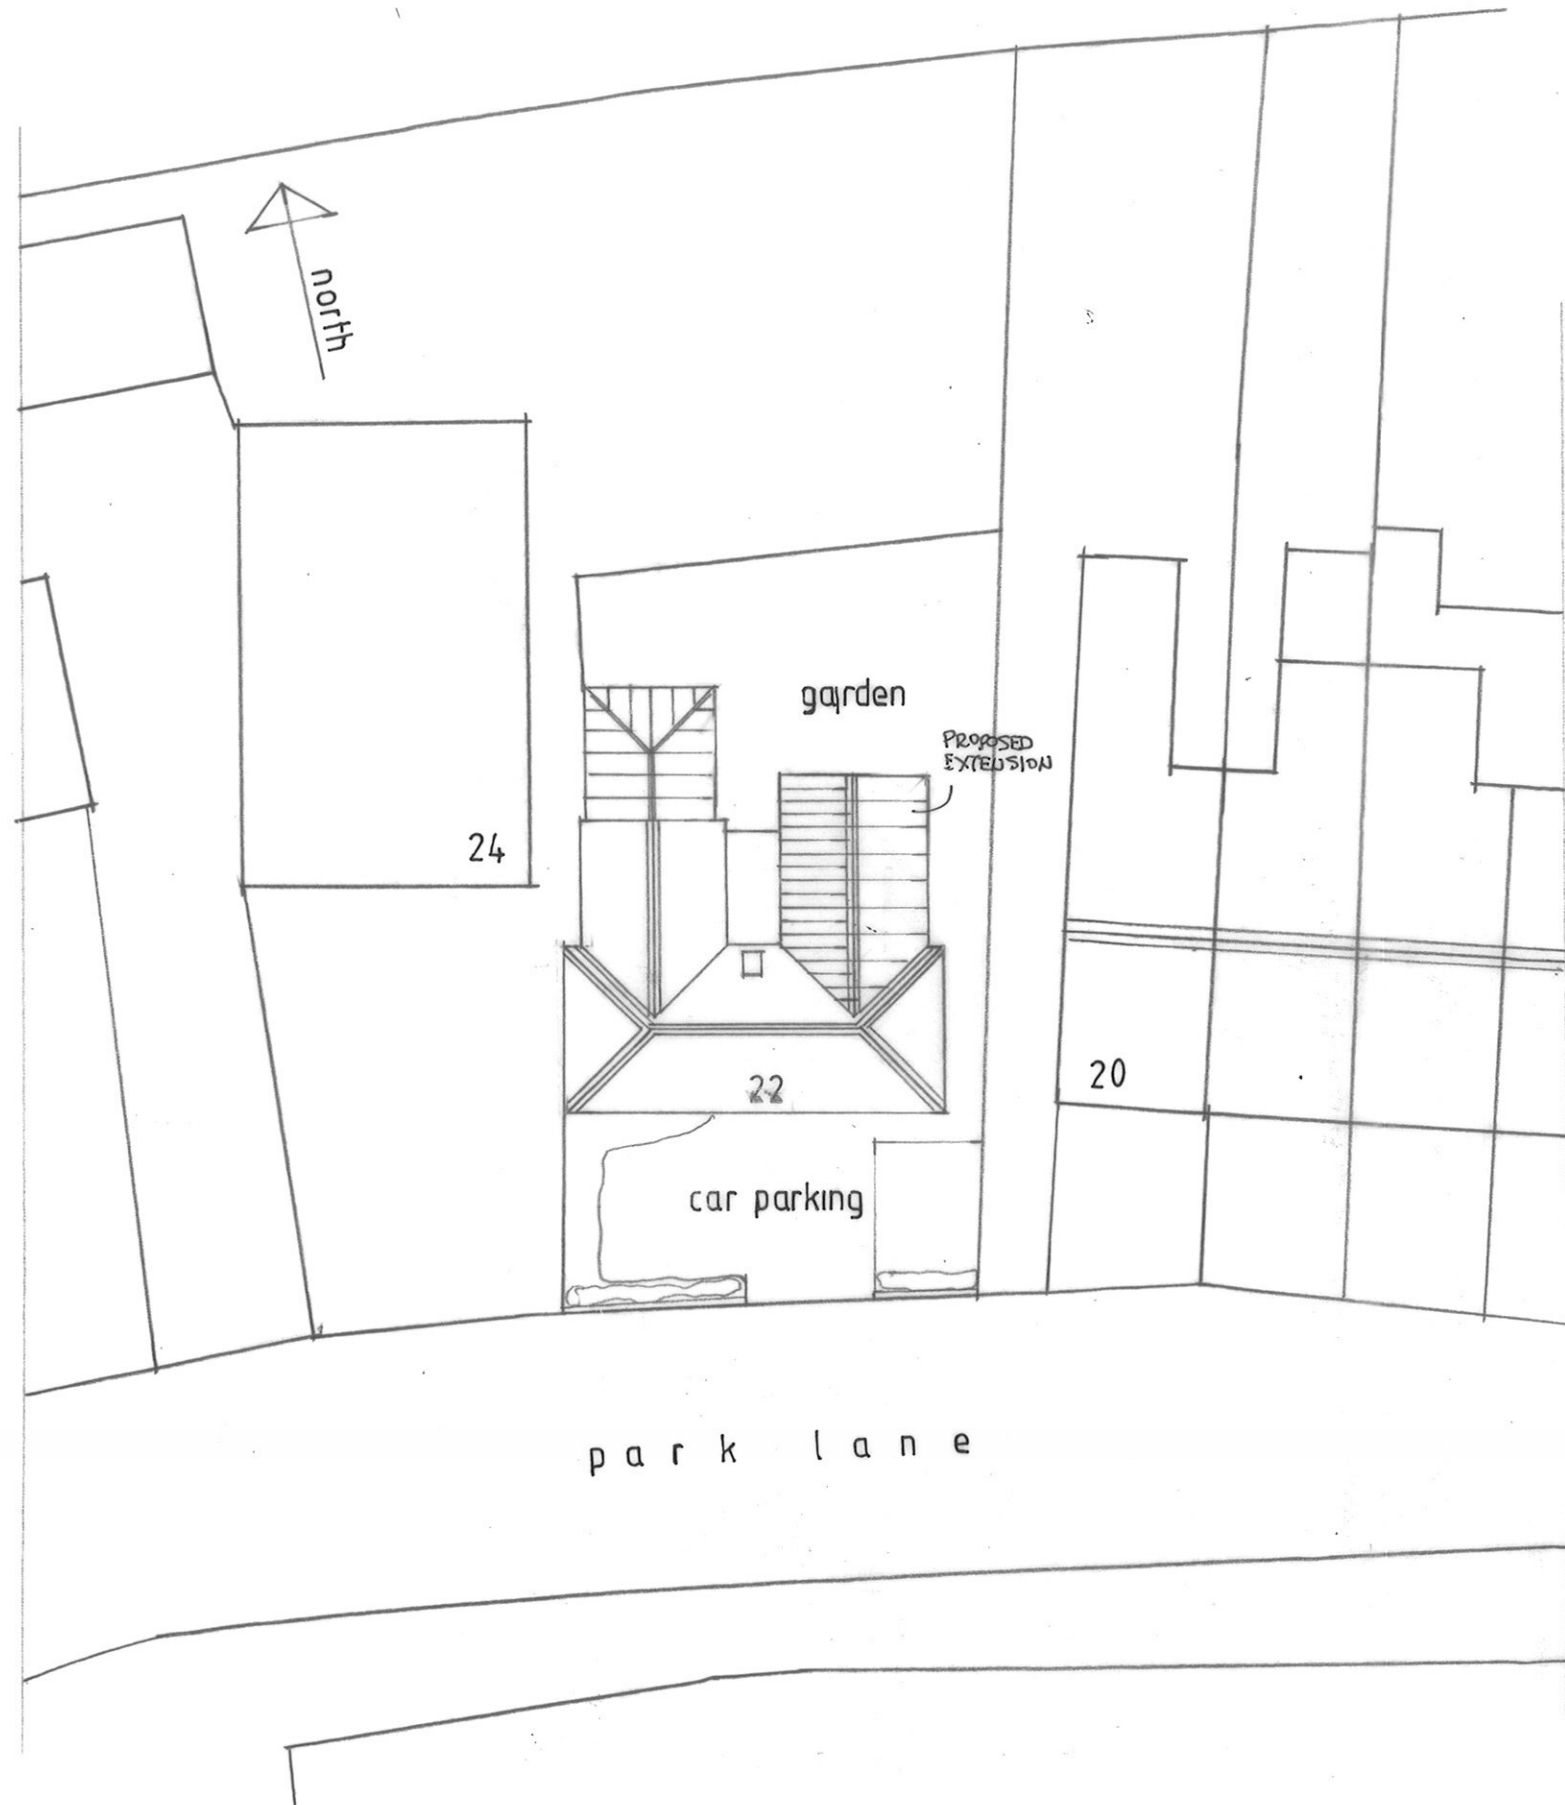

BLOCK PLAN 1:200

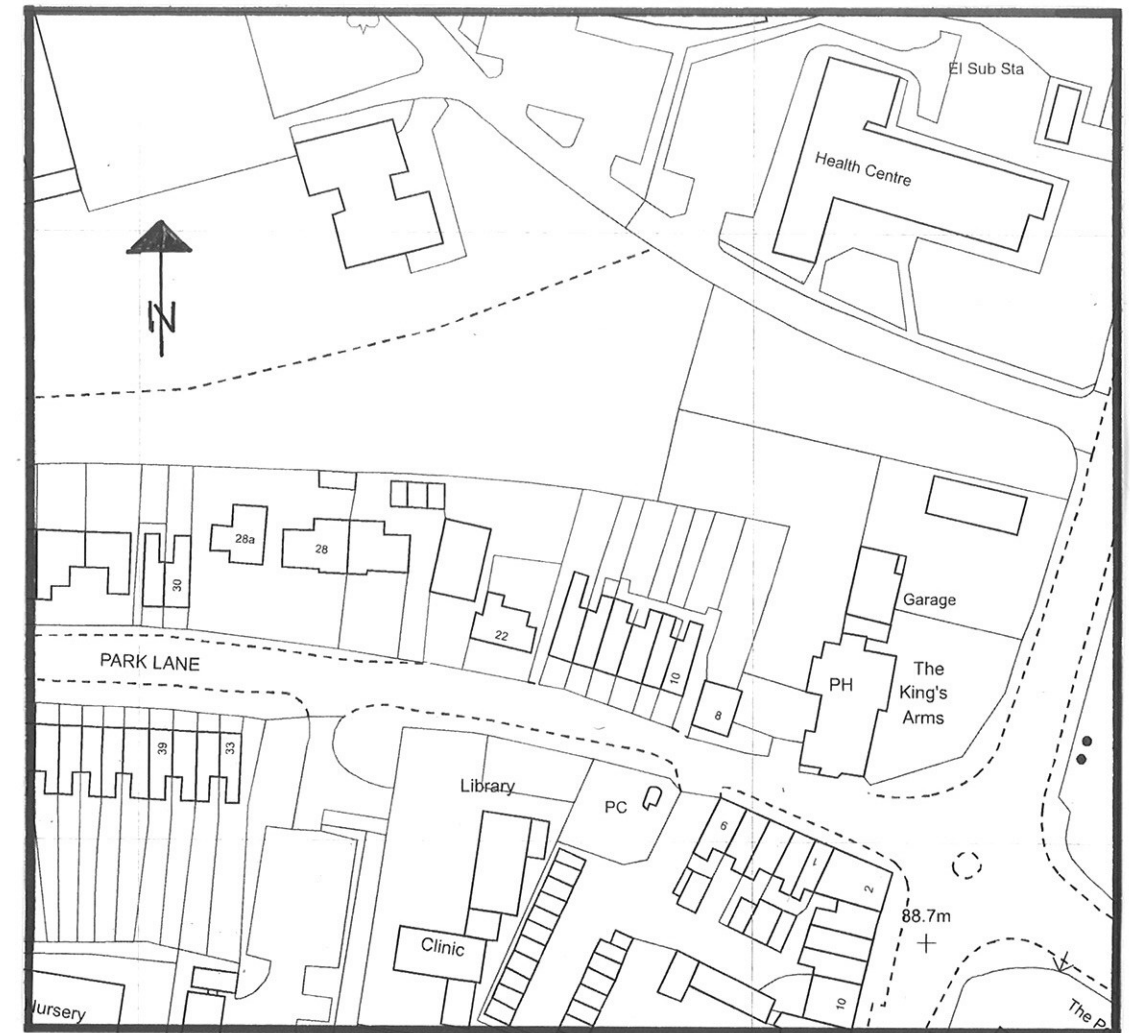

SITE LOCATION 1:1250

homeplans

Church Gardens, Church Hill, Harefield, Middlesex UB9 6DU

T: 01895 822488
E: patrick@homeplansharefield.com
W: www.homeplansharefield.com



CLIENT: MR & MRS EVANS

PROJECT: 22 PARK LANE
HAREFIELD

TITLE: DESIGN PROPOSAL - REAR EXTENSION
FLOOR PLANS & ELEVATIONS

DRG NO:
1821/6

DATE:
MAY 2016

SCALE:
1:200 AT A3

DRAWN:

A